
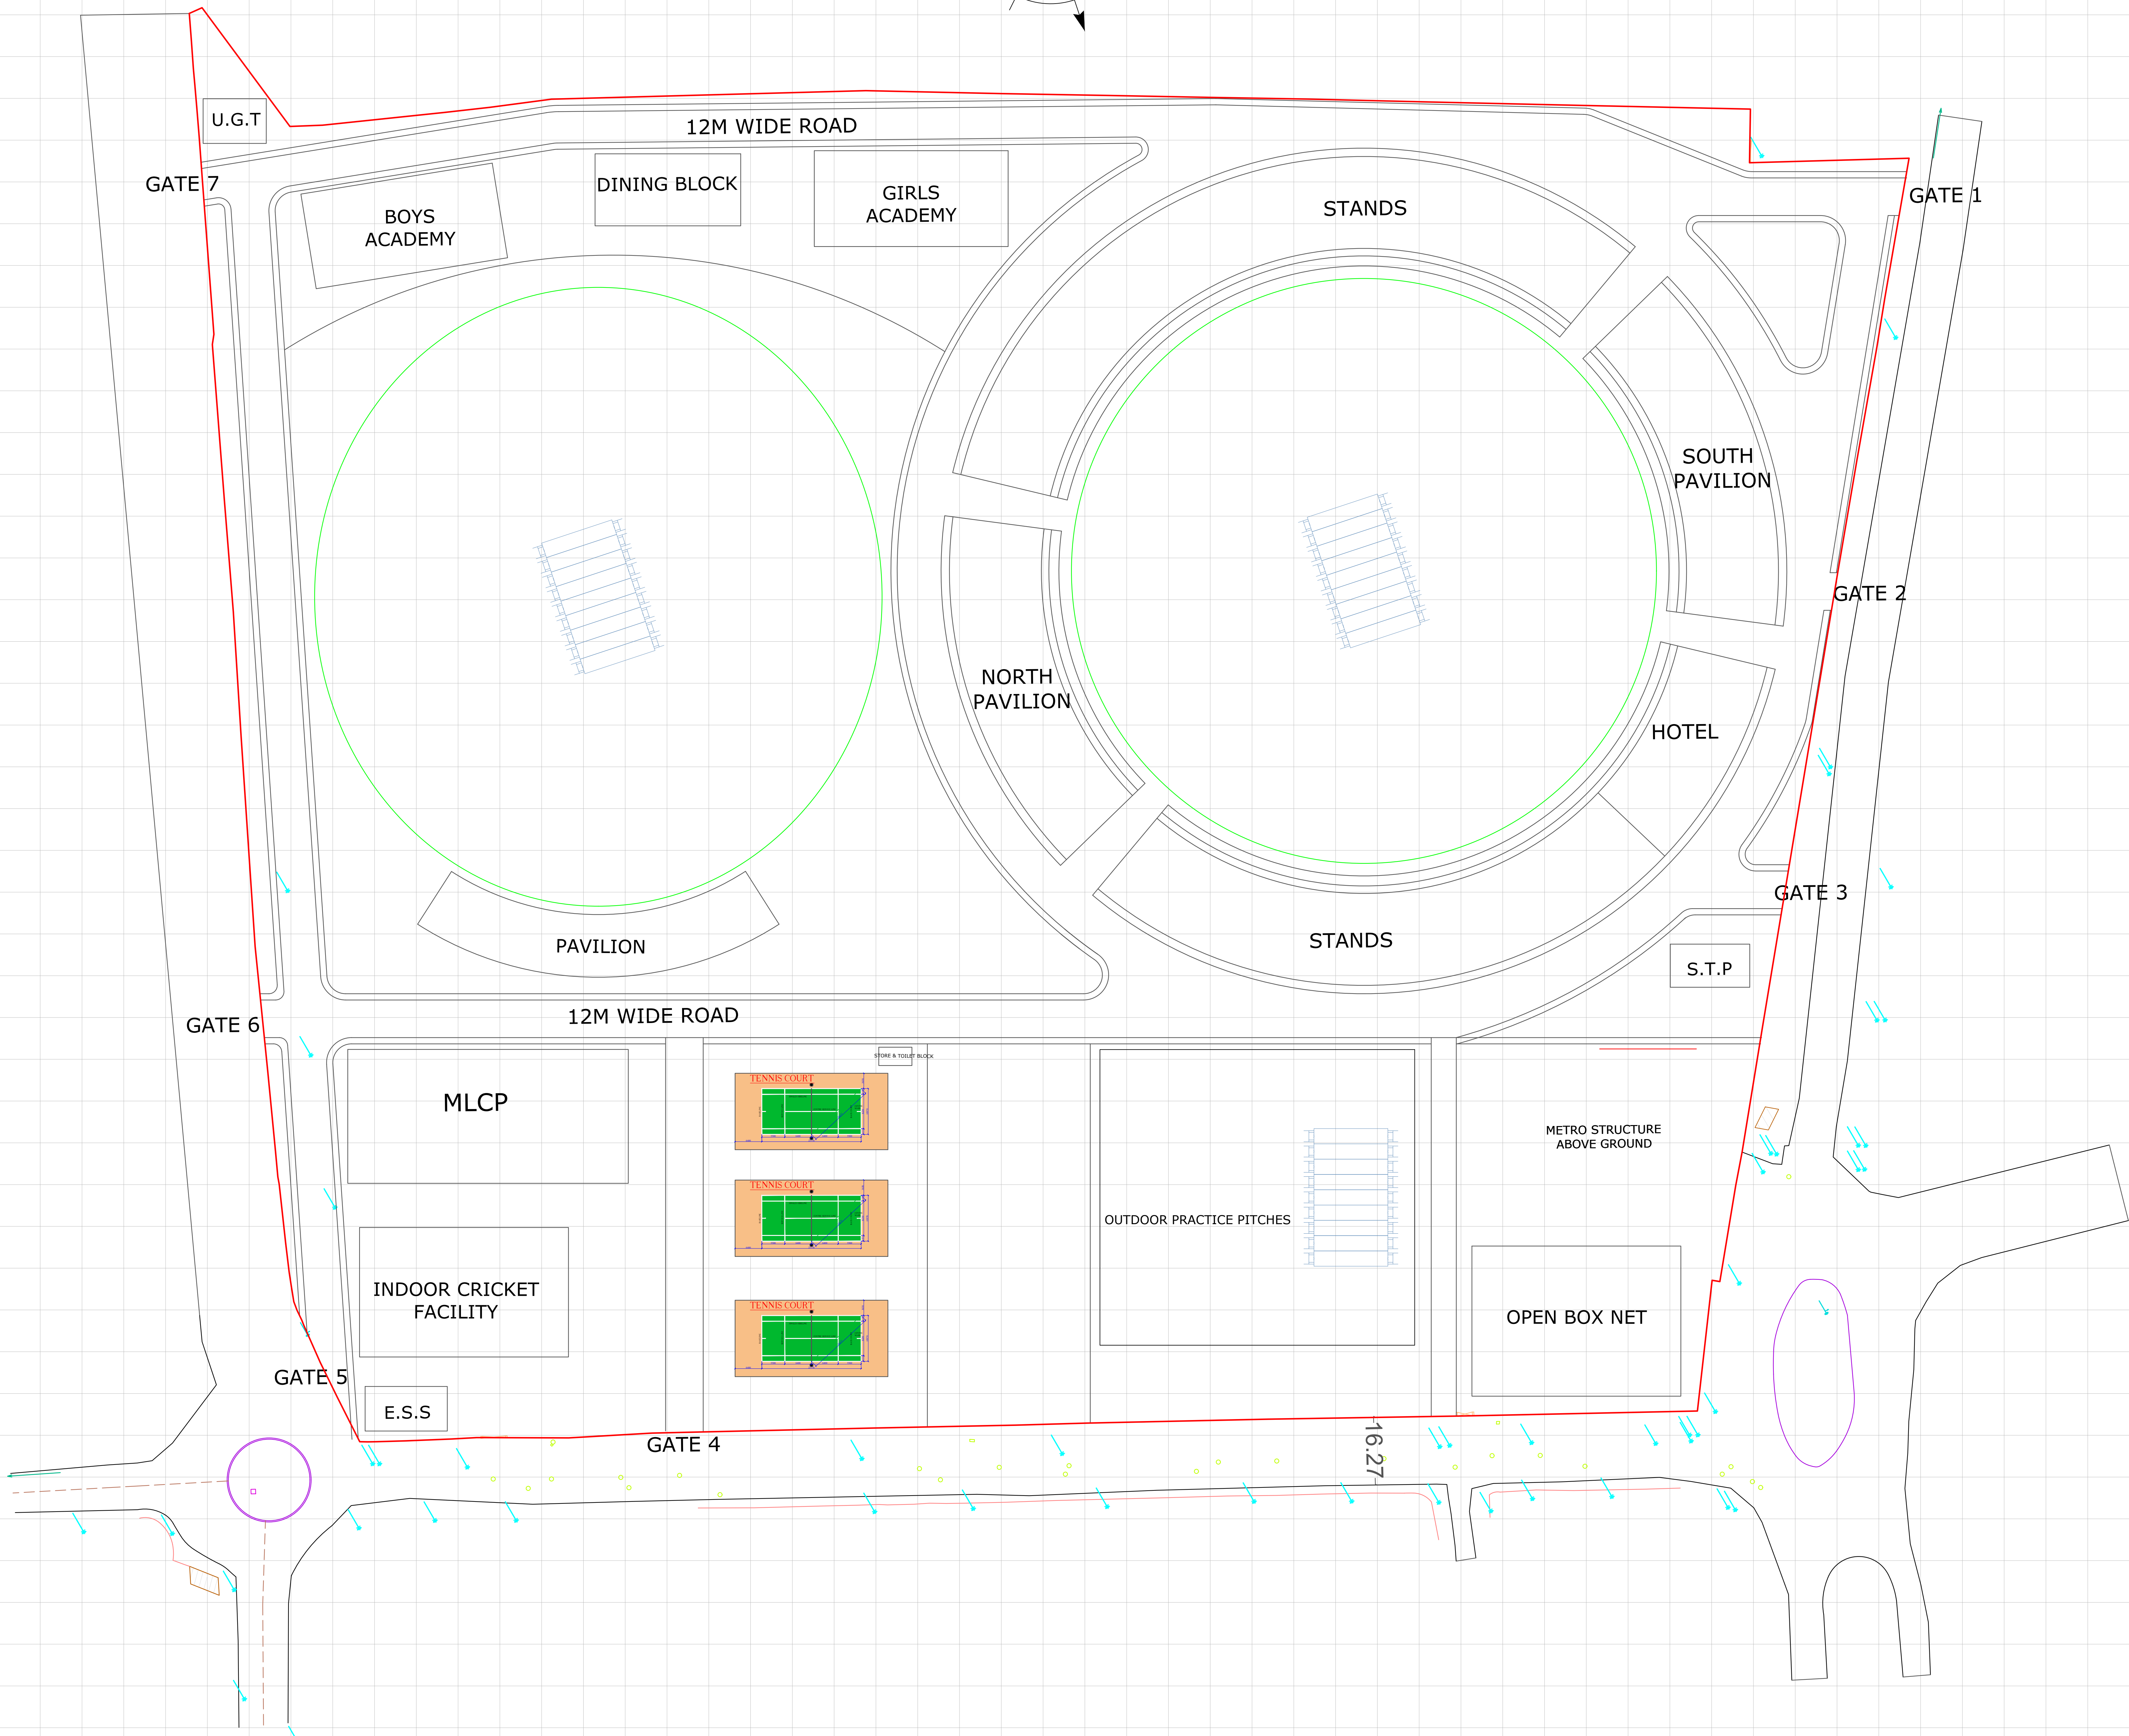


VOLUME-VI

DRAWINGS

SITE AREA = 29.11 ACRES

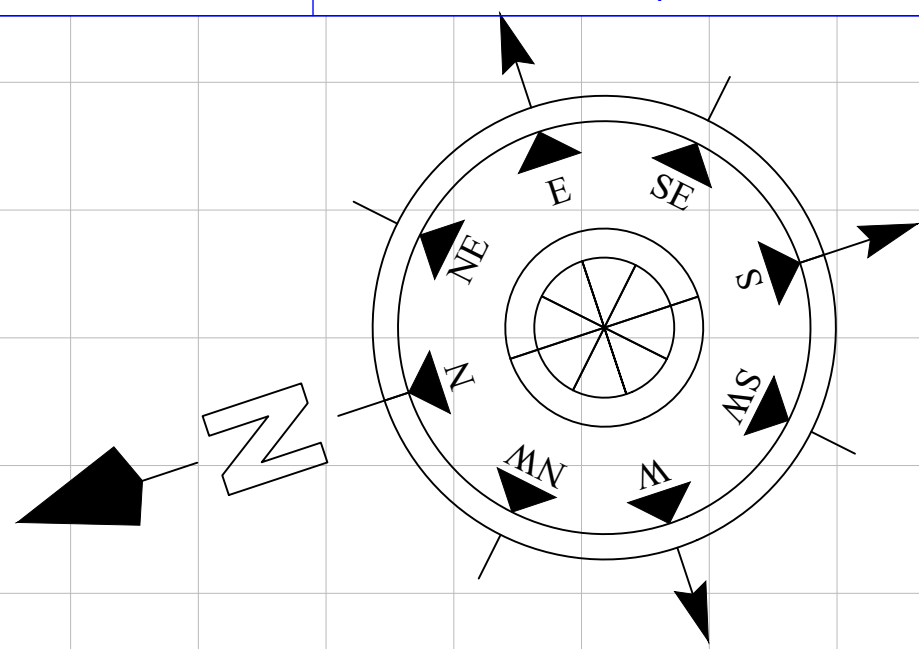

GRID - 10M X 10M


WORKING DRAWING

NOTES -
THIS DRAWING IS CONFIDENTIAL AND SHOULD NOT BE DISCLOSED, COPIED OR LENT TO A THIRD PARTY WITHOUT WRITTEN CONSENT OF SKYLINE ARCHITECTURAL CONSULTANTS EXCEPT THE SYSTEM FOR WHICH THE DRAWING IS MEANT.

CLIENT
BIHAR CRICKET ASSOCIATION

PROJECT
REDEVELOPMENT OF MOIN-UL-HAQ CRICKET STADIUM AT PATNA, BIHAR

ARCHITECT

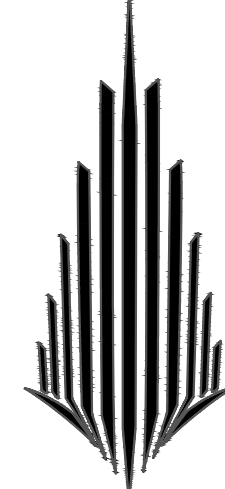

SKYLINE
INFRAWORLD PVT. LTD.


OFFICE : IIIrd FLOOR, LAXMI VARDAN COMMERCIAL COMPLEX AT PATRAKARPURAM CROSSING, GOMTI NAGAR, LUCKNOW, U.P. INDIA

PHONE : 0522-2394123, 2393123, 4044123 fax 0522-2393126

E-MAIL : skyline@skylineinfraworld.in

ARCHITECT : SANJAY & VIJAY SINHA

TITLE		SCALE - 1:1500	DATE
SITE PLAN		PRPD. BY PRIYANSHI	05.07.2025
		CHKD. BY ZOHAIB	05.07.2025
		APPVD. BY SANJAY	05.07.2025
DRAWING NO.	SIPL/CRICKET STADIUM/PATNA/SITE PLAN/01	REV.	
SHEET NO.	A1	R0	

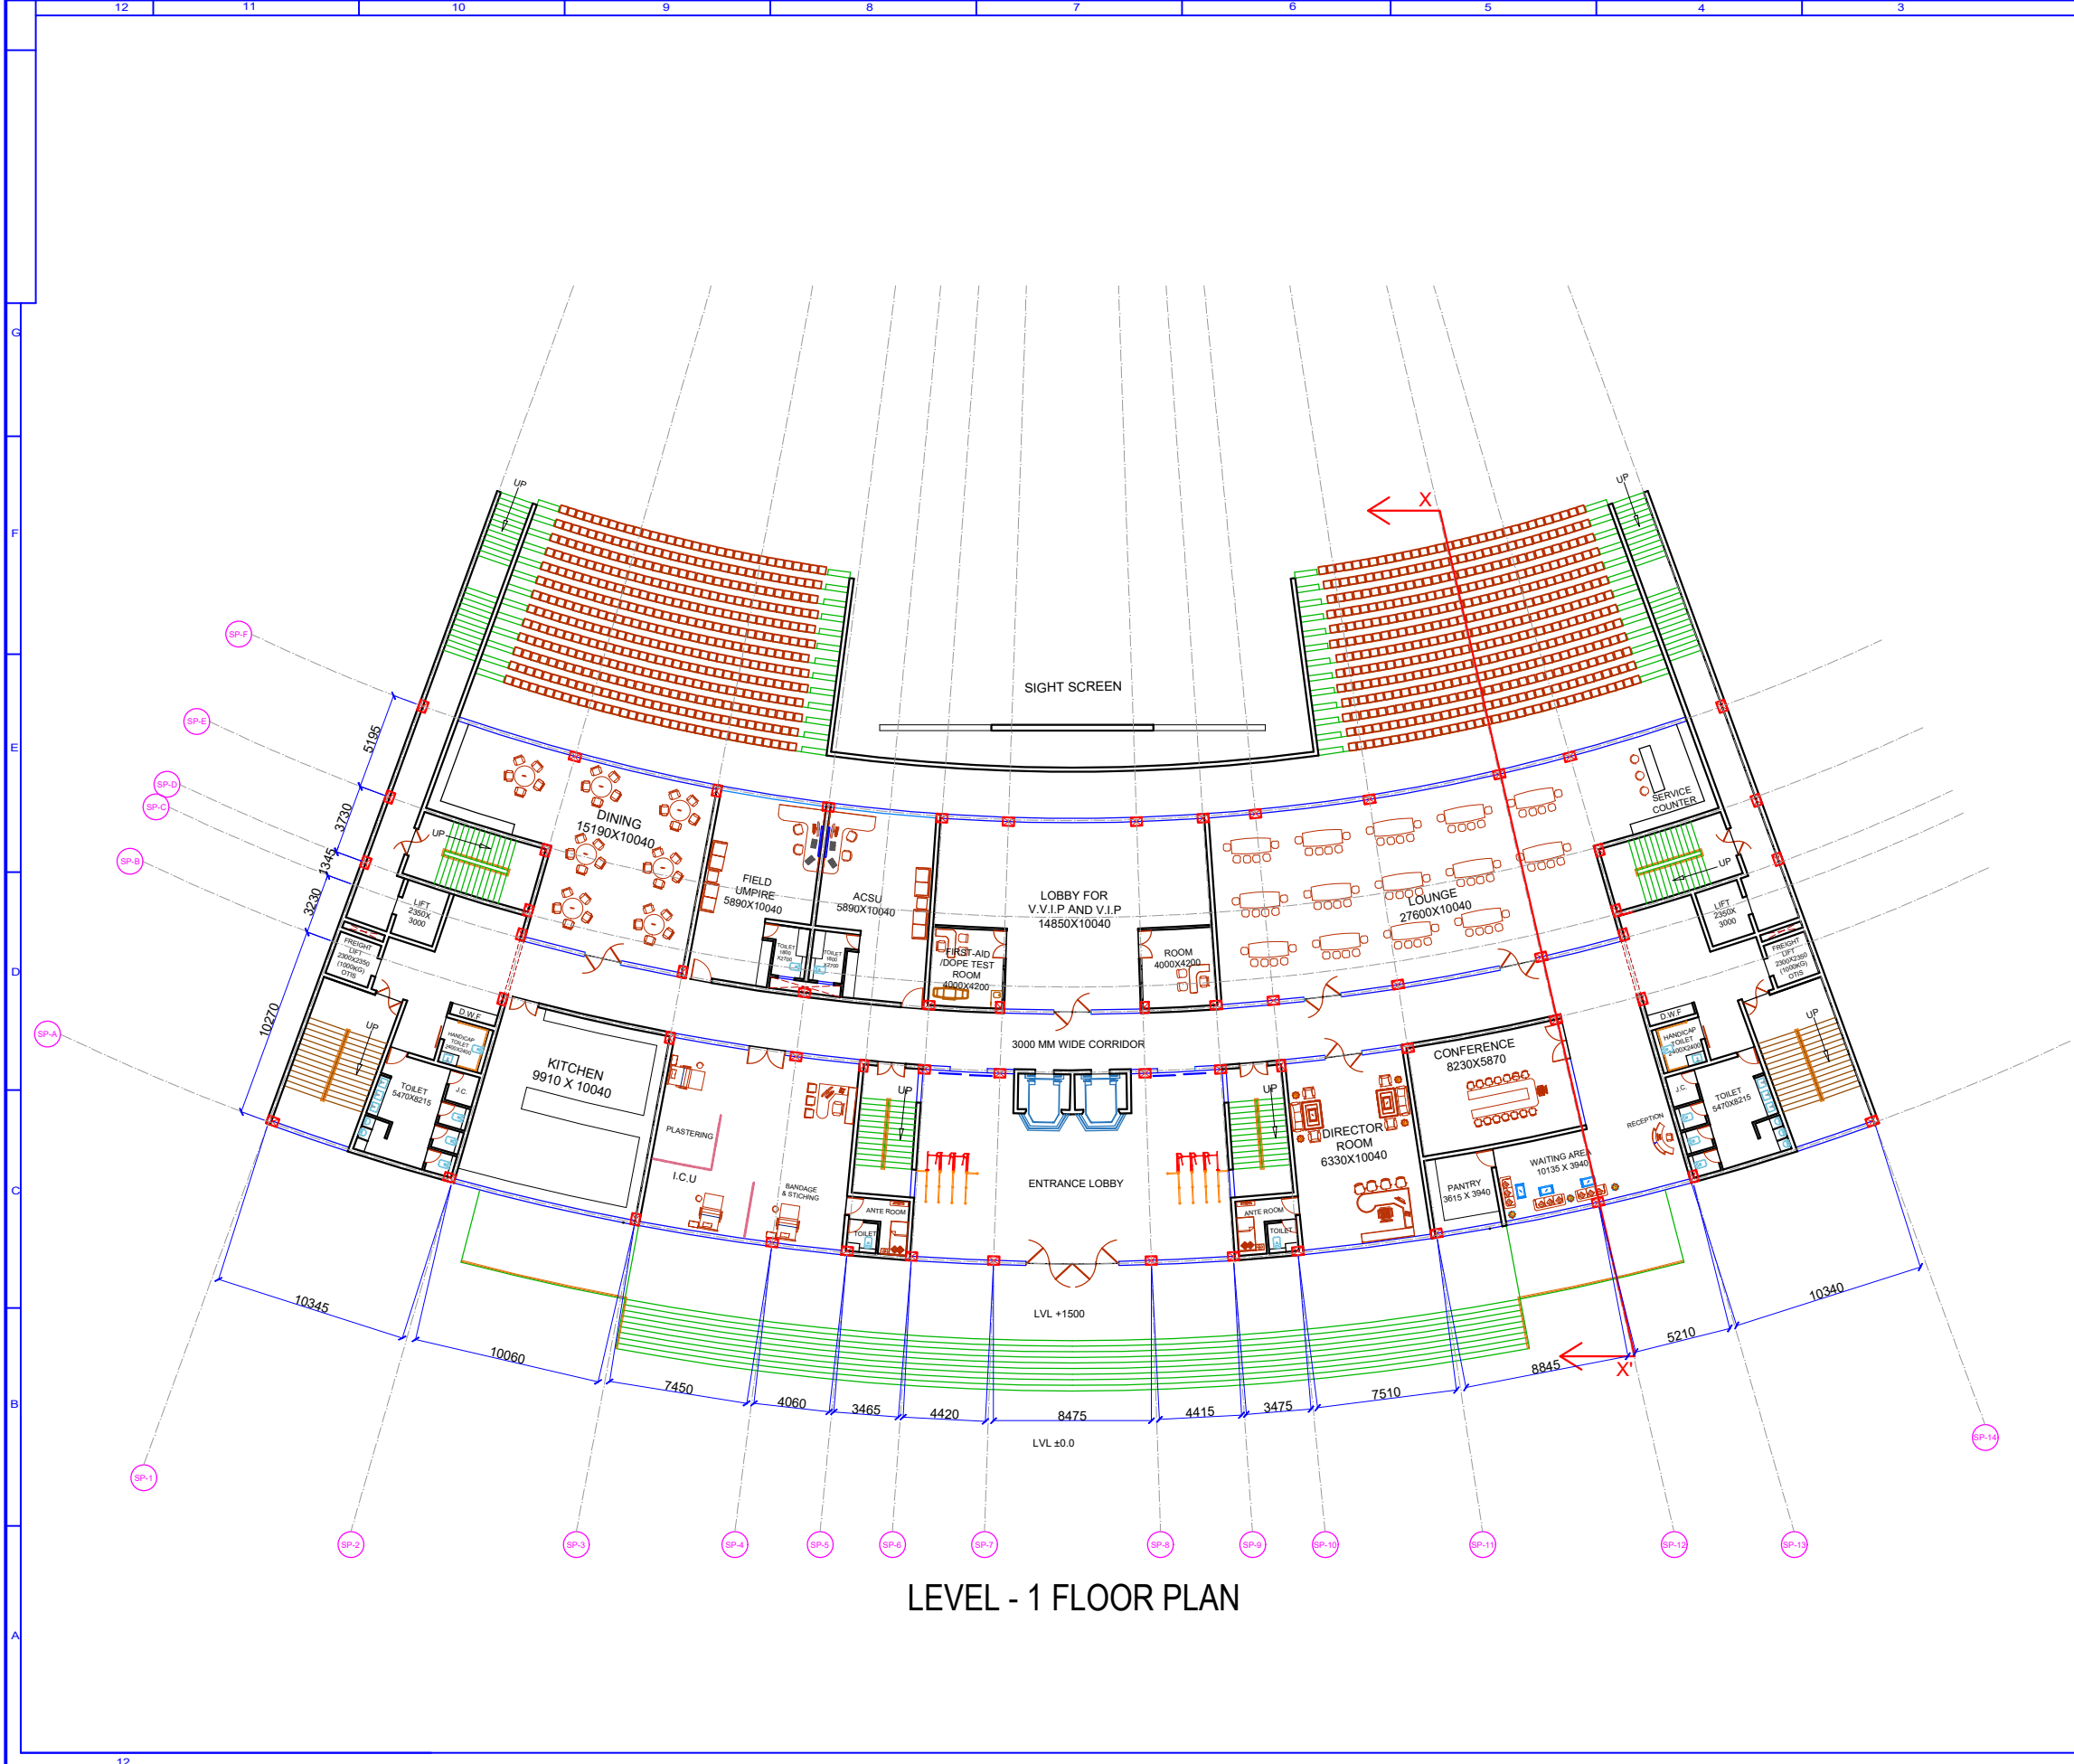

LEVEL - 1 FLOOR PLAN

WORKING DRAWING

NOTES -
THIS DRAWING IS CONFIDENTIAL AND SHOULD NOT
BE DISCLOSED, COPIED OR LENT TO A THIRD PARTY
WITHOUT WRITTEN CONSENT OF
SKYLINE INFRAWORLD PVT. LTD.
EXCEPT THE SYSTEM FOR WHICH THE
DRAWING IS MEANT.

DO NOT SCALE DRAWING ONLY WRITTEN DIMENSIONS ARE TO BE FOLLOWED

REVISIONS

SL. NO.	DESCRIPTION	BY	DATE

CLIENT
BIHAR CRICKET ASSOCIATION

PROJECT
RENOVATION & REDEVELOPMENT OF
MOINUL HAQ STADIUM AT PATNA

ARCHITECT



SKYLINE
INFRAWORLD PVT. LTD.

OFFICE : IIIrd FLOOR, LAXMI VARDAN COMMERCIAL
COMPLEX AT PATRAKARPURAM CROSSING,
GOMTI NAGAR, LUCKNOW, U.P. INDIA

PHONE : 0522-2394123, 2393123, 4044123 fax 0522-2393126
E-MAIL : skyline@skylineinfraworld.in


ARCHITECT : SANJAY & VIJAY SINHA

SOUTH PAVILION

LEVEL 1 - FLOOR PLAN

SCALE	DATE
PREP'D BY	18.07.2025
CHECK'D BY	18.07.2025
APPROV'D BY	18.07.2025

DRAWING NO.	SIPL / PATNA STADIUM / SOUTH PAVILION / 02
SHEET NO.	A1

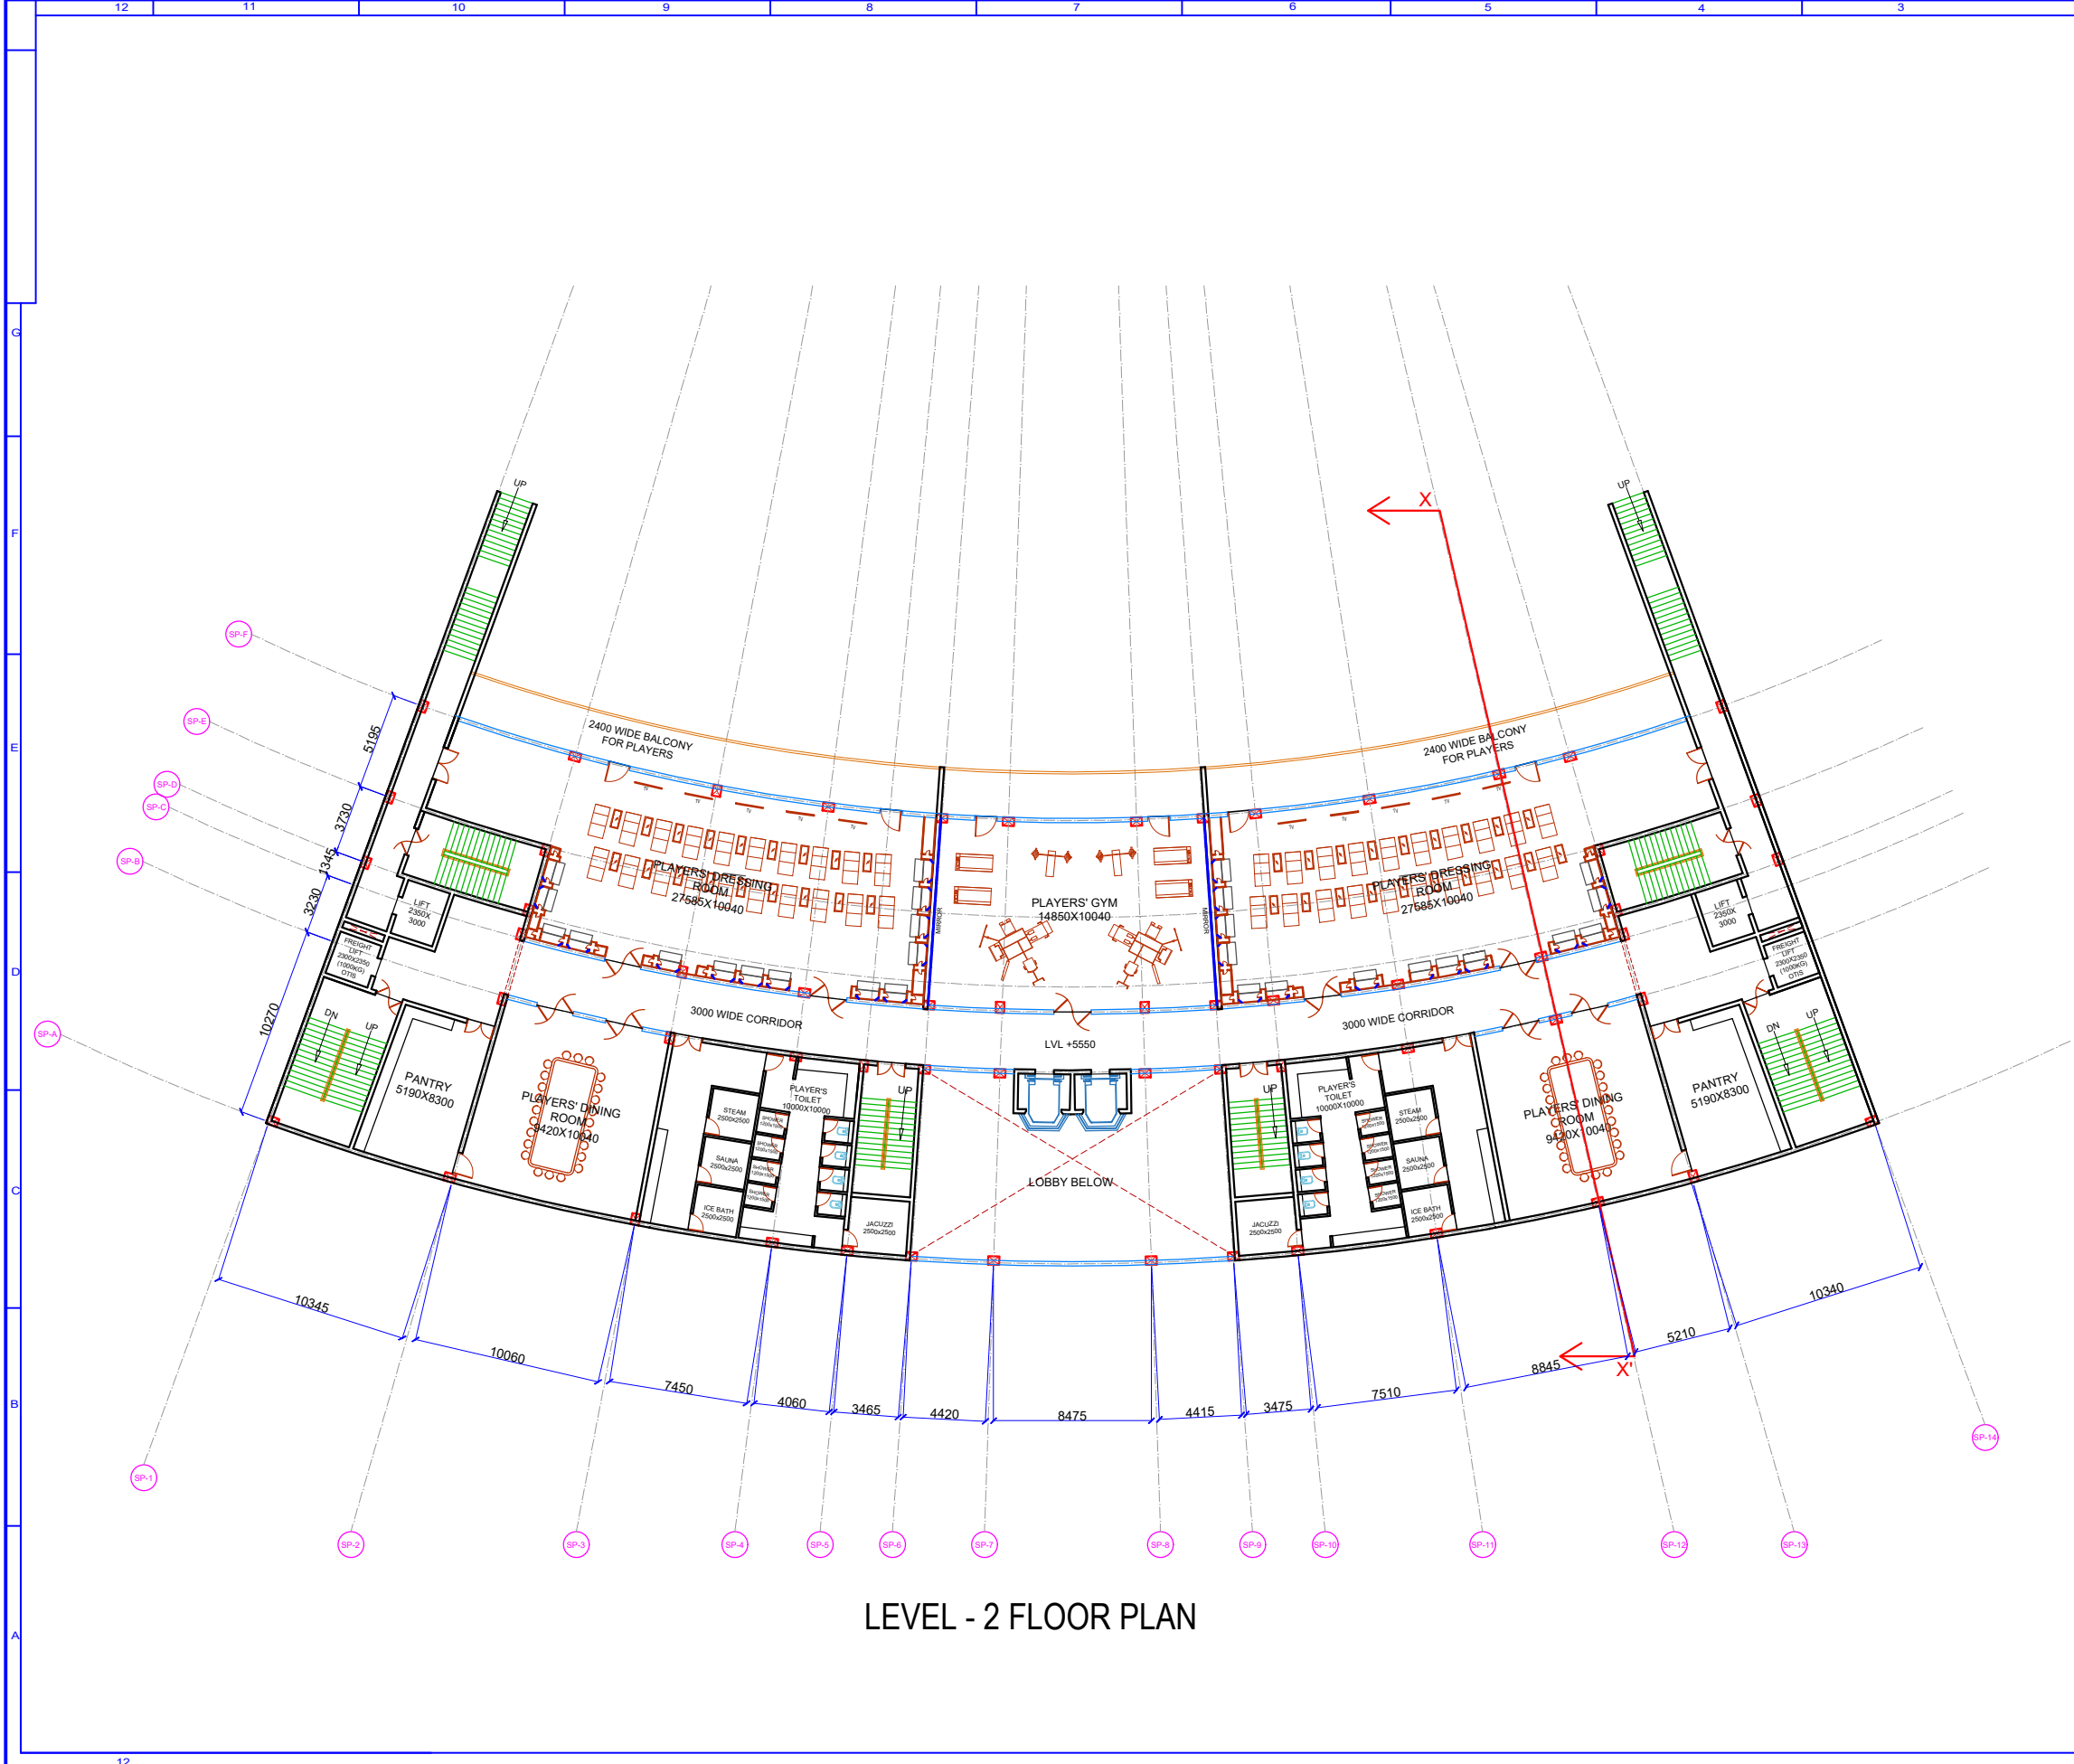

LEVEL - 2 FLOOR PLAN

WORKING DRAWING

NOTES -
THIS DRAWING IS CONFIDENTIAL AND SHOULD NOT
BE DISCLOSED, COPIED OR LENT TO A THIRD PARTY
WITHOUT WRITTEN CONSENT OF
SKYLINE INFRAWORLD PVT. LTD.
EXCEPT THE SYSTEM FOR WHICH THE
DRAWING IS MEANT.

DO NOT SCALE DRAWING ONLY WRITTEN DIMENSIONS ARE TO BE FOLLOWED

REVISIONS

SL. NO.	DESCRIPTION	BY	DATE

CLIENT
BIHAR CRICKET ASSOCIATION

PROJECT
RENOVATION & REDEVELOPMENT OF
MOINUL HAQ STADIUM AT PATNA

ARCHITECT



SKYLINE
INFRAWORLD PVT. LTD.


OFFICE : IIIrd FLOOR, LAXMI VARDAN COMMERCIAL
COMPLEX AT PATRAKARPURAM CROSSING,
GOMTI NAGAR, LUCKNOW, U.P. INDIA

PHONE : 0522-2394123, 2393123, 4044123 fax 0522-2393126
E-MAIL : skyline@skylineinfraworld.in

ARCHITECT : SANJAY & VIJAY SINHA

SCALE	DATE
PREP'D BY	18.07.2025
CHECK'D BY	19.07.2025
APPROV'D BY	19.07.2025

DRAWING NO.	SIPL / PATNA STADIUM / SOUTH PAVILION / 02
SHEET NO.	A2

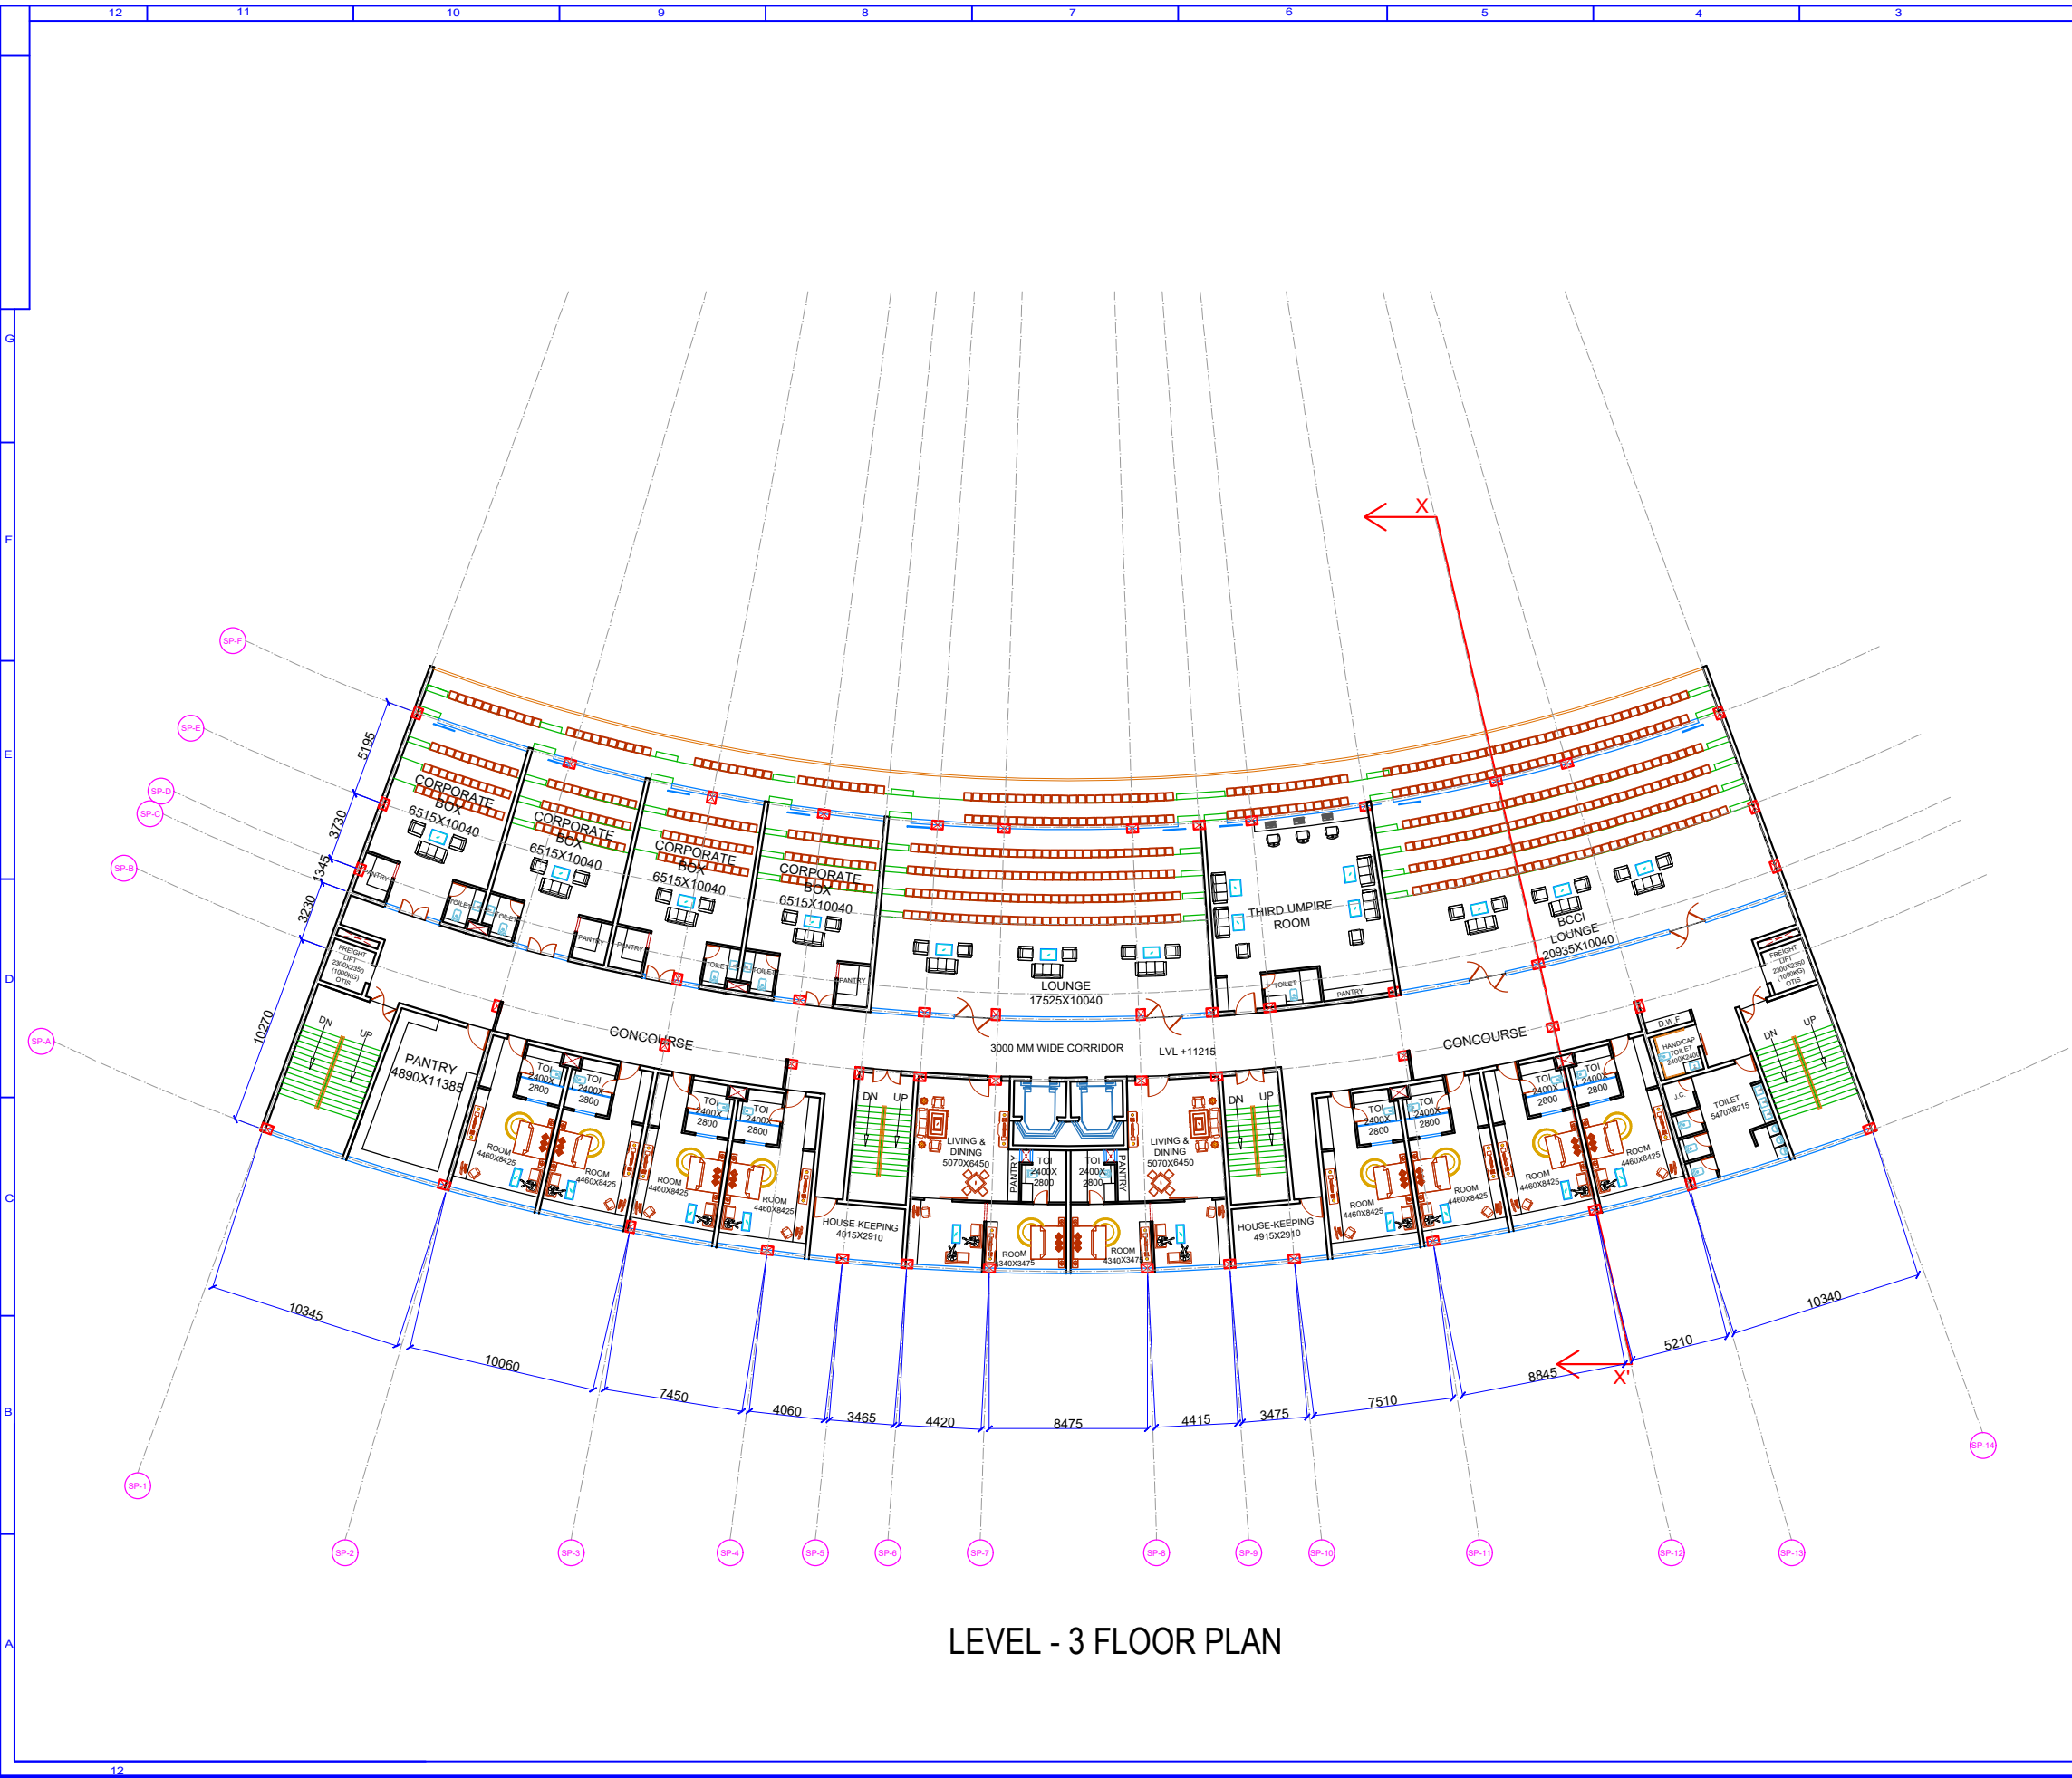

LEVEL - 3 FLOOR PLAN

WORKING DRAWING

NOTES -
THIS DRAWING IS CONFIDENTIAL AND SHOULD NOT BE DISCLOSED, COPIED OR LENT TO A THIRD PARTY WITHOUT WRITTEN CONSENT OF SKYLINE INFRAWORLD PVT. LTD. EXCEPT THE SYSTEM FOR WHICH THE DRAWING IS MEANT.

DO NOT SCALE DRAWING ONLY WRITTEN DIMENSIONS ARE TO BE FOLLOWED

REVISIONS

SL. NO.	DESCRIPTION	BY	DATE

CLIENT
BIHAR CRICKET ASSOCIATION

PROJECT
RENOVATION & REDEVELOPMENT OF MOINUL HAQ STADIUM AT PATNA

ARCHITECT




OFFICE : IIIrd FLOOR, LAXMI VARDAN COMMERCIAL COMPLEX AT PATRAKARPURAM CROSSING, GOMTI NAGAR, LUCKNOW, U.P. INDIA
PHONE : 0522-2394123, 2393123, 4044123 fax 0522-2393126
E-MAIL : skyline@skylineinfraworld.in

ARCHITECT : SANJAY & VIJAY SINHA

SOUTH PAVILION		SCALE	DATE
LEVEL 3 - FLOOR PLAN		1:100	18.07.2025
DESIGNED BY		CHECKED BY	
APPROVED BY			

DRAWING NO.	SIPL / PATNA STADIUM / SOUTH PAVILION / 02
SHEET NO.	A3

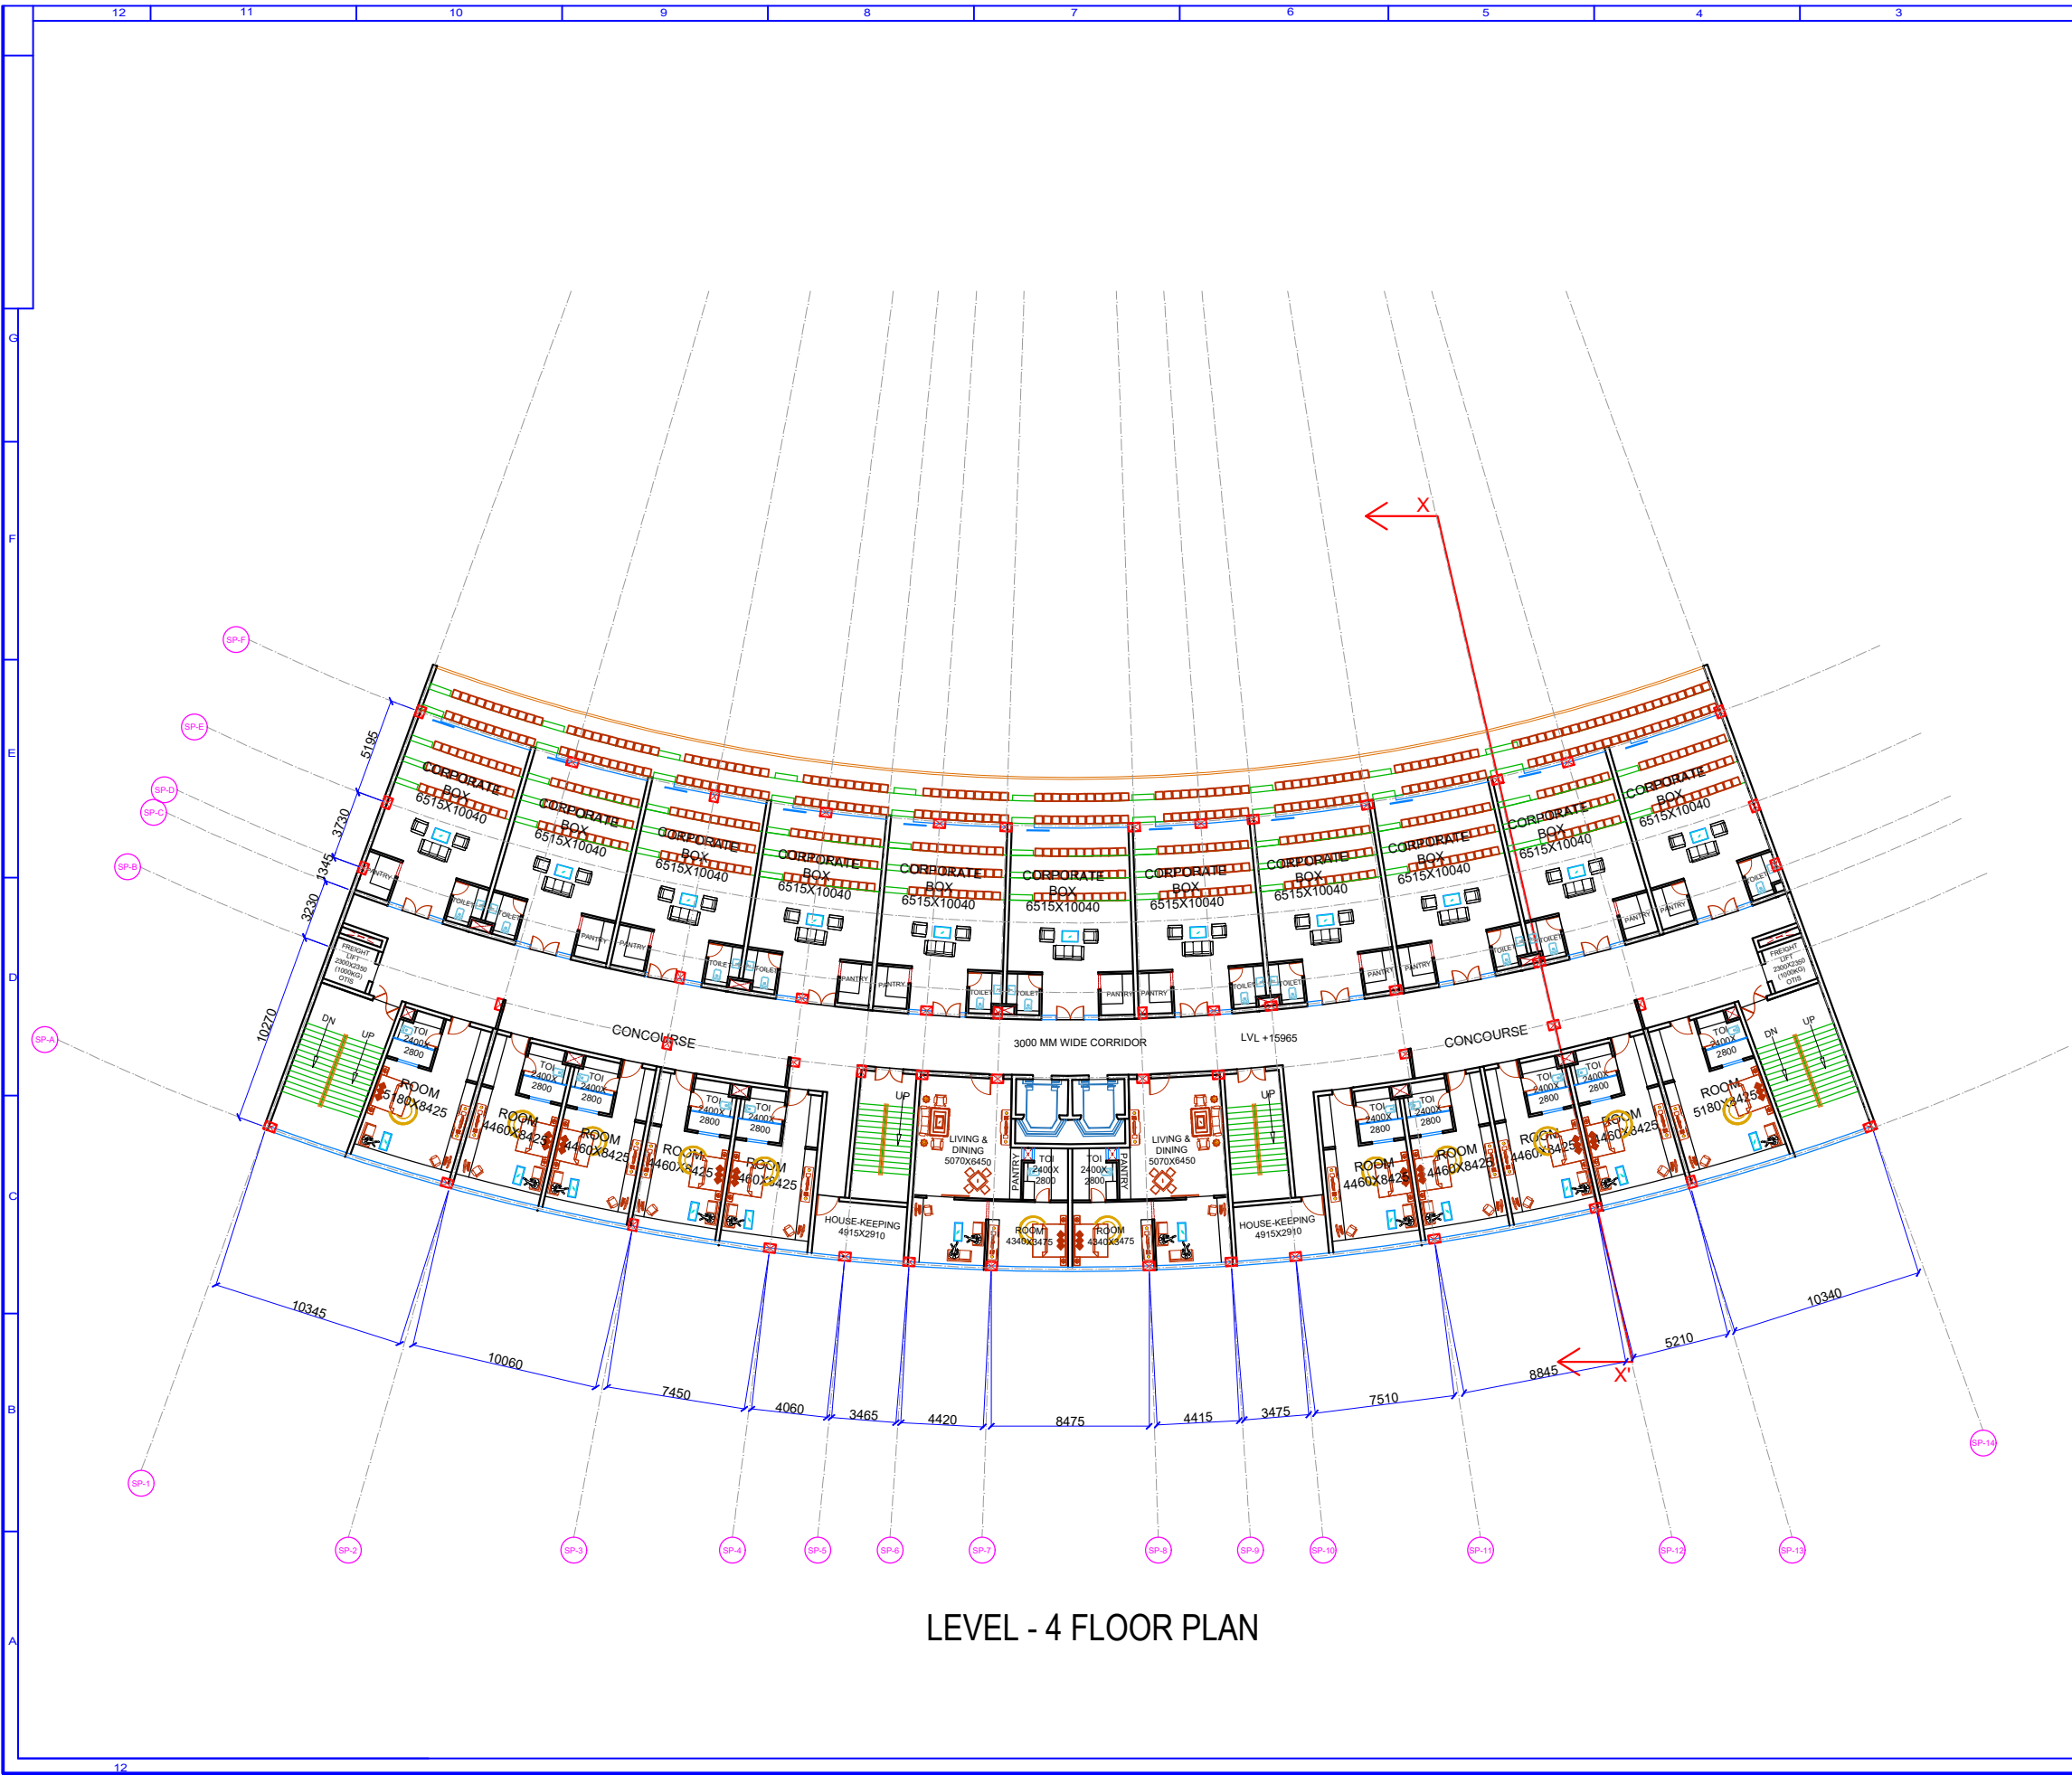

LEVEL - 4 FLOOR PLAN

WORKING DRAWING

NOTES -
THIS DRAWING IS CONFIDENTIAL AND SHOULD NOT
BE DISCLOSED, COPIED OR LENT TO A THIRD PARTY
WITHOUT WRITTEN CONSENT OF
SKYLINE INFRAWORLD PVT. LTD.
EXCEPT THE SYSTEM FOR WHICH THE
DRAWING IS MEANT.

DO NOT SCALE DRAWING ONLY WRITTEN DIMENSIONS ARE TO BE FOLLOWED

REVISIONS

SL. NO.	DESCRIPTION	BY	DATE

CLIENT
BIHAR CRICKET ASSOCIATION

PROJECT
RENOVATION & REDEVELOPMENT OF
MOINUL HAQ STADIUM AT PATNA

ARCHITECT



SKYLINE
INFRAWORLD PVT. LTD.


OFFICE : IIIrd FLOOR, LAXMI VARDAN COMMERCIAL
COMPLEX AT PATRAKARPURAM CROSSING,
GOMTI NAGAR, LUCKNOW, U.P. INDIA

PHONE : 0522-2394123, 2393123, 4044123 fax 0522-2393126
E-MAIL : skyline@skylineinfraworld.in

ARCHITECT : SANJAY & VIJAY SINHA

SCALE	DATE
PREP'D BY	18.07.2025
CHECK'D BY	18.07.2025
APPROV'D BY	18.07.2025

DRAWING NO.	SIPL / PATNA STADIUM / SOUTH PAVILION / 02
SHEET NO.	A4

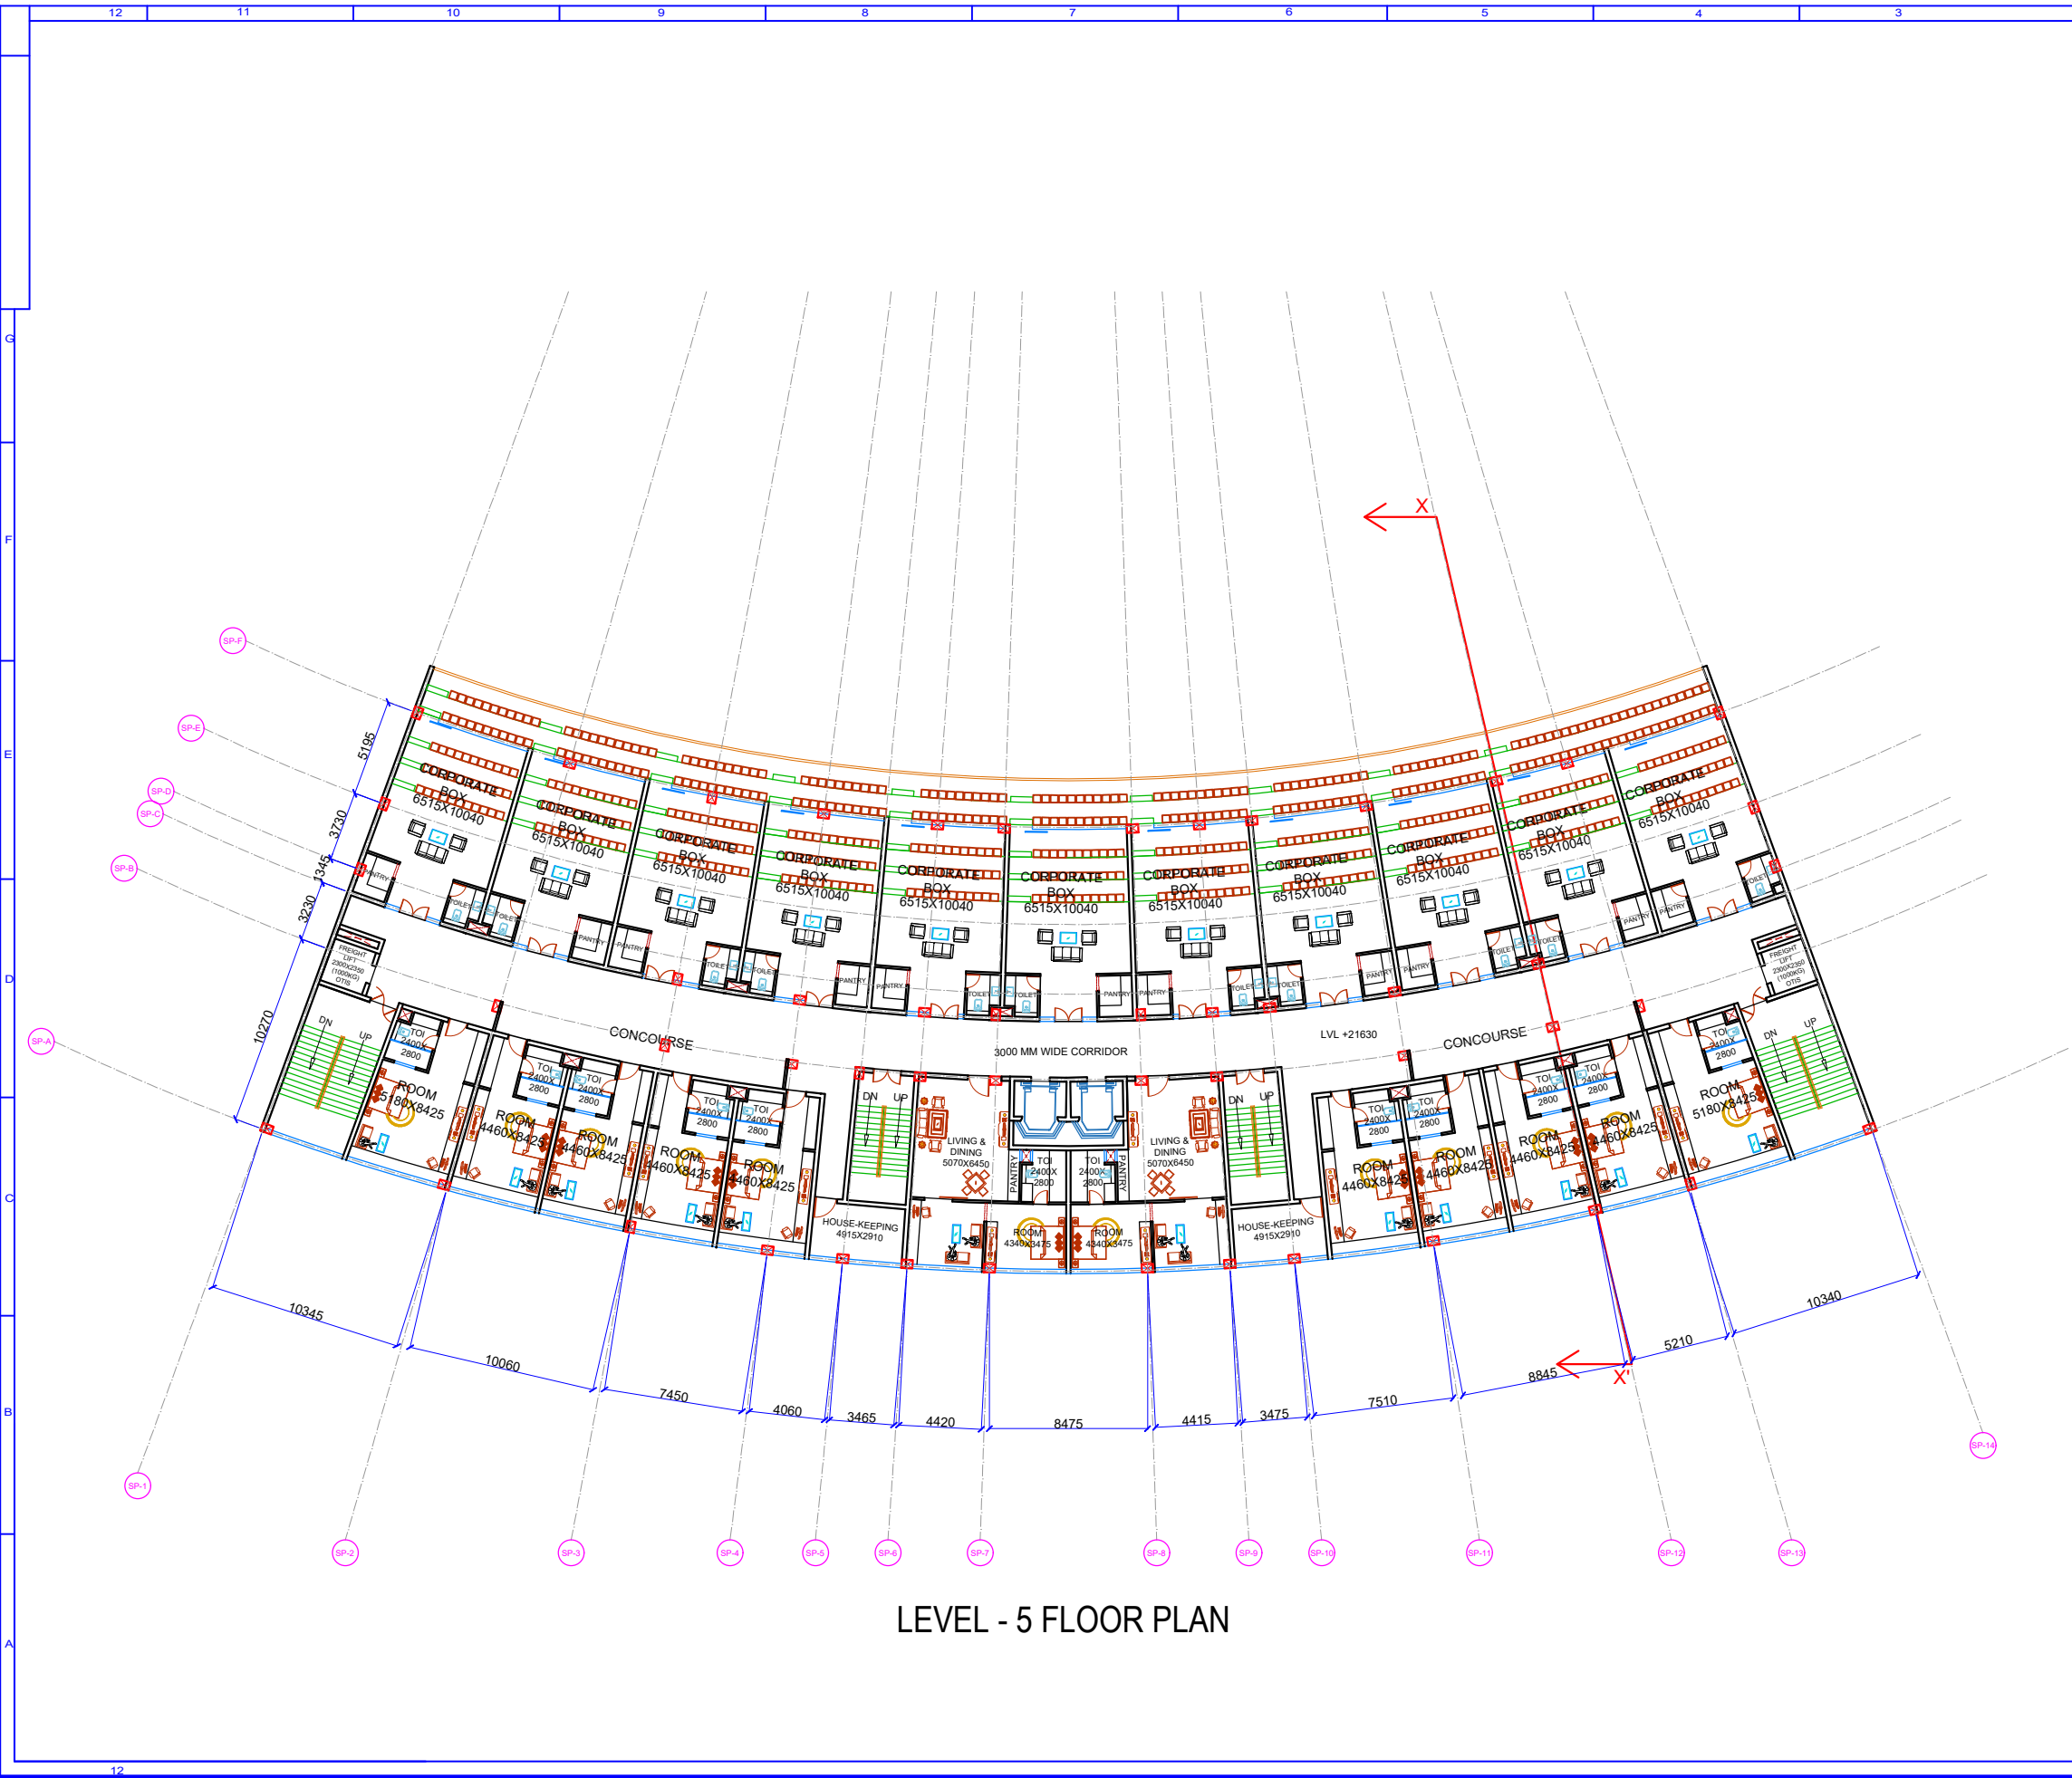

LEVEL - 5 FLOOR PLAN

WORKING DRAWING

NOTES -
THIS DRAWING IS CONFIDENTIAL AND SHOULD NOT
BE DISCLOSED, COPIED OR LENT TO A THIRD PARTY
WITHOUT WRITTEN CONSENT OF
SKYLINE INFRAWORLD PVT. LTD.
EXCEPT THE SYSTEM FOR WHICH THE
DRAWING IS MEANT.

DO NOT SCALE DRAWING ONLY WRITTEN DIMENSIONS ARE TO BE FOLLOWED

REVISIONS

SL. NO.	DESCRIPTION	BY	DATE

CLIENT BIHAR CRICKET ASSOCIATION

PROJECT RENOVATION & REDEVELOPMENT OF
MOYNUL HAQ STADIUM AT PATNA

ARCHITECT



SKYLINE
INFRAWORLD PVT. LTD.

OFFICE : IIIrd FLOOR, LAXMI VARDAN COMMERCIAL
COMPLEX AT PATRAKARPURAM CROSSING,
GOMTI NAGAR, LUCKNOW, U.P. INDIA


PHONE : 0522-2394123, 2393123, 4044123 fax 0522-2393126
E-MAIL : skyline@skylineinfraworld.in

ARCHITECT : SANJAY & VIJAY SINHA

SOUTH PAVILION
LEVEL 5 - FLOOR PLAN

SCALE	DATE
PREP'D BY	18.07.2025
CHECK'D BY	19.07.2025
APPROV'D BY	19.07.2025

DRAWING NO.	SIPL / PATNA STADIUM / SOUTH PAVILION / 02
SHEET NO.	A5

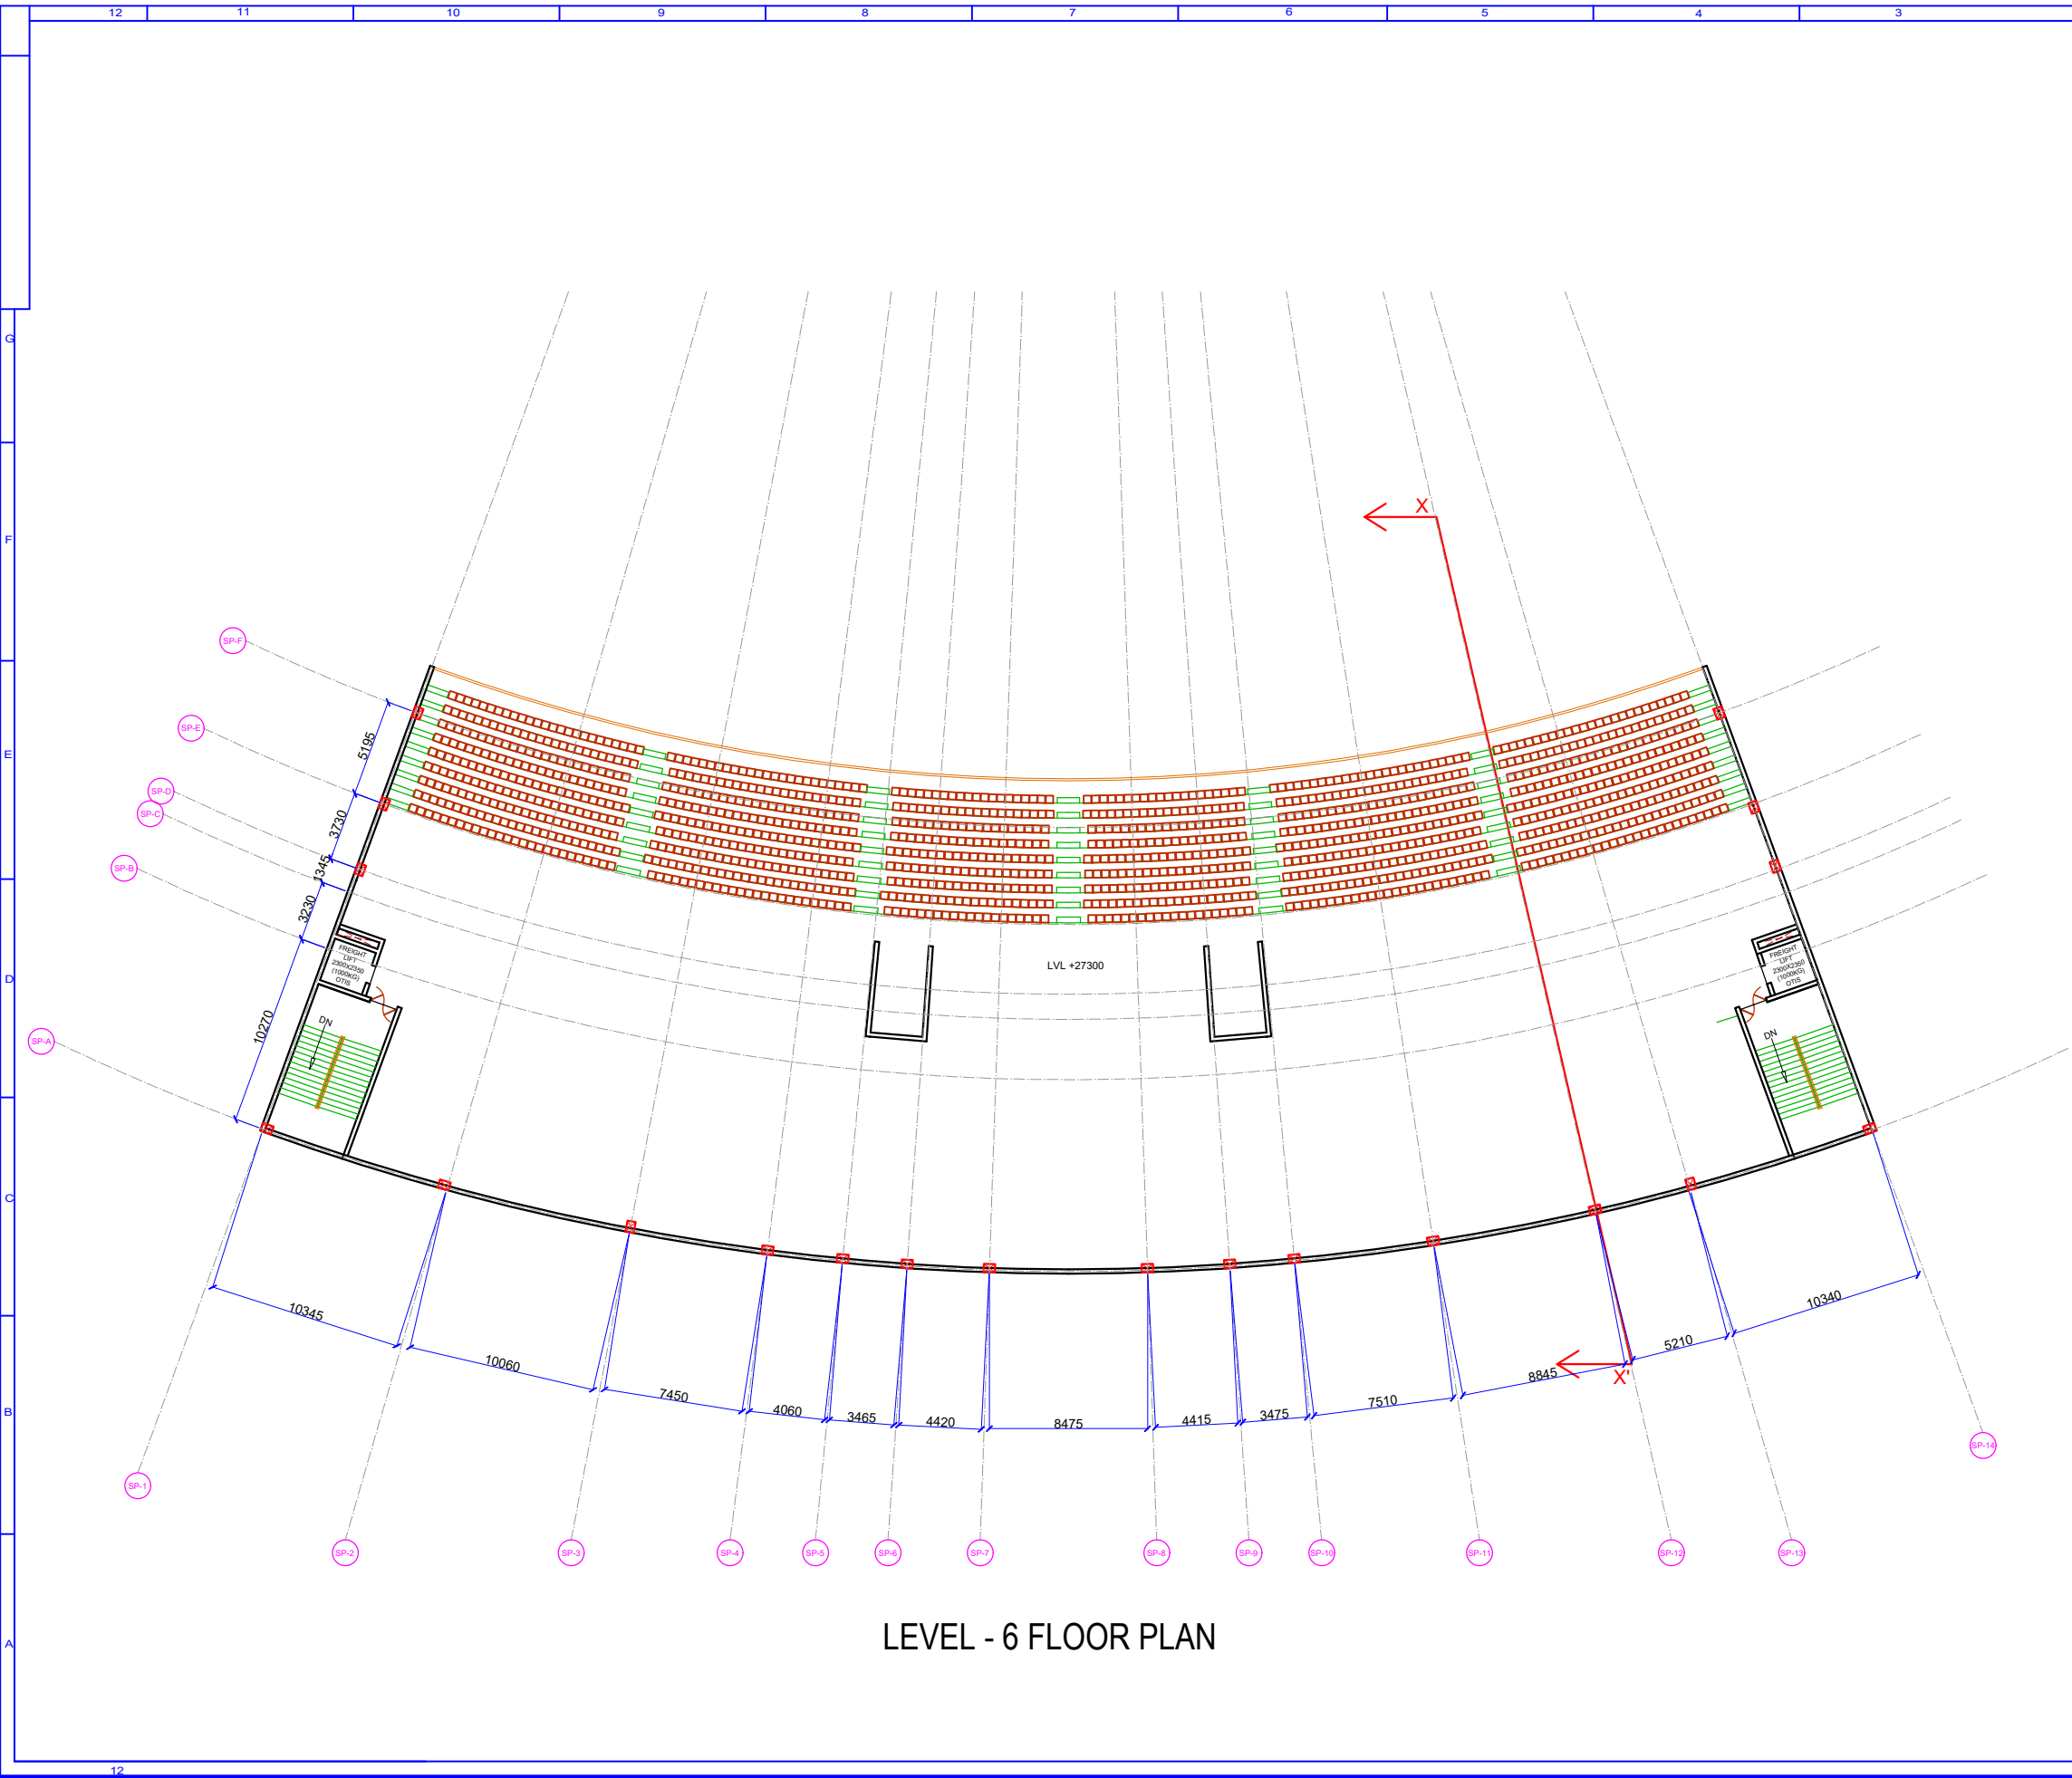

WORKING DRAWING

NOTES -
THIS DRAWING IS CONFIDENTIAL AND SHOULD NOT BE DISCLOSED, COPIED OR LENT TO A THIRD PARTY WITHOUT WRITTEN CONSENT OF SKYLINE INFRAWORLD PVT. LTD. EXCEPT THE SYSTEM FOR WHICH THE DRAWING IS MEANT.

DO NOT SCALE DRAWING ONLY WRITTEN DIMENSIONS ARE TO BE FOLLOWED

REVISIONS

SL. NO.	DESCRIPTION	BY	DATE

CLIENT
BIHAR CRICKET ASSOCIATION

PROJECT
RENOVATION & REDEVELOPMENT OF MOINUL HAQ STADIUM AT PATNA

ARCHITECT




OFFICE : IIIrd FLOOR, LAXMI VARDAN COMMERCIAL COMPLEX AT PATRAKARPURAM CROSSING, GOMTI NAGAR, LUCKNOW, U.P. INDIA

PHONE : 0522-2394123, 2393123, 4044123 fax 0522-2393126
E-MAIL : skyline@skylineinfraworld.in

ARCHITECT : SANJAY & VIJAY SINHA

SOUTH PAVILION		SCALE	DATE
LEVEL 6 - FLOOR PLAN			19.07.2025

DRAWING NO.	SIPL / PATNA STADIUM / SOUTH PAVILION / 02
SHEET NO.	A6

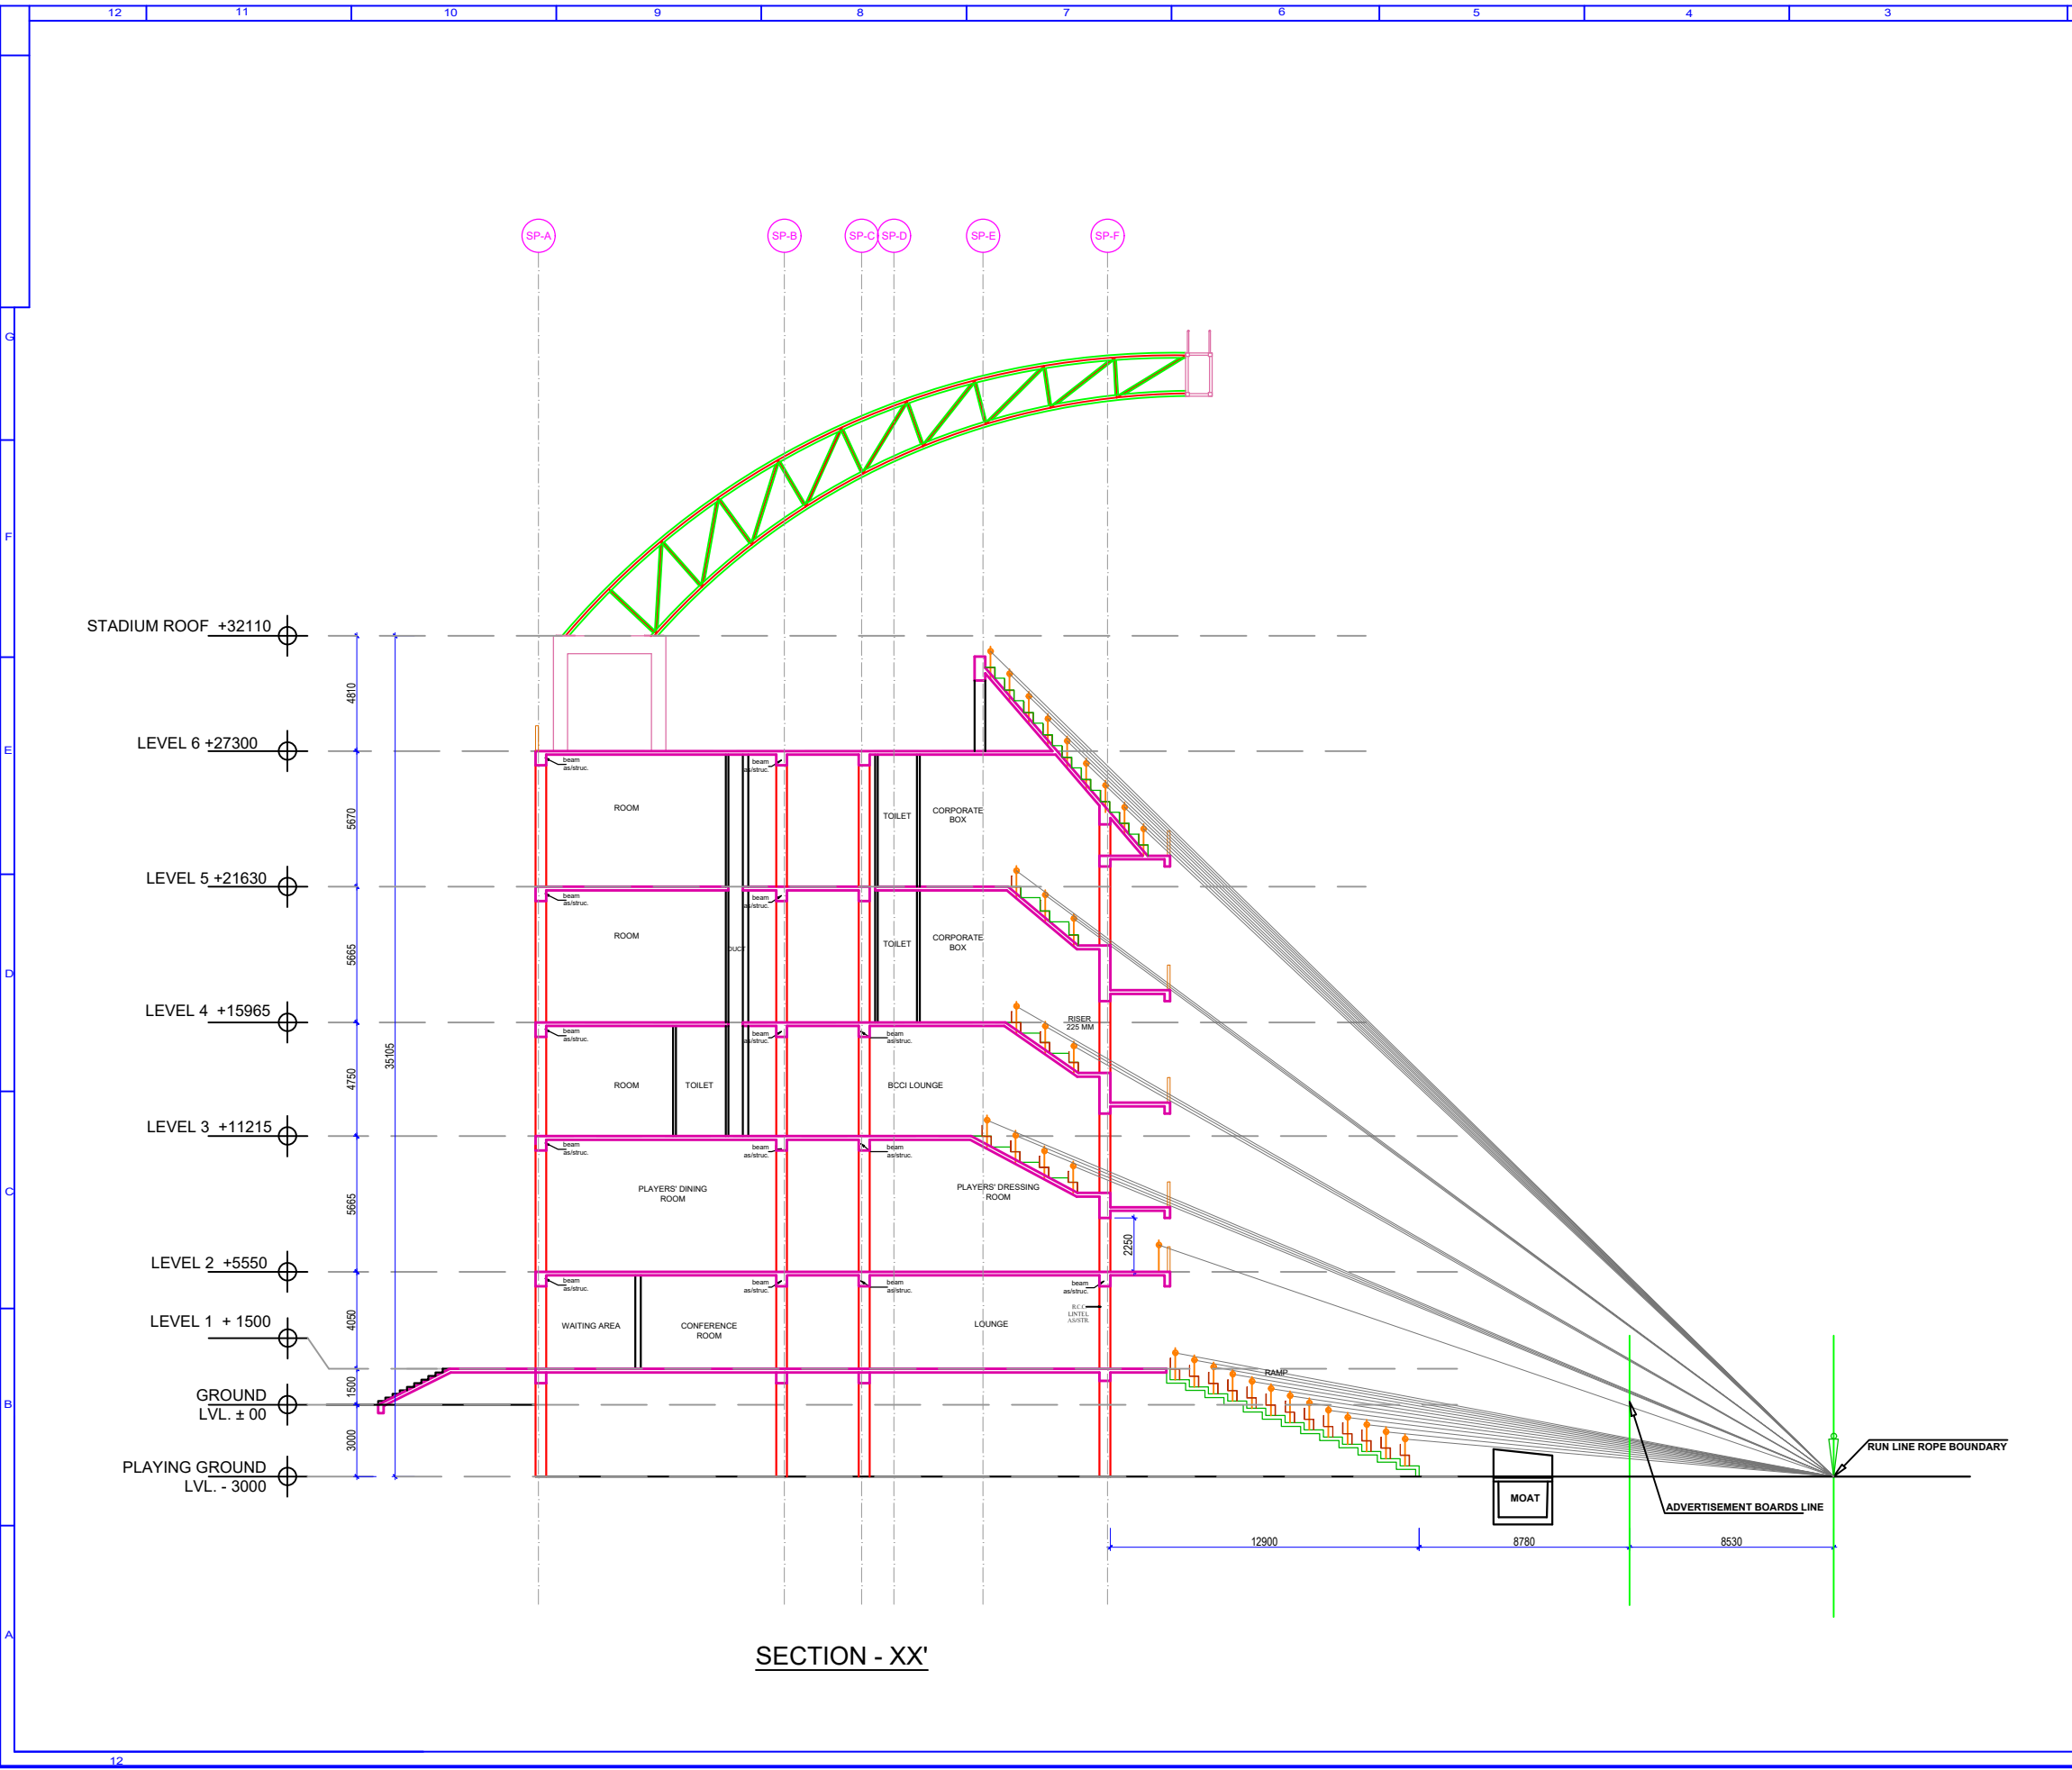

WORKING DRAWING

NOTES -
THIS DRAWING IS CONFIDENTIAL AND SHOULD NOT BE DISCLOSED, COPIED OR LENT TO A THIRD PARTY WITHOUT WRITTEN CONSENT OF SKYLINE INFRAWORLD PVT. LTD. EXCEPT THE SYSTEM FOR WHICH THE DRAWING IS MEANT.

DO NOT SCALE DRAWING ONLY WRITTEN DIMENSIONS ARE TO BE FOLLOWED


REVISIONS

SL. NO.	DESCRIPTION	BY	DATE

CLIENT BIHAR CRICKET ASSOCIATION

PROJECT RENOVATION & REDEVELOPMENT OF MOINUL HAQ STADIUM AT PATNA

ARCHITECT

 

SKYLINE
INFRAWORLD PVT. LTD.


OFFICE : IIIrd FLOOR, LAXMI VARDAN COMMERCIAL COMPLEX AT PATRAKARPURAM CROSSING, GOMTI NAGAR, LUCKNOW, U.P. INDIA

PHONE : 0522-2394123, 2393123, 4044123 fax 0522-2393126
E-MAIL : skyline@skylineinfraworld.in

ARCHITECT : SANJAY & VIJAY SINHA

SOUTH PAVILION		SCALE	DATE
SECTION	PREP'D BY		18.07.2025
	CHECK'D BY		18.07.2025
	APPROV'D BY		18.07.2025

DRAWING NO.	SIPL / PATNA STADIUM / SOUTH PAVILION / 02
SHEET NO.	A7

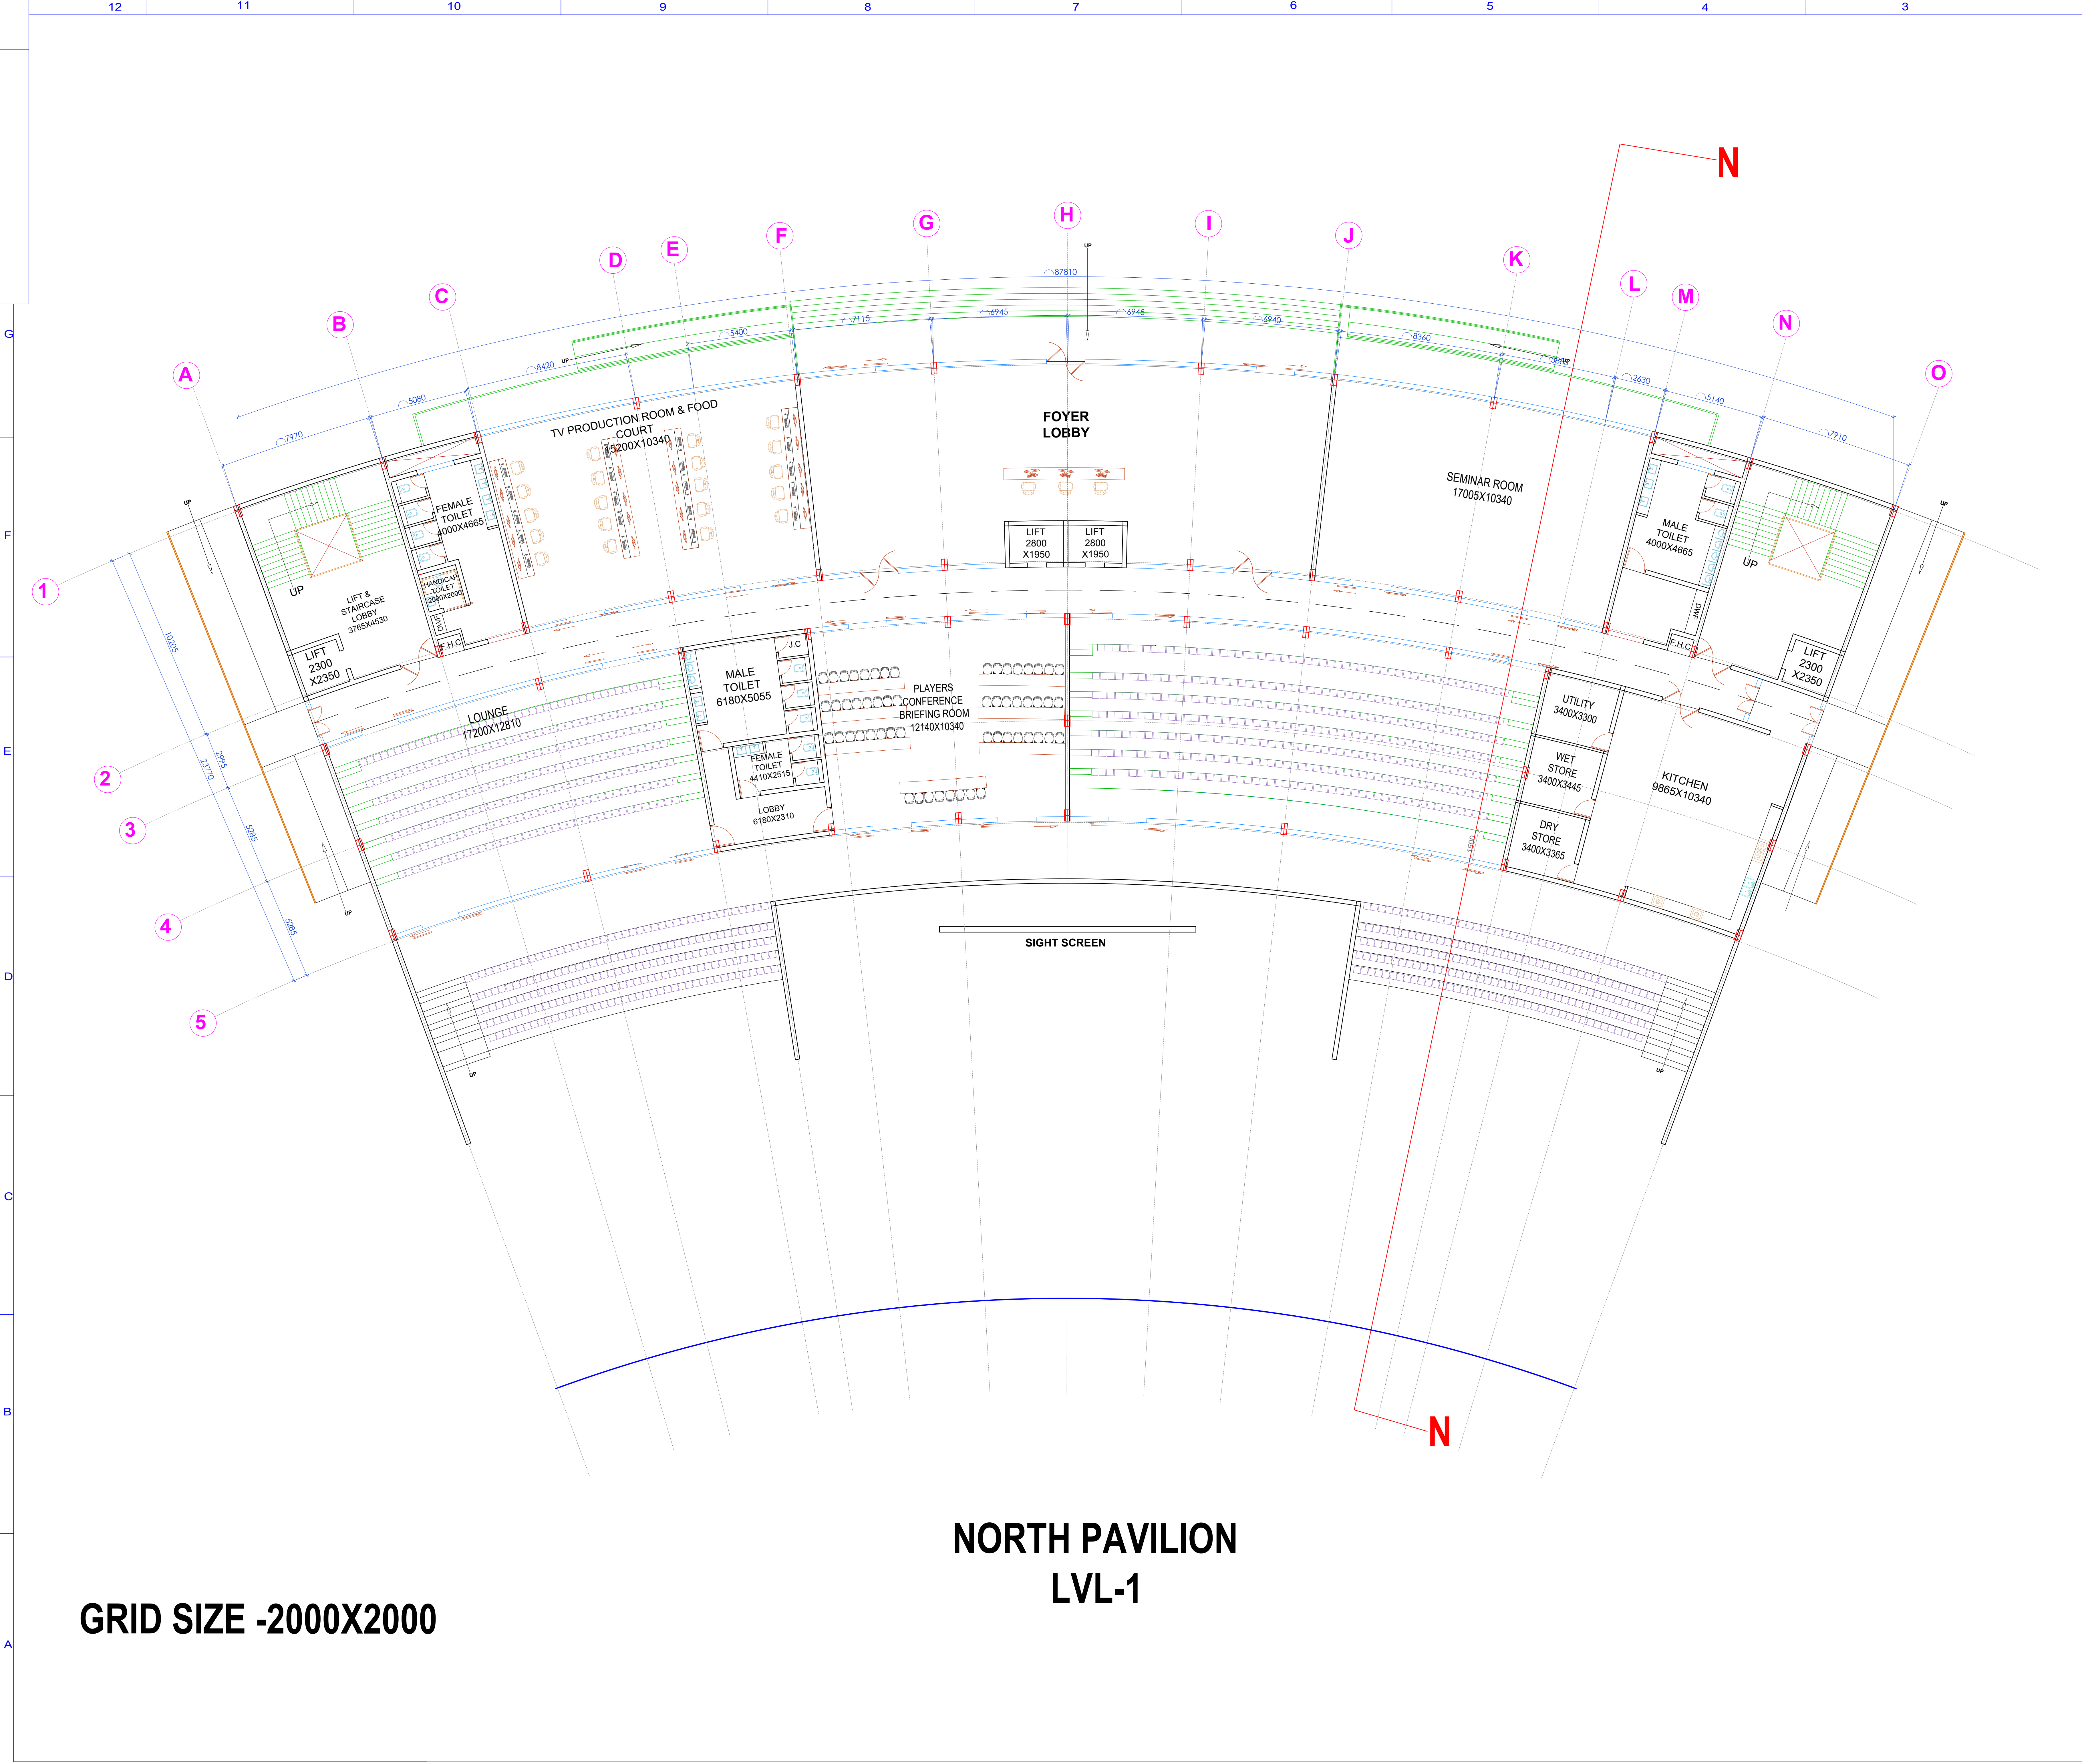

GRID SIZE -2000X2000

NORTH PAVILLION
LVL-1

CONCEPT DRAWING

NOTES -
THIS DRAWING IS CONFIDENTIAL AND SHOULD NOT
BE DISCLOSED, COPIED OR LENT TO A THIRD PARTY
WITHOUT WRITTEN CONSENT OF
SKYLINE INFRAWORLD PVT. LTD.
EXCEPT THE SYSTEM FOR WHICH THE
DRAWING IS MEANT.


DO NOT SCALE DRAWING ONLY WRITTEN DIMENSIONS ARE TO BE FOLLOWED

REVISIONS

SL. NO.	DESCRIPTION	BY	DATE

CLIENT	BUIDCO
PROJECT	RENOVATION & REDEVELOPMENT OF MOINUL HAQ STADIUM AT PATNA
PROJECT MANAGEMENT CONSULTANT	
DGPS SURVEYOR	

ARCHITECT

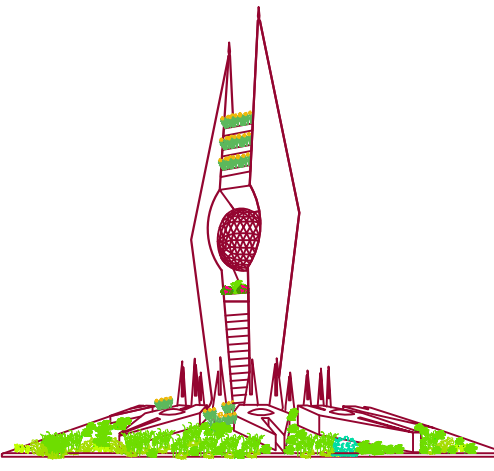

SKYLINE
INFRAWORLD PVT. LTD.


OFFICE : IIIrd FLOOR, LAXMI VARDAN COMMERCIAL
COMPLEX AT PATRAKARPURAM CROSSING,
GOMTI NAGAR, LUCKNOW, U.P. INDIA

PHONE : 0522-2394123, 2393123, 4044123 fax 0522-2393126
E-MAIL : skyline@skylineinfraworld.in

ARCHITECT : SANJAY & VIJAY SINHA

NORTH PAVILLION LVL-1	SCALE -	DATE
	PRPD. BY	21.07.2025
	CHKD. BY	21.07.2025
	APPVD. BY	21.07.2025

DRAWING NO.	SIPL/ PATNA STADIUM/ NORTH PAVILION/ 03	
SHEET NO.	A1	

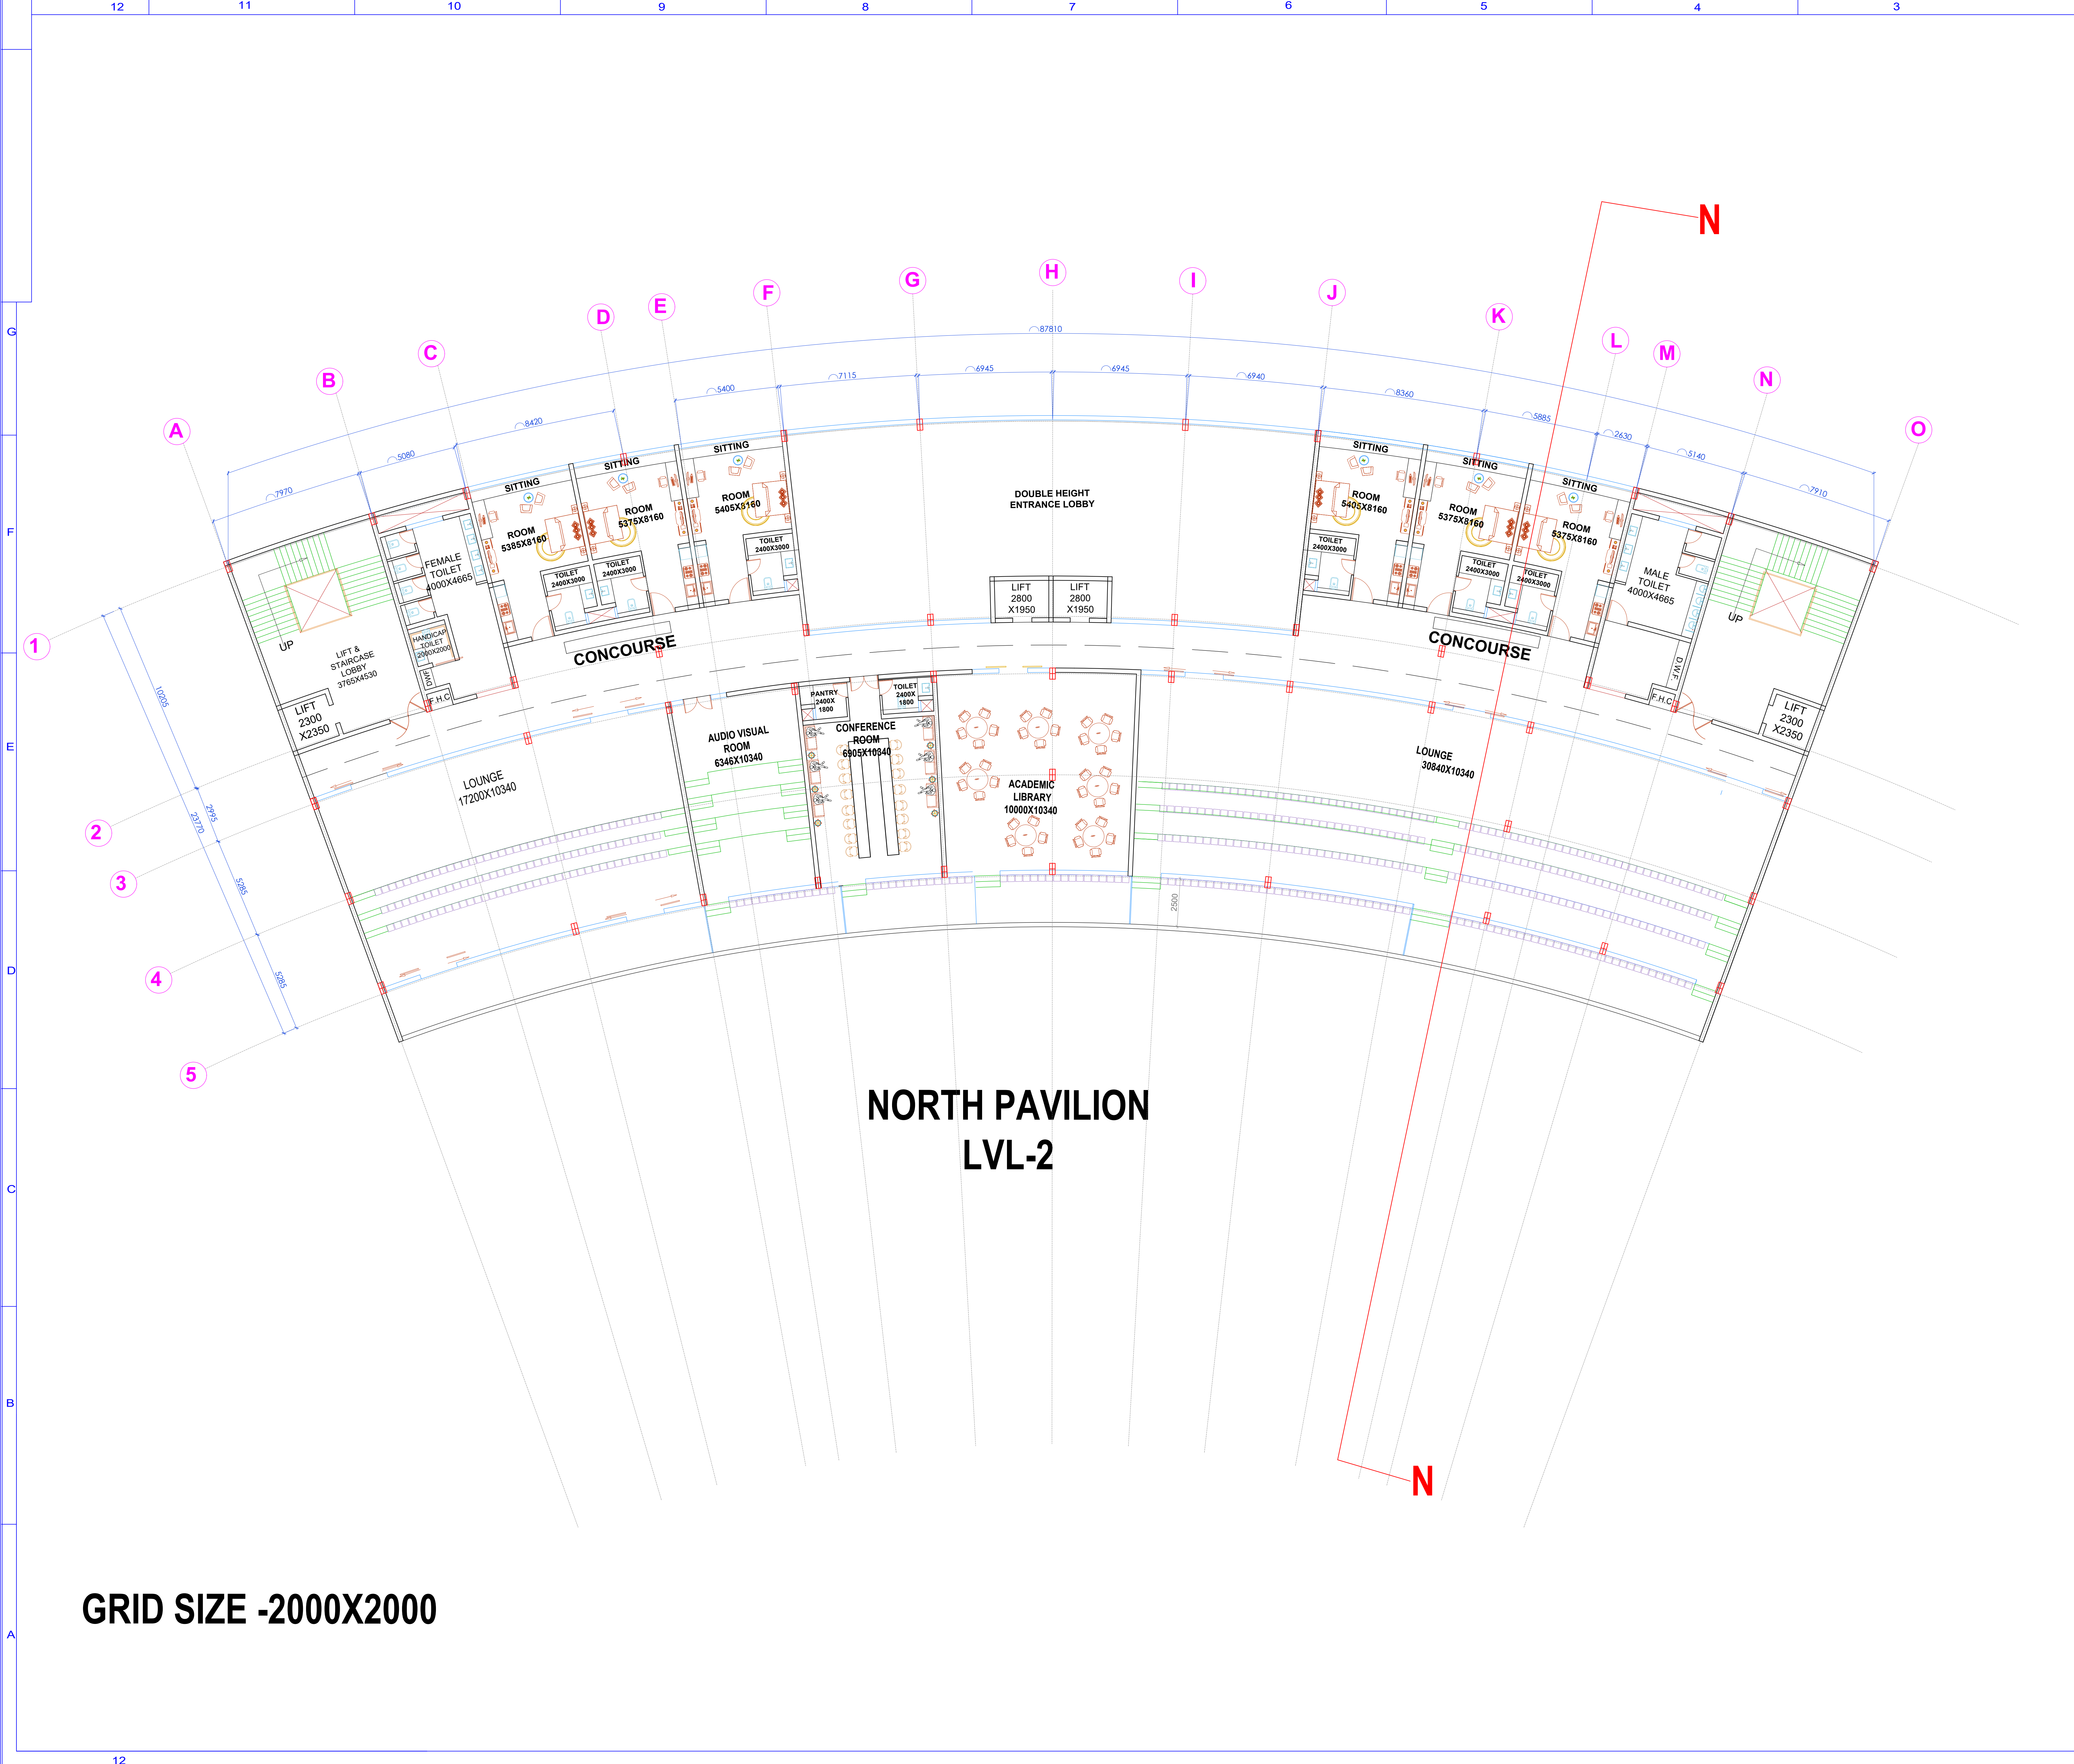

GRID SIZE -2000X2000

CONCEPT DRAWING

NOTES -
THIS DRAWING IS CONFIDENTIAL AND SHOULD NOT BE DISCLOSED, COPIED OR LENT TO A THIRD PARTY WITHOUT WRITTEN CONSENT OF SKYLINE INFRAWORLD PVT. LTD. EXCEPT THE SYSTEM FOR WHICH THE DRAWING IS MEANT.


DO NOT SCALE DRAWING ONLY WRITTEN DIMENSIONS ARE TO BE FOLLOWED

REVISIONS

SL. NO.	DESCRIPTION	BY	DATE

CLIENT	BUIDCO
PROJECT	RENOVATION & REDEVELOPMENT OF MOINUL HAQ STADIUM AT PATNA
PROJECT MANAGEMENT CONSULTANT	
DGPS SURVEYOR	

ARCHITECT

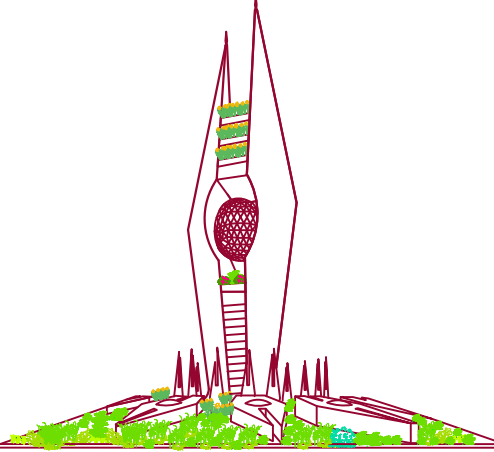

SKYLINE
INFRAWORLD PVT. LTD.


OFFICE : 11th FLOOR, LAXMI VARDAN COMMERCIAL COMPLEX AT PATRAKARPURAM CROSSING, GOMTI NAGAR, LUCKNOW, U.P. INDIA

PHONE : 0522-2394123, 2393123, 4044123 fax 0522-2393126

E-MAIL : skyline@skylineinfraworld.in

ARCHITECT : SANJAY & VIJAY SINHA

NORTH PAVILLION LVL-2		SCALE -	DATE
DRAWING NO. SIPL/ PATNA STADIUM/ NORTH PAVILION/ 03		PRPD. BY	21.07.2025
SHEET NO. A2		CHKD. BY	21.07.2025
		APPVD. BY	21.07.2025

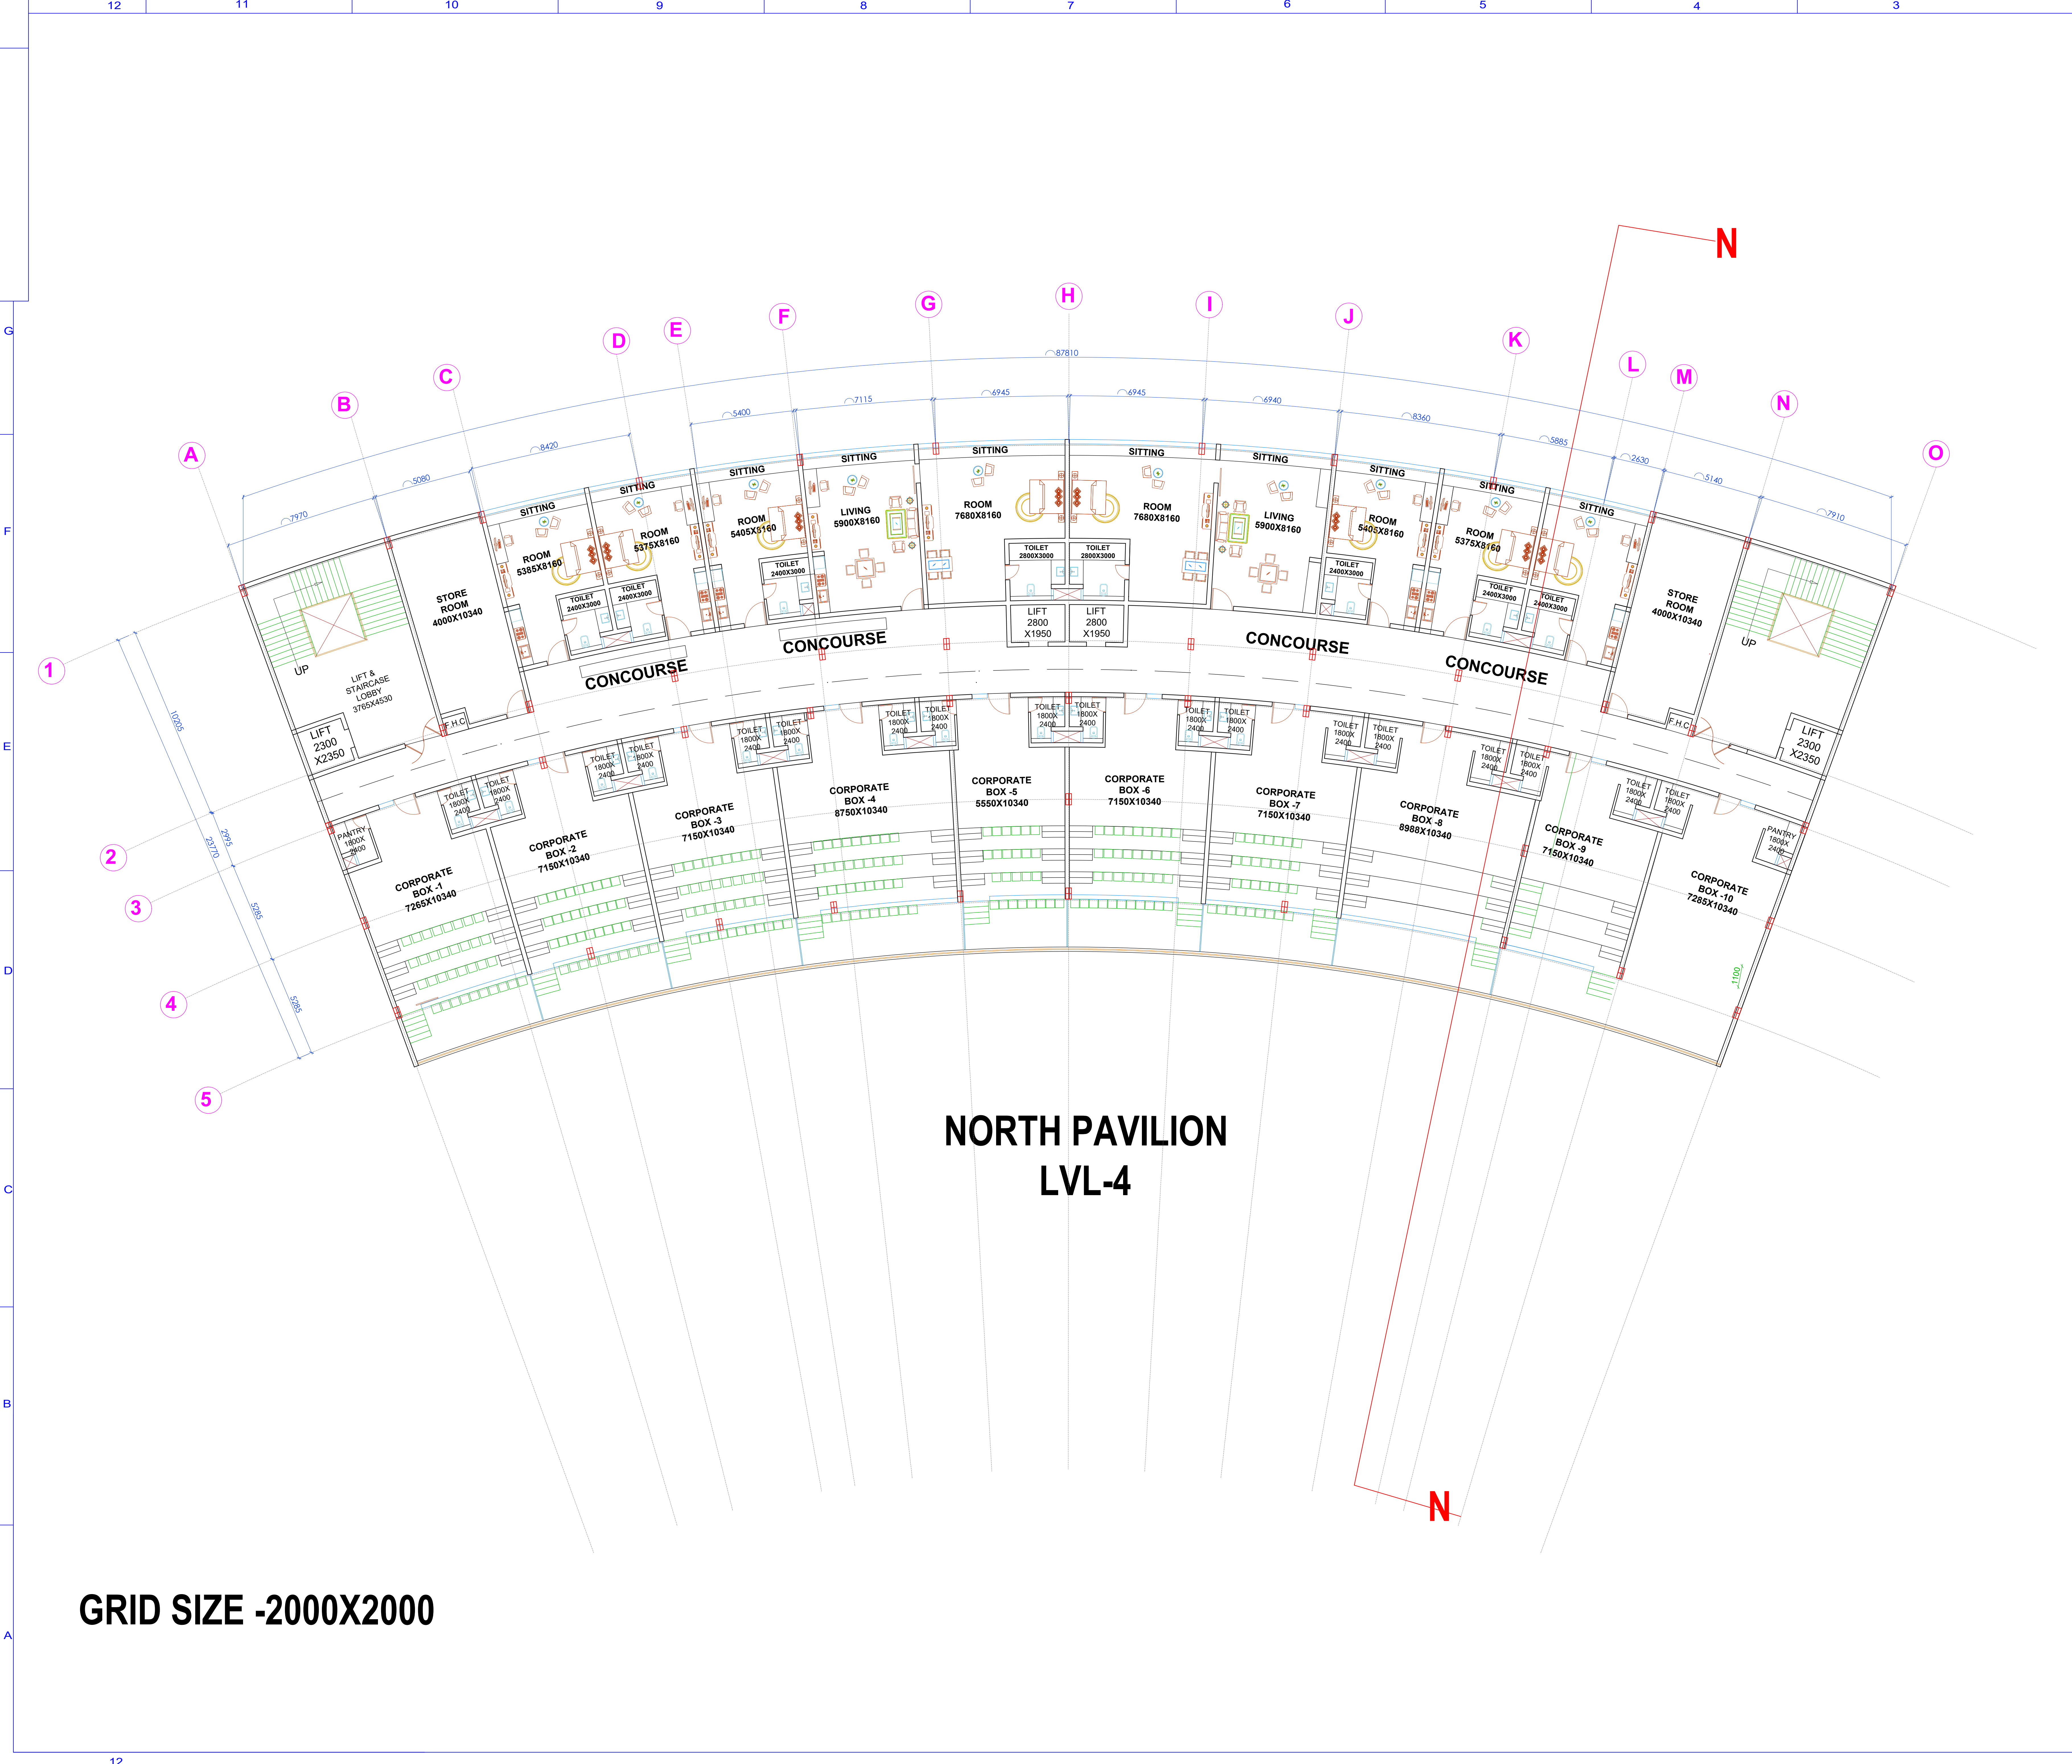

GRID SIZE -2000X2000

CONCEPT DRAWING

NOTES -
THIS DRAWING IS CONFIDENTIAL AND SHOULD NOT BE DISCLOSED, COPIED OR LENT TO A THIRD PARTY WITHOUT WRITTEN CONSENT OF SKYLINE INFRAWORLD PVT. LTD. EXCEPT THE SYSTEM FOR WHICH THE DRAWING IS MEANT.

DO NOT SCALE DRAWING ONLY WRITTEN DIMENSIONS ARE TO BE FOLLOWED

REVISIONS

SL. NO.	DESCRIPTION	BY	DATE


CLIENT
BUIDCO

PROJECT
RENOVATION & REDEVELOPMENT OF MOINUL HAQ STADIUM AT PATNA

PROJECT MANAGEMENT CONSULTANT

DGPS SURVEYOR

ARCHITECT

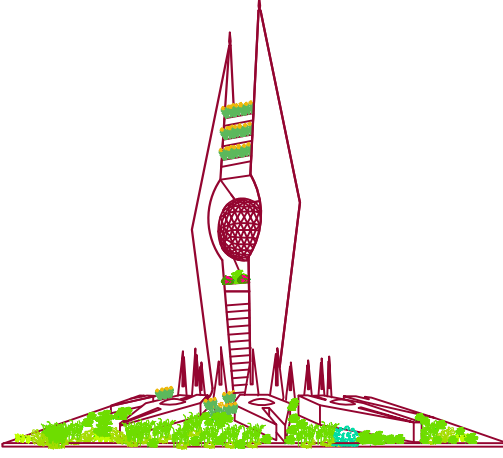

SKYLINE
INFRAWORLD PVT. LTD.

OFFICE : 11/3rd FLOOR, LAXMI VARDAN COMMERCIAL COMPLEX AT PATRAKARPURAM CROSSING, GOMTI NAGAR, LUCKNOW, U.P. INDIA

PHONE : 0522-2394123, 2393123, 4044123 fax 0522-2393126
E-MAIL : skyline@skylineinfraworld.in

ARCHITECT : SANJAY & VIJAY SINHA

NORTH PAVILLION

LVL-4

SCALE- DATE


PRPD. BY 21.07.2025

CHKD. BY 21.07.2025

APPVD. BY 21.07.2025

DRAWING NO. SIPL/ PATNA STADIUM/ NORTH PAVILLION/ 03

SHEET NO. A4

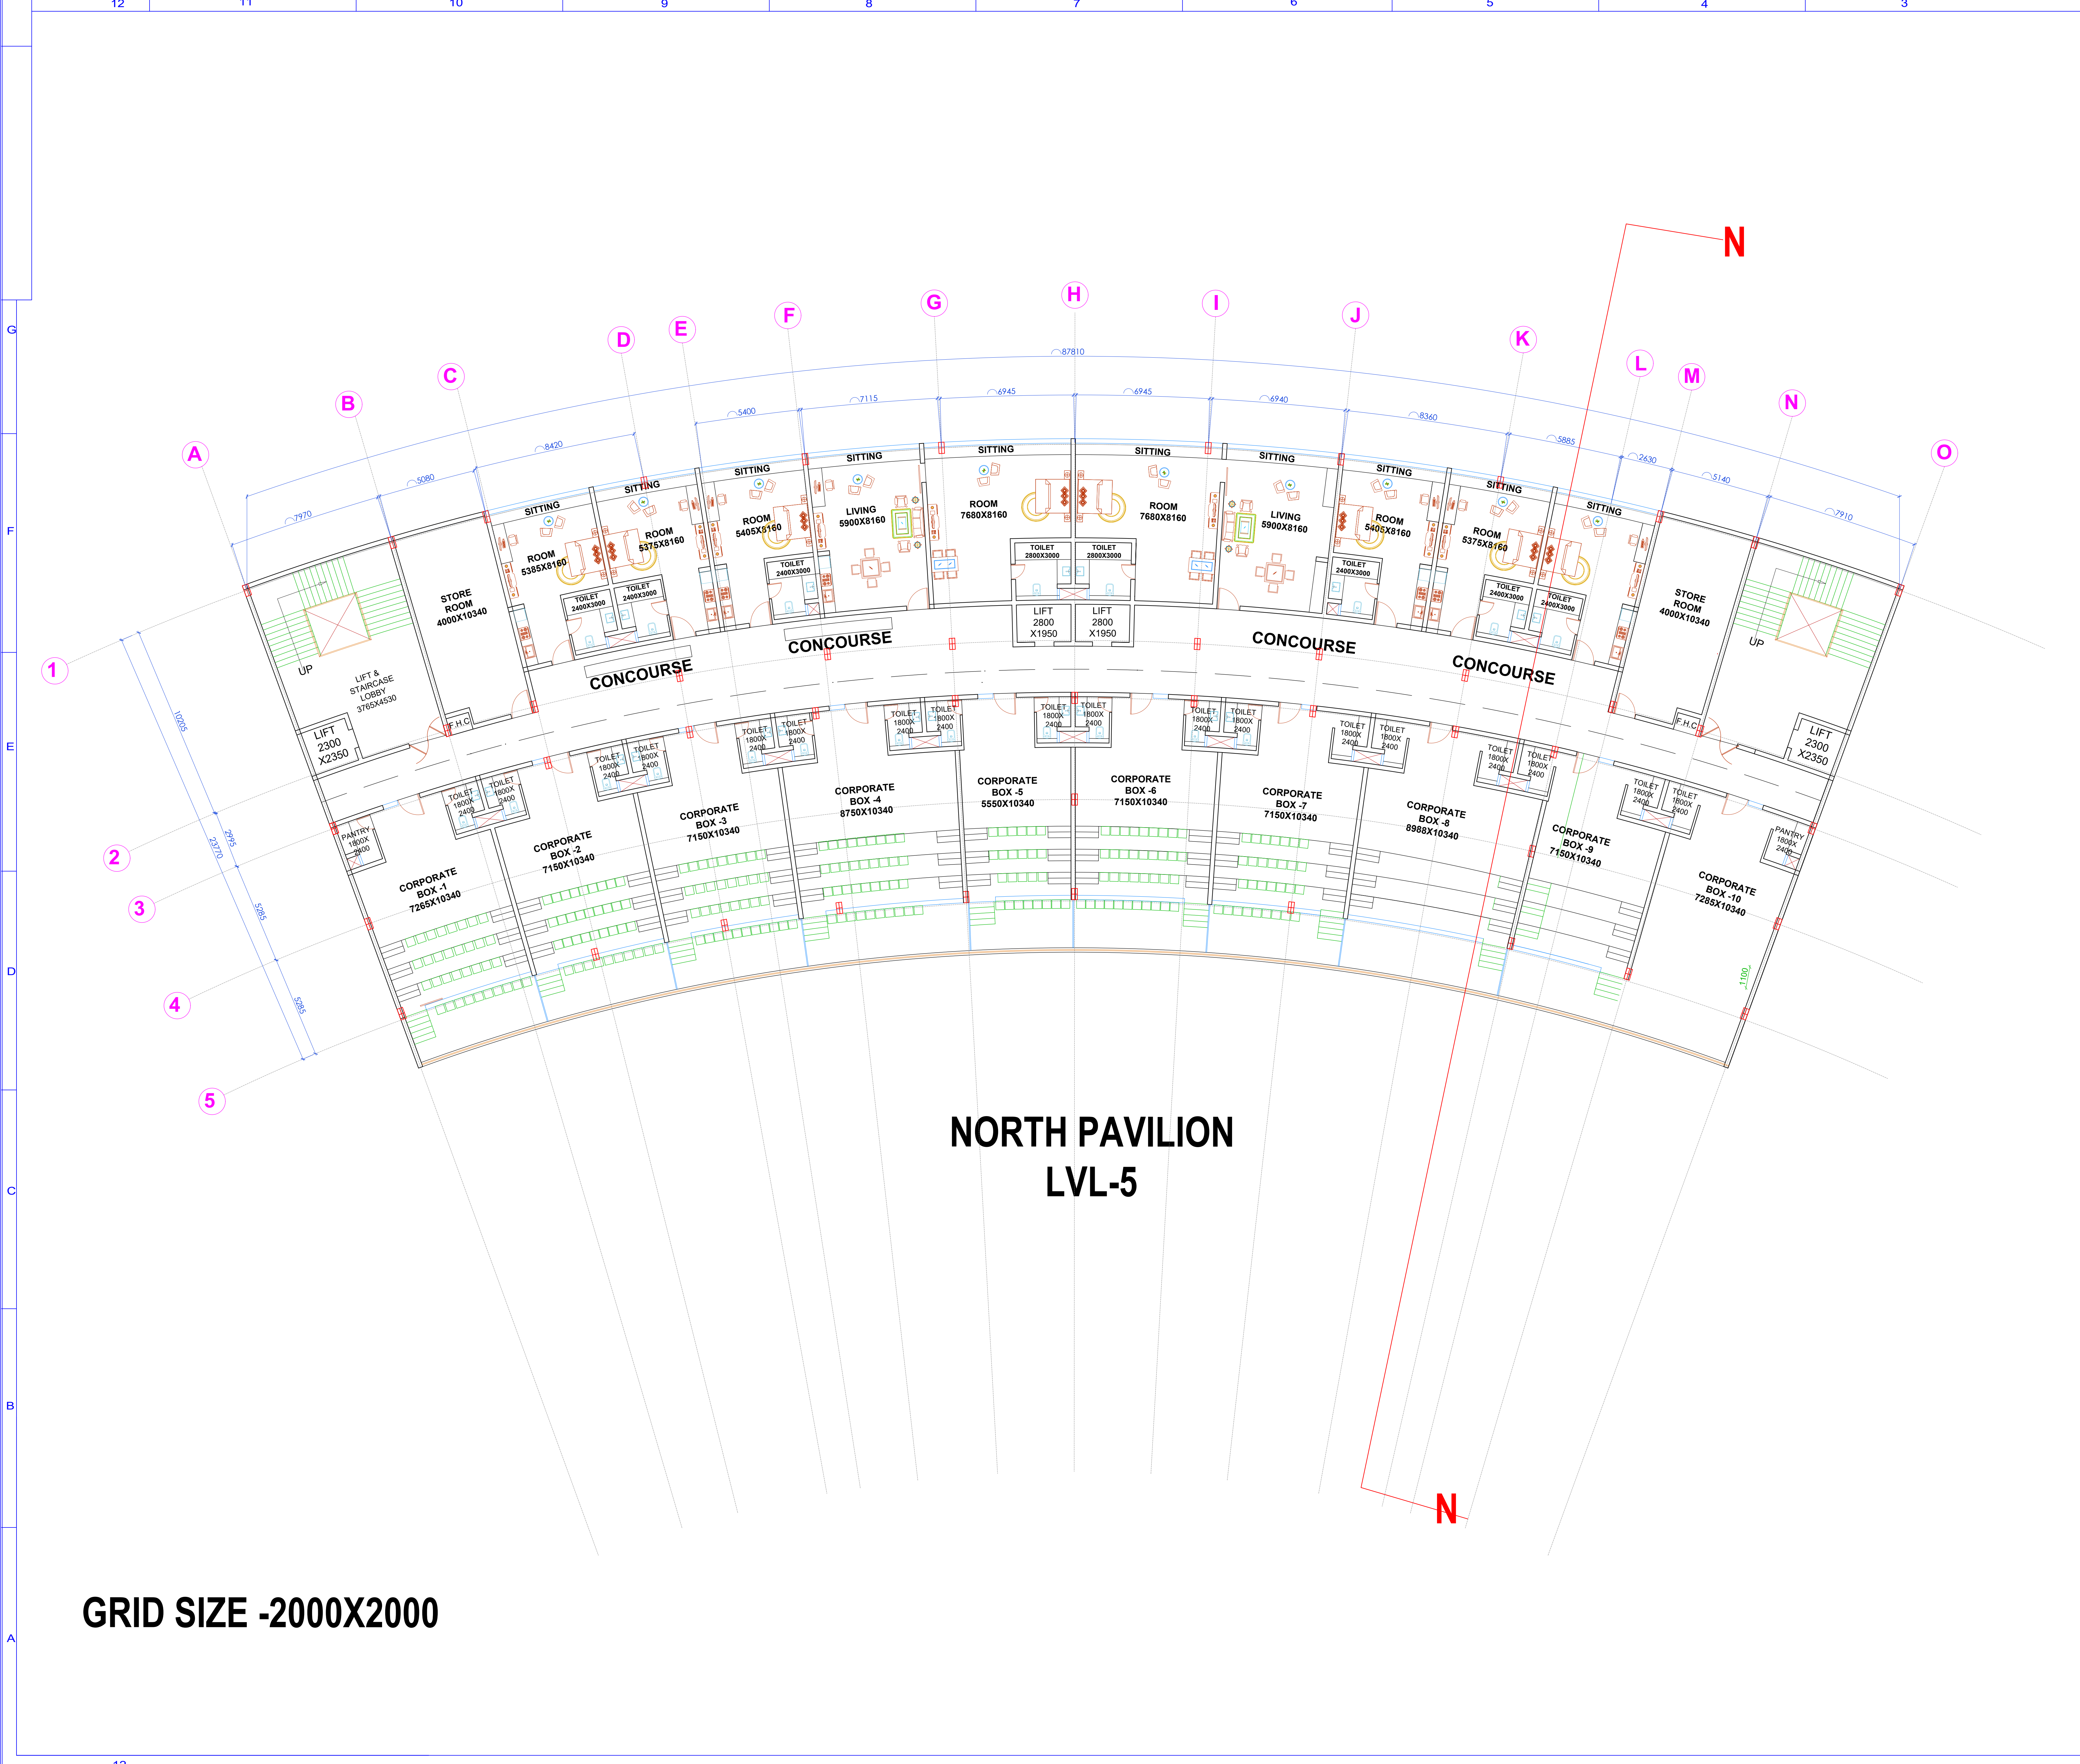

CONCEPT DRAWING


NOTES -
THIS DRAWING IS CONFIDENTIAL AND SHOULD NOT BE DISCLOSED, COPIED OR LENT TO A THIRD PARTY WITHOUT WRITTEN CONSENT OF SKYLINE INFRAWORLD PVT. LTD. EXCEPT THE SYSTEM FOR WHICH THE DRAWING IS MEANT.

DO NOT SCALE DRAWING ONLY WRITTEN DIMENSIONS ARE TO BE FOLLOWED

REVISIONS			
SL. NO.	DESCRIPTION	BY	DATE

CLIENT	BUIDCO
PROJECT	RENOVATION & REDEVELOPMENT OF MOINUL HAQ STADIUM AT PATNA
PROJECT MANAGEMENT CONSULTANT	
DGPS SURVEYOR	

ARCHITECT

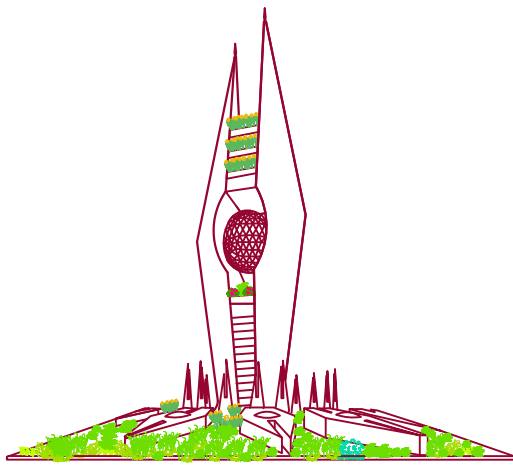

SKYLINE
INFRAWORLD PVT. LTD.

OFFICE : 11th FLOOR, LAXMI VARDAN COMMERCIAL COMPLEX AT PATRAKARPURAM CROSSING, GOMTI NAGAR, LUCKNOW, U.P. INDIA


PHONE : 0522-2394123, 2393123, 4044123 fax 0522-2393126

E-MAIL : skyline@skylineinfraworld.in

ARCHITECT : SANJAY & VIJAY SINHA

NORTH PAVILLION LVL-5	SCALE -	DATE
	PRPD BY	21.07.2025
	CHKD. BY	21.07.2025
	APPVD. BY	21.07.2025

DRAWING NO.	SIPL/ PATNA STADIUM/ NORTH PAVILION/ 03
SHEET NO.	A5

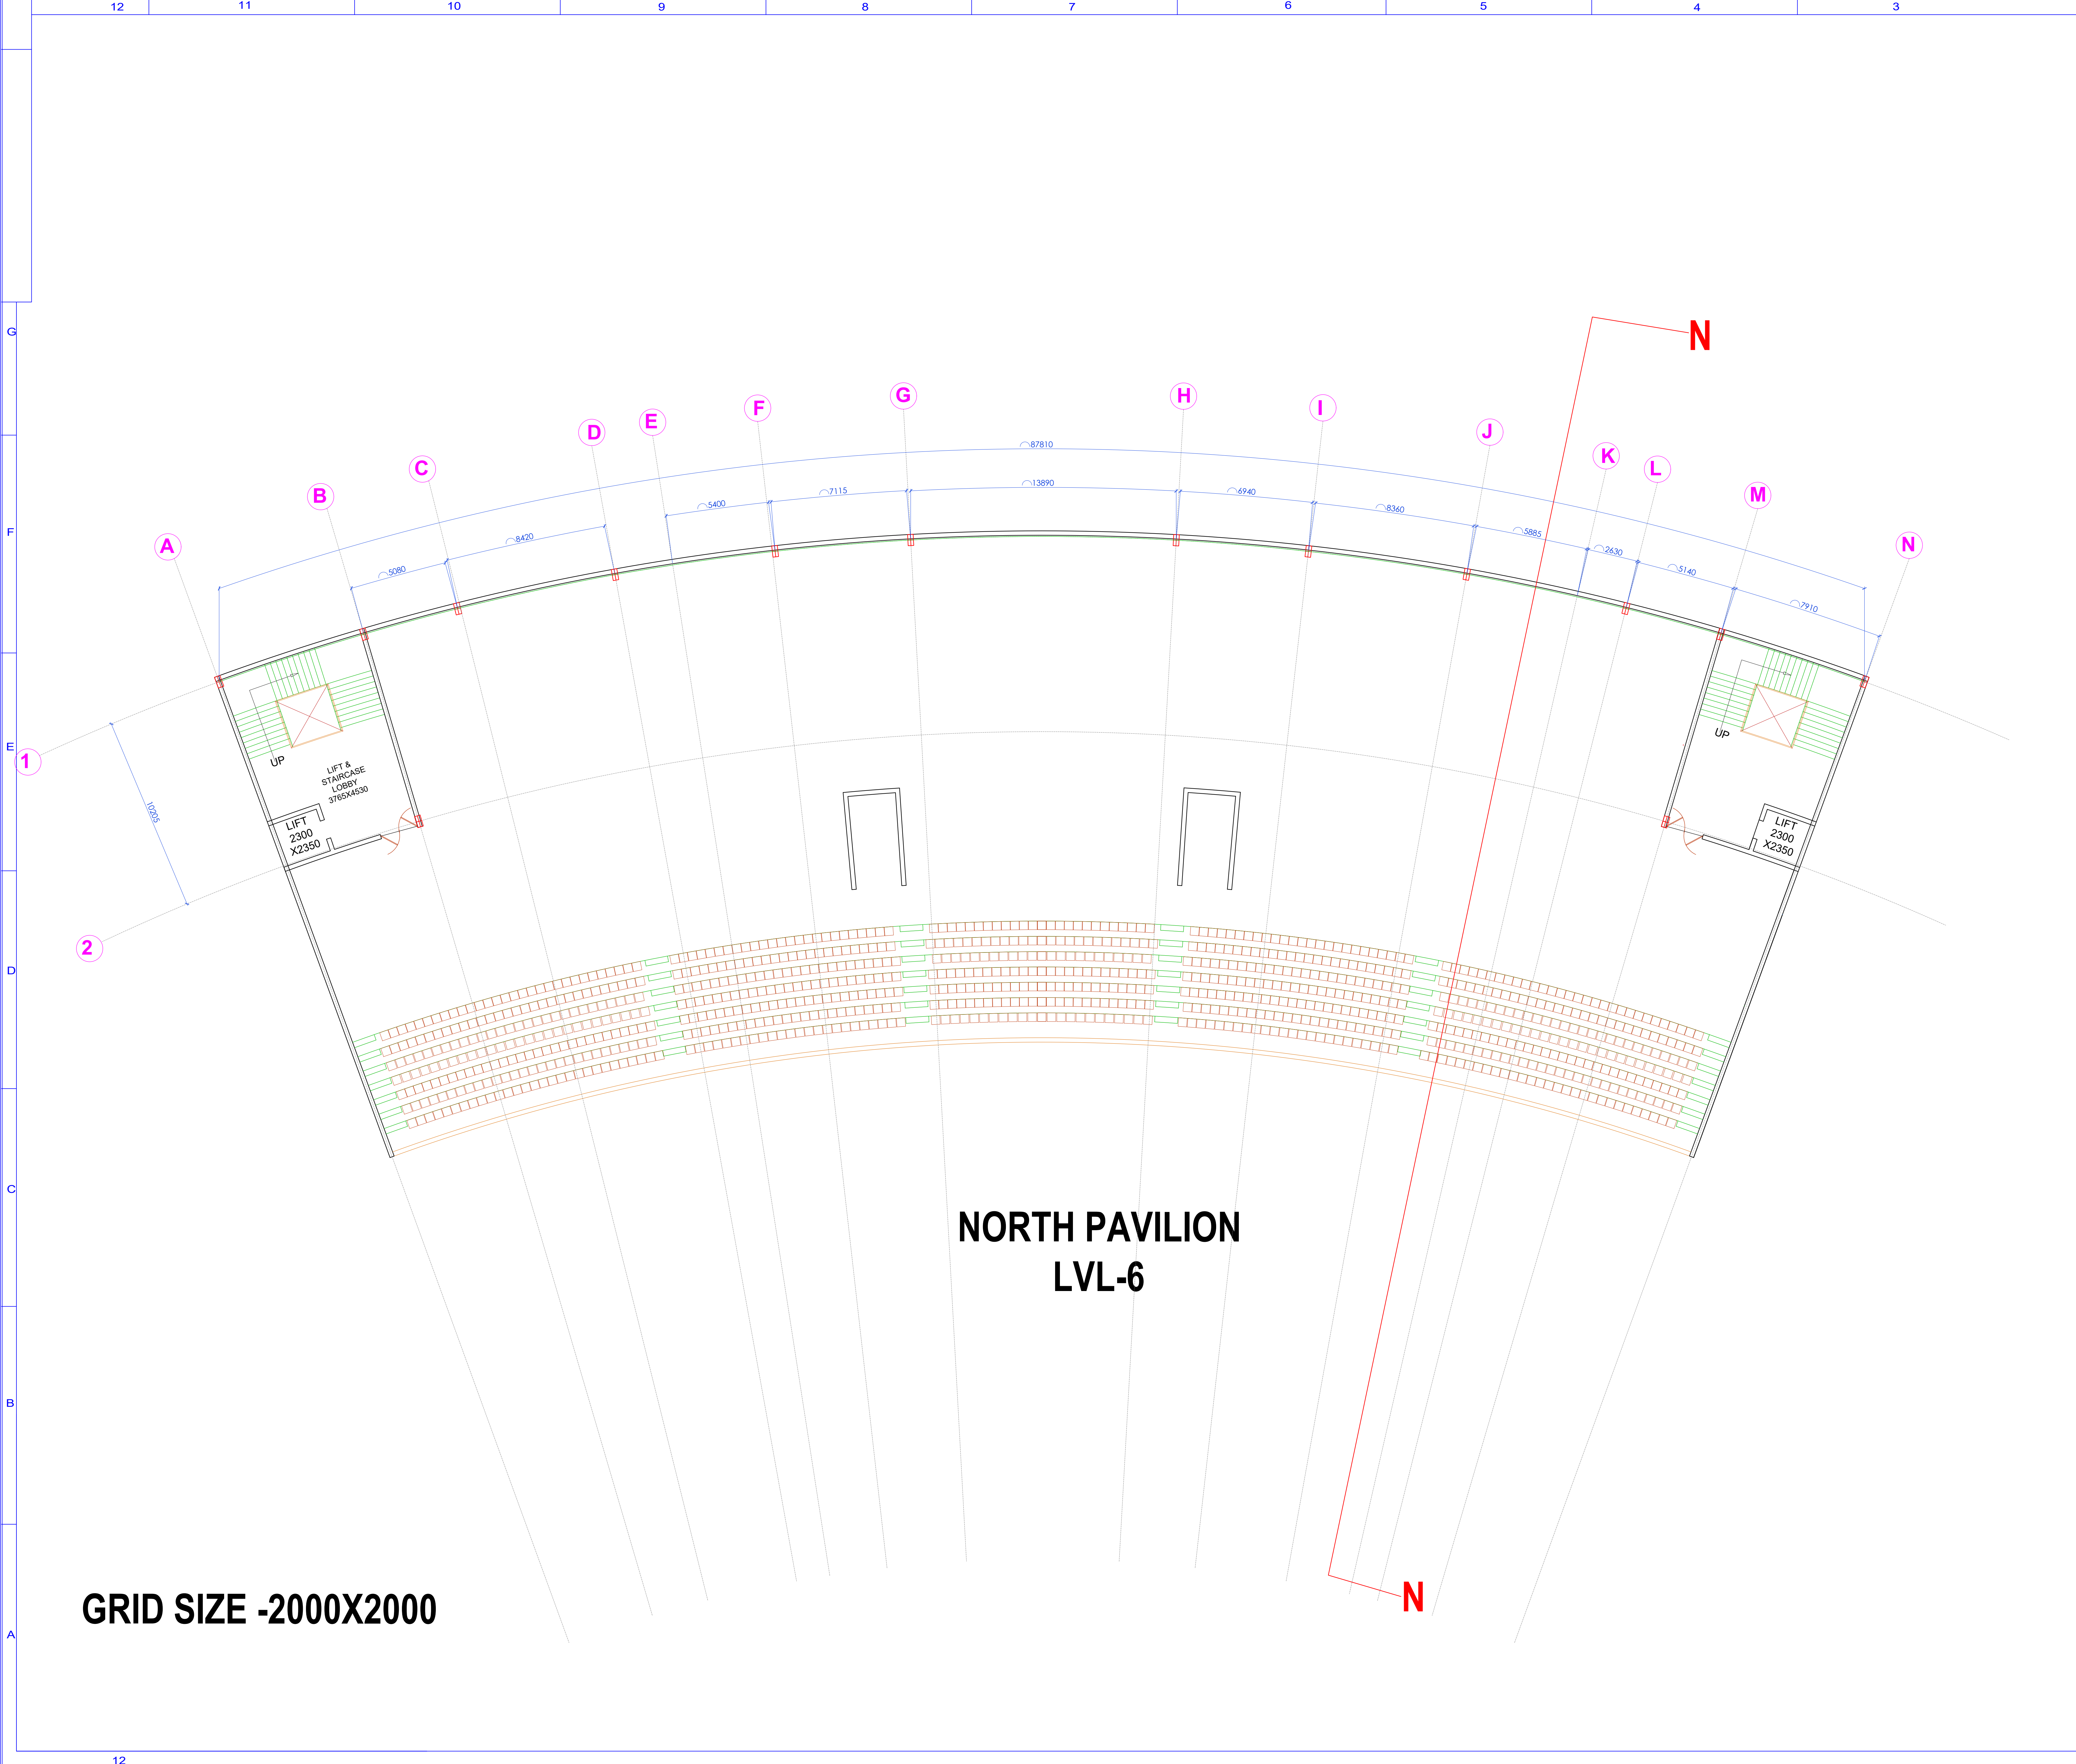

GRID SIZE -2000X2000

CONCEPT DRAWING

NOTES -
THIS DRAWING IS CONFIDENTIAL AND SHOULD NOT BE DISCLOSED, COPIED OR LENT TO A THIRD PARTY WITHOUT WRITTEN CONSENT OF SKYLINE INFRAWORLD PVT. LTD. EXCEPT THE SYSTEM FOR WHICH THE DRAWING IS MEANT.


DO NOT SCALE DRAWING ONLY WRITTEN DIMENSIONS ARE TO BE FOLLOWED

REVISIONS

SL. NO.	DESCRIPTION	BY	DATE

CLIENT	BUIDCO
PROJECT	RENOVATION & REDEVELOPMENT OF MOINUL HAQ STADIUM AT PATNA
PROJECT MANAGEMENT CONSULTANT	
DGPS SURVEYOR	

ARCHITECT

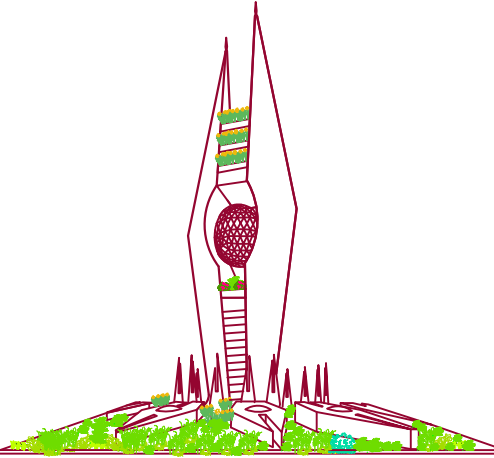

SKYLINE
INFRAWORLD PVT. LTD.


OFFICE : 11th FLOOR, LAXMI VARDAN COMMERCIAL COMPLEX AT PATRAKARPURAM CROSSING, GOMTI NAGAR, LUCKNOW, U.P. INDIA

PHONE : 0522-2394123, 2393123, 4044123 fax 0522-2393126

E-MAIL : skyline@skylineinfraworld.in

ARCHITECT : SANJAY & VIJAY SINHA

NORTH PAVILLION		SCALE -	DATE
LVL-6		PRPD. BY	21.07.2025
		CHKD. BY	21.07.2025
		APPVD. BY	21.07.2025
DRAWING NO.	SIPL/ PATNA STADIUM/ NORTH PAVILION/ 03		
SHEET NO.	A6		

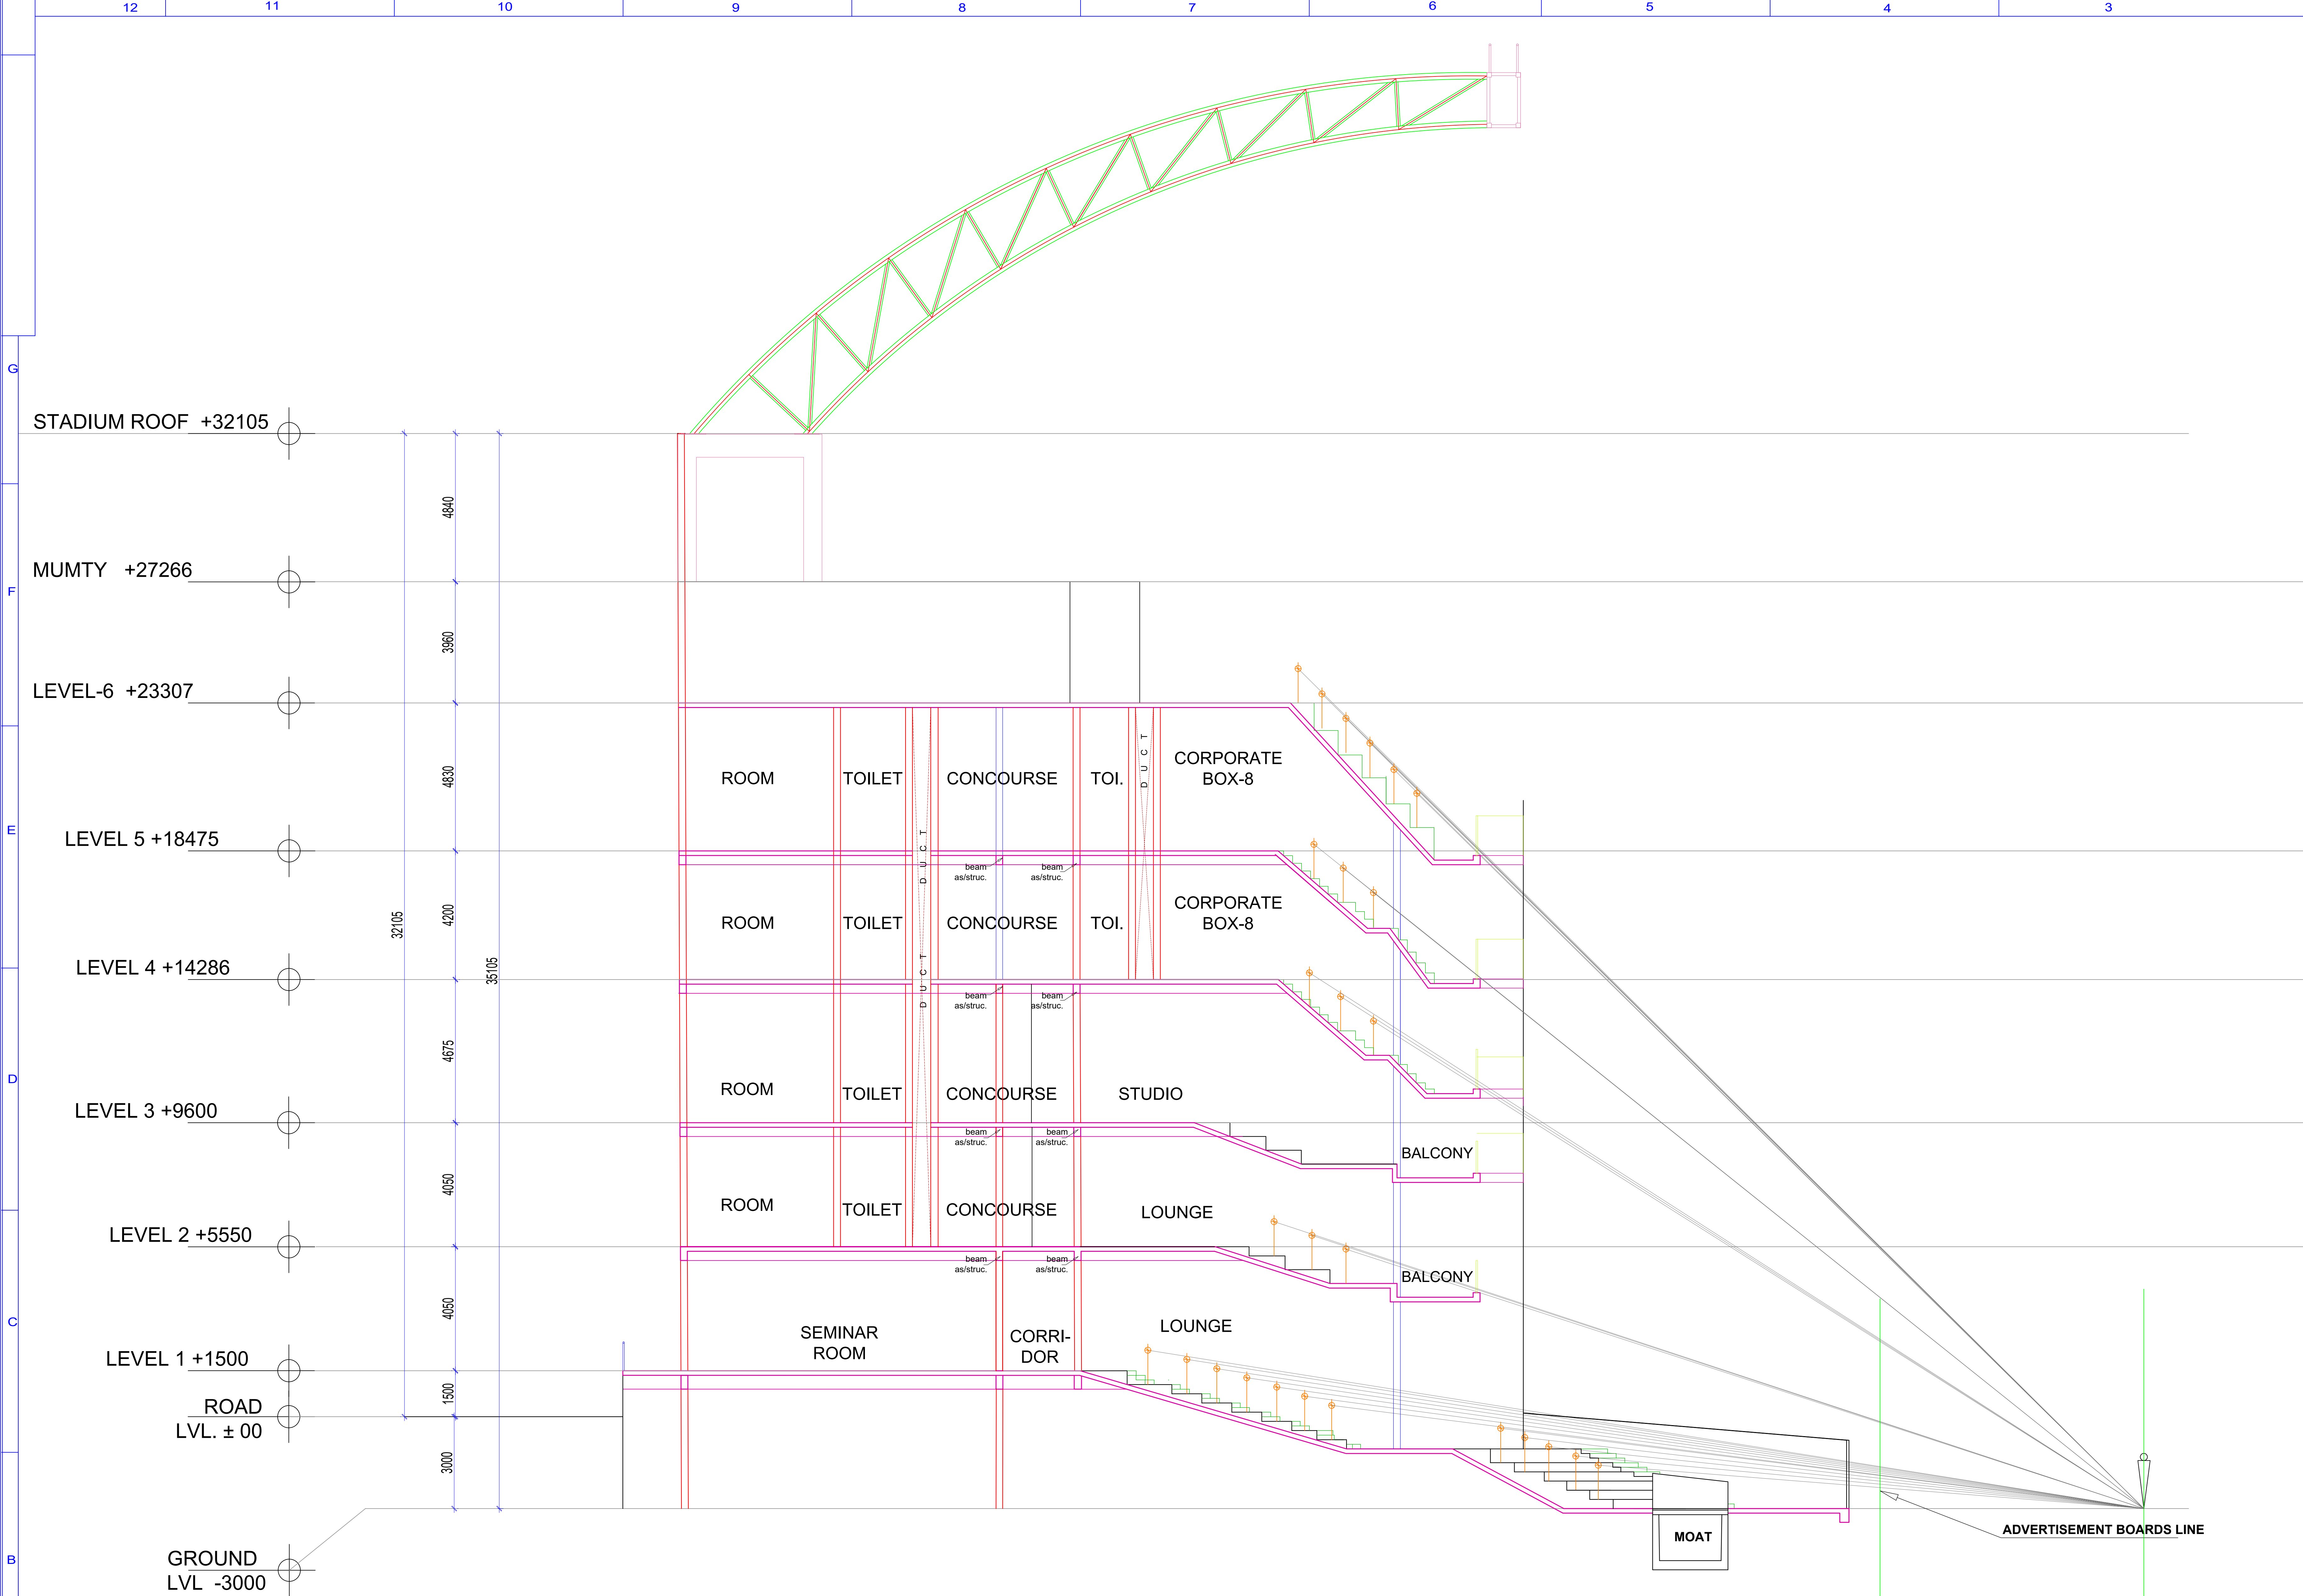

NORTH PAVILION
SECTION-NN'

CONCEPT DRAWING

NOTES -
THIS DRAWING IS CONFIDENTIAL AND SHOULD NOT
BE DISCLOSED, COPIED OR LENT TO A THIRD PARTY
WITHOUT WRITTEN CONSENT OF
SKYLINE INFRAWORLD PVT. LTD.
EXCEPT THE SYSTEM FOR WHICH THE
DRAWING IS MEANT.


DO NOT SCALE DRAWING ONLY WRITTEN DIMENSIONS ARE TO BE FOLLOWED

REVISIONS

SL. NO.	DESCRIPTION	BY	DATE

CLIENT	BUIDCO
PROJECT	RENOVATION & REDEVELOPMENT OF MOINUL HAQ STADIUM AT PATNA
PROJECT MANAGEMENT CONSULTANT	
DGPS SURVEYOR	

ARCHITECT

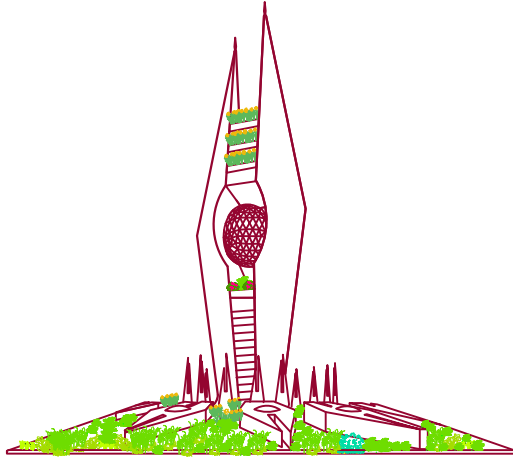


SKYLINE
INFRAWORLD PVT. LTD.
OFFICE : 11th FLOOR, LAXMI VARDAN COMMERCIAL
COMPLEX AT PATRAKARPURAM CROSSING,
GOMTI NAGAR, LUCKNOW, U.P. INDIA
PHONE : 0522-2394123, 2393123, 4044123 fax 0522-2393126
E-MAIL : skyline@skylineinfraworld.in

ARCHITECT : SANJAY & VIJAY SINHA

NORTH PAVILLION	SCALE -	DATE
	PRPD. BY	21.07.2025
	CHKD. BY	21.07.2025
	APPVD. BY	21.07.2025

DRAWING NO.	SIPL/ PATNA STADIUM/ NORTH PAVILION/ 03	
SHEET NO.	A7	

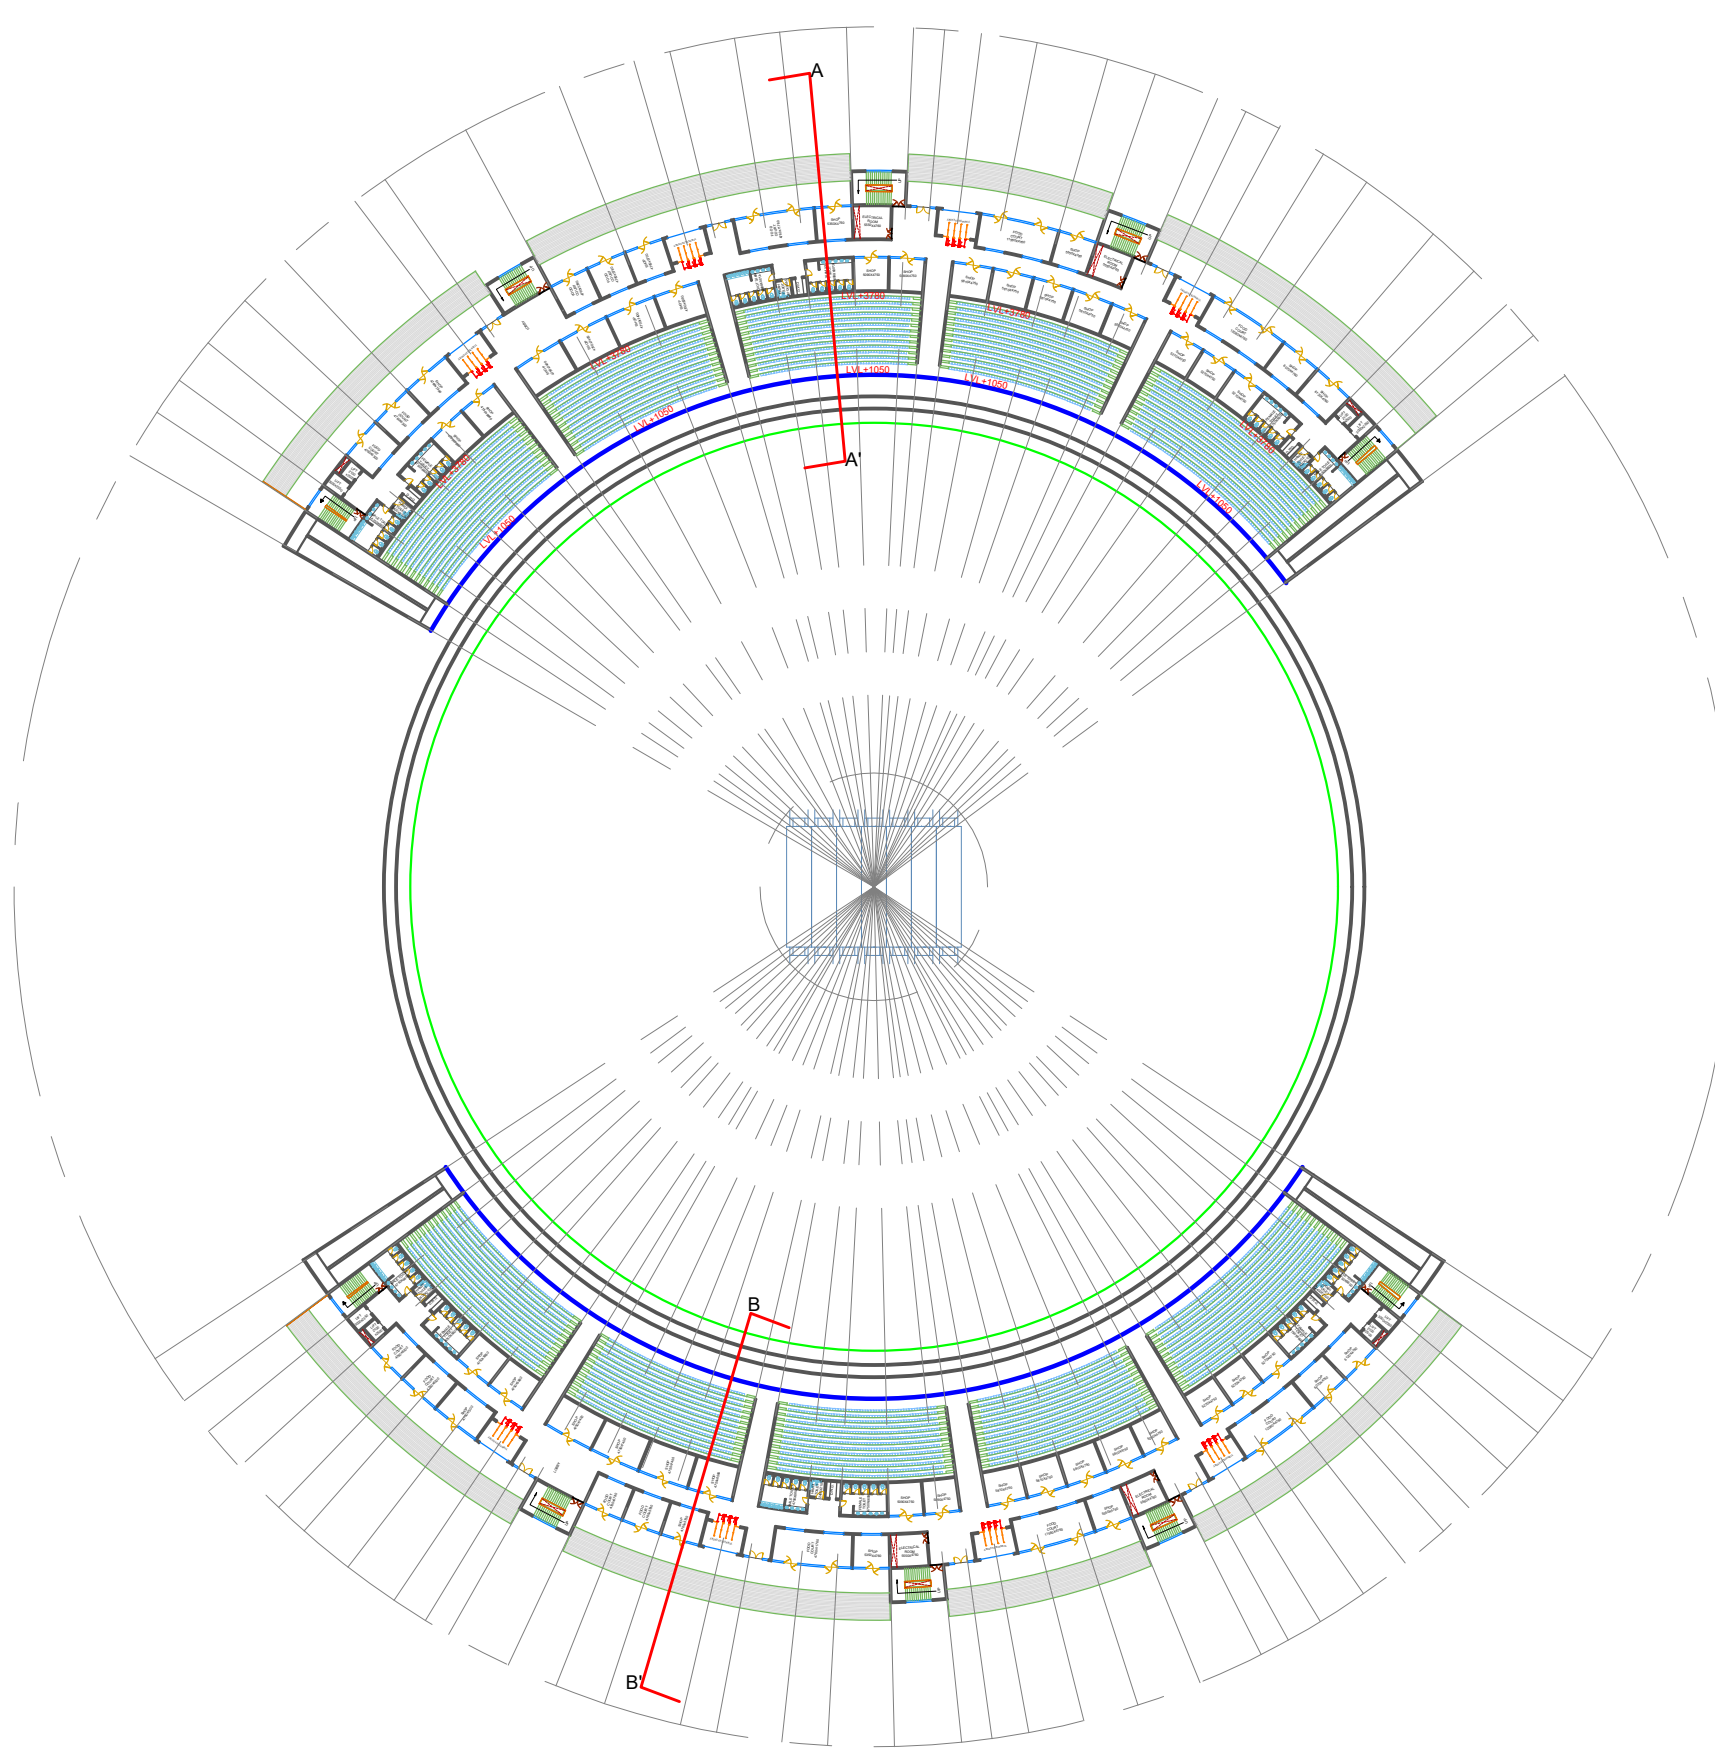

LVL. - 1 PLAN (7950 SEATS)

WORKING DRAWING

NOTES -
THIS DRAWING IS CONFIDENTIAL AND SHOULD NOT BE DISCLOSED, COPIED OR LENT TO A THIRD PARTY WITHOUT WRITTEN CONSENT OF SKYLINE INFRAWORLD PVT. LTD. EXCEPT THE SYSTEM FOR WHICH THE DRAWING IS MEANT.

DO NOT SCALE DRAWING ONLY WRITTEN DIMENSIONS ARE TO BE FOLLOWED

REVISIONS

SL. NO.	DESCRIPTION	BY	DATE

CLIENT
BIHAR CRICKET ASSOCIATION

PROJECT
RENOVATION & REDEVELOPMENT OF MOINUL HAQ STADIUM AT PATNA

ARCHITECT



SKYLINE
INFRAWORLD PVT. LTD.

OFFICE : IIIrd FLOOR, LAXMI VARDAN COMMERCIAL COMPLEX AT PATRAKARPURAM CROSSING, GOMTI NAGAR, LUCKNOW, U.P. INDIA

PHONE : 0522-2394123, 2393123, 4044123 fax 0522-2393126


E-MAIL :

skyline@skylineinfroworld.in

ARCHITECT : SANJAY & VIJAY SINHA

SOUTH PAVILION		SCALE-	DATE
LEVEL 1 - FLOOR PLAN	PREP'D BY		18.07.2025
	CHECK'D BY		18.07.2025
	APP'D BY		18.07.2025

DRAWING NO.	SIPL / PATNA STADIUM / STANDS / 02	
SHEET NO.	A1	

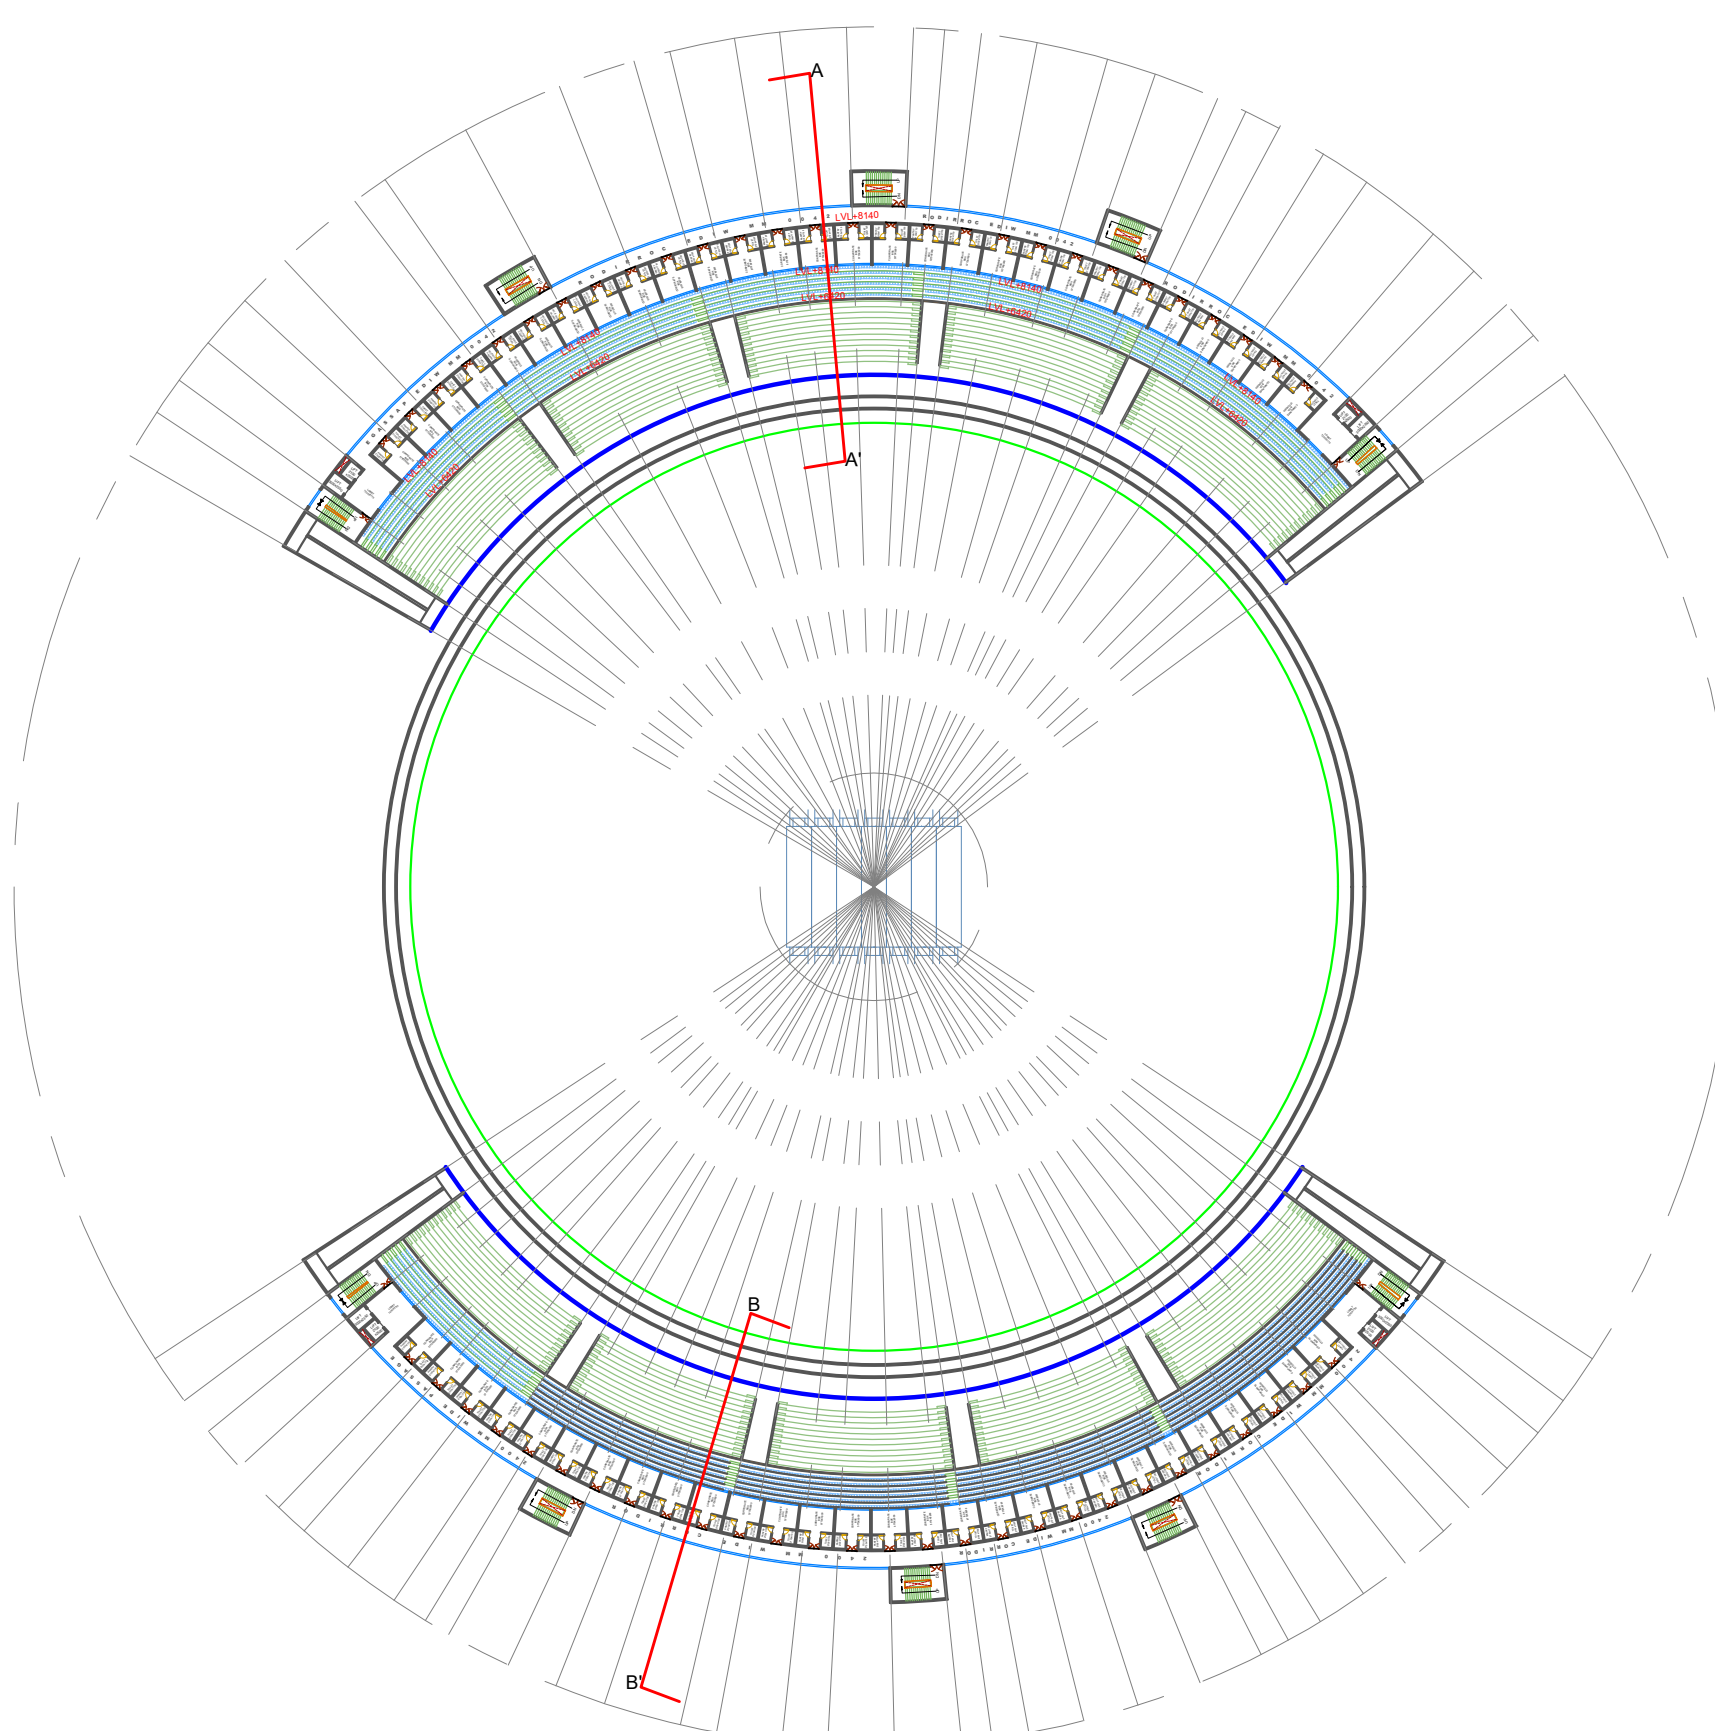

LVL. - 2 PLAN
(4694 SEATS)

WORKING DRAWING

NOTES -
THIS DRAWING IS CONFIDENTIAL AND SHOULD NOT
BE DISCLOSED, COPIED OR LENT TO A THIRD PARTY
WITHOUT WRITTEN CONSENT OF
SKYLINE INFRAWORLD PVT. LTD.
EXCEPT THE SYSTEM FOR WHICH THE
DRAWING IS MEANT.

DO NOT SCALE DRAWING ONLY WRITTEN DIMENSIONS ARE TO BE FOLLOWED


REVISIONS

SL. NO.	DESCRIPTION	BY	DATE

CLIENT
BIHAR CRICKET ASSOCIATION

PROJECT
RENOVATION & REDEVELOPMENT OF
MOINUL HAQ STADIUM AT PATNA

ARCHITECT

 

SKYLINE
INFRAWORLD PVT. LTD.

OFFICE : IIIrd FLOOR, LAXMI VARDAN COMMERCIAL
COMPLEX AT PATRAKARPURAM CROSSING,
GOMTI NAGAR, LUCKNOW, U.P. INDIA

PHONE : 0522-2394123, 2393123, 4044123 fax 0522-2393126


E-MAIL :

skyline@skylineinfroworld.in

ARCHITECT : **SANJAY & VIJAY SINHA**

SOUTH PAVILION		SCALE-	DATE
LEVEL 2 - FLOOR PLAN	PREP'D BY		18.07.2025
	CHECK'D BY		18.07.2025
	APP'D BY		18.07.2025

DRAWING NO.	SIPL / PATNA STADIUM / STANDS / 02	
SHEET NO.	A2	

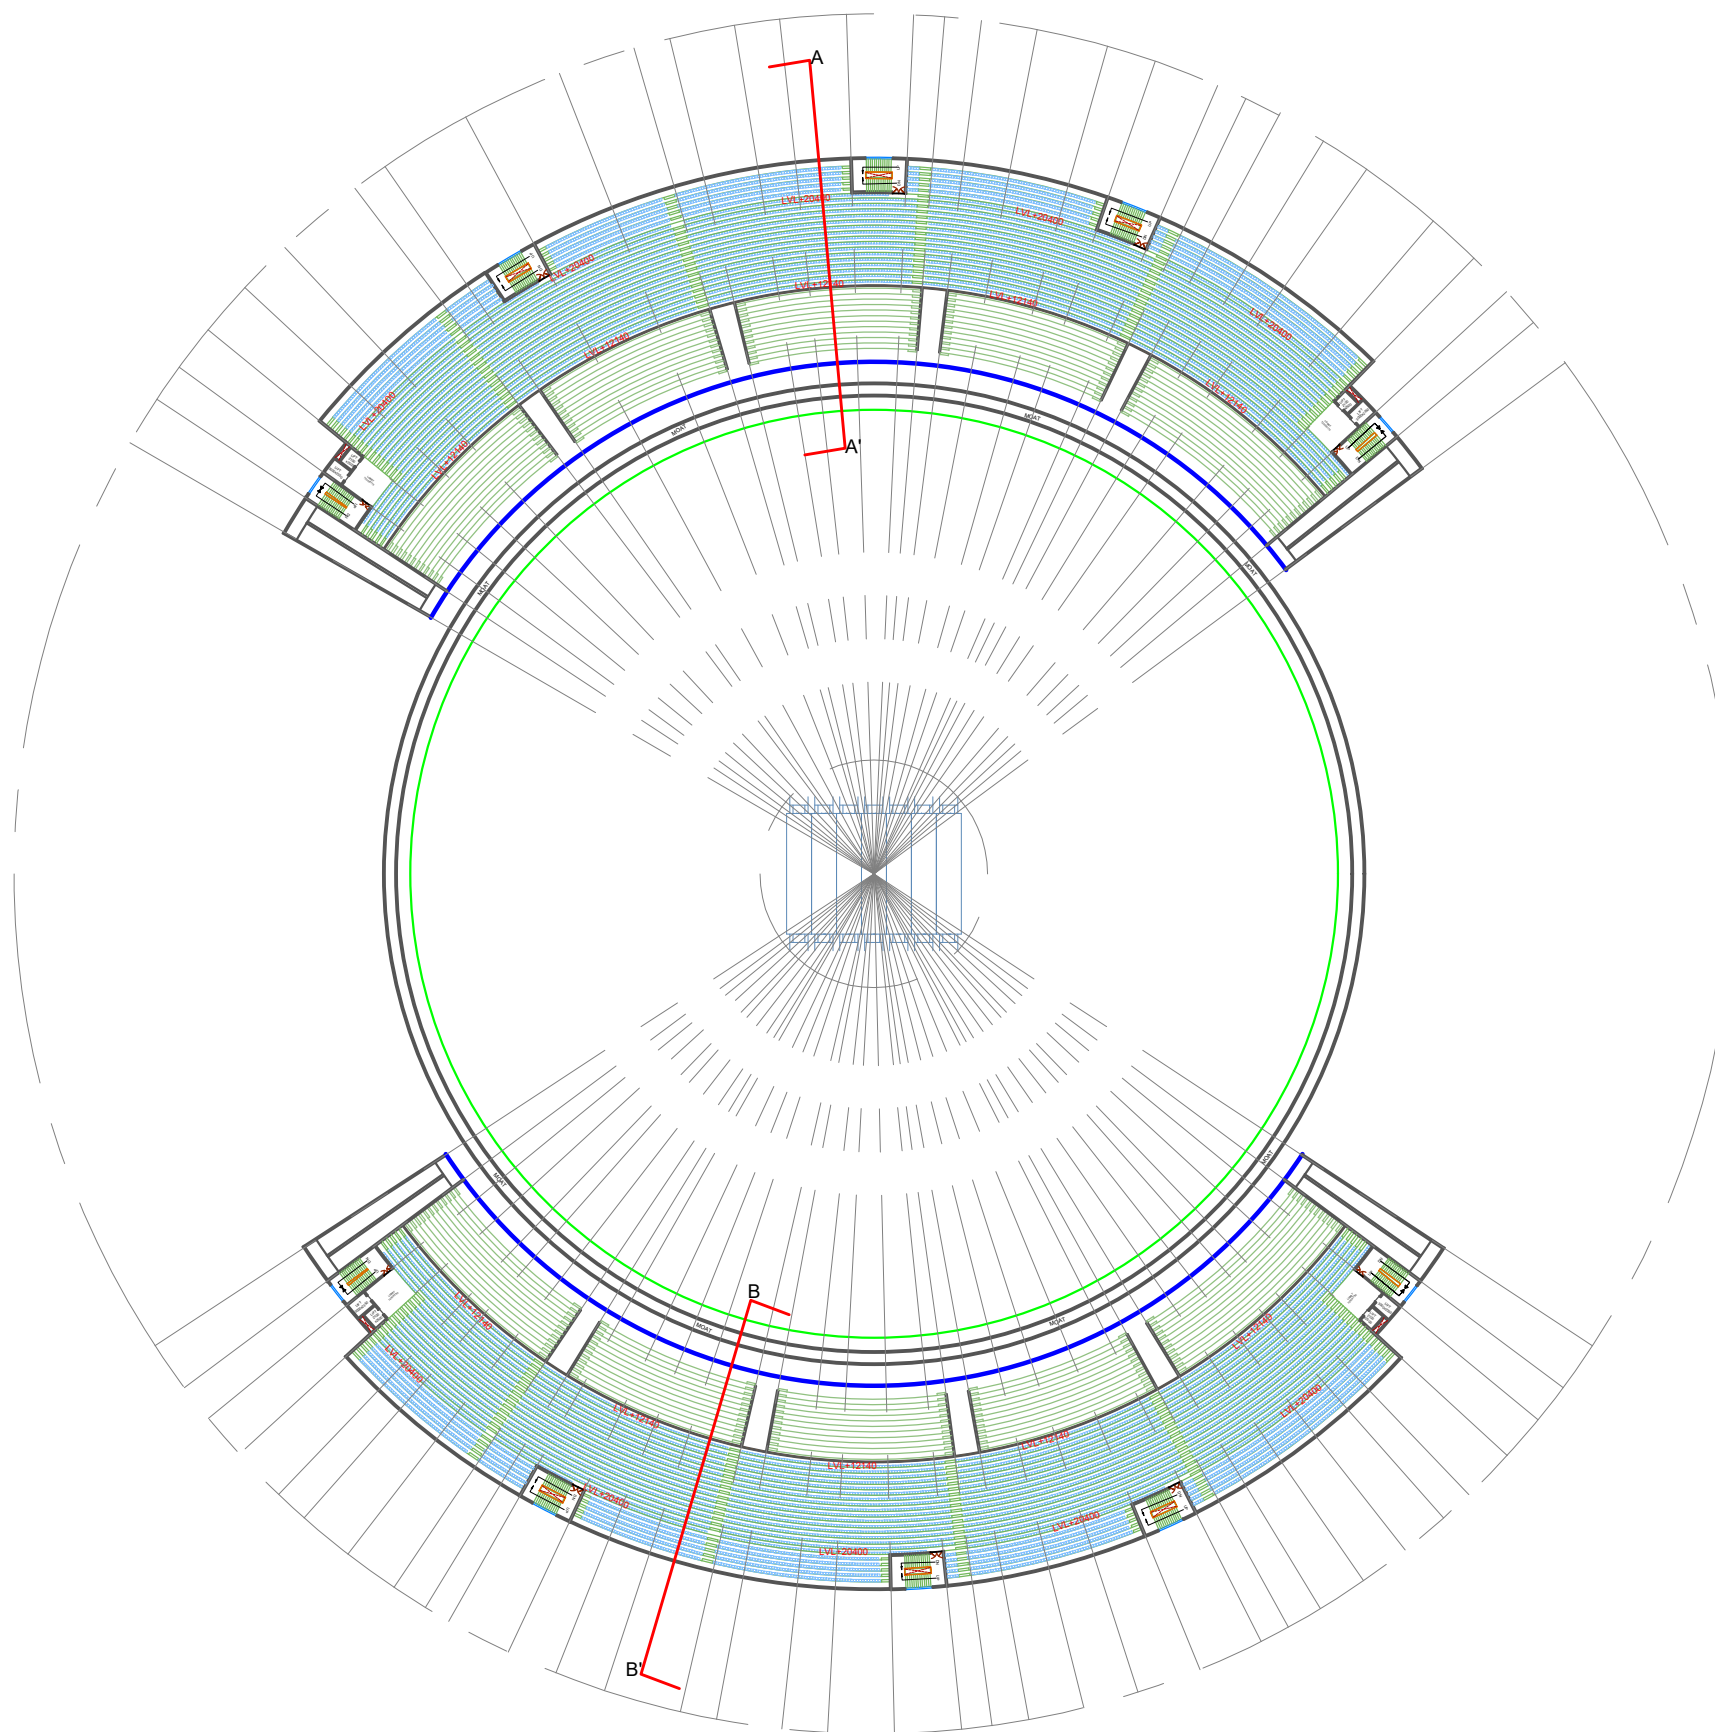

WORKING DRAWING

NOTES -

THIS DRAWING IS CONFIDENTIAL AND SHOULD NOT
BE DISCLOSED, COPIED OR LENT TO A THIRD PARTY
WITHOUT WRITTEN CONSENT OF
SKYLINE INFRAWORLD PVT. LTD.
EXCEPT THE SYSTEM FOR WHICH THE
DRAWING IS MEANT.

DO NOT SCALE DRAWING ONLY WRITTEN DIMENSIONS ARE TO BE FOLLOWED

REVISIONS

[illegible]

CLIENT

BIHAR CRICKET ASSOCIATION

PROJECT

RENOVATION & REDEVELOPMENT OF MOINUL HAQ STADIUM AT PATNA

ARCHITECT



SKYLINE
INFRAWORLD PVT. LTD.

OFFICE : IIIrd FLOOR, LAXMI VARDAN COMMERCIAL COMPLEX AT PATRAKARPURAM CROSSING, GOMTI NAGAR, LUCKNOW, U.P. INDIA

PHONE : 0522-2394123,2393123,4044123 fax 0522-2393126

E-MAIL

ARCHITECT : SANJAY & VIJAY SINHA

SOUTH PAVILION

LEVEL 3 - FLOOR PLAN

SCALE-

DATE

PRPD.	
BY	
CHRD	

19.07.2025	
------------	--

BY	
APPVD.	


19.07.2025	
19.07.2025	

BY	
----	--

19.07.2025	

DRAWING NO.	SIPL / PATNA STADIUM / STANDS / 02
-------------	------------------------------------

SHEET NO.	A3
-----------	----

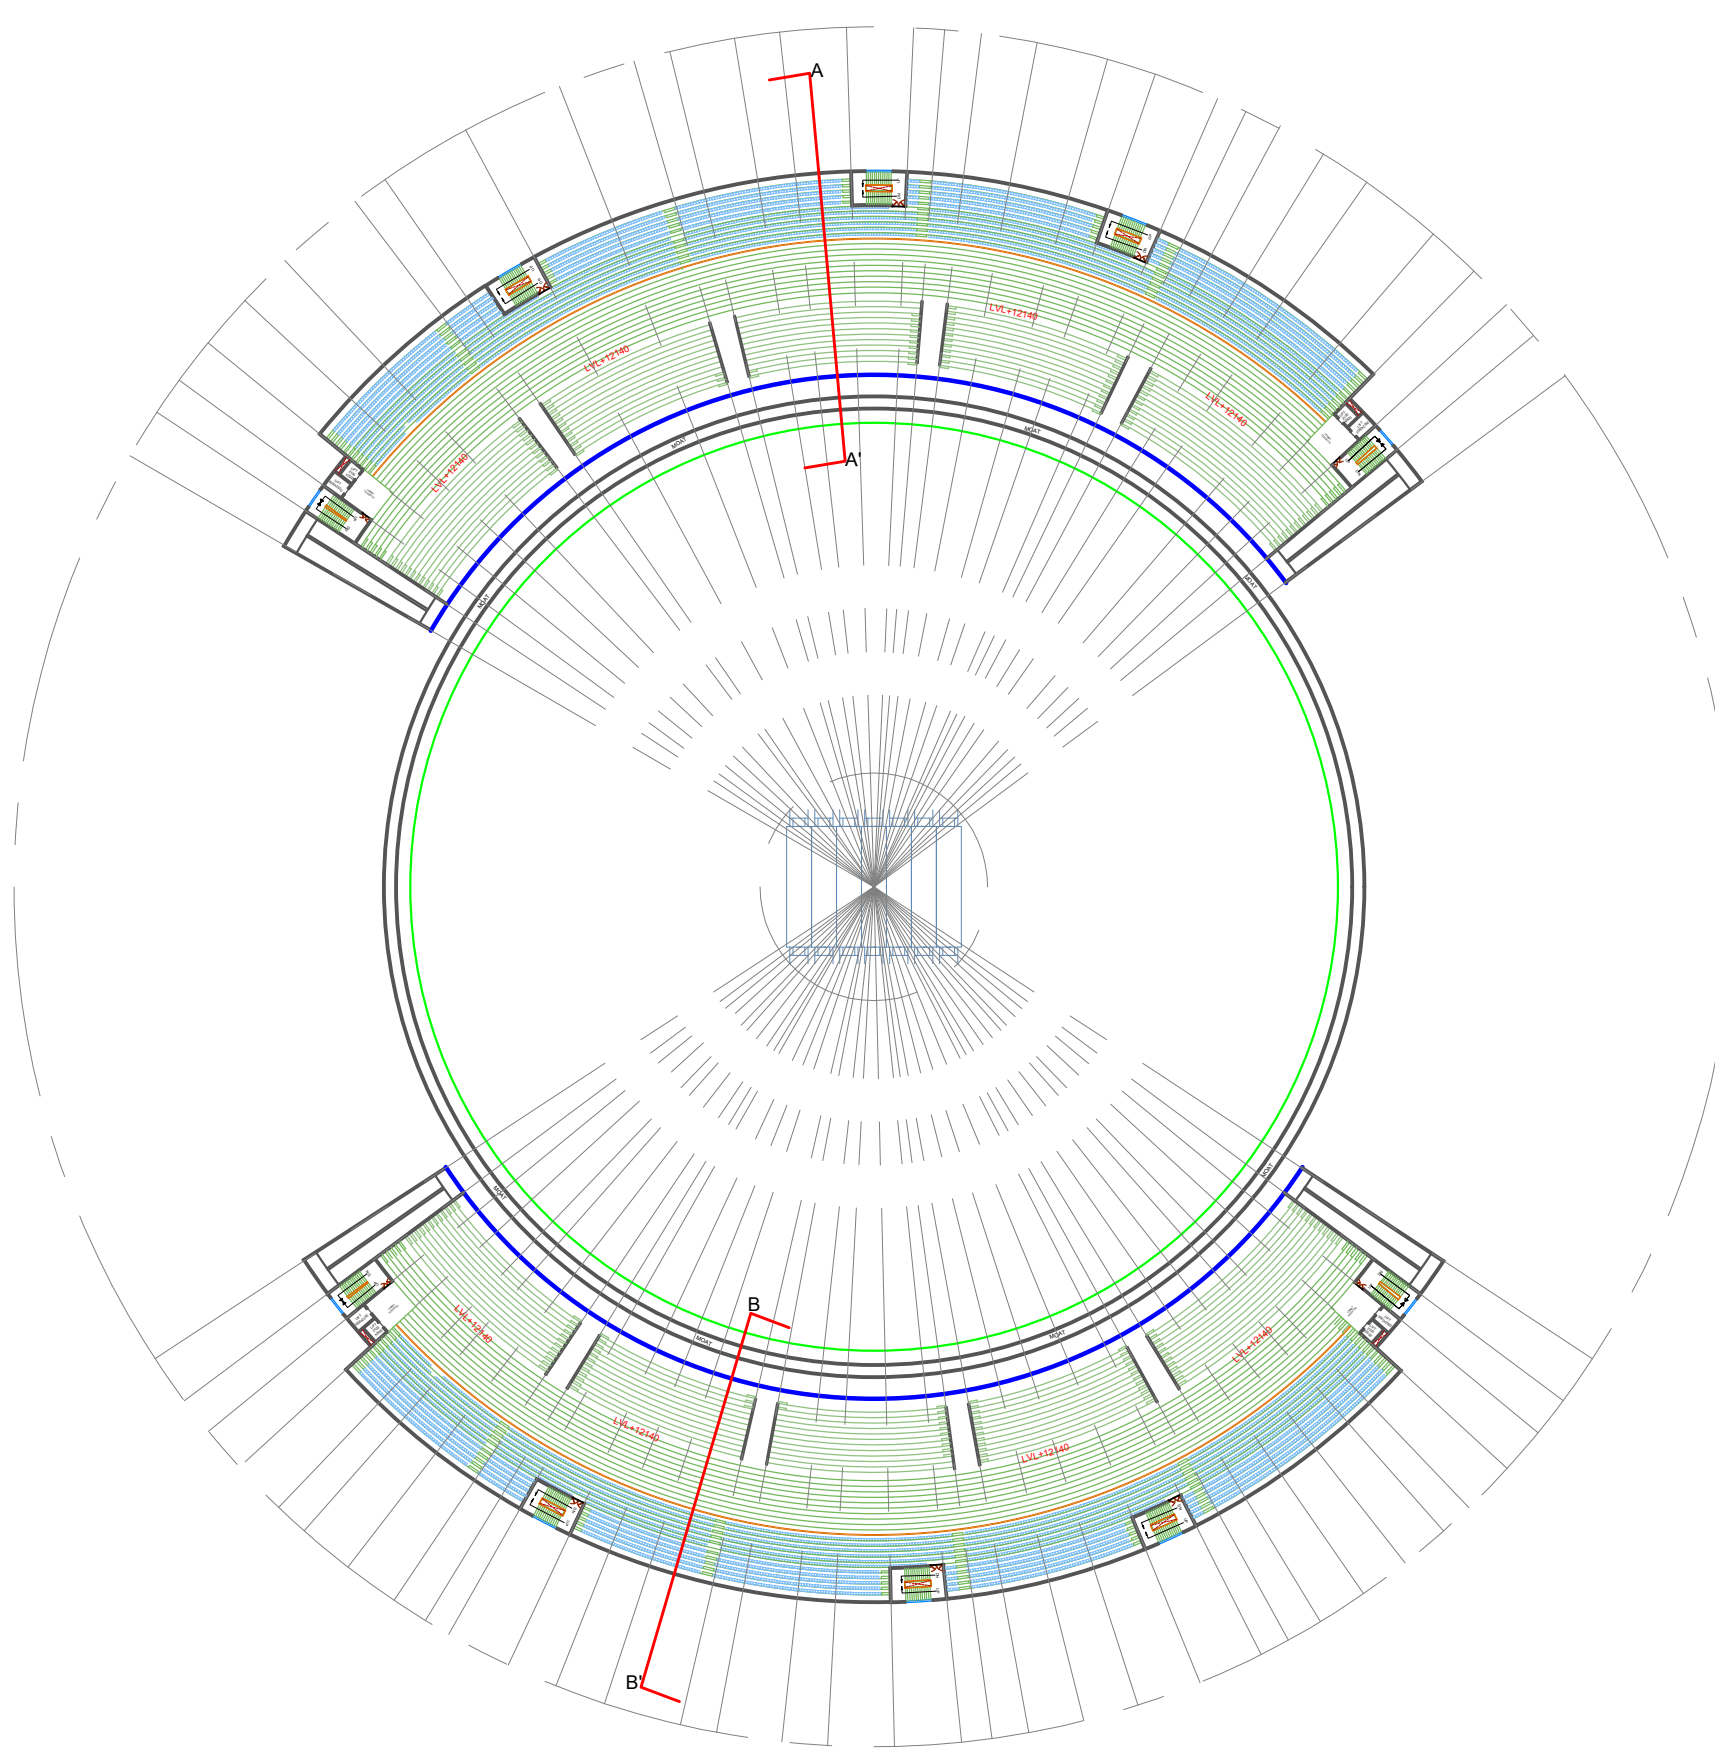

LVL. - 4 PLAN
(7750SEATS)

WORKING DRAWING

NOTES -
THIS DRAWING IS CONFIDENTIAL AND SHOULD NOT BE DISCLOSED, COPIED OR LENT TO A THIRD PARTY WITHOUT WRITTEN CONSENT OF SKYLINE INFRAWORLD PVT. LTD. EXCEPT THE SYSTEM FOR WHICH THE DRAWING IS MEANT.


DO NOT SCALE DRAWING ONLY WRITTEN DIMENSIONS ARE TO BE FOLLOWED

REVISIONS			
SL. NO.	DESCRIPTION	BY	DATE

CLIENT BIHAR CRICKET ASSOCIATION

PROJECT RENOVATION & REDEVELOPMENT OF MOINUL HAQ STADIUM AT PATNA

ARCHITECT

 

SKYLINE
INFRAWORLD PVT. LTD.

OFFICE : IIIrd FLOOR, LAXMI VARDAN COMMERCIAL COMPLEX AT PATRAKARPURAM CROSSING, GOMTI NAGAR, LUCKNOW, U.P. INDIA

PHONE : 0522-2394123, 2393123, 4044123 fax 0522-2393126

E-MAIL : skyline@skylineinfoworld.in

ARCHITECT : SANJAY & VIJAY SINHA

SOUTH PAVILION		SCALE-	DATE
LEVEL 4 - FLOOR PLAN	PREP'D BY		18.07.2025
	CHECK'D BY		18.07.2025
	APP'D BY		18.07.2025

DRAWING NO.	SIPL / PATNA STADIUM / STANDS / 02	
SHEET NO.	A4	

WORKING DRAWING

NOTES -
THIS DRAWING IS CONFIDENTIAL AND SHOULD NOT BE DISCLOSED, COPIED OR LENT TO A THIRD PARTY WITHOUT WRITTEN CONSENT OF SKYLINE INFRAWORLD PVT. LTD. EXCEPT THE SYSTEM FOR WHICH THE DRAWING IS MEANT.


DO NOT SCALE DRAWING ONLY WRITTEN DIMENSIONS ARE TO BE FOLLOWED

SCHEDULE OF BOY'S HOSTEL						
S.NO.	TYPE	OVERALL	DOOR	WINDOW		
			WIDTH	WIDTH	SILL LEVEL	LINTEL
1.	DW	6550X2550	2000	2460X2	900	2550
2.	D	1200X2550	1200			2550
3.	D1	1000X2550	1000			2550
4.	D2	800X2100	800			2550
5.	W	3000X1650		3000	900	2550
6.	W1	1500X1500		1500	900	2550
7.	W2	1500X1500		1500	900	2550
9.	V	900X1350		900	1500	2550
10.						

REVISIONS			
SL. NO.	DESCRIPTION	BY	DATE

CLIENT	BIHAR CRICKET ASSOCIATION
PROJECT	RENOVATION & REDEVELOPMENT OF MOINUL HAQ STADIUM AT PATNA
PROJECT MANAGEMENT CONSULTANT	
DGPS SURVEYOR	

ARCHITECT

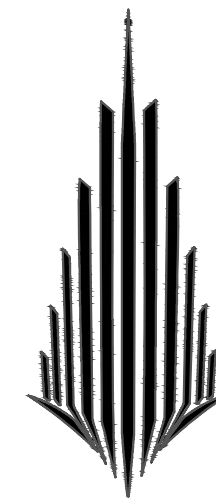


SKYLINE
INFRAWORLD PVT. LTD.
OFFICE : 11th FLOOR, LAXMI YARDAN COMMERCIAL COMPLEX AT PATRAKARPURAM CROSSING, GOMTI NAGAR, LUCKNOW, U.P. INDIA
PHONE : 0522-2394123, 2393123, 4944123 Fax 0522-2393126
E-MAIL : skyline@skylineinfraworld.in

ARCHITECT : SANJAY & VIJAY SINHA

HOTEL		SCALE -	DATE
GROUND FLOOR			
PRPD. BY	ZOHAB	19.07.2025	
CHKD. BY	ZOHAB	19.07.2025	
APPVD. BY	ZOHAB	19.07.2025	

DRAWING NO.	SIPL/CRICKET STADIUM/HOTAL/PTNA/04
SHEET NO.	A-I

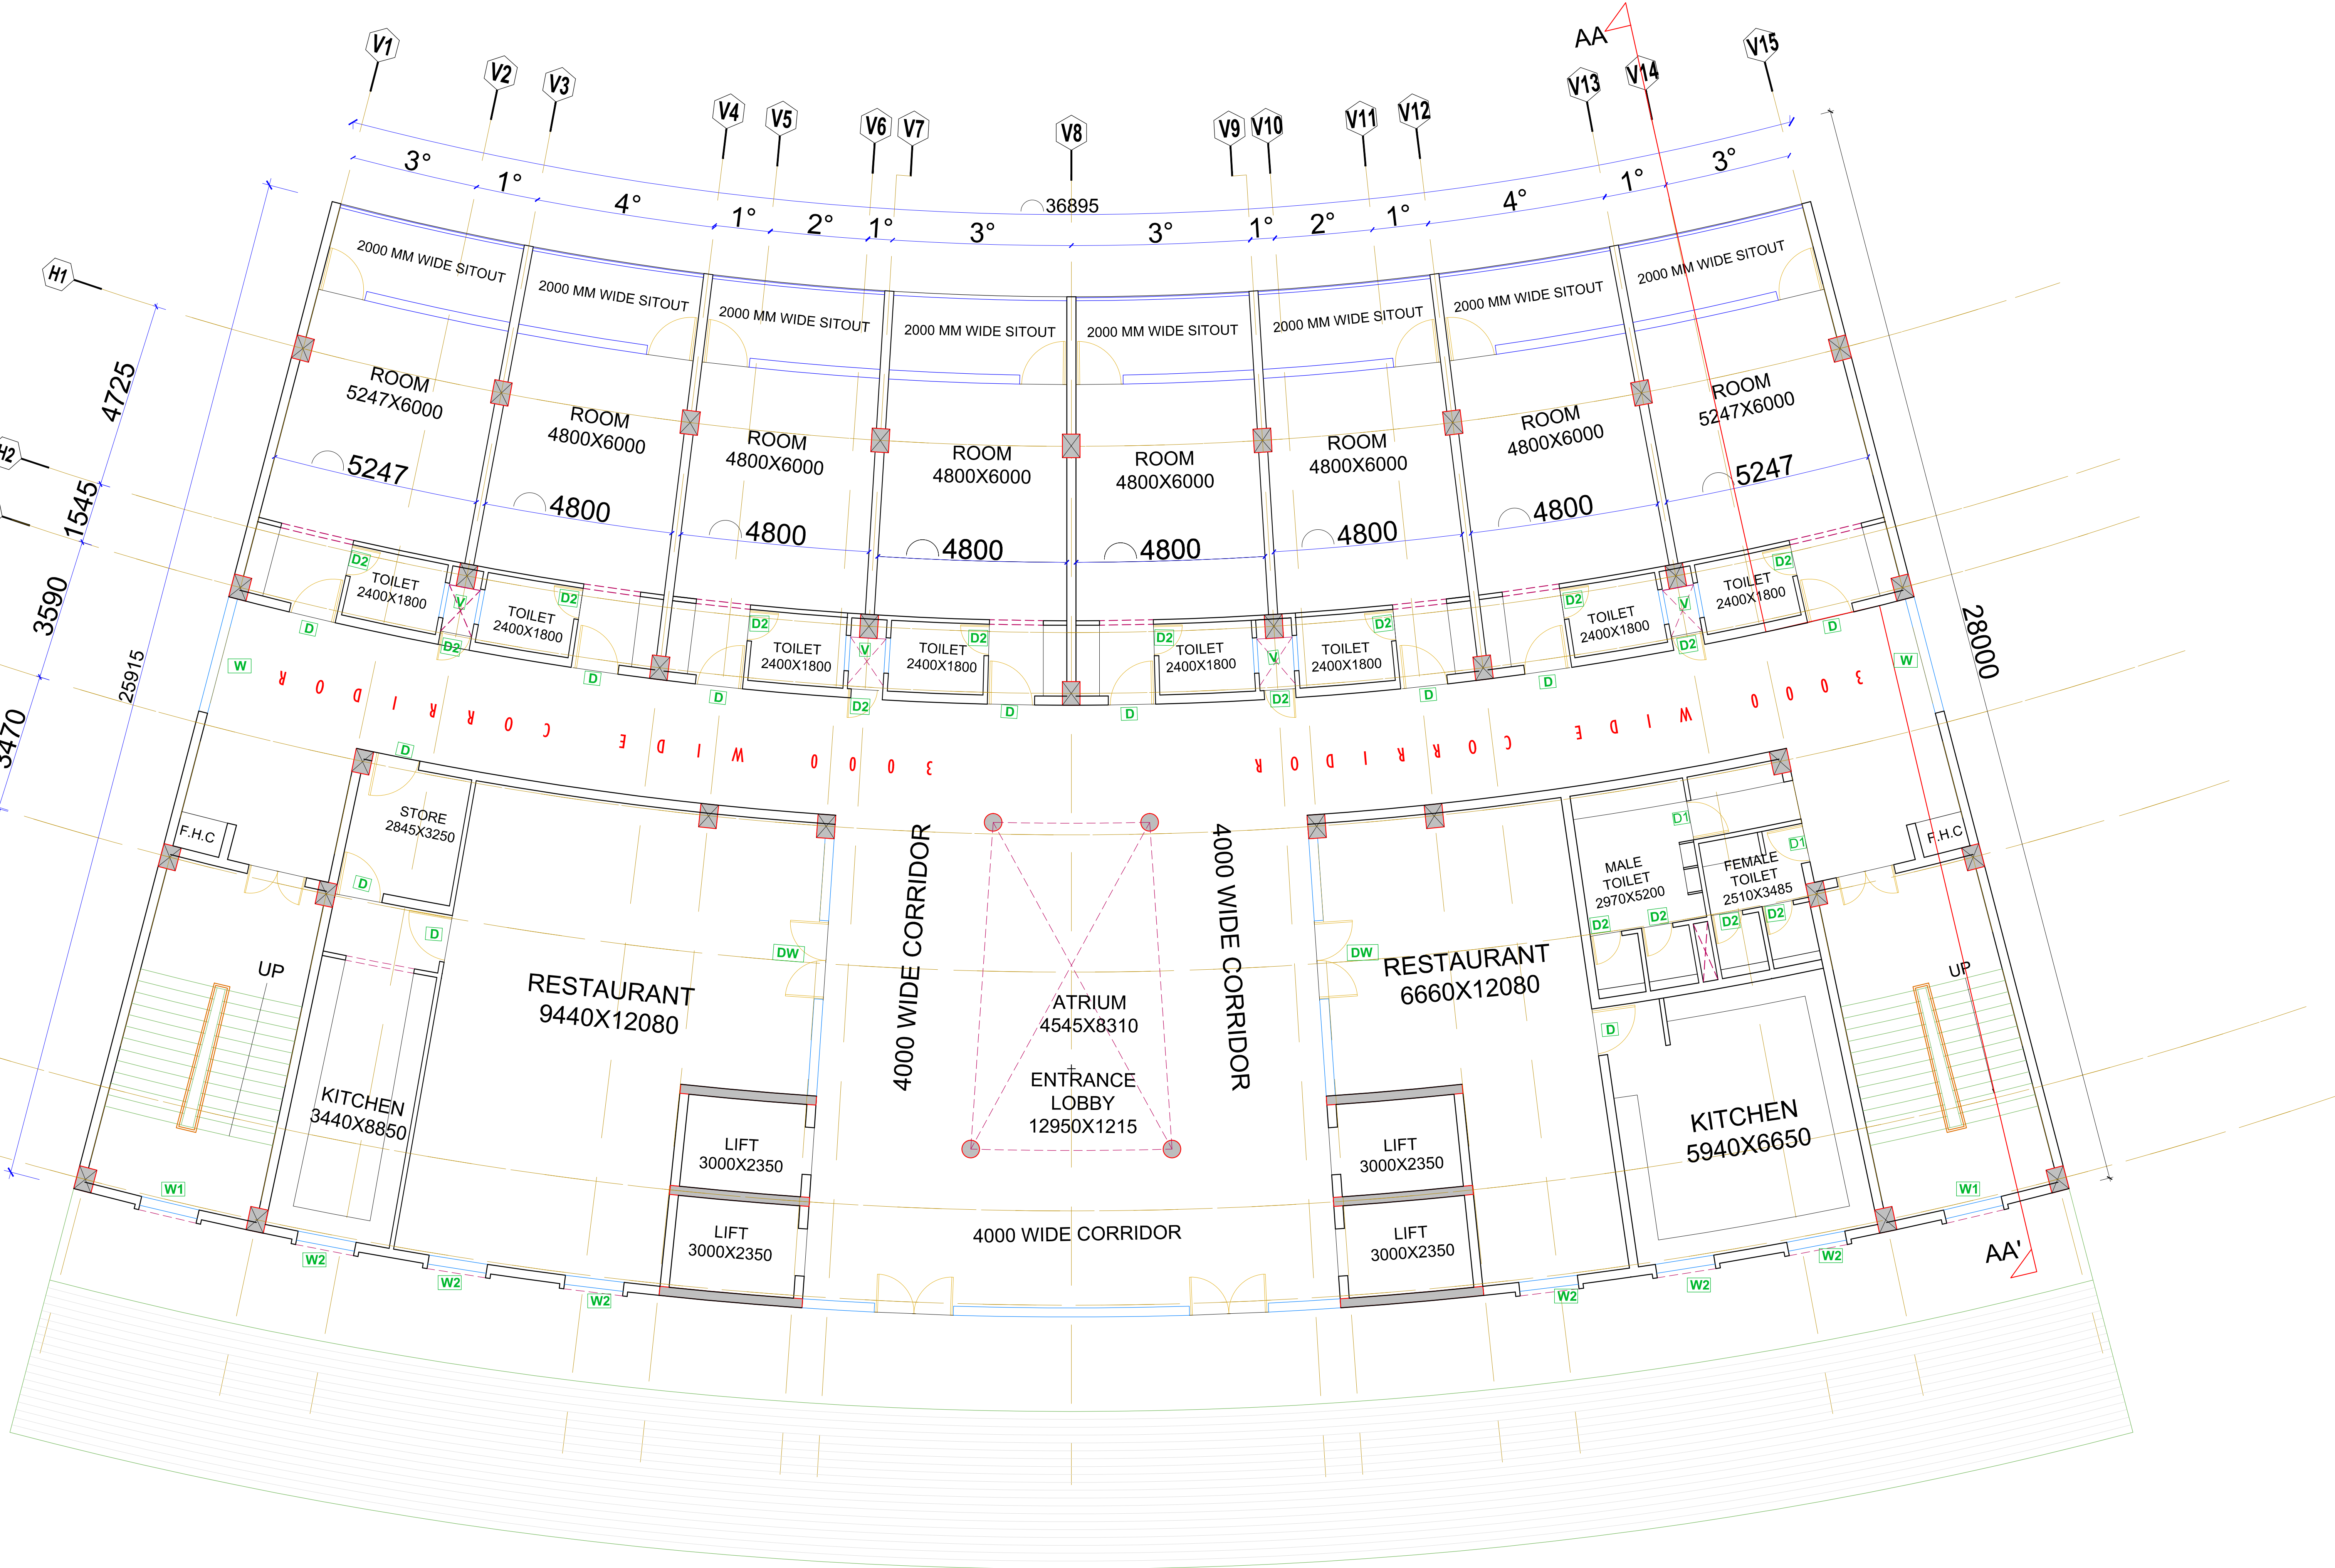

GROUND FLOOR

DO NOT SCALE DRAWING ONLY WRITTEN DIMENSIONS ARE TO BE FOLLOW

SCHEDULE OF BOY'S HOSTEL							
S.NO.	TYPE	OVERALL	DOOR	WINDOW			
			WIDTH	WIDTH	SILL LEVEL	LINTEL	REMARK
1.	DW	650X2550	2000	2460X2	900	2550	RESTAURANT
2.	D	1200X2550	1200	—	—	2550	ROOMISTORE
3.	D1	1000X2550	1000	—	—	2550	TOILET
4.	D2	800X2100	800	—	—	2550	WC
5.	W	3000X1650	—	3000	900	2550	CORRIDOR
6.	W1	1500X1500	—	1500	900	2550	STAIRCASE
7.	W2	1500X1500	—	1500	900	2550	
9.	V	900X1350	—	900	1500	2550	TOILET
10.							

REVISIONS

[illegible]

CLIENT

BIHAR CRICKET ASSOCIATION


PROJECT

RENOVATION & REDEVELOPMENT OF MOINUL HAQ STADIUM AT PATNA

PROJECT MANAGEMENT CONSULTANT

DGPS SURVEYOR

ARCHITECT

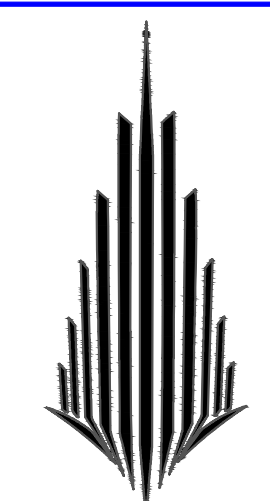

SKYLINE
INFRAWORLD PVT. LTD.

OFFICE : IIIrd FLOOR, LAXMI VARDAN COMMERCIAL COMPLEX AT PATRAKARPURAM CROSSING, GOMTI NAGAR, LUCKNOW, U.P. INDIA

PHONE : 0522-2394123,2393123,4044123 fax 0522-2393126
E-MAIL : skyline@skylineinfraworld.in


ARCHITECT : SANJAY & VIJAY SINHA

HOTEL
FIRST FLOOR

SCALE -		DATE
PRPD. BY		19.07.20
CHKD. BY	ZOHAB	19.07.20
APPVD. BY	ZOHAB	19.07.20

DRAWING NO.	SIPL/CRICKET STADIUM/HOTAL/PTNA/04
-------------	------------------------------------

SHEET NO.	A-2	
-----------	-----	--

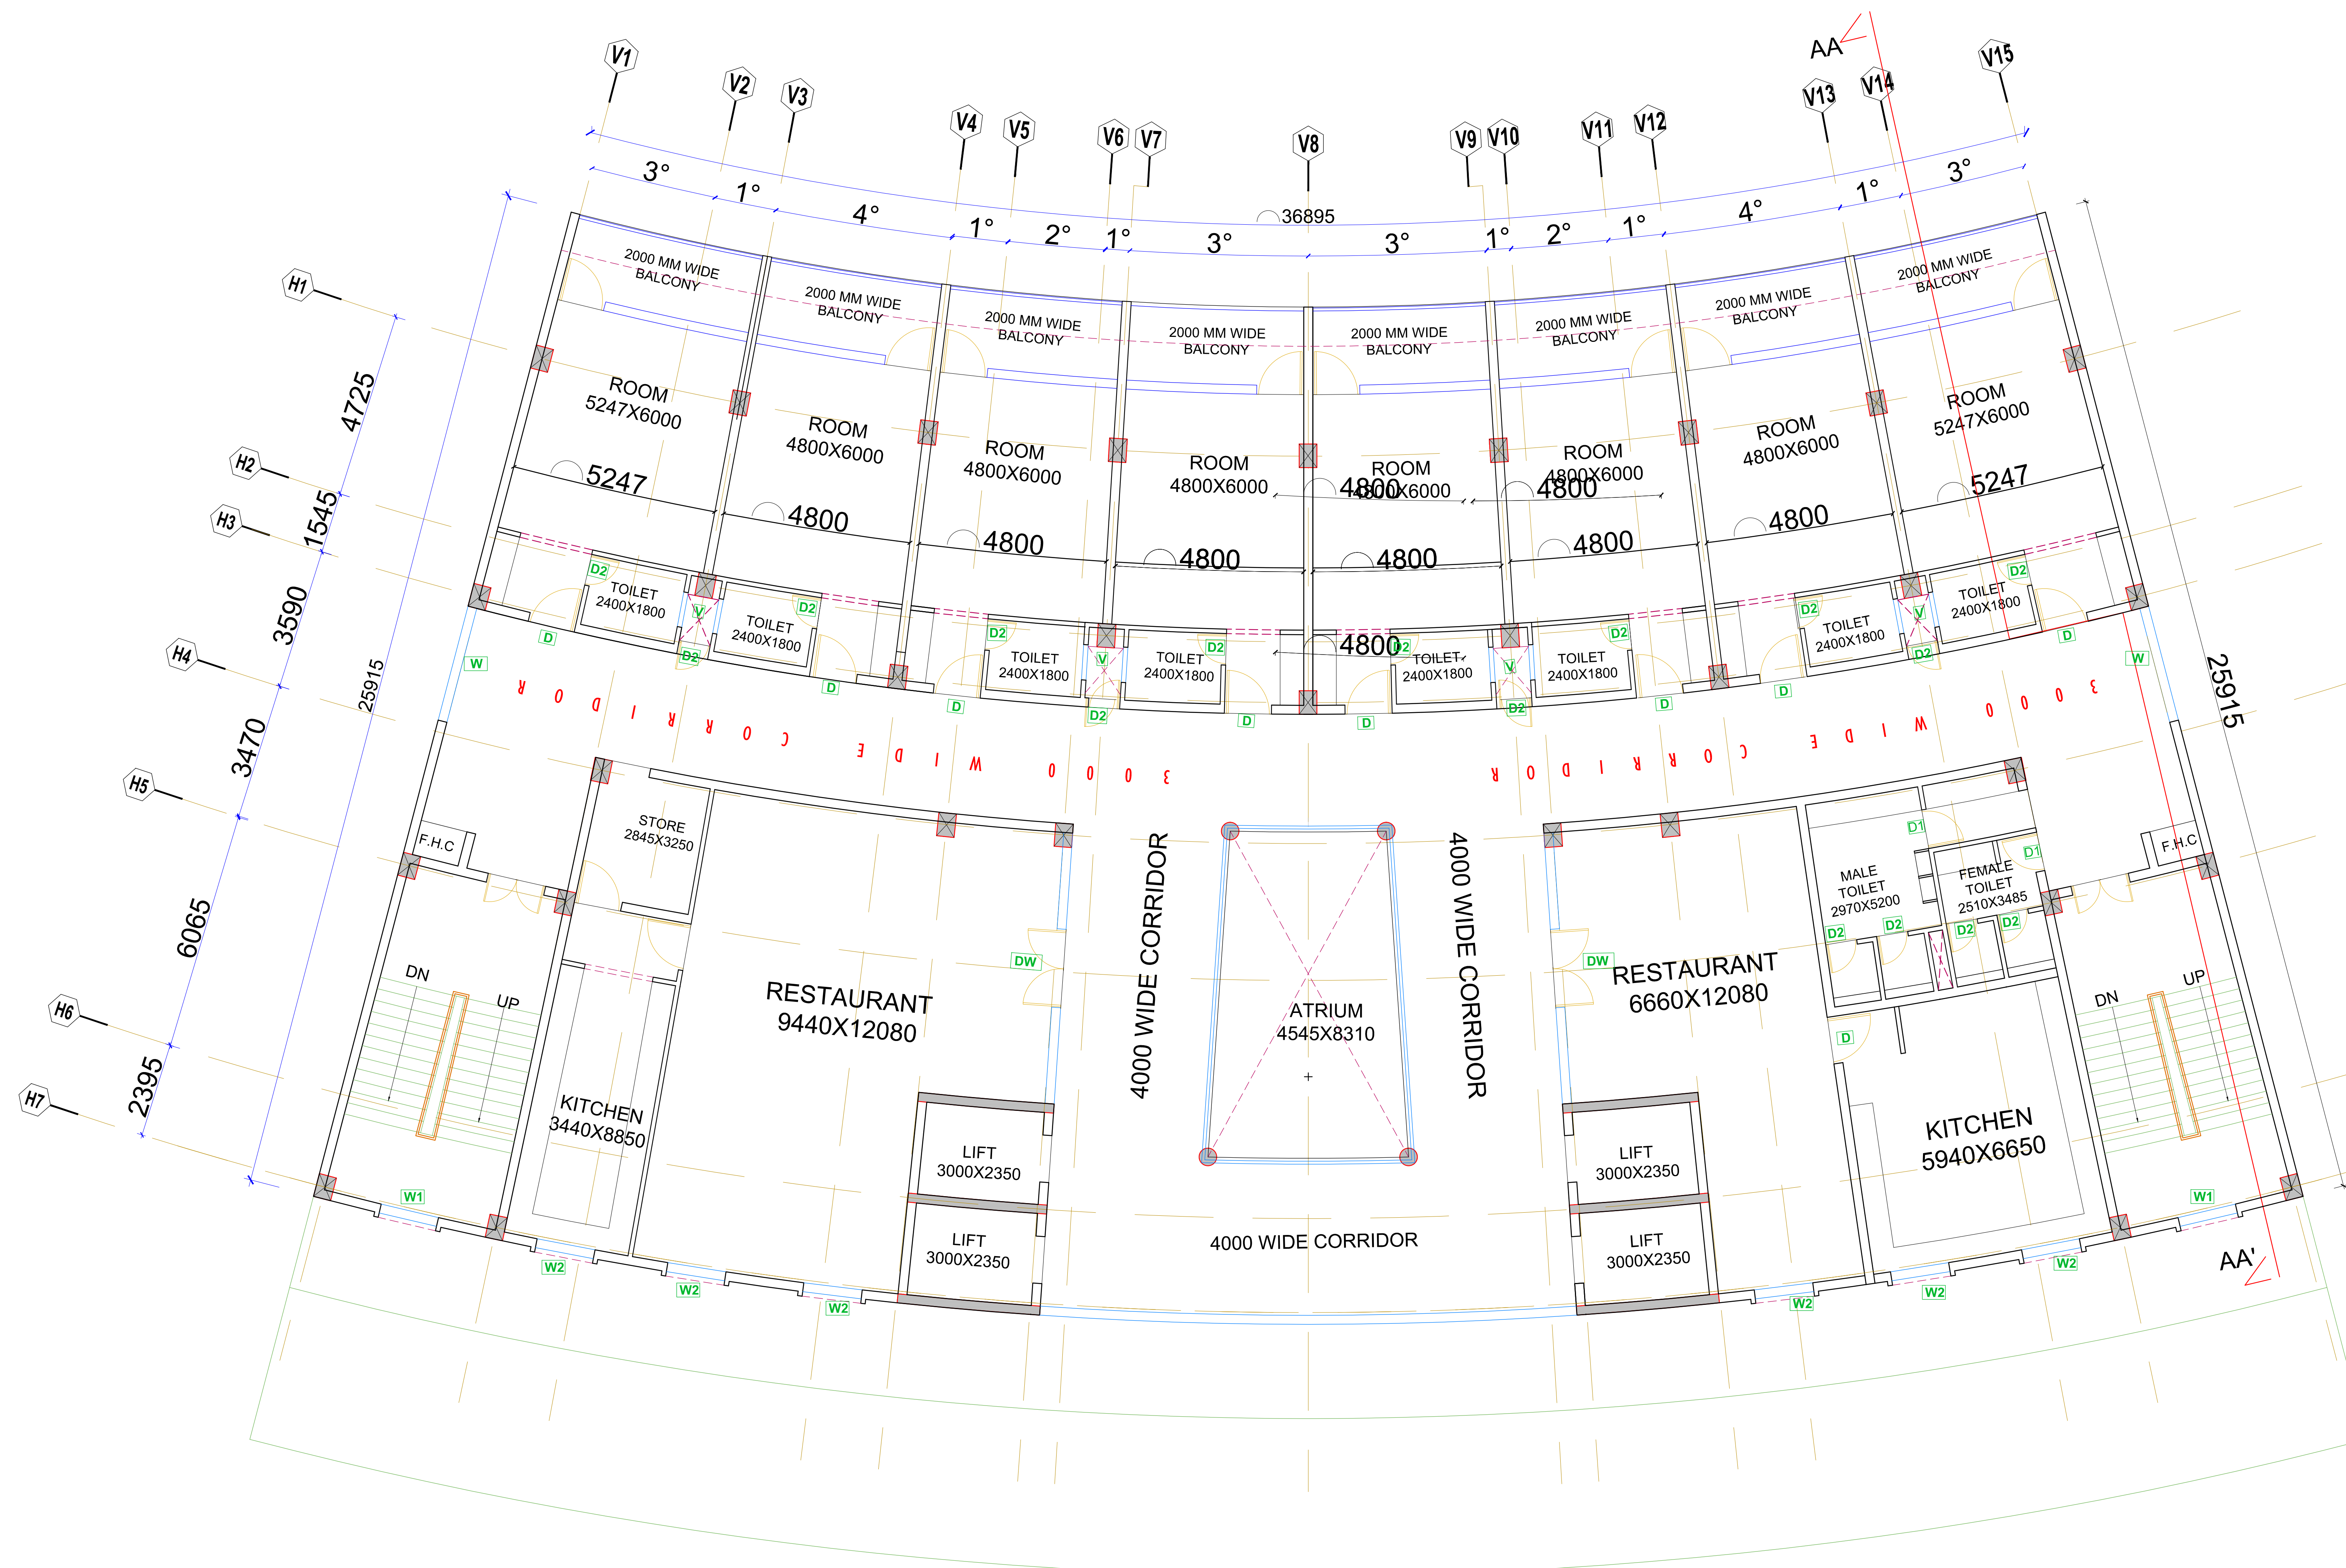

FIRST FLOOR PLAN

WORKING DRAWING

NOTES -
THIS DRAWING IS CONFIDENTIAL AND SHOULD NOT BE DISCLOSED, COPIED OR LENT TO A THIRD PARTY WITHOUT WRITTEN CONSENT OF SKYLINE INFRAWORLD PVT. LTD. EXCEPT THE SYSTEM FOR WHICH THE DRAWING IS MEANT.


DO NOT SCALE DRAWING ONLY WRITTEN DIMENSIONS ARE TO BE FOLLOWED

SCHEDULE OF BOY'S HOSTEL								
NO.	TYPE	OVERALL	DOOR		WINDOW			REMARK
			WIDTH	WIDTH	SILL LEVEL	LINTEL		
1.	DW	6550X2550	2000	2460X2	900	2550	RESTAURANT	
2.	D	1200X2550	1200	—	—	2550	ROOM/STORE	
3.	DI	1000X2550	1000	—	—	2550	TOILET	
4.	D2	800X2100	800	—	—	2550	WC	
5.	W	3000X1650	—	3000	900	2550	CORRIDOR	
6.	W1	1500X1500	—	1500	900	2550	STAIRCASE	
7.	W2	1500X1500	—	1500	900	2550		
9.	V	900X1350	—	900	1500	2550	TOILET	
10.								

REVISIONS			
SL. NO.	DESCRIPTION	BY	DATE

CLIENT	BIHAR CRICKET ASSOCIATION
PROJECT	RENOVATION & REDEVELOPMENT OF MOINUL HAQ STADIUM AT PATNA
PROJECT MANAGEMENT CONSULTANT	
DGPS SURVEYOR	

ARCHITECT

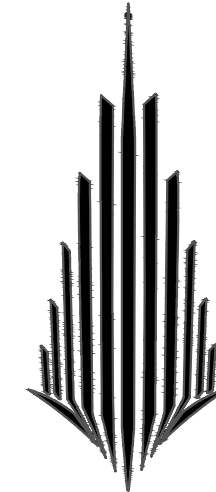

SKYLINE
INFRAWORLD PVT. LTD.
OFFICE : 11th FLOOR, LAXMI YARDAN COMMERCIAL COMPLEX AT PATRAKARPURAM CROSSING, GOMTI NAGAR, LUCKNOW, U.P. INDIA
PHONE : 0522-2394123, 2393123, 4944123 Fax 0522-2393126
E-MAIL : skyline@skylineinfraworld.in
ARCHITECT : SANJAY & VIJAY SINHA

HOTEL SECOND FLOOR		SCALE -	DATE
PRPD. BY	ZOHAB	19.07.2025	
CHKD. BY	ZOHAB	19.07.2025	
APPVD. BY	ZOHAB	19.07.2025	

DRAWING NO.	SIPL/CRICKET STADIUM/HOTAL/PTNA/04
SHEET NO.	A-3



SECOND FLOOR PLAN

This architectural floor plan depicts a building layout with a central atrium and symmetrical room arrangements. The plan includes the following details:

- Central Atrium:** A square atrium measuring 4545x8300 is located in the center, featuring a staircase and surrounded by a 4000 wide corridor.
- Rooms and Suites:** The plan shows several rooms, including:
 - ROOM 5247X5000 (top corners)
 - ROOM 4800X5000 (top row, multiple units)
 - ROOM 4765X6685 (bottom corners)
 - Suites consisting of a DRESS (2400X1800) and a TOILET (2400X1800).
- Corridors and Staircases:**
 - A central 4000 wide corridor runs horizontally through the atrium.
 - Longitudinal corridors (labeled "CORRIDOR") run along the top and bottom edges.
 - Staircases are located at the bottom corners, labeled "DN" (down) and "UP" (up).
- Service Areas:**
 - LIFT shafts are located near the bottom corners, with dimensions 3000X2350 and 3000X2350.
 - F.H.C. (First Aid/First Help) areas are located near the bottom corners.
 - Waiting areas are situated near the central corridor.
- Dimensions and Annotations:**
 - Room dimensions are provided for most spaces (e.g., 5247X5000, 4800X5000, 4765X6685).
 - Corridor widths are specified as 4000.
 - Various annotations include "2000 MM WIDE BALCONY BELOW" and "2000 MM WIDE BALCONY".
 - Angles (e.g., 3°, 1°, 4°) are marked along the top edge.
 - Section lines AA' and AA'' are indicated.

WORKING DRAWING

NOTES -
THIS DRAWING IS CONFIDENTIAL AND SHOULD NOT BE DISCLOSED, COPIED OR LENT TO A THIRD PARTY WITHOUT WRITTEN CONSENT OF SKYLINE INFRAWORLD PVT. LTD. EXCEPT THE SYSTEM FOR WHICH THE DRAWING IS MEANT.


DO NOT SCALE DRAWING ONLY WRITTEN DIMENSIONS ARE TO BE FOLLOWED

SCHEDULE OF BOY'S HOSTEL							
SNO.	TYPE	OVERALL	DOOR		WINDOW		REMARK
			WIDTH	DEPTH	SILL LEVEL	LINTEL	
1.	DW	6550X2550	2000	2460X2	900	2550	RESTAURANT
2.	D	1200X2550	1200	—	—	2550	ROOM/STORE
3.	D1	1000X2550	1000	—	—	2550	TOILET
4.	D2	800X2100	800	—	—	2550	WC
5.	W	3000X1650	—	3000	900	2550	CORRIDOR
6.	W1	1500X1500	—	1500	900	2550	STAIRCASE
7.	W2	1500X1500	—	1500	900	2550	
9.	V	900X1350	—	900	1500	2550	TOILET
10.							

REVISIONS			
SL. NO.	DESCRIPTION	BY	DATE

CLIENT	BIHAR CRICKET ASSOCIATION
PROJECT	RENOVATION & REDEVELOPMENT OF MOINUL HAQ STADIUM AT PATNA
PROJECT MANAGEMENT CONSULTANT	
DGPS SURVEYOR	

ARCHITECT

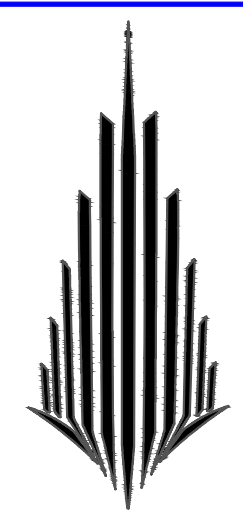

SKYLINE
INFRAWORLD PVT. LTD.

OFFICE : 11th FLOOR, LAXMI YARDAN COMMERCIAL COMPLEX AT PATRAKARPURAM CROSSING, GOMTI NAGAR, LUCKNOW, U.P. INDIA


PHONE : 0522-2394123, 2393123, 4944123 Fax 0522-2393126

E-MAIL : skyline@skylineinfraworld.in


ARCHITECT : SANJAY & VIJAY SINHA

HOTEL FOURTH FLOOR		SCALE -	DATE
PRPD. BY	ZOHAB	19.07.2025	
CHKD. BY	ZOHAB	19.07.2025	
APPVD. BY	ZOHAB	19.07.2025	

DRAWING NO.	SIPL/CRICKET STADIUM/HOTAL/PTNA/04
SHEET NO.	A-5

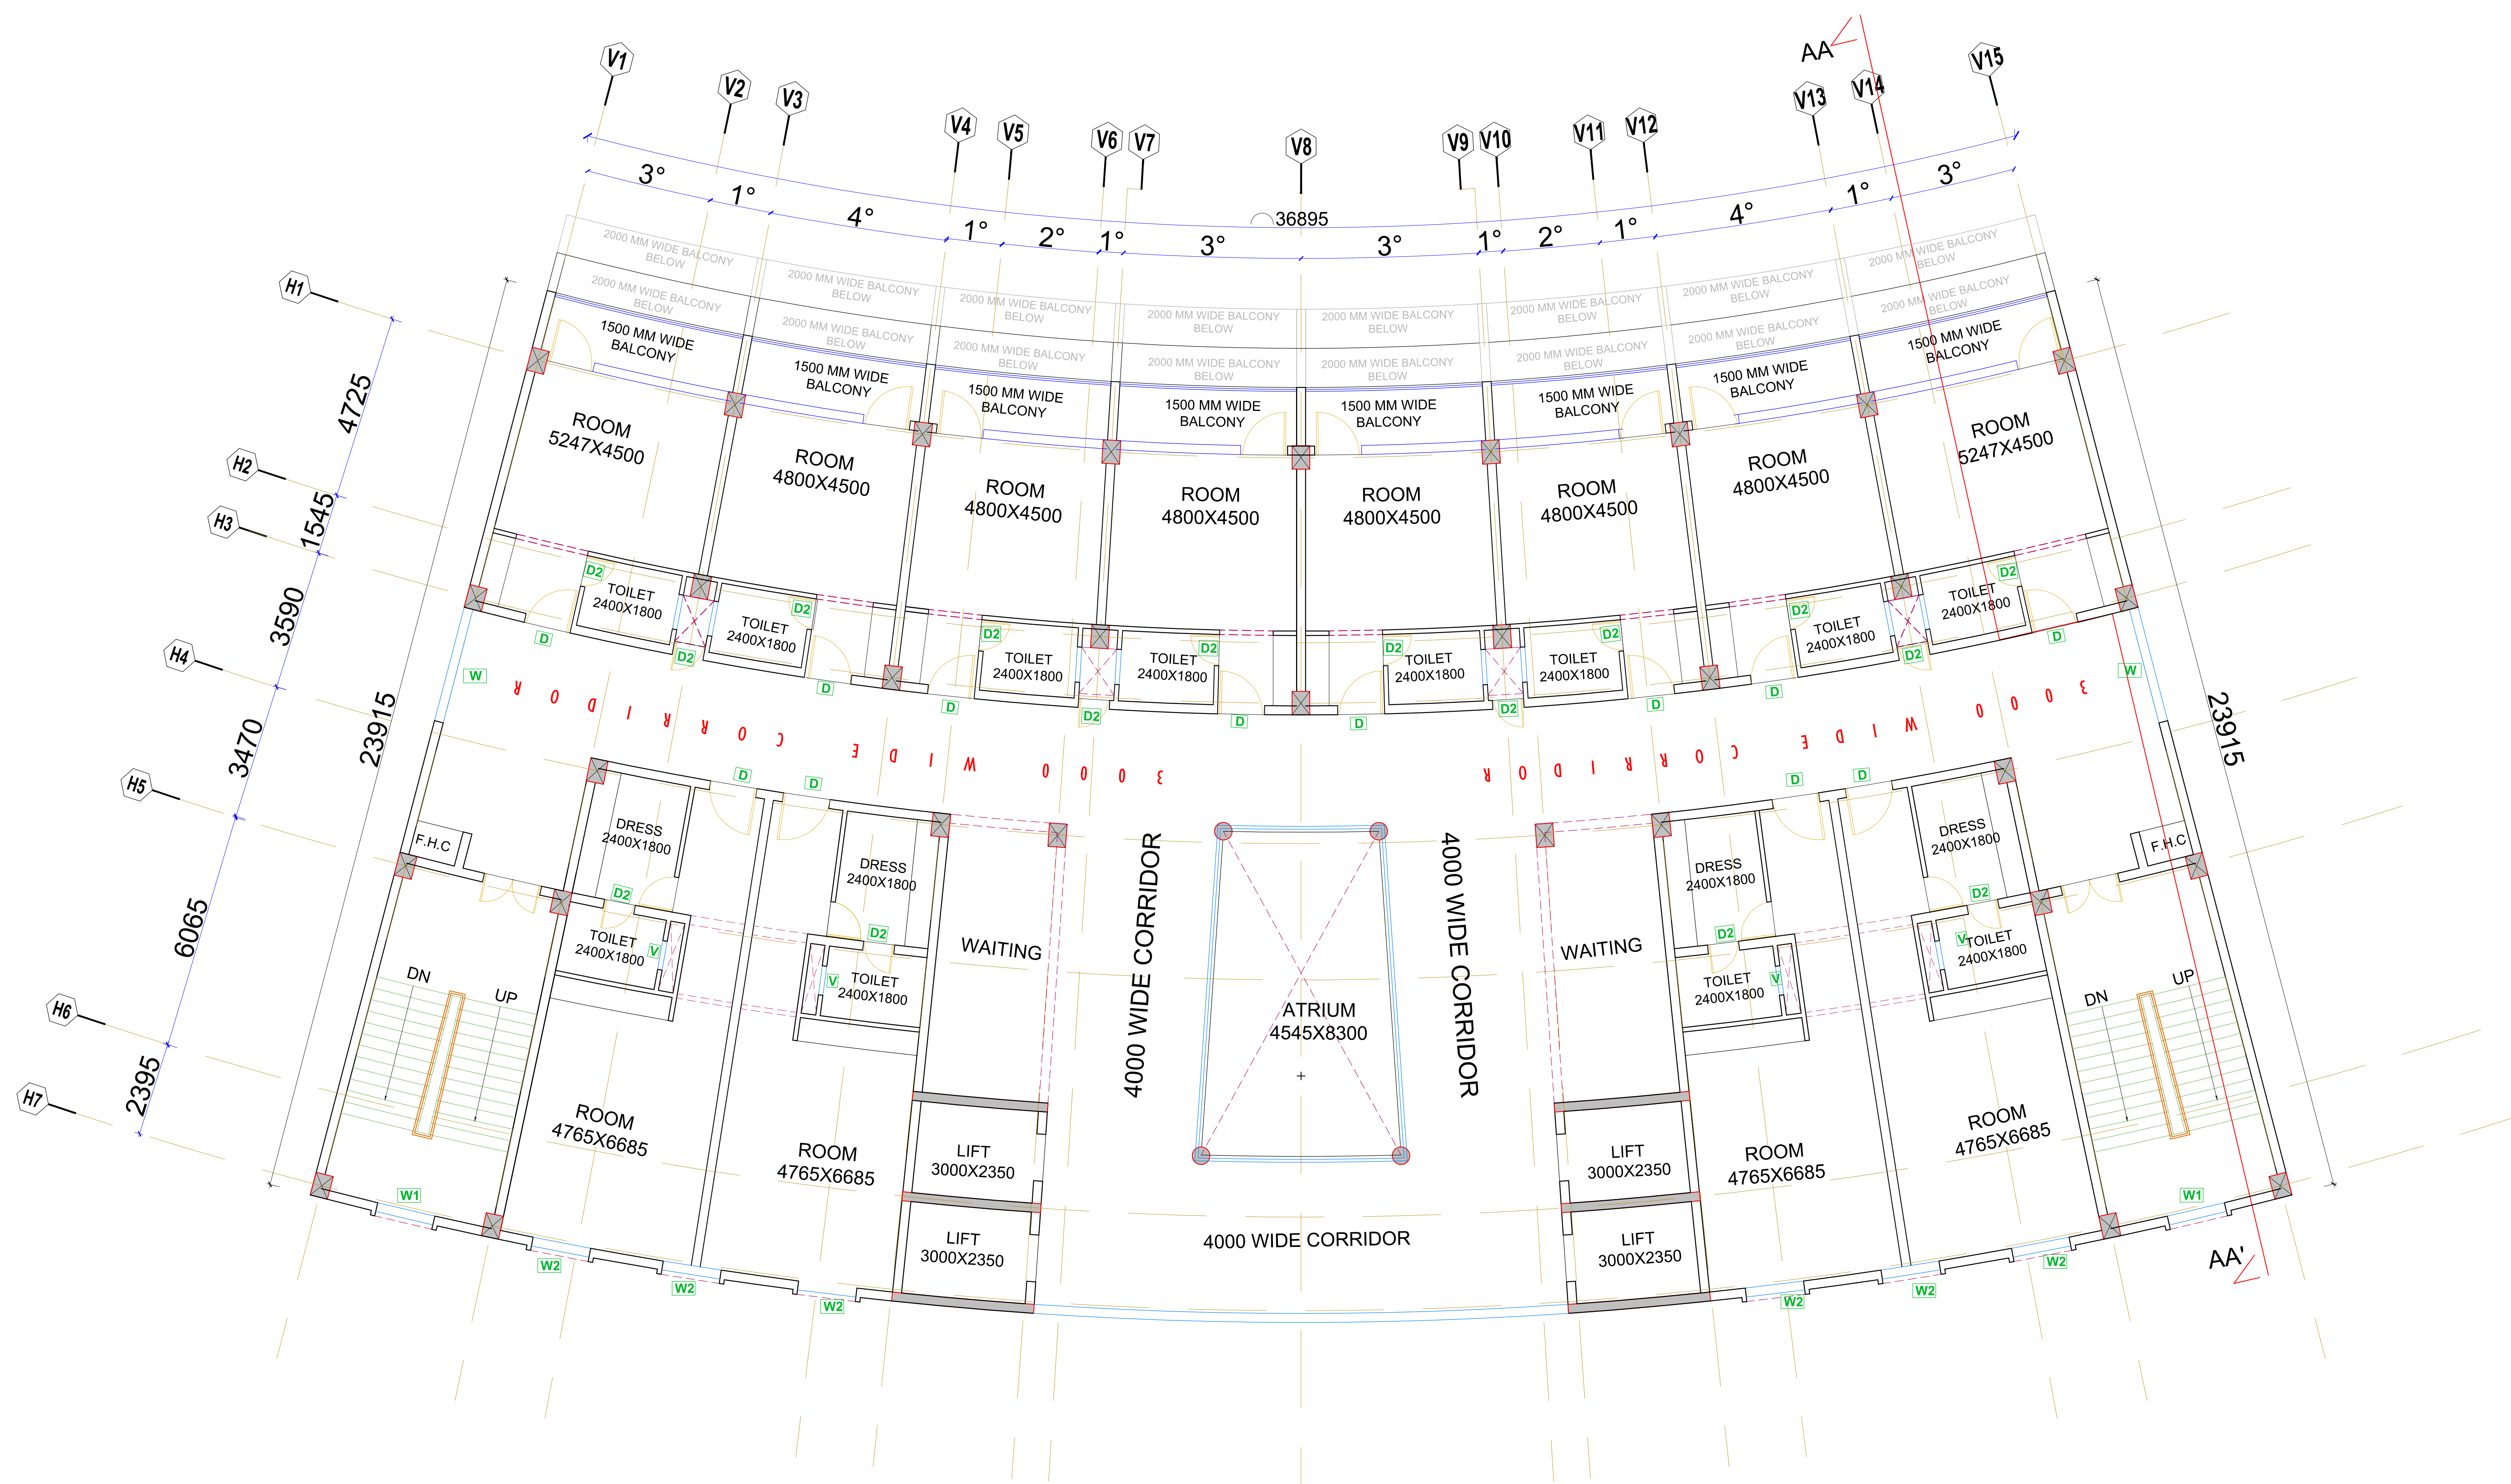

FOURTH FLOOR PLAN

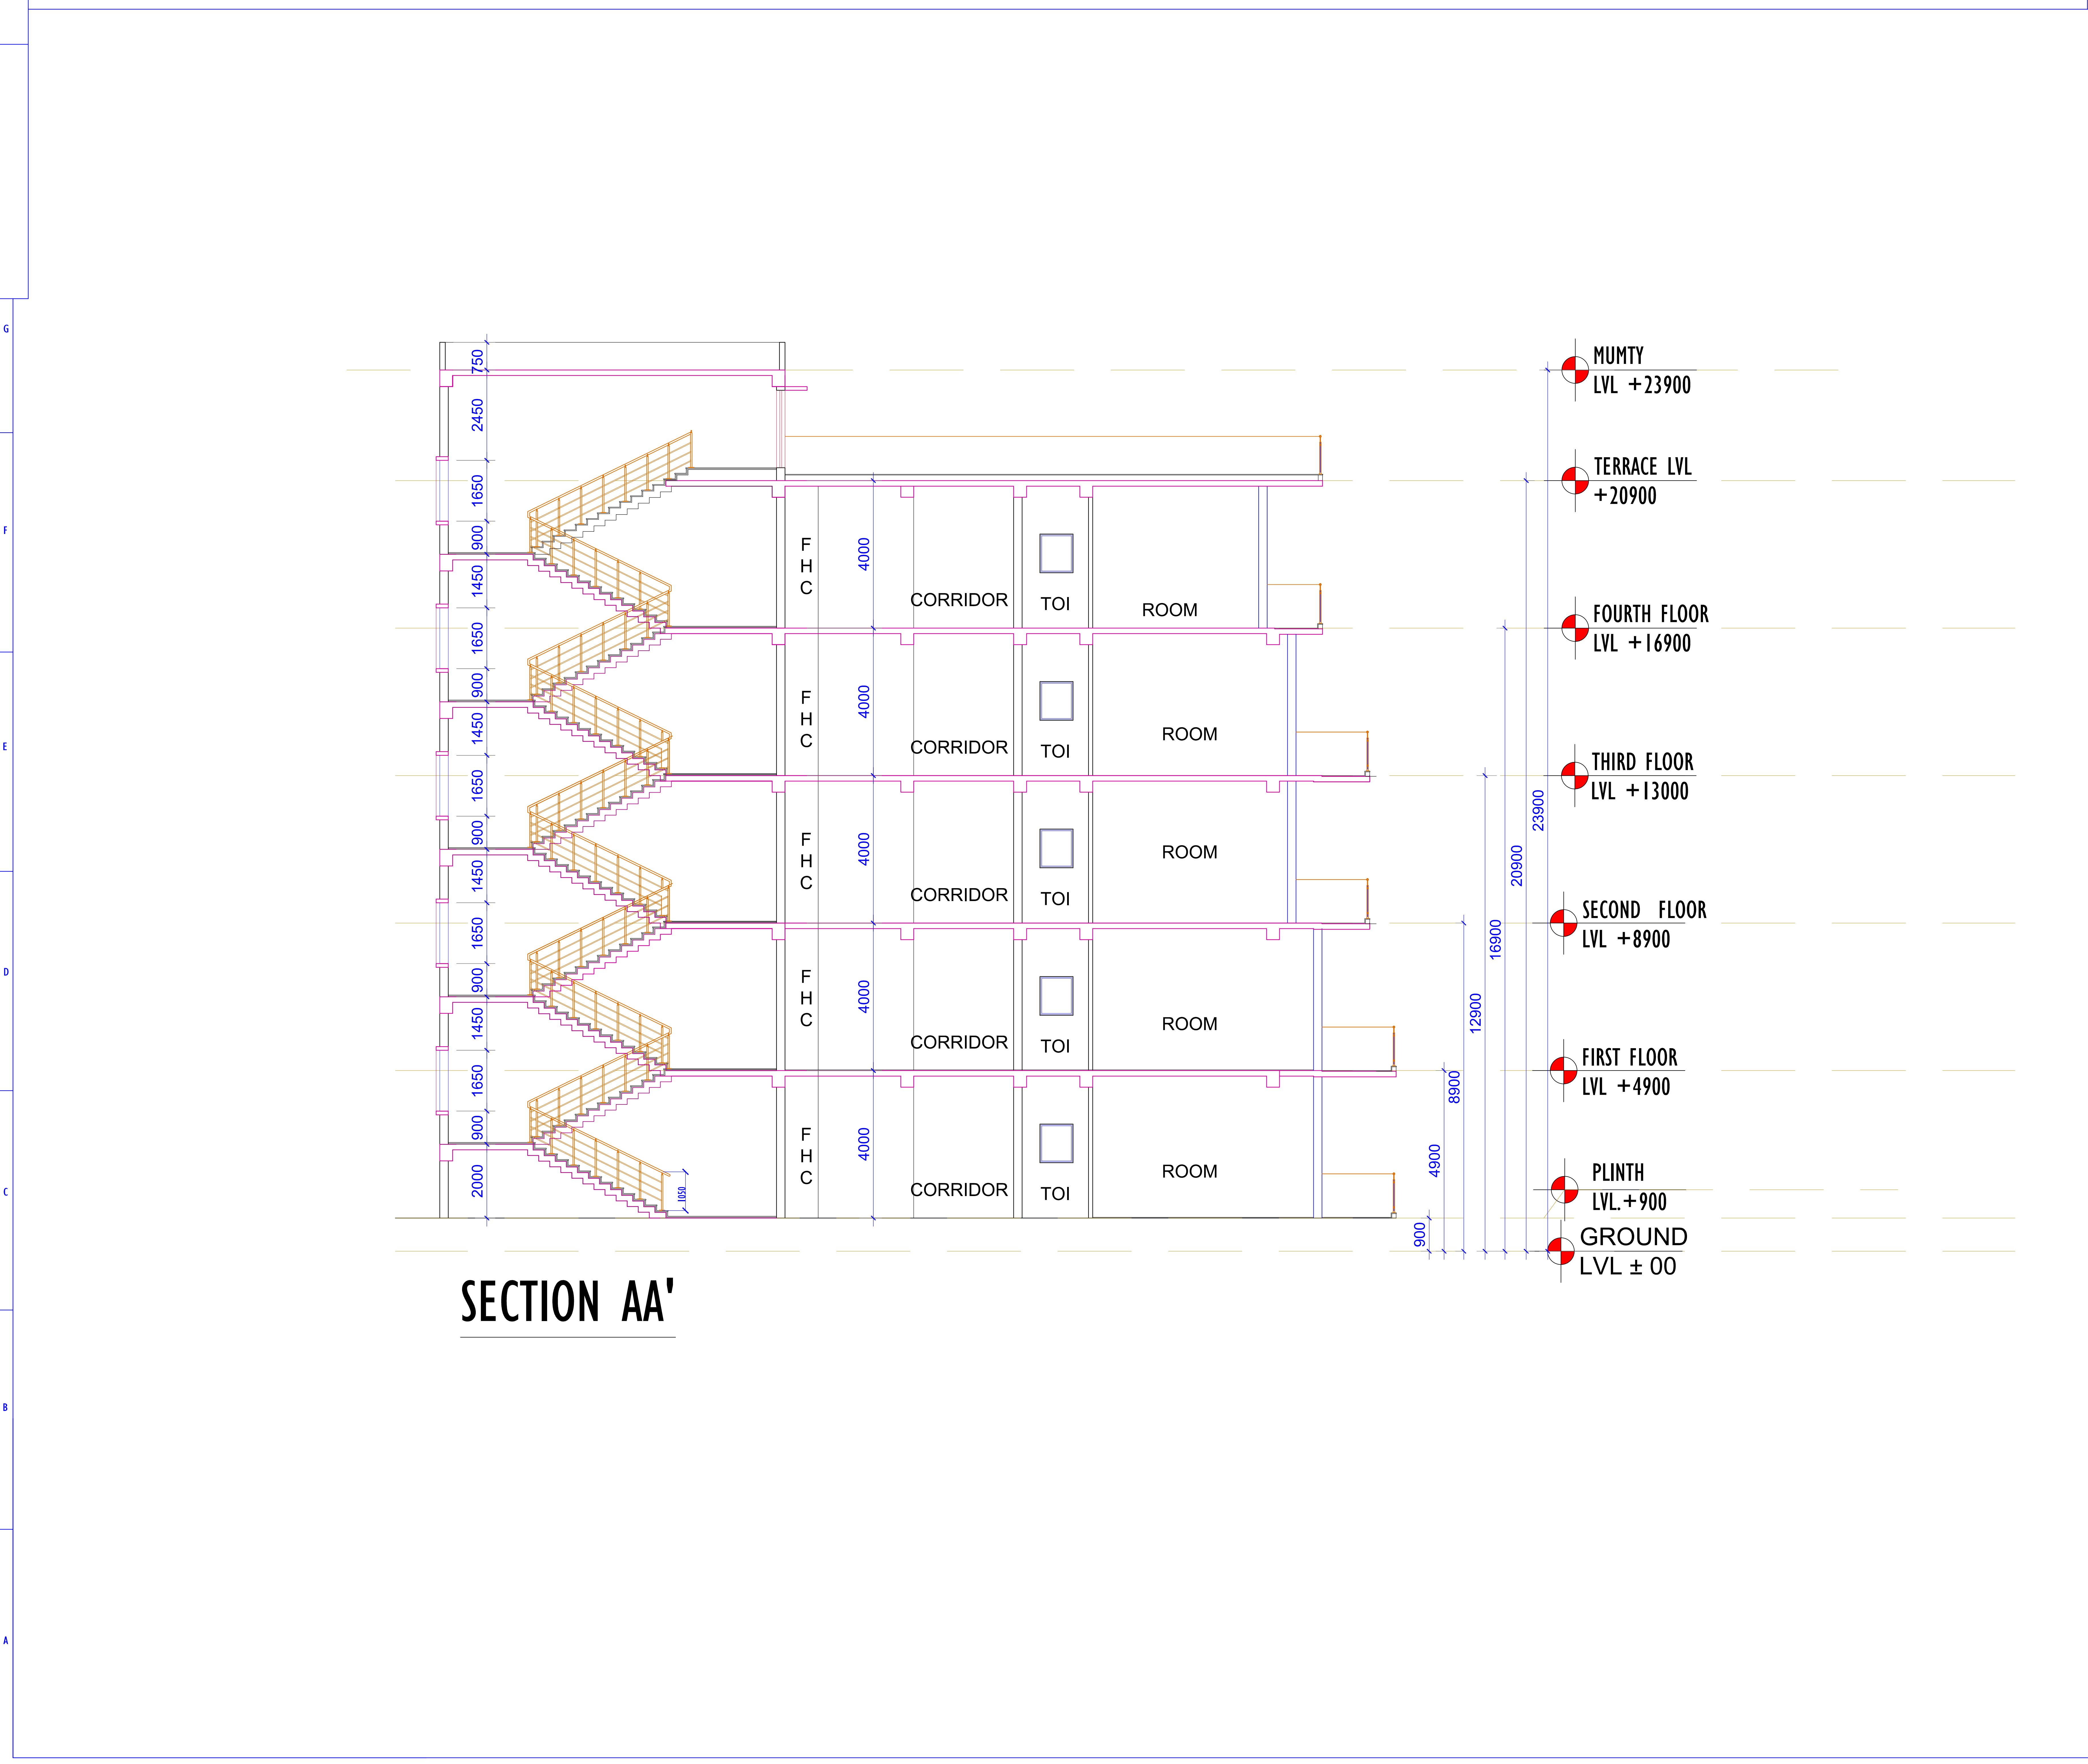

WORKING DRAWING

NOTES -

THIS DRAWING IS CONFIDENTIAL AND SHOULD NOT BE DISCLOSED, COPIED OR LENT TO A THIRD PARTY WITHOUT WRITTEN CONSENT OF SKYLINE INFRAWORLD PVT. LTD. EXCEPT THE SYSTEM FOR WHICH THE DRAWING IS MEANT.

DO NOT SCALE DRAWING ONLY WRITTEN DIMENSIONS ARE TO BE FOLLOWED

REVISIONS

SL. NO.	DESCRIPTION	BY	DATE

CLIENT

BIHAR CRICKET ASSOCIATION


PROJECT

RENOVATION & REDEVELOPMENT OF MOINUL HAQ STADIUM AT PATNA

PROJECT MANAGEMENT CONSULTANT

DGPS SURVEYOR

ARCHITECT

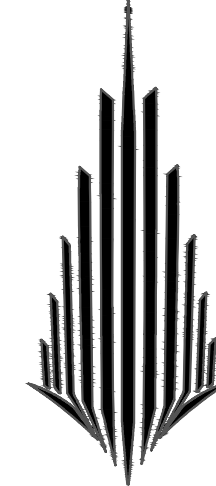

SKYLINE

INFRAWORLD PVT. LTD.

OFFICE : 11th FLOOR, LAXMI YARDAN COMMERCIAL COMPLEX AT PATRAKARPURAM CROSSING, GOMTI NAGAR, LUCKNOW, U.P. INDIA

PHONE : 0522-2394123, 2393123, 4044123 fax 0522-2393126

E-MAIL : skyline@skylineinfraworld.in


ARCHITECT : SANJAY & VIJAY SINHA

HOTEL		SCALE -	DATE
SECTION AA'	PRPD. BY	ZOHAB	19.07.2025
	CHKD. BY	ZOHAB	19.07.2025
	APPVD. BY	ZOHAB	19.07.2025

DRAWING NO.	SIPL/CRICKET STADIUM/HOTAL/PTNA/04
SHEET NO.	A-7



FRONT ELEVATION

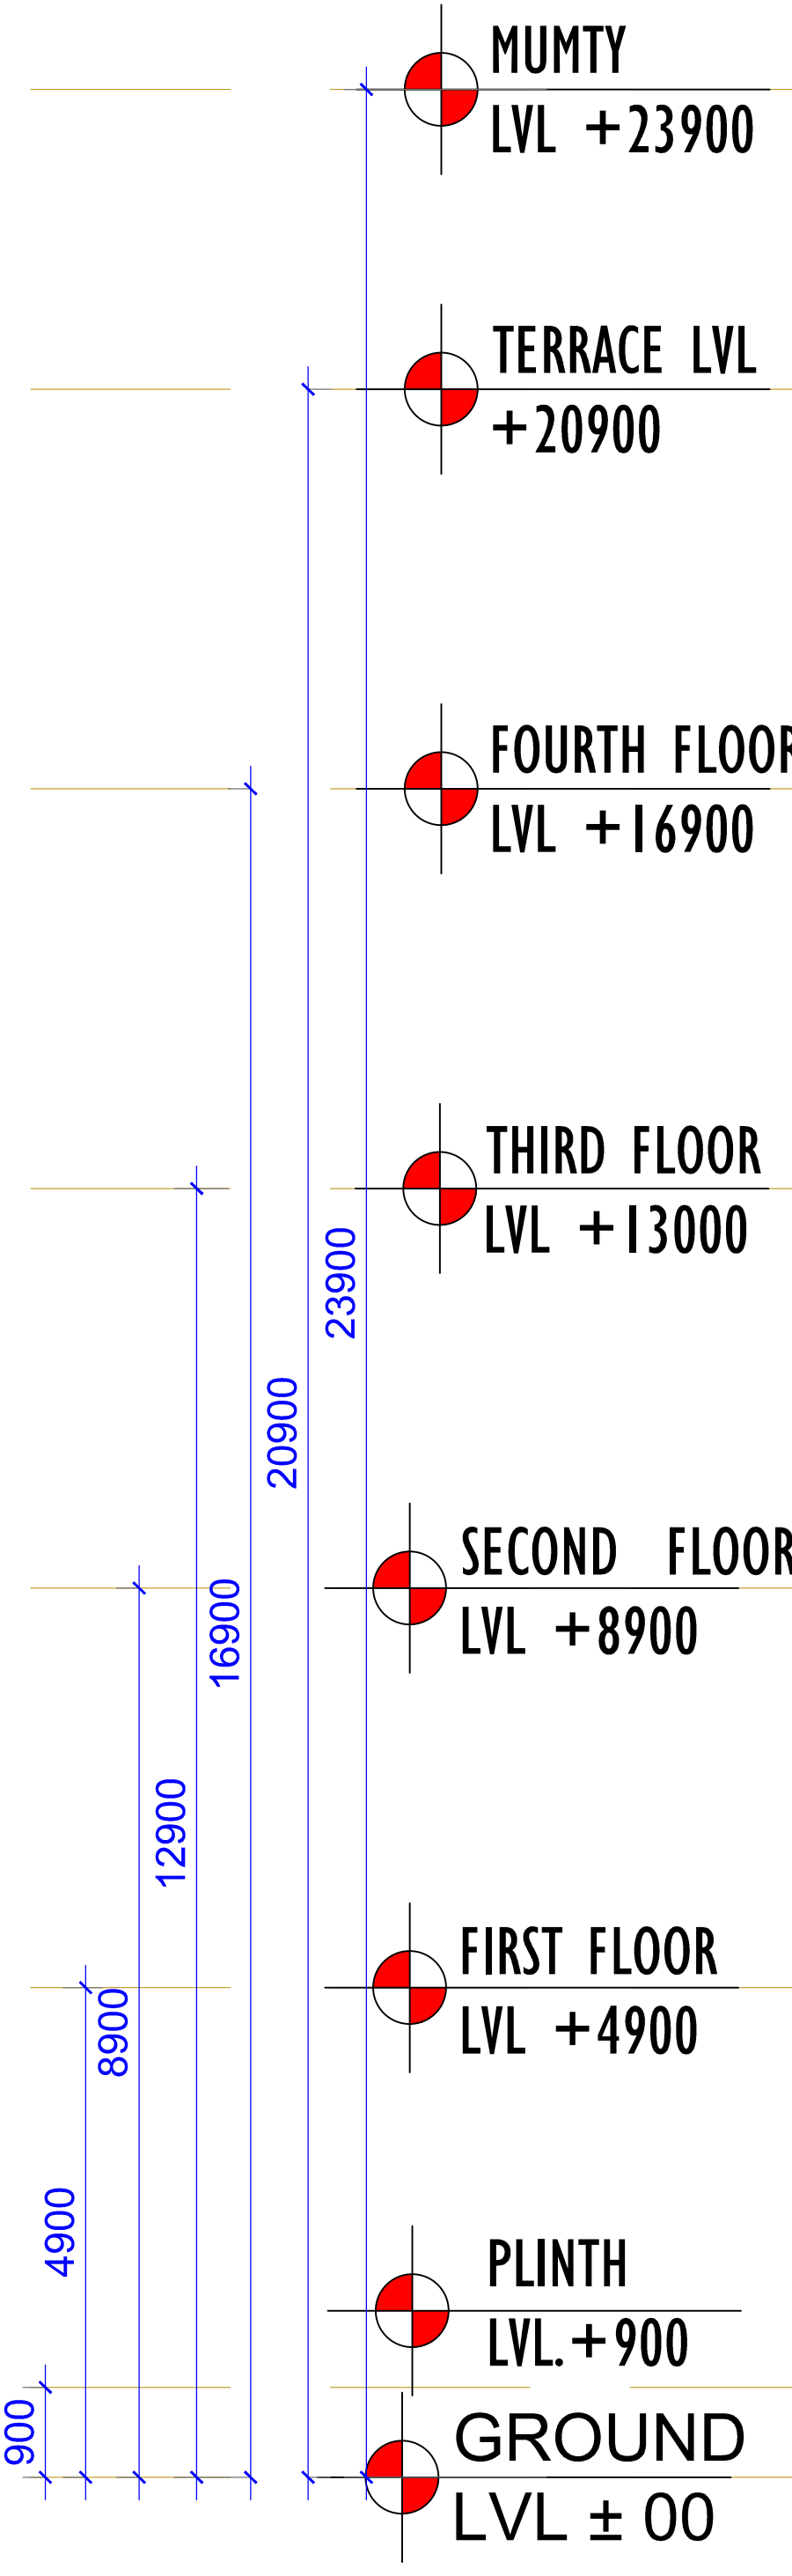

WORKING DRAWING

NOTES -
THIS DRAWING IS CONFIDENTIAL AND SHOULD NOT BE DISCLOSED, COPIED OR LENT TO A THIRD PARTY WITHOUT WRITTEN CONSENT OF SKYLINE INFRAWORLD PVT. LTD. EXCEPT THE SYSTEM FOR WHICH THE DRAWING IS MEANT.


DO NOT SCALE DRAWING ONLY WRITTEN DIMENSIONS ARE TO BE FOLLOWED

REVISIONS

SL. NO.	DESCRIPTION	BY	DATE

CLIENT	BIHAR CRICKET ASSOCIATION
PROJECT	RENOVATION & REDEVELOPMENT OF MOINUL HAQ STADIUM AT PATNA
PROJECT MANAGEMENT CONSULTANT	
DGPS SURVEYOR	

ARCHITECT

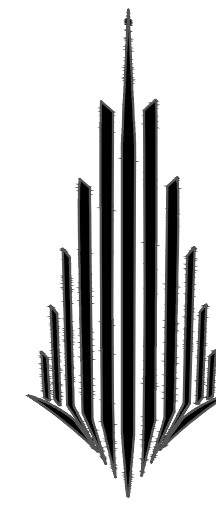

SKYLINE
INFRAWORLD PVT. LTD.
11th FLOOR, LAXMI YARDAN COMMERCIAL COMPLEX AT PATRAKARPURAM CROSSING, GOMTI NAGAR, LUCKNOW, U.P. INDIA
PHONE : 0522-2394123, 2393123, 4944123 fax 0522-2393126
E-MAIL : skyline@skylineinfraworld.in
ARCHITECT : SANJAY & VIJAY SINHA

HOTEL FRONT ELEVATION	SCALE -	DATE
	PRPD. BY	19.07.2025
	CHKD. BY	ZOHAB
	APPVD. BY	ZOHAB

DRAWING NO.	SIPL/CRICKET STADIUM/HOTAL/PTNA/04
SHEET NO.	A-6

WORKING DRAWING

NOTES -
THIS DRAWING IS CONFIDENTIAL AND SHOULD NOT BE DISCLOSED, COPIED OR LENT TO A THIRD PARTY WITHOUT WRITTEN CONSENT OF SKYLINE INFRAWORLD PVT. LTD. EXCEPT THE SYSTEM FOR WHICH THE DRAWING IS MEANT.

DO NOT SCALE DRAWING ONLY WRITTEN DIMENSIONS ARE TO BE FOLLOWED


SCHEDULE OF BOY'S HOSTEL						
S.NO.	TYPE	OVERALL	DOOR		WINDOW	
			WIDTH	WIDTH	SILL LEVEL	LINTEL
1.	DW	5000X2550	3000	1000X2	900	2550
2.	DW1	2400X2550	900	750X2	900	2550
3.	D	2000X2550	2000	—	—	2550
4.	D1	1500X2550	1500	—	—	2550
5.	D2	1200X2550	1200	—	—	2550
6.	D3	1000X2550	—	—	—	2550
7.	D4	900X2550	900	—	—	2550
9.	D5	800X2100	800	—	—	2550
10.	W	5000X1650	—	5000	900	2550
11.	W1	2400X1500	—	2400	900	2550
12.	W2	1800X1500	—	1800	900	2550
13.	W3	1500X1500	—	1200	1500	2550
14.	V	1200X1350	—	1200	1500	2550

REVISIONS

SL. NO.	DESCRIPTION	BY	DATE

CLIENT	BIHAR CRICKET ASSOCIATION
PROJECT	RENOVATION & REDEVELOPMENT OF MOINUL HAQ STADIUM AT PATNA
PROJECT MANAGEMENT CONSULTANT	
DOPS SURVEYOR	

ARCHITECT

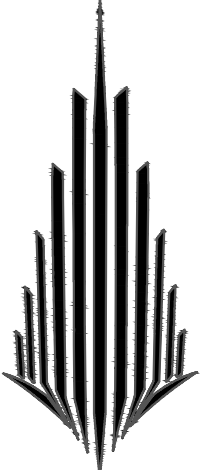

SKYLINE
INFRAWORLD PVT. LTD.

OFFICE : IIIrd FLOOR, LAXMI VARDAN COMMERCIAL COMPLEX AT PATRAKARPURAM CROSSING, GOMTI NAGAR, LUCKNOW, U.P. INDIA

PHONE : 0522-2394123, 2393123, 4044123 fax 0522-2393126
E-MAIL : skyline@skylineinfraworld.in

ARCHITECT : SANJAY & VIJAY SINHA

BOYS HOSTEL		SCALE:-	DATE
GROUND FLOOR PLAN	PRFD. BY	ZOYA	21.07.2025
	CHKD. BY	ZOHAIB	21.07.2025
	APPVD. BY	ZOHAIB	21.07.2025

DRAWING NO.	SIPL/PATNA STADIUM /BOYS HOSTEL /05
SHEET NO.	A1

BOYS HOSTEL
GROUND FLOOR

GRID:1000X1000

NOTES -

THIS DRAWING IS CONFIDENTIAL AND SHOULD NOT BE DISCLOSED, COPIED OR LENT TO A THIRD PARTY WITHOUT WRITTEN CONSENT OF SKYLINE INFRAWORLD PVT. LTD.

EXCEPT THE SYSTEM FOR WHICH THE DRAWING IS MEANT.

SCHEDULE OF BOY'S HOSTEL	
1	2
3	4
5	6
99	100

[illegible]

PROJECT	RENOVATION & REDEVELOPMENT OF MOINUL HAQ STADIUM AT PATNA	
---------	--	--

PHONE : 0522-2394123,2393123,4044123 fax 0522-2393126
E-MAIL : skyline@skylineinfraworld.in

BOYS HOSTEL

DRAWING NO.	SIPL/PATNA STADUIM /BOYS HOSTEL /05
SHEET NO.	A2



NOTES -

THIS DRAWING IS CONFIDENTIAL AND SHOULD NOT BE DISCLOSED, COPIED OR LENT TO A THIRD PARTY WITHOUT WRITTEN CONSENT OF SKYLINE INFRAWORLD PVT. LTD.

EXCEPT THE SYSTEM FOR WHICH THE DRAWING IS MEANT.

DO NOT SCALE DRAWING ONLY WRITTEN DIMENSIONS ARE TO BE FOLLOWED

SCHEDULE OF BOY'S HOSTEL						
S.NO.	TYPE	OVERALL	DOOR	WINDOW		
			WIDTH	WIDTH	SILL LEVEL	LINTEL
1.	DW	5000X2550	3000	1000X2	900	2550
2.	DW1	2400X2550	900	750X2	900	2550
3.	D	2000X2550	2000	—	—	2550
4.	D1	1500X2550	1500	—	—	2550
5.	D2	1200X2550	1200	—	—	2550
6.	D3	1000X2550				2550
7.	D4	900X2550	900	—	—	2550
9.	D5	800X2100	800		—	2550
10.	W	5000X1650	—	5000	900	2550
11.	W1	2400X1500	—	2400	900	2550
12.	W2	1800X1500	—	1800	900	2550
13.	W3	1500X1500				
14.	V	1200X1350	—	1200	1500	2550

[illegible]

PROJECT

RENOVATION & REDEVELOPMENT OF MOINUL HAQ STADIUM AT PATNA

OFFICE : IIIrd FLOOR, LAXMI VARDAN COMMERCIAL
COMPLEX AT PATRAKARPURAM CROSSING,
GOMTI NAGAR, LUCKNOW, U.P. INDIA


PHONE : 0522-2394123,2393123,4044123 fax 0522-2393126
E-MAIL : skyline@skylineinfraworld.in

BOYS HOSTEL SECOND TO FOURTH TYPICAL FLOOR PLAN	SCALE -		DATE
	PRPD. BY	ZOYA	21.07.20
	CHKD. BY	ZOHAIB	21.07.20


DRAWING NO.	SIPL/PATNA STADIUM /BOYS HOSTEL /05
-------------	-------------------------------------

SHEET NO.	A3	
-----------	----	--

GRID:1000X1000

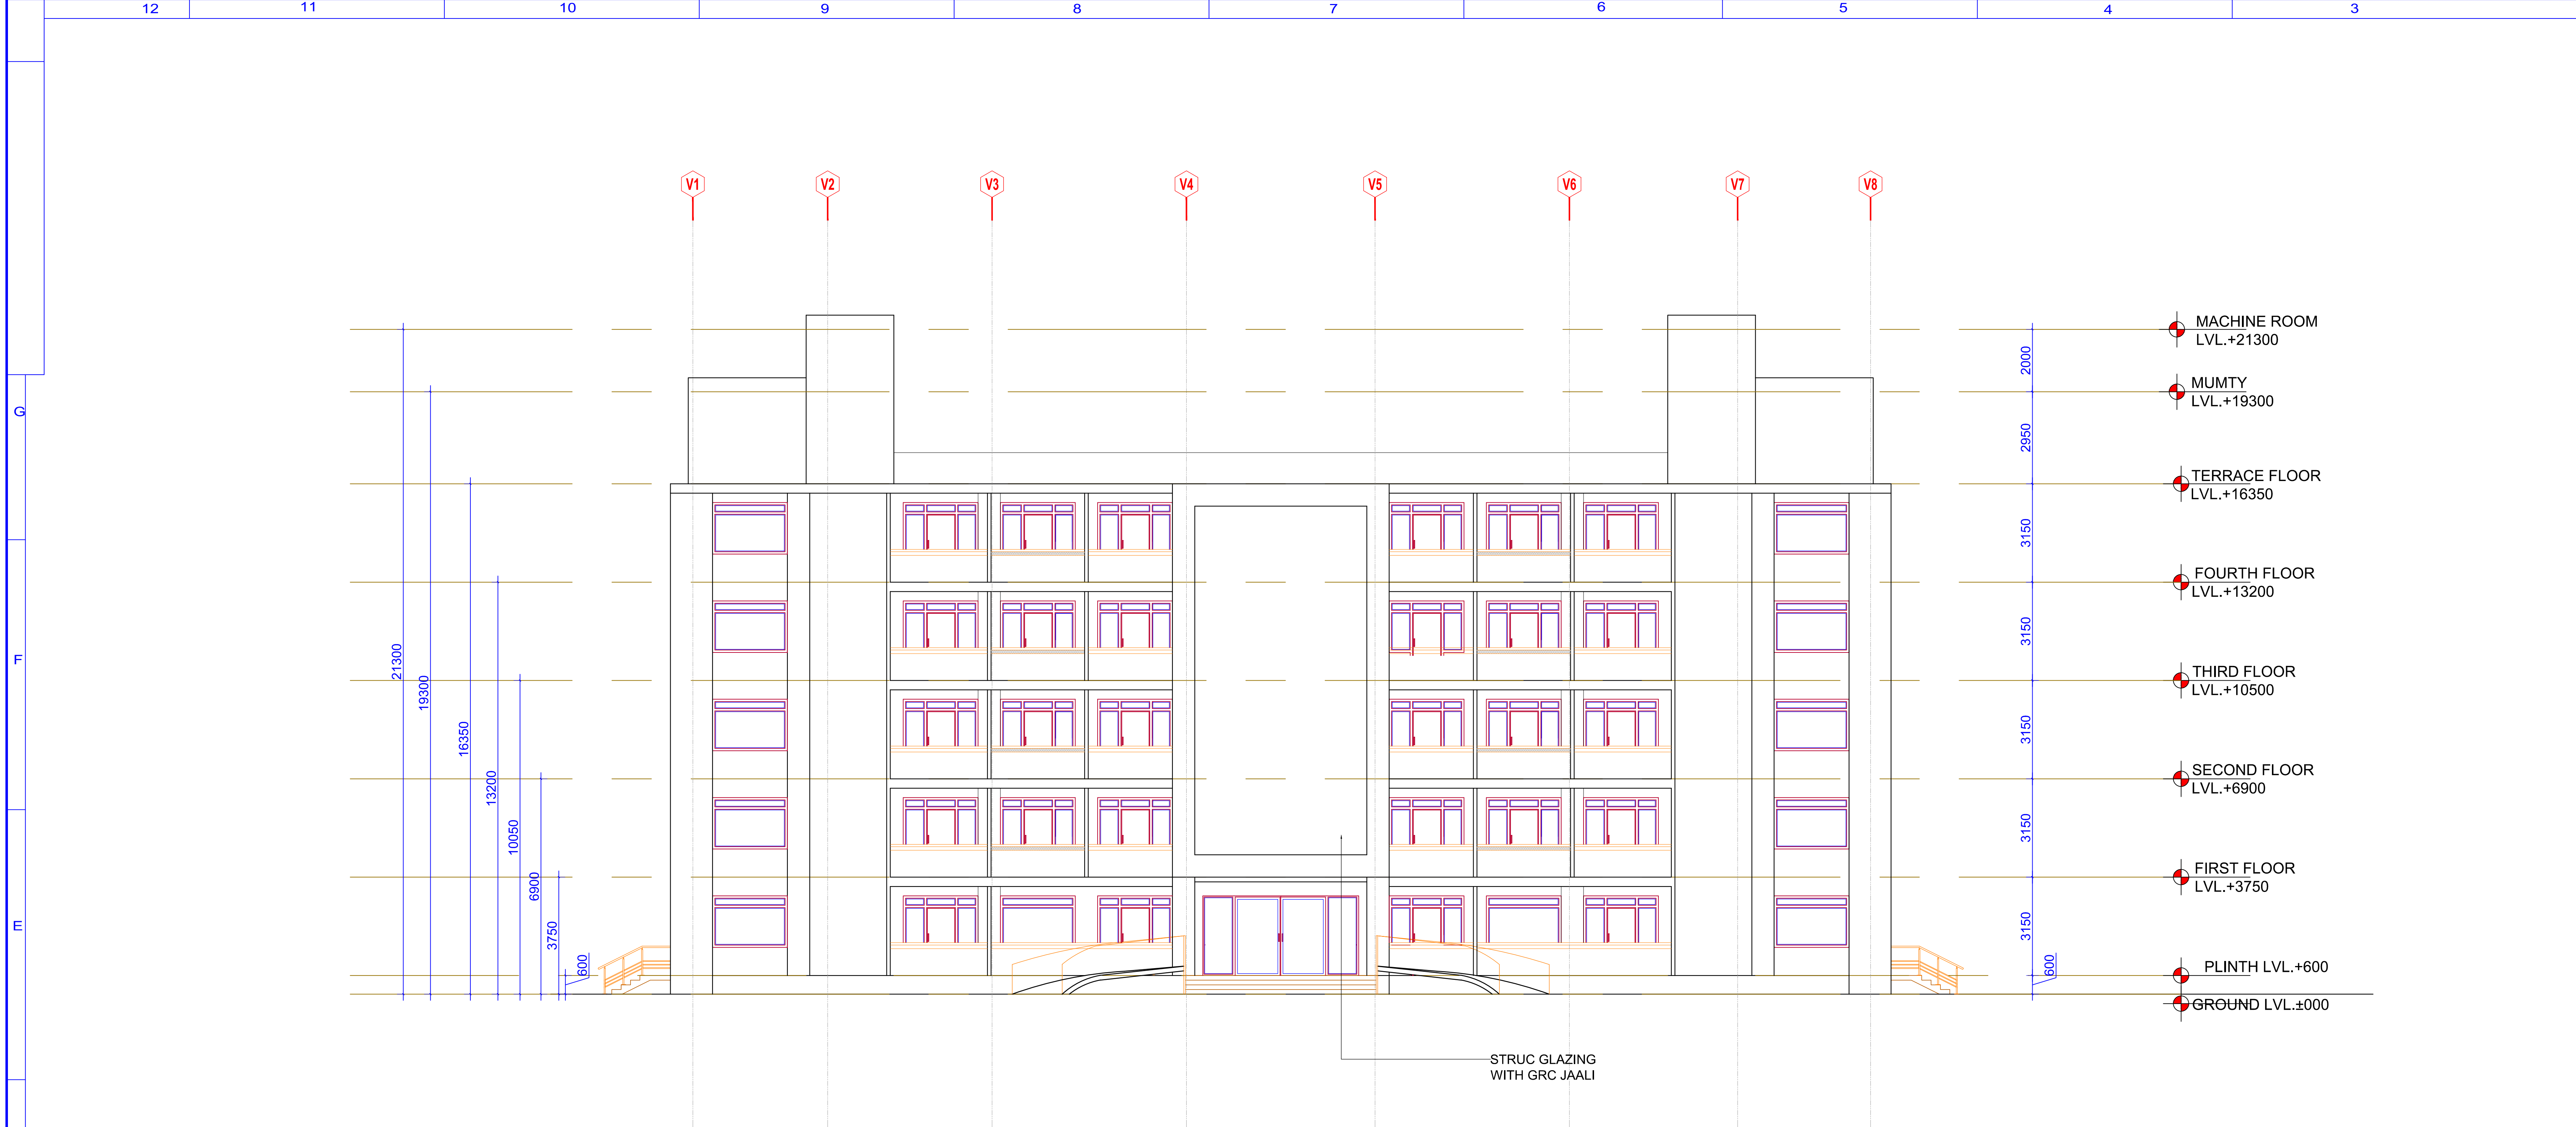

FRONT ELEVATION

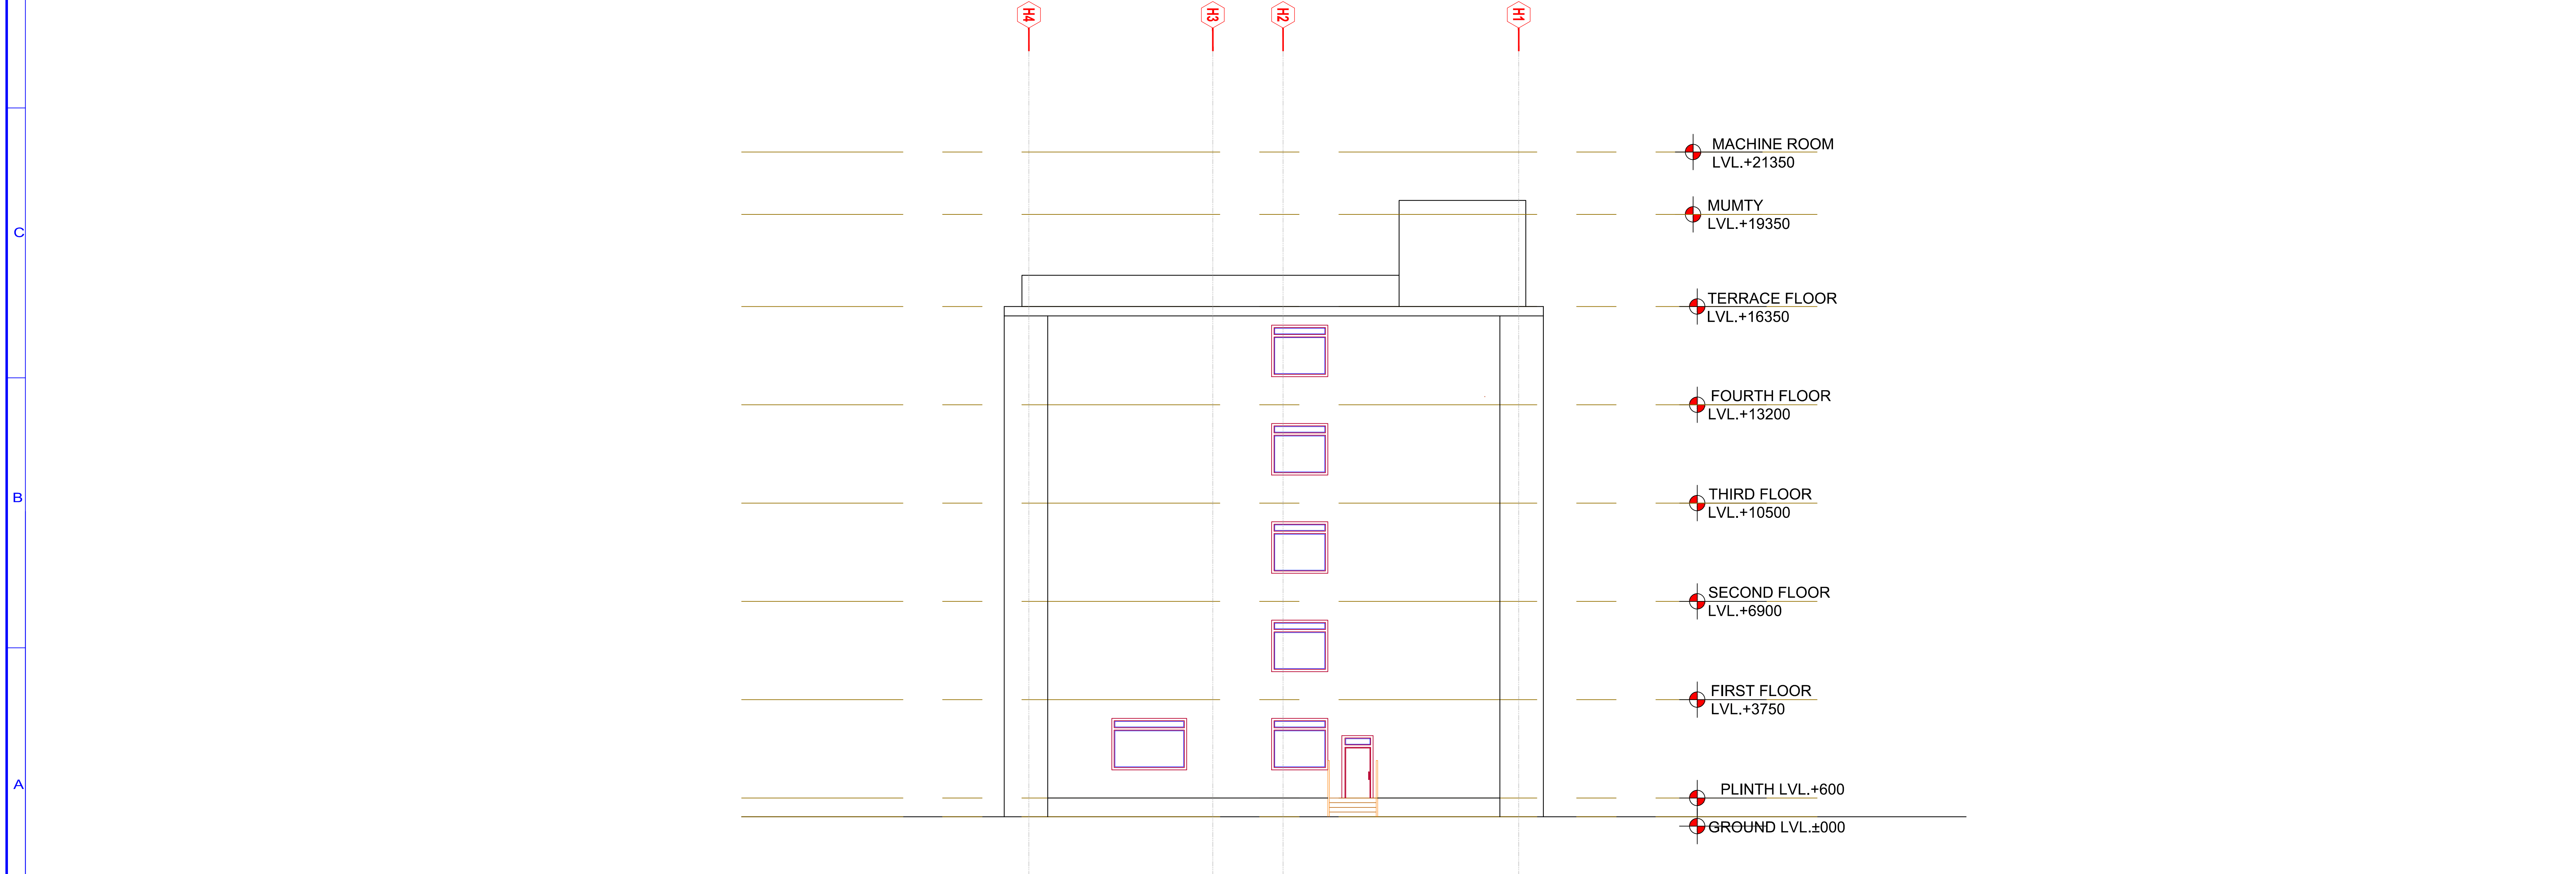

LEFT SIDE ELEVATION

WORKING DRAWING

NOTES -
THIS DRAWING IS CONFIDENTIAL AND SHOULD NOT
BE DISCLOSED, COPIED OR LENT TO A THIRD PARTY
WITHOUT WRITTEN CONSENT OF
SKYLINE INFRAWORLD PVT. LTD.
EXCEPT THE SYSTEM FOR WHICH THE
DRAWING IS MEANT.

DO NOT SCALE DRAWING ONLY WRITTEN DIMENSIONS ARE TO BE FOLLOWED


REVISIONS

SL. NO.	DESCRIPTION	BY	DATE

CLIENT
BIHAR CRICKET ASSOCIATION

PROJECT
**RENOVATION & REDEVELOPMENT OF
MOINUL HAQ STADIUM AT PATNA**

ARCHITECT

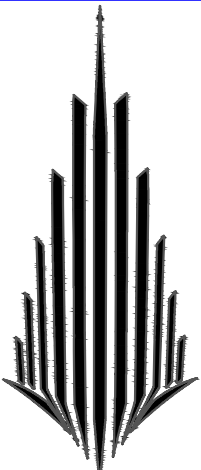

SKYLINE
INFRAWORLD PVT. LTD.


OFFICE : IIIrd FLOOR, LAXMI VARDAN COMMERCIAL
COMPLEX AT PATRAKARPURAM CROSSING,
GOMTI NAGAR, LUCKNOW, U.P. INDIA

PHONE : 0522-2394123, 2393123, 4044123 fax 0522-2393126
E-MAIL : skyline@skylineinfraworld.in


ARCHITECT : SANJAY & VIJAY SINHA

BOYS HOSTEL		SCALE:-	DATE
ELEVATIONS	PRFD. BY	ZOYA	21.07.2025
	CHKD. BY	ZOHAB	21.07.2025
	APPVD. BY	ZOHAB	21.07.2025

DRAWING NO.	SIPL/PATNA STADIUM /BOYS HOSTEL /05	
SHEET NO.	A5	

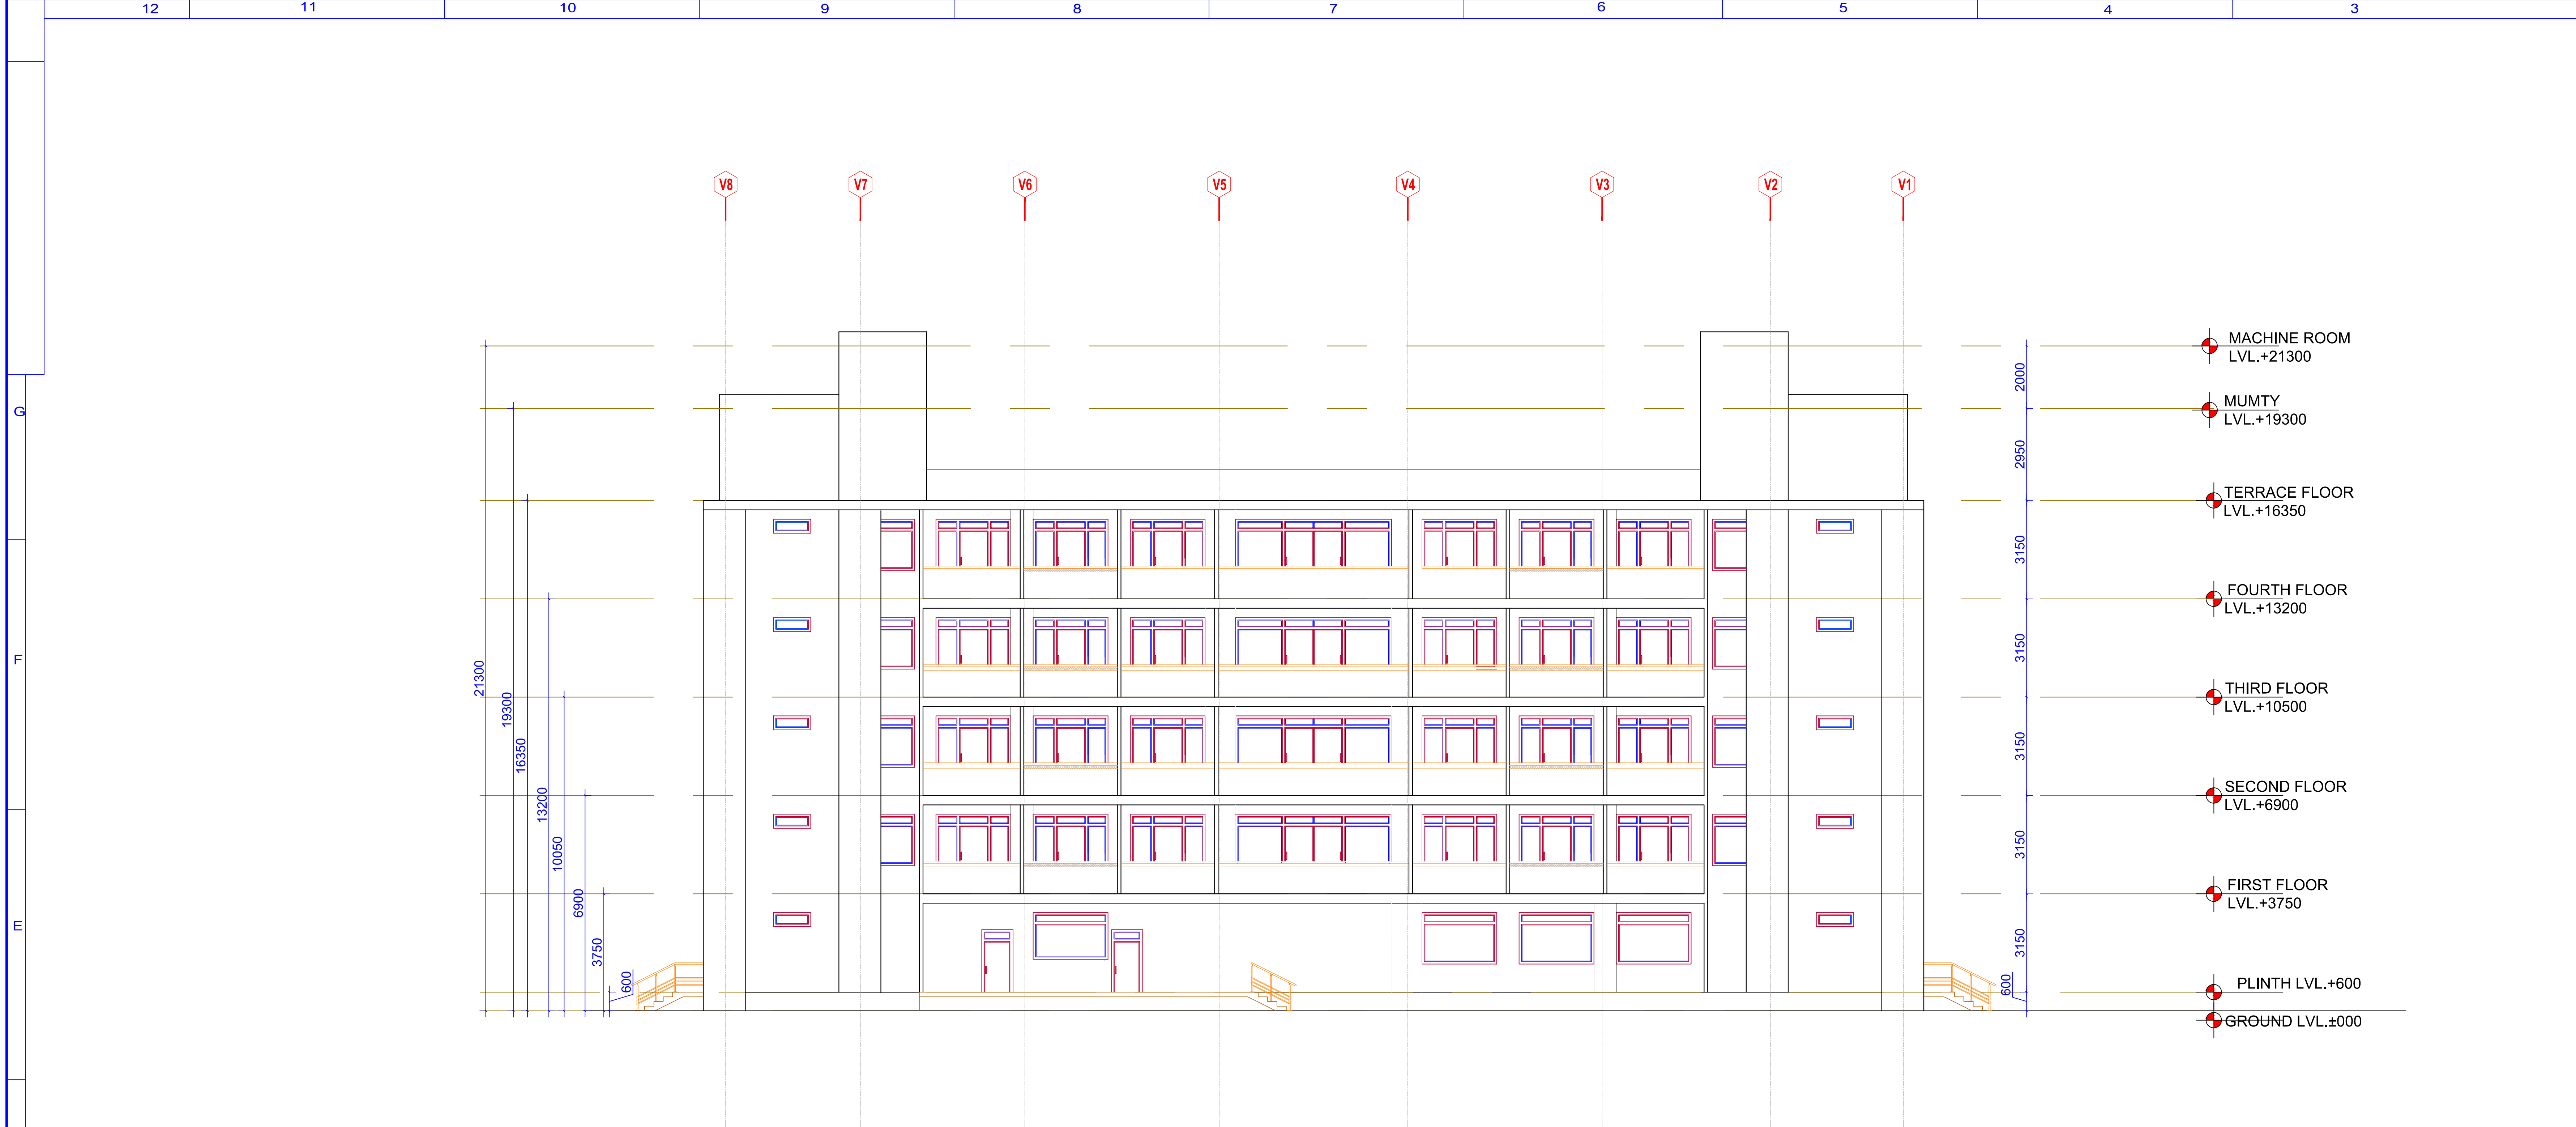

REAR ELEVATION

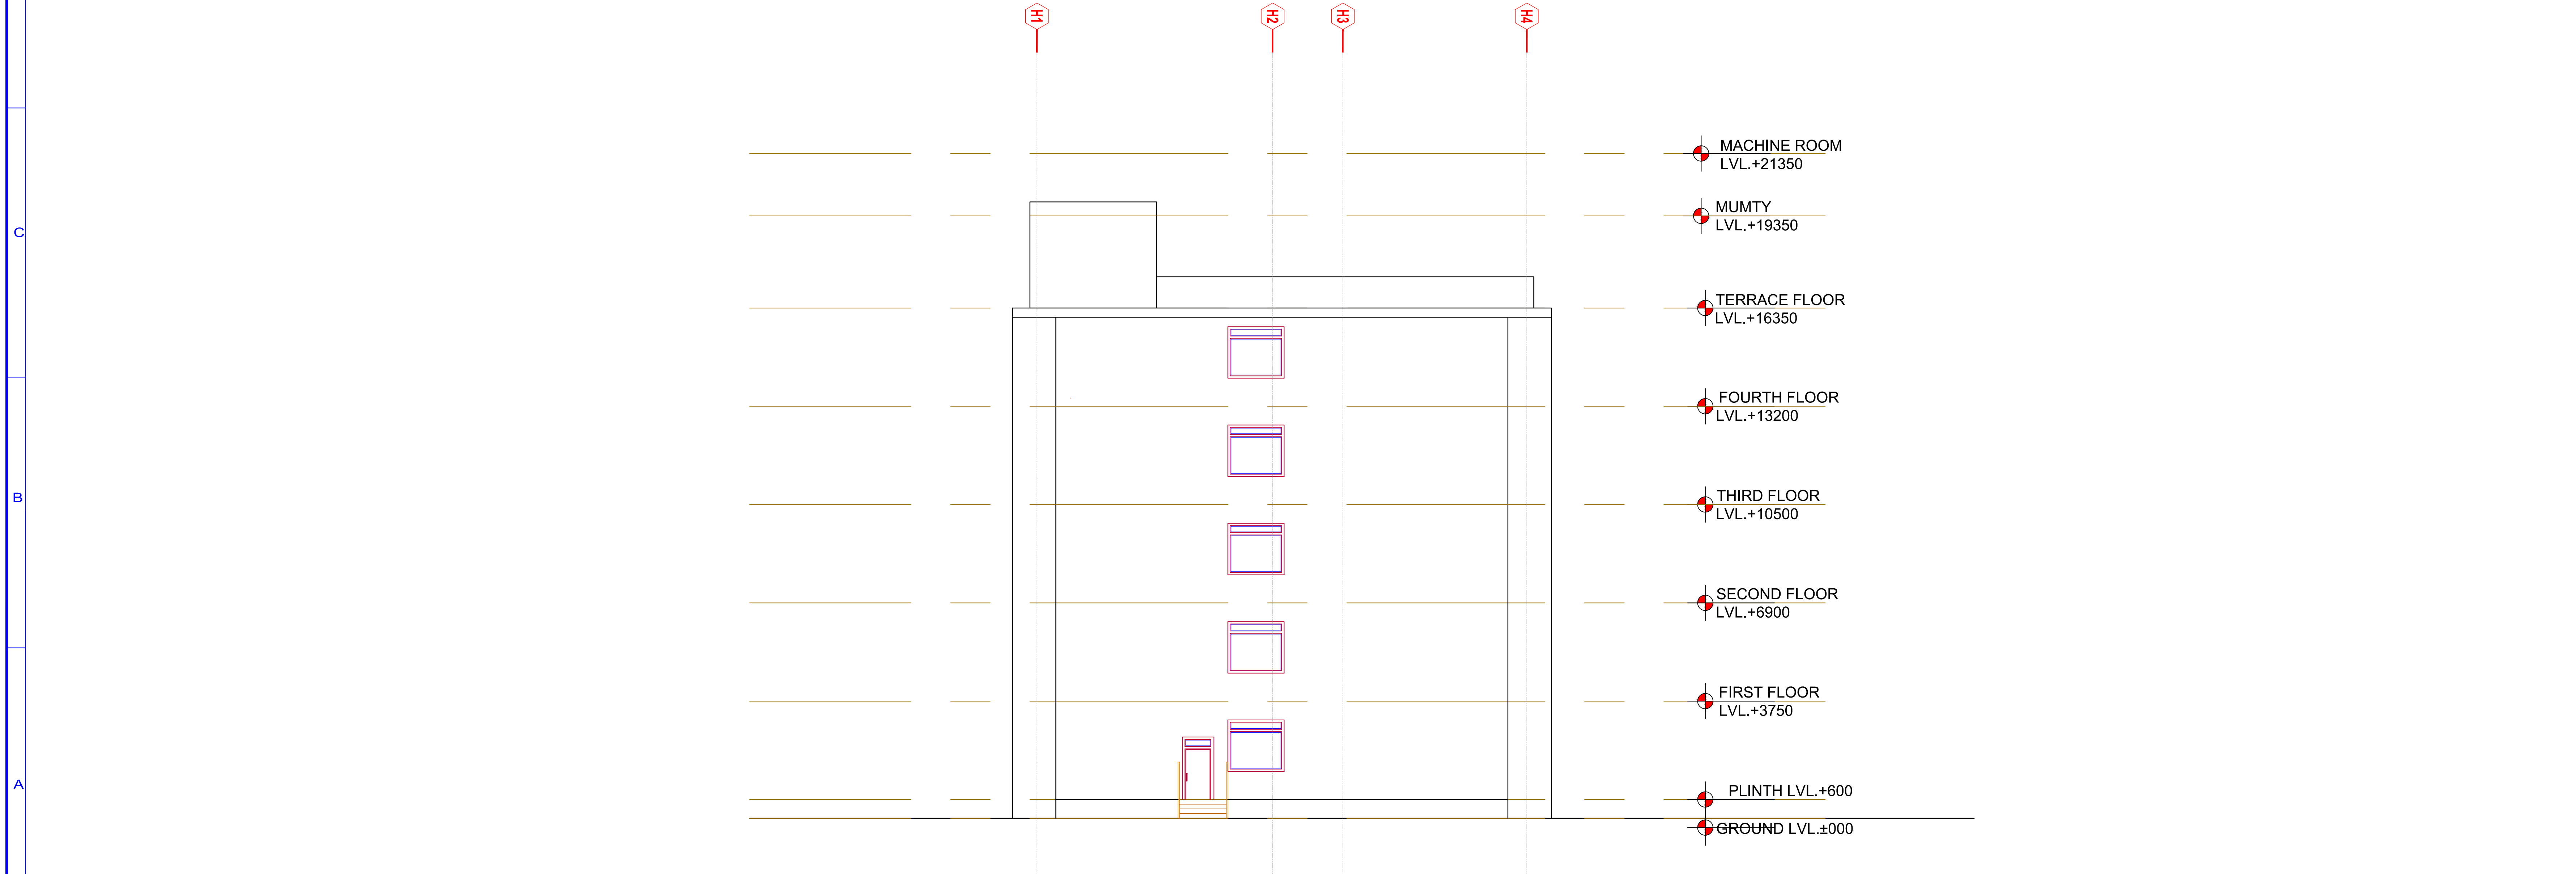

RIGHT SIDE ELEVATION

WORKING DRAWING


NOTES -
THIS DRAWING IS CONFIDENTIAL AND SHOULD NOT BE DISCLOSED, COPIED OR LENT TO A THIRD PARTY WITHOUT WRITTEN CONSENT OF SKYLINE INFRAWORLD PVT. LTD. EXCEPT THE SYSTEM FOR WHICH THE DRAWING IS MEANT.

DO NOT SCALE DRAWING ONLY WRITTEN DIMENSIONS ARE TO BE FOLLOWED

REVISIONS			
SL. NO.	DESCRIPTION	BY	DATE

CLIENT	BIHAR CRICKET ASSOCIATION		
PROJECT	RENOVATION & REDEVELOPMENT OF MOINUL HAQ STADIUM AT PATNA		


ARCHITECT

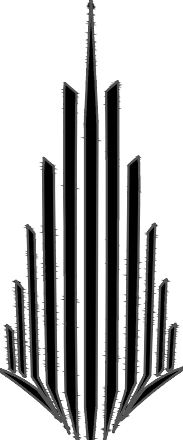

SKYLINE
INFRAWORLD PVT. LTD.
OFFICE : IIIrd FLOOR, LAXMI VARDAN COMMERCIAL COMPLEX AT PATRAKARPURAM CROSSING, GOMTI NAGAR, LUCKNOW, U.P. INDIA
PHONE : 0522-2394123, 2393123, 4044123 fax 0522-2393126
E-MAIL : skyline@skylineinfraworld.in

ARCHITECT : SANJAY & VIJAY SINHA

BOYS HOSTEL		SCALE:-	DATE
ELEVATIONS		PRFD. BY : ZOYA	21.07.2025
		CHKD. BY : ZORAB	21.07.2025
		APPVD. BY : ZORAB	21.07.2025
DRAWING NO.	SIPL/PATNA STADIUM /BOYS HOSTEL /05		
SHEET NO.	A6		

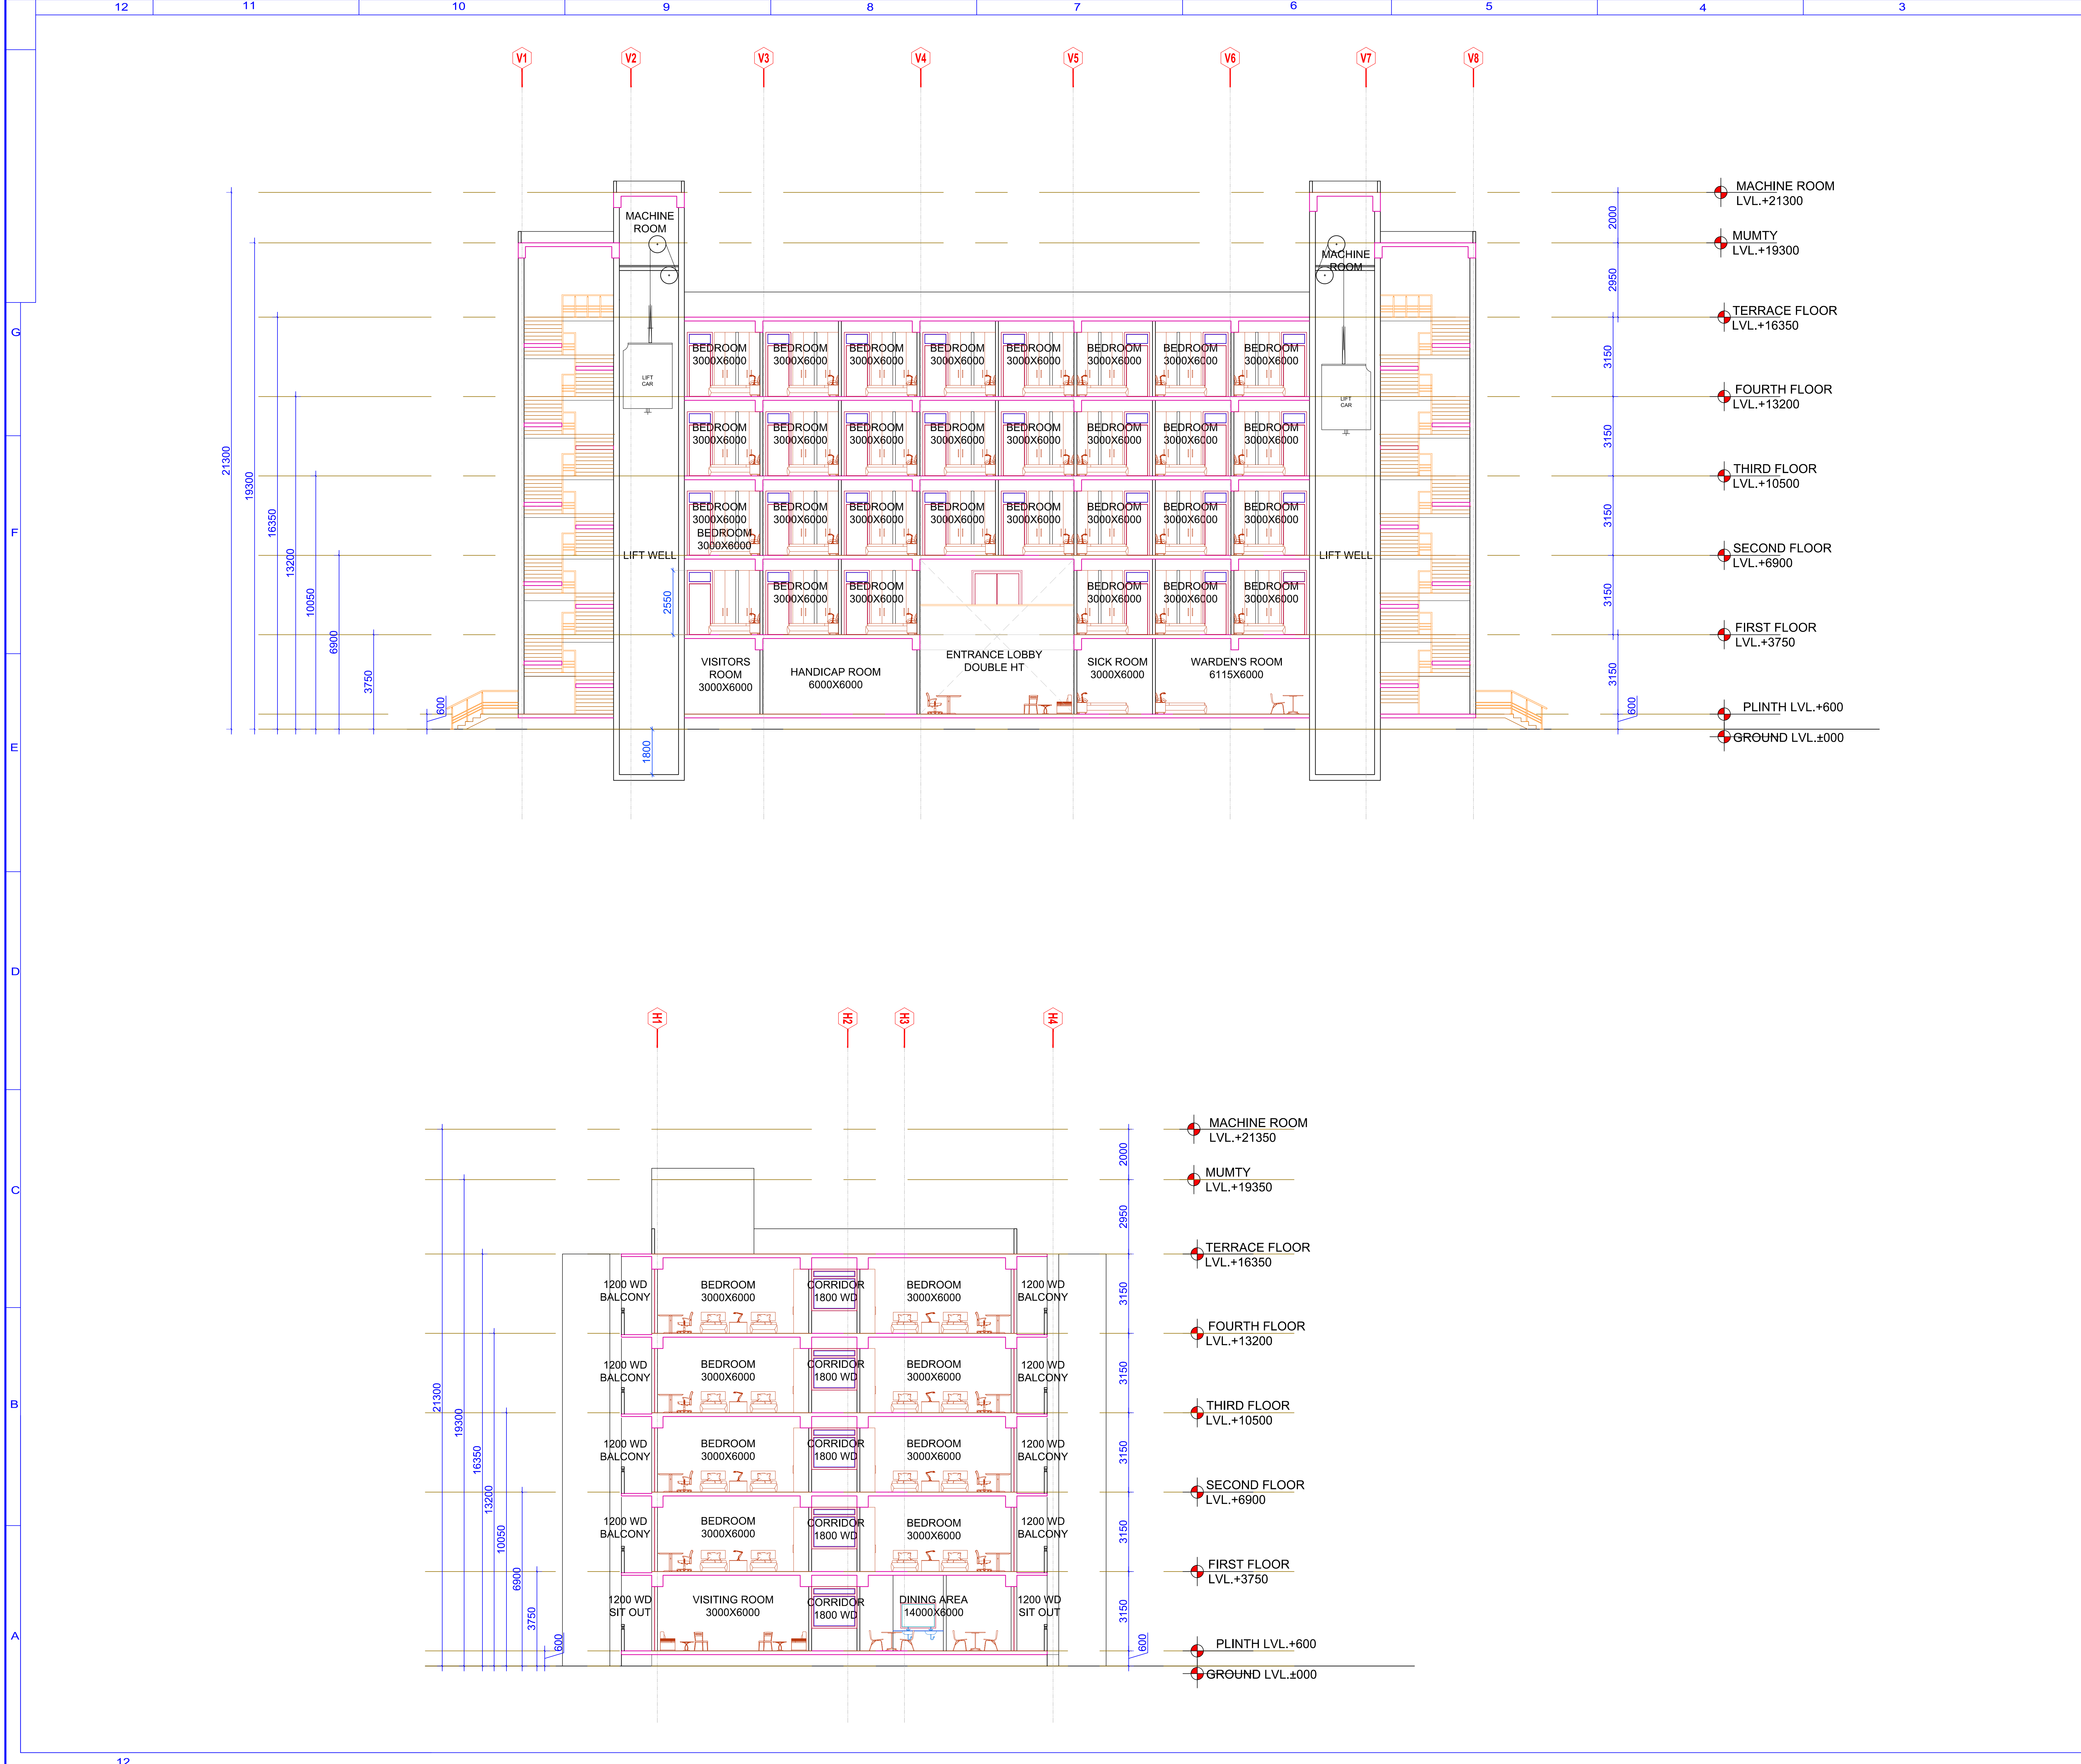

WORKING DRAWING

NOTES -
THIS DRAWING IS CONFIDENTIAL AND SHOULD NOT
BE DISCLOSED, COPIED OR LENT TO A THIRD PARTY
WITHOUT WRITTEN CONSENT OF
SKYLINE INFRAWORLD PVT. LTD.
EXCEPT THE SYSTEM FOR WHICH THE
DRAWING IS MEANT.

DO NOT SCALE DRAWING ONLY WRITTEN DIMENSIONS ARE TO BE FOLLOWED


REVISIONS

SL. NO.	DESCRIPTION	BY	DATE

CLIENT
BIHAR CRICKET ASSOCIATION

PROJECT
**RENOVATION & REDEVELOPMENT OF
MOINUL HAQ STADIUM AT PATNA**

ARCHITECT

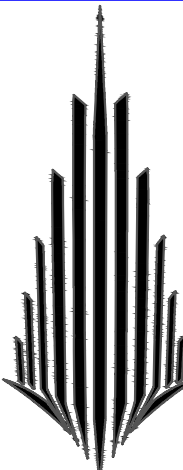

SKYLINE
INFRAWORLD PVT. LTD.

OFFICE : IIIrd FLOOR, LAXMI VARDAN COMMERCIAL
COMPLEX AT PATRAKARPURAM CROSSING,
GOMTI NAGAR, LUCKNOW, U.P. INDIA

PHONE : 0522-2394123, 2393123, 4044123 fax 0522-2393126
E-MAIL : skyline@skylineinfraworld.in

ARCHITECT : SANJAY & VIJAY SINHA

BOYS HOSTEL
**SECTIONS AT AA'&
BB'**

SCALE:-	DATE
PRFD. BY : ZOYA	21.07.2025
CHKD. BY : ZOHAIB	21.07.2025
APPVD. BY : ZOHAIB	21.07.2025

DRAWING NO.	SIPL/PATNA STADIUM /BOYS HOSTEL /05
SHEET NO.	A4

WORKING DRAWING

NOTES -
THIS DRAWING IS CONFIDENTIAL AND SHOULD NOT
BE DISCLOSED, COPIED OR LENT TO A THIRD PARTY
WITHOUT WRITTEN CONSENT OF
SKYLINE INFRAWORLD PVT. LTD.
EXCEPT THE SYSTEM FOR WHICH THE
DRAWING IS MEANT.

DO NOT SCALE DRAWING ONLY WRITTEN DIMENSIONS ARE TO BE FOLLOWED

SCHEDULE OF GIRL'S HOSTEL						
S.NO.	TYPE	OVERALL	DOOR		WINDOW	
			WIDTH	WIDTH	SILL LEVEL	LINTEL
1.	DW	5000X2550	3000	1000X2	900	2550
2.	DW1	2400X2550	900	750X2	900	2550
3.	D	2000X2550	2000	—	—	2550
4.	D1	1500X2550	1500	—	—	2550
5.	D2	1200X2550	1200	—	—	2550
6.	D3	1000X2550	—	—	—	2550
7.	D4	900X2550	900	—	—	2550
9.	D5	800X2100	800	—	—	2550
10.	W	5000X1650	—	5000	900	2550
11.	W1	2400X1500	—	2400	900	2550
12.	W2	1800X1500	—	1800	900	2550
13.	W3	1500X1500	—	1200	1500	2550
14.	V	1200X1350	—	1200	1500	2550


REVISIONS

SL. NO.	DESCRIPTION	BY	DATE

CLIENT
BIHAR CRICKET ASSOCIATION

PROJECT
RENOVATION & REDEVELOPMENT OF MOINUL HAQ STADIUM AT PATNA

ARCHITECT

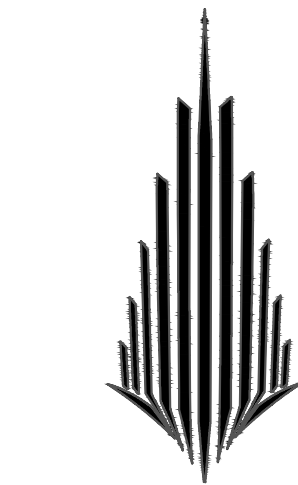

SKYLINE
INFRAWORLD PVT. LTD.

OFFICE : 11th FLOOR, LAXMI VARDAN COMMERCIAL
COMPLEX AT PATRAKARPURAM CROSSING,
GOMTI NAGAR, LUCKNOW, U.P. INDIA

PHONE : 0522-2394123, 2393123, 4044123 fax 0522-2393126

E-MAIL : skyline@skylineinfraworld.in

ARCHITECT : SANJAY & VIJAY SINHA

GIRLS HOSTEL

GROUND FLOOR PLAN

SCALE:-

DATE

PRPD.
BY ZOYA 21.07.2025


CHKD.
BY ZOHAB 21.07.2025

APPVD.
BY ZOHAB 21.07.2025

DRAWING NO. SIPL/PATNA STADIUM /GIRL'S HOSTEL /06

SHEET NO. A1

GIRLS HOSTEL
GROUND FLOOR PLAN
GRID:1000X1000

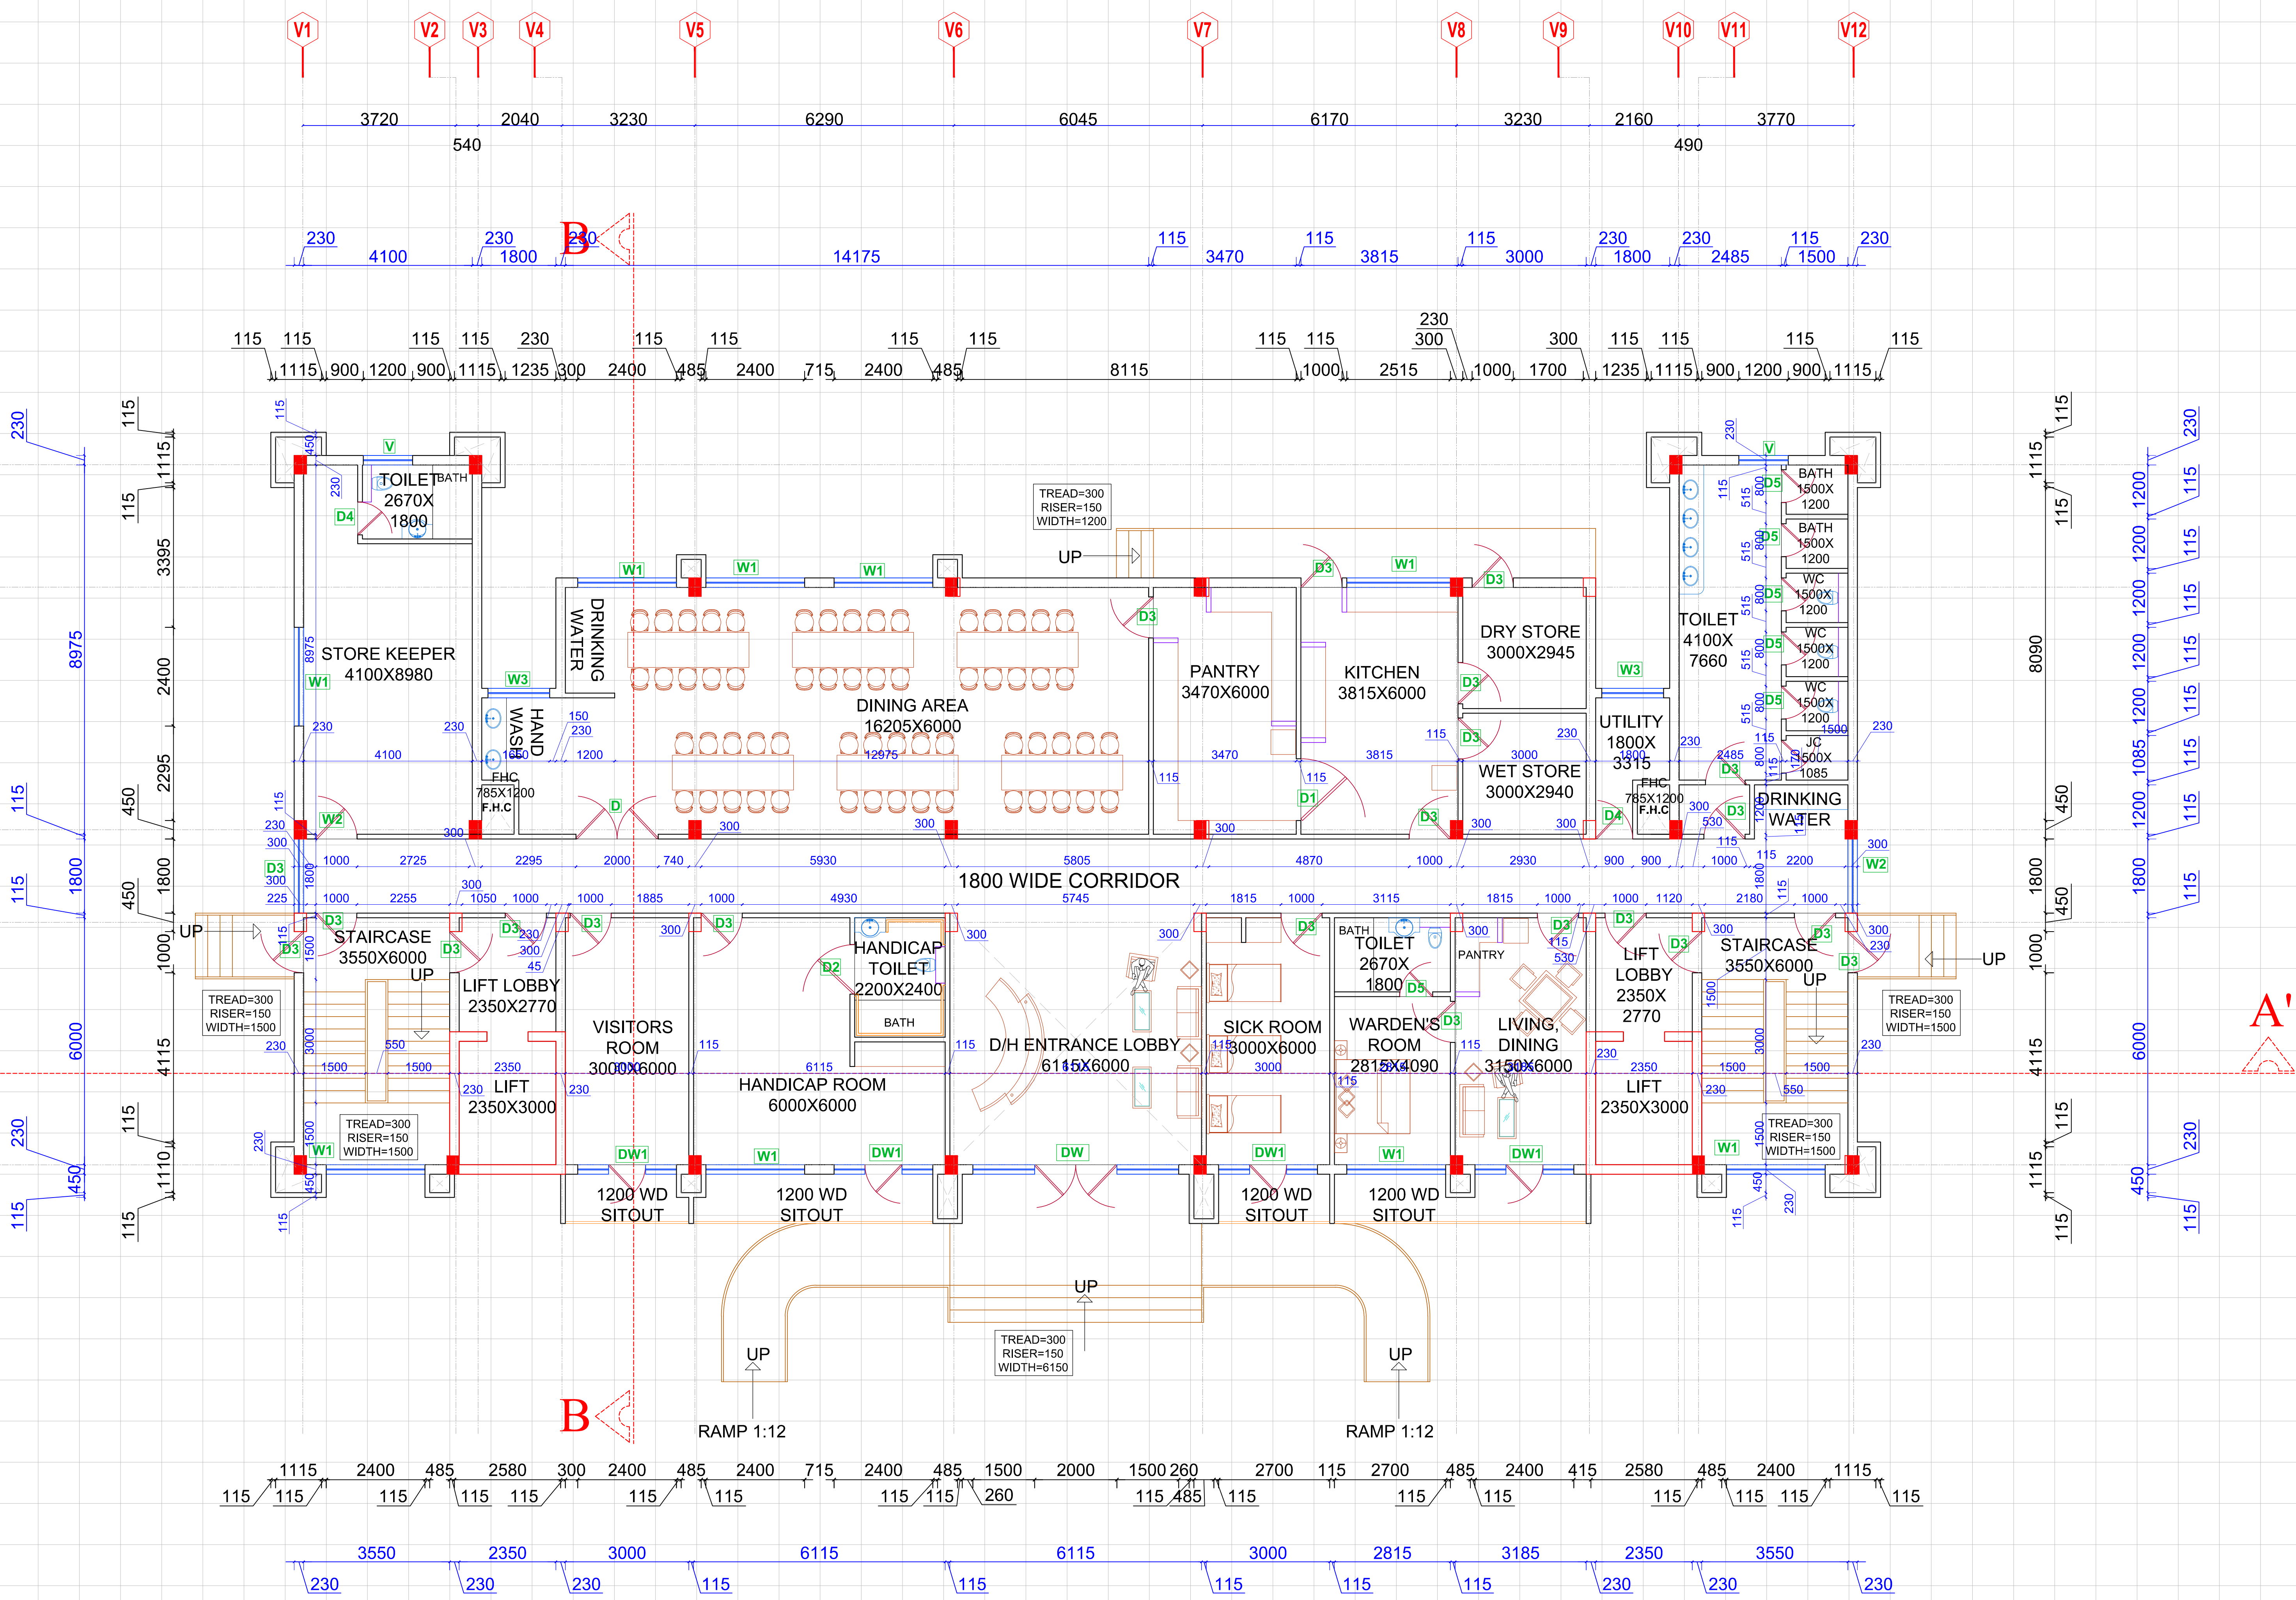

WORKING DRAWING

NOTES -
THIS DRAWING IS CONFIDENTIAL AND SHOULD NOT
BE DISCLOSED, COPIED OR LENT TO A THIRD PARTY
WITHOUT WRITTEN CONSENT OF
SKYLINE INFRAWORLD PVT. LTD.
EXCEPT THE SYSTEM FOR WHICH THE
DRAWING IS MEANT.

DO NOT SCALE DRAWING ONLY WRITTEN DIMENSIONS ARE TO BE FOLLOWED


SCHEDULE OF GIRL'S HOSTEL						
S.NO.	TYPE	OVERALL	DOOR		WINDOW	
			WIDTH	WIDTH	SILL LEVEL	LINTEL
1.	DW	5000X2550	3000	1000X2	900	2550
2.	DW1	2400X2550	900	750X2	900	2550
3.	D	2000X2550	2000	—	—	2550
4.	D1	1500X2550	1500	—	—	2550
5.	D2	1200X2550	1200	—	—	2550
6.	D3	1000X2550	—	—	—	2550
7.	D4	900X2550	900	—	—	2550
9.	D5	800X2100	800	—	—	2550
10.	W	5000X1650	—	5000	900	2550
11.	W1	2400X1500	—	2400	900	2550
12.	W2	1800X1500	—	1800	900	2550
13.	W3	1500X1500	—	1500	—	2550
14.	V	1200X1350	—	1200	1500	2550

REVISIONS

SL. NO.	DESCRIPTION	BY	DATE

CLIENT	BIHAR CRICKET ASSOCIATION
PROJECT	RENOVATION & REDEVELOPMENT OF MOINUL HAQ STADIUM AT PATNA

ARCHITECT

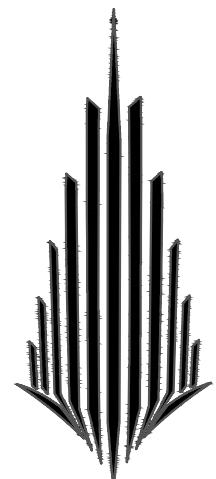


SKYLINE
INFRAWORLD PVT. LTD.
OFFICE : 11th FLOOR, LAXMI VARDAN COMMERCIAL
COMPLEX AT PATRAKARPURAM CROSSING,
GOMTI NAGAR, LUCKNOW, U.P. INDIA
PHONE : 0522-2394123, 2393123, 4044123 fax 0522-2393126
E-MAIL : skyline@skylineinfraworld.in
ARCHITECT : SANJAY & VIJAY SINHA

GIRLS HOSTEL		SCALE:-	DATE
FIRST FLOOR PLAN		PRFD. BY : ZOYA	21.07.2025
		CHKD. BY : ZOHAIB	21.07.2025
		APPVD. BY : ZOHAIB	21.07.2025

DRAWING NO.	SIPL/PATNA STADIUM /GIRL'S HOSTEL /06
SHEET NO.	A2

GRID:1000X1000

GIRLS HOSTEL- FIRST
FLOOR (24 BEDS)

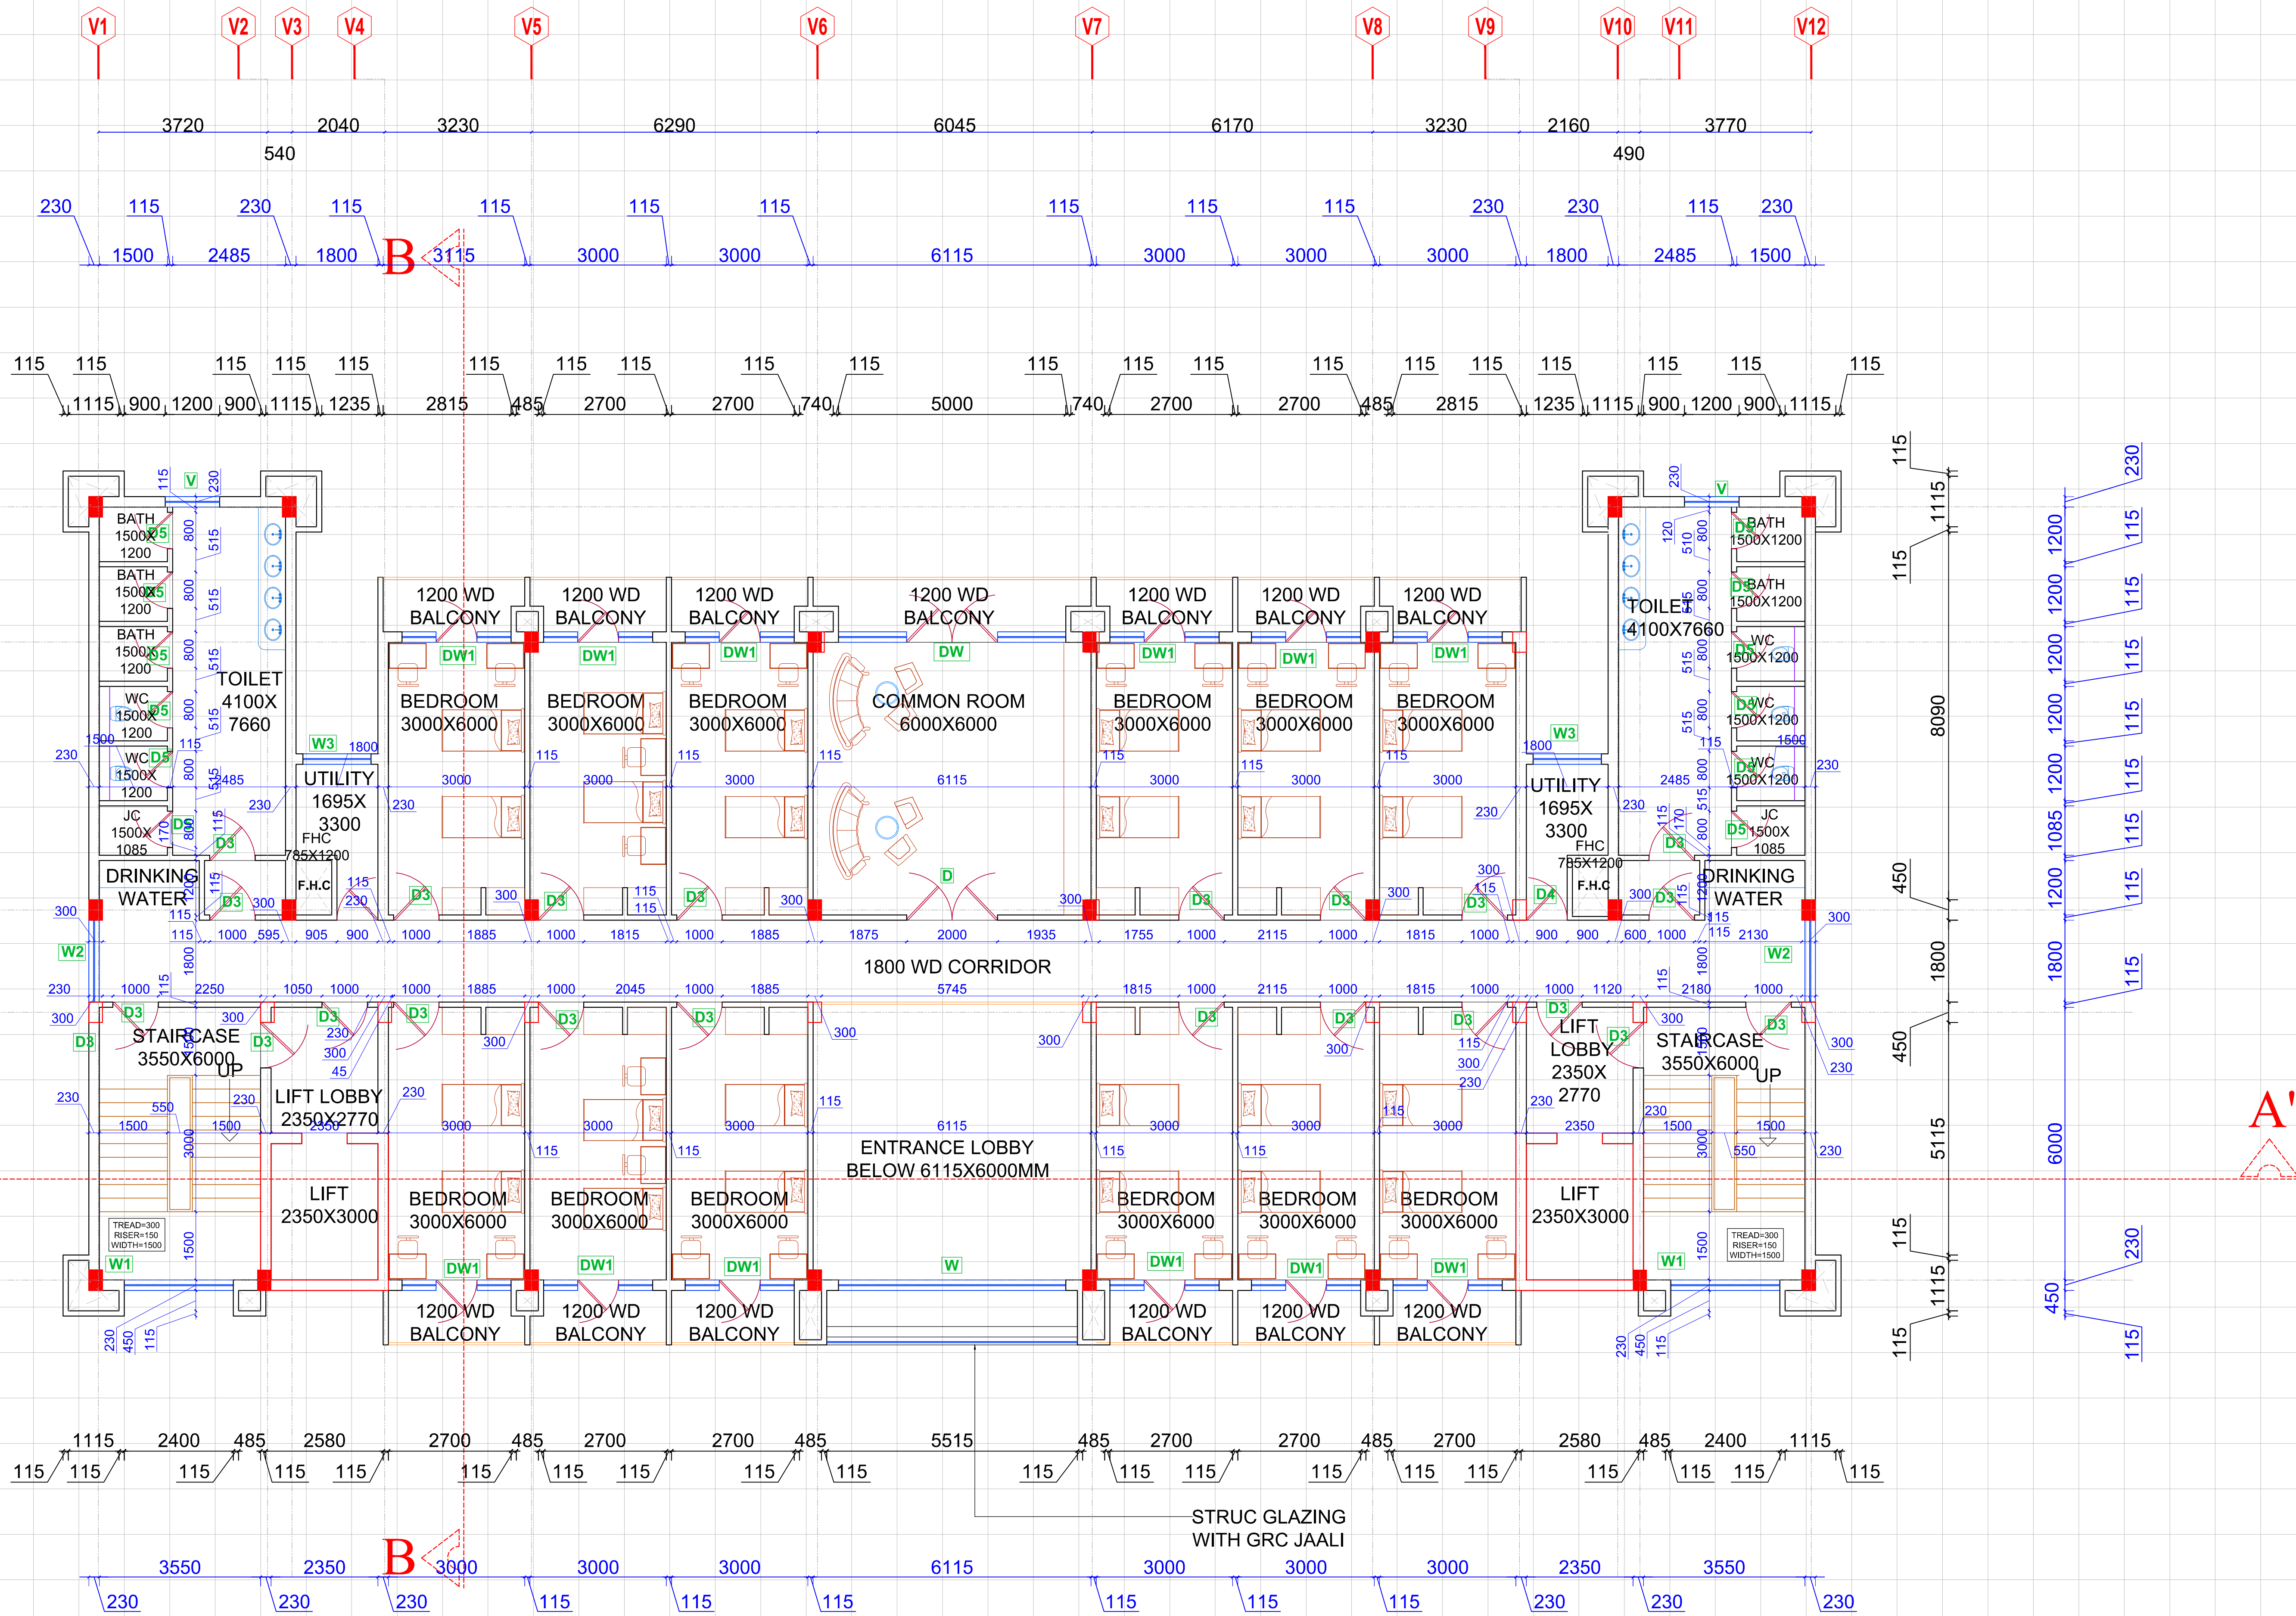

NOTES -

THIS DRAWING IS CONFIDENTIAL AND SHOULD NOT BE DISCLOSED, COPIED OR LENT TO A THIRD PARTY WITHOUT WRITTEN CONSENT OF SKYLINE INFRAWORLD PVT. LTD.

EXCEPT THE SYSTEM FOR WHICH THE DRAWING IS MEANT.

SCHEDULE OF GIRL'S HOSTEL						
S.NO.	TYPE	OVERALL	DOOR WIDTH	WINDOW		
				WIDTH	SILL LEVEL	LINTEL
1.	DW	5000X2550	3000	1000X2	900	2550
2.	DW1	2400X2550	900	750X2	900	2550
3.	D	2000X2550	2000	—	—	2550
4.	D1	1500X2550	1500	—	—	2550
5.	D2	1200X2550	1200	—	—	2550
6.	D3	1000X2550	—	—	—	2550
7.	D4	900X2550	900	—	—	2550
9.	D5	800X2100	800	—	—	2550
10.	W	5000X1650	—	5000	900	2550
11.	W1	2400X1500	—	2400	900	2550
12.	W2	1800X1500	—	1800	900	2550
13.	W3	1500X1500	—	—	—	—
14.	V	1200X1350	—	1200	1500	2550

[illegible]

BIHAR CRICKET ASSOCIATION

RENOVATION & REDEVELOPMENT OF MOINUL HAQ STADIUM AT PATNA

[illegible]


1	2	
---	---	---	---	---	---	---	---	---	----	----	-----	-----	

1	2	
---	---	---	---	---	---	---	---	---	----	----	-----


ARCHITECT



SKYLINE

OFFICE : IIIrd FLOOR, LAXMI VARDAN COMMERCIAL

PHONE : 0522-2394123,2393123,4044123 fax 0522-2393126

ARCHITECT : SANJAY & VIJAY SINHA


PRPD.	ZOYA	21.07.2025
-------	------	------------

BY	EDWARD	2006-07-07
APPVD.	EDWARD	21-07-2006


DRAWING NO. SIPL/PATNA STADUIM /GIRL'S HOSTEL /06

SHEET NO.	A5	
-----------	----	--

GRID:1000X1000

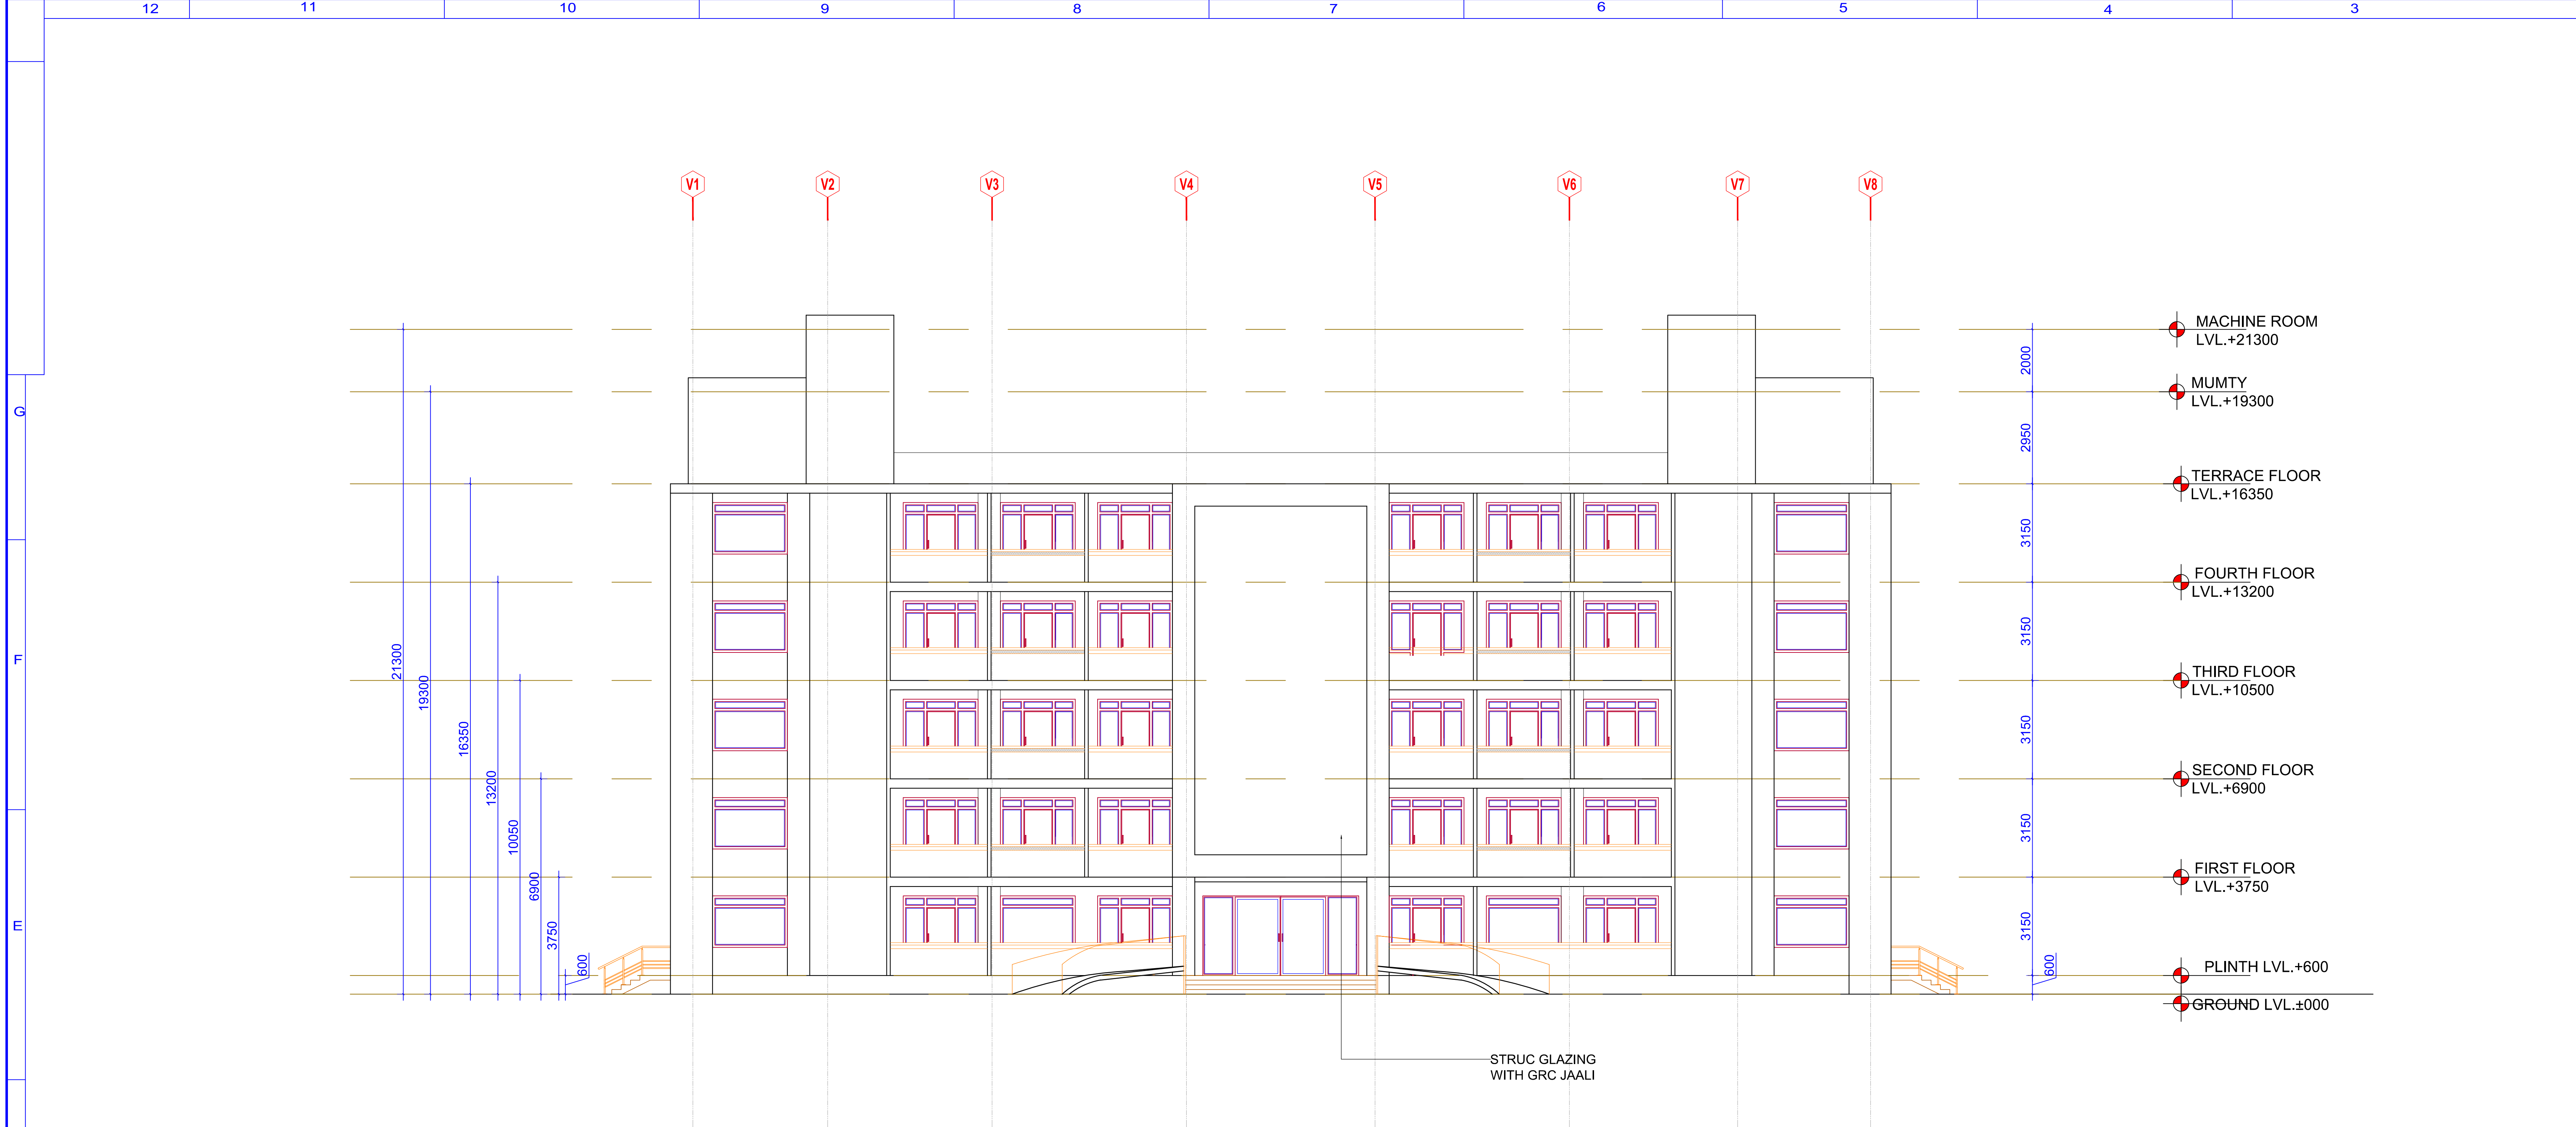

FRONT ELEVATION

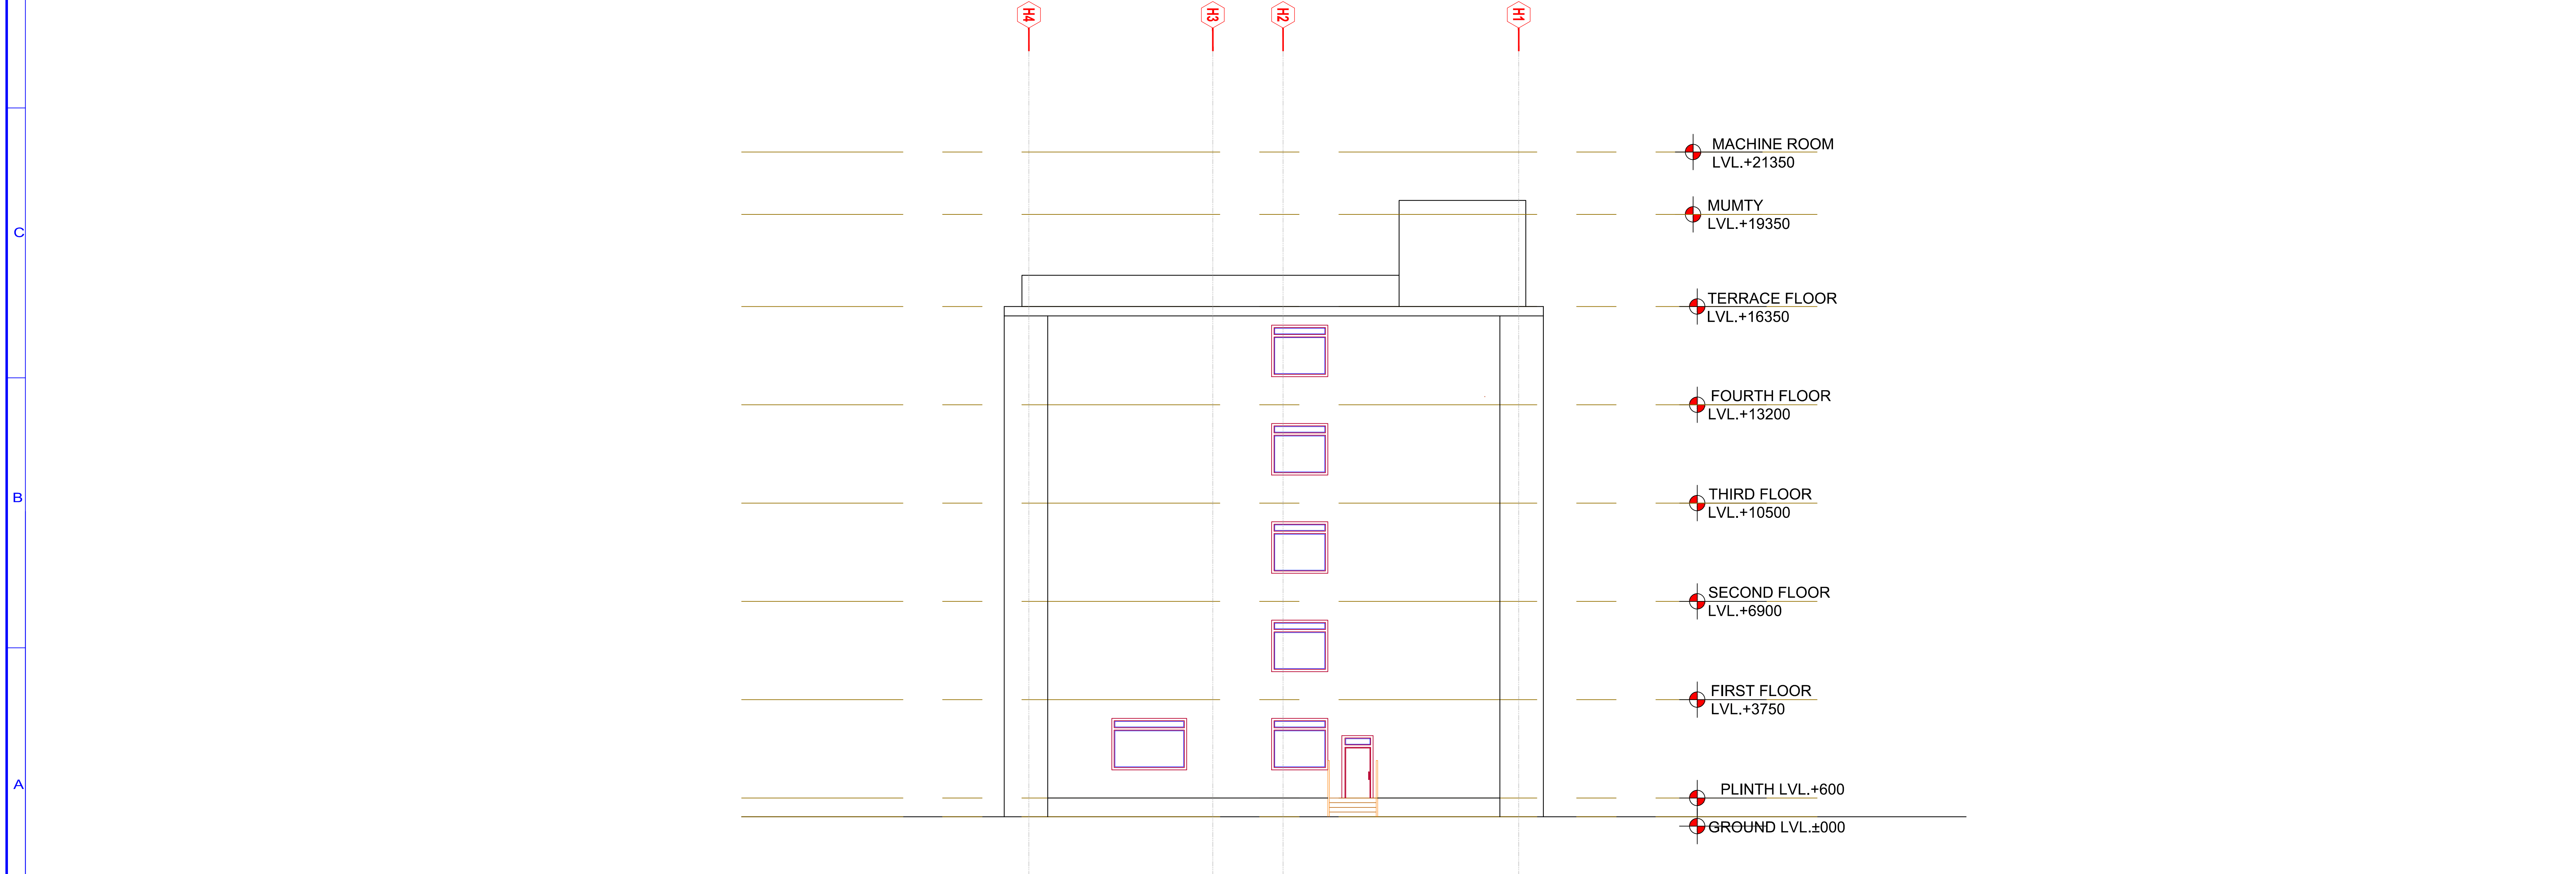

LEFT SIDE ELEVATION

WORKING DRAWING

NOTES -
THIS DRAWING IS CONFIDENTIAL AND SHOULD NOT
BE DISCLOSED, COPIED OR LENT TO A THIRD PARTY
WITHOUT WRITTEN CONSENT OF
SKYLINE INFRAWORLD PVT. LTD.
EXCEPT THE SYSTEM FOR WHICH THE
DRAWING IS MEANT.

DO NOT SCALE DRAWING ONLY WRITTEN DIMENSIONS ARE TO BE FOLLOWED


REVISIONS

SL. NO.	DESCRIPTION	BY	DATE

CLIENT
BIHAR CRICKET ASSOCIATION

PROJECT
**RENOVATION & REDEVELOPMENT OF
MOINUL HAQ STADIUM AT PATNA**

ARCHITECT

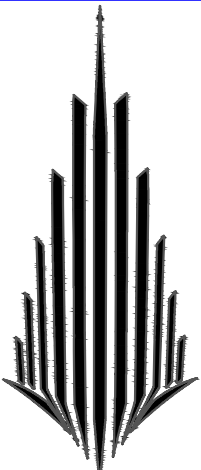

SKYLINE
INFRAWORLD PVT. LTD.


OFFICE : IIIrd FLOOR, LAXMI VARDAN COMMERCIAL
COMPLEX AT PATRAKARPURAM CROSSING,
GOMTI NAGAR, LUCKNOW, U.P. INDIA

PHONE : 0522-2394123, 2393123, 4044123 fax 0522-2393126
E-MAIL : skyline@skylineinfraworld.in


ARCHITECT : SANJAY & VIJAY SINHA

BOYS HOSTEL		SCALE:-	DATE
ELEVATIONS	PRFD. BY	ZOYA	21.07.2025
	CHKD. BY	ZOHAB	21.07.2025
	APPVD. BY	ZOHAB	21.07.2025

DRAWING NO.	SIPL/PATNA STADIUM /BOYS HOSTEL /05	
SHEET NO.	A5	

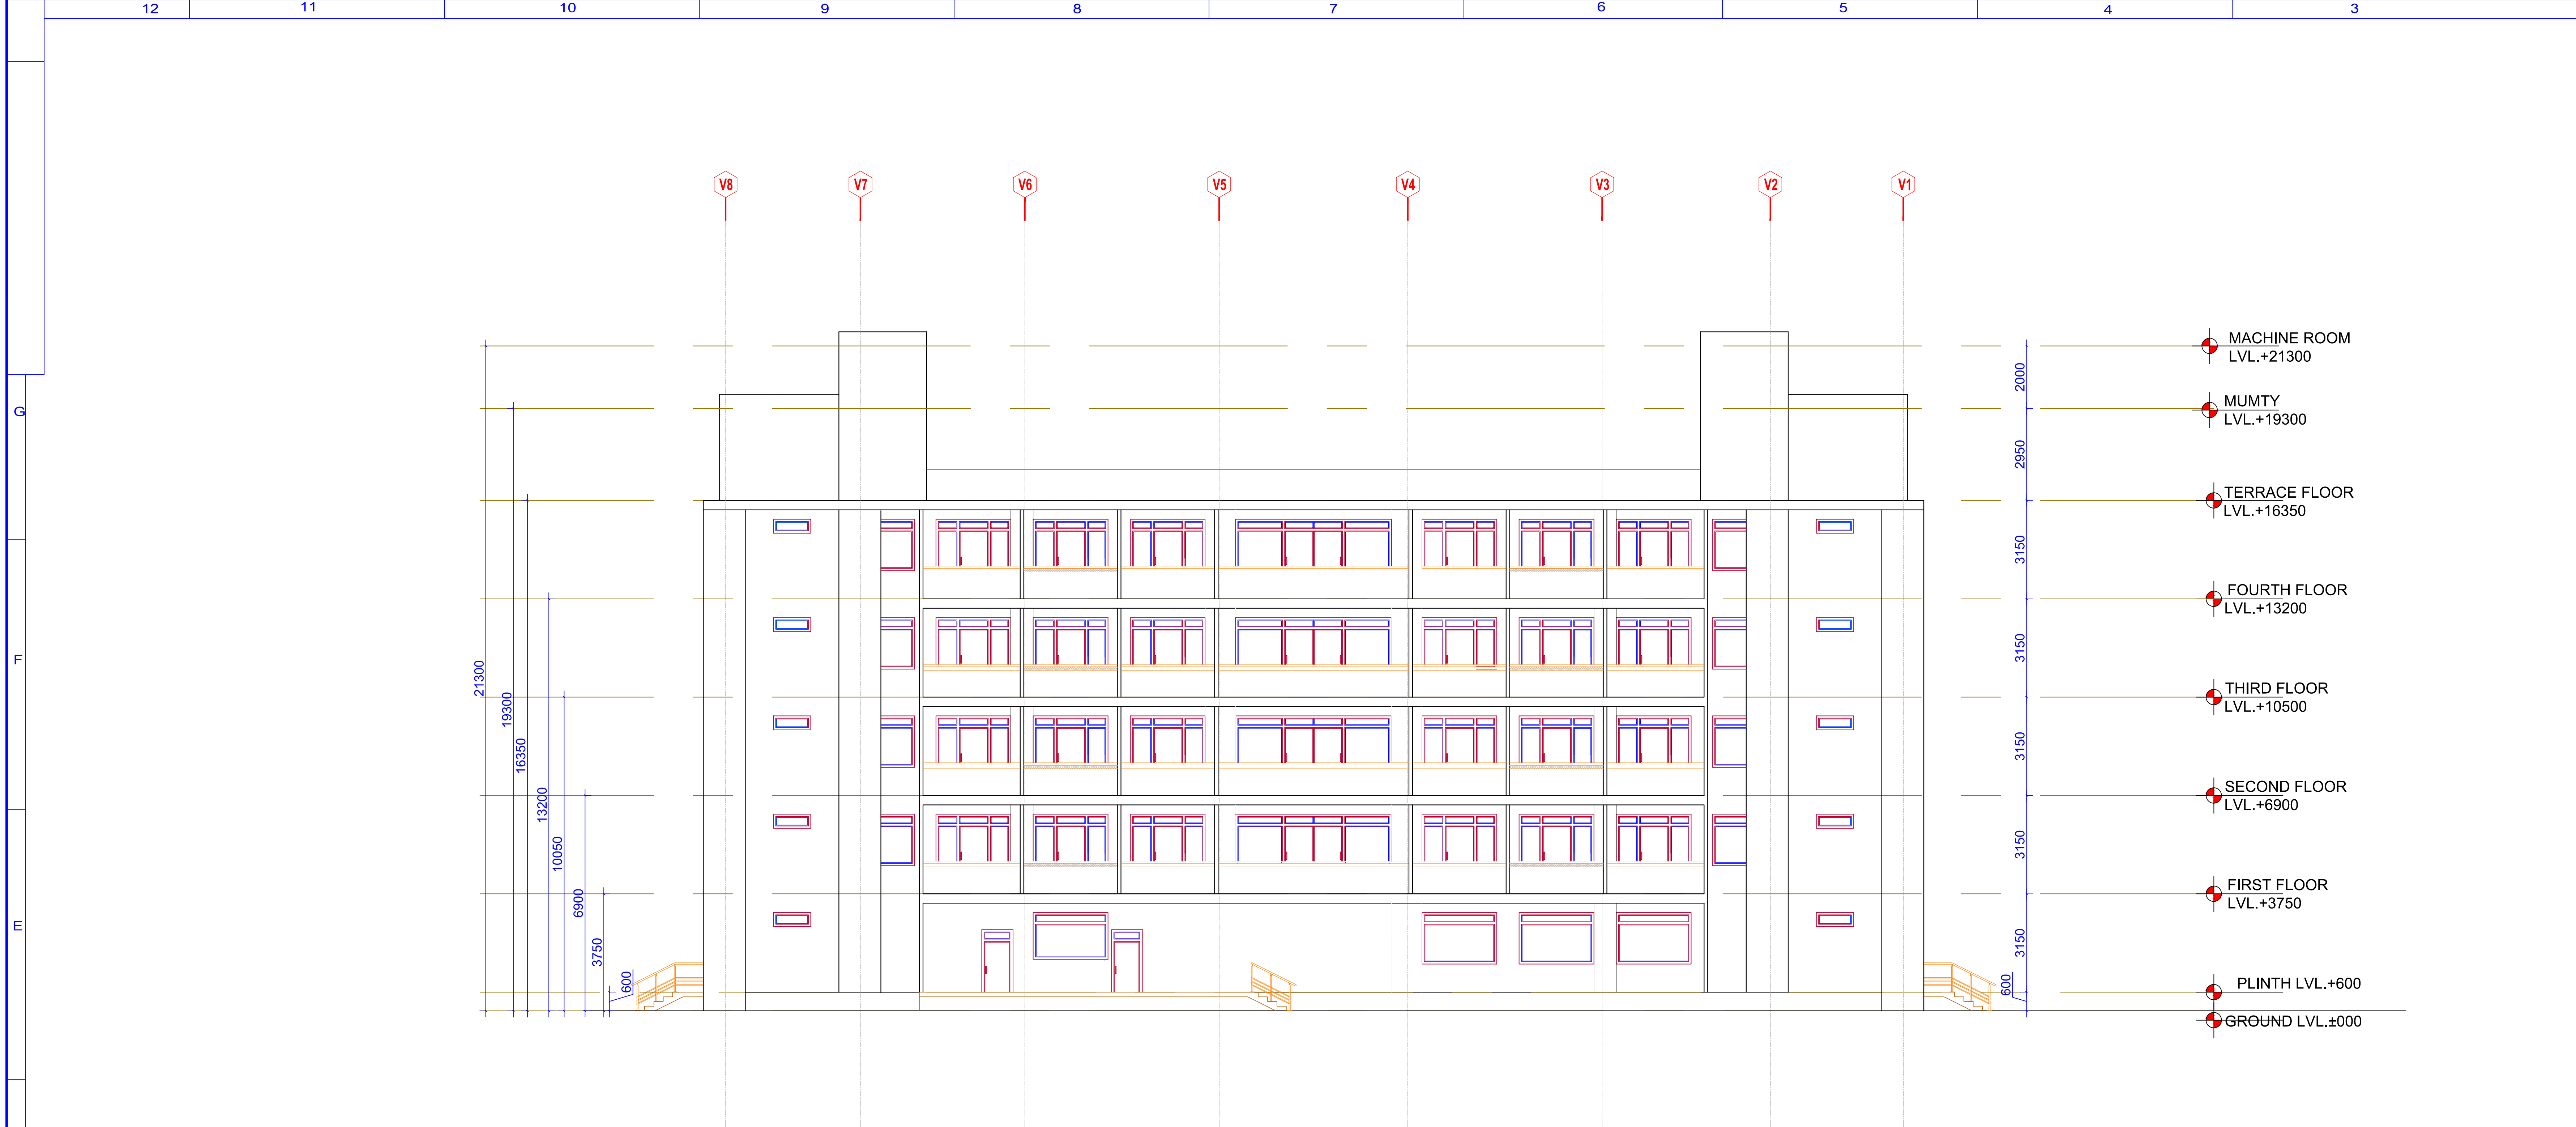

REAR ELEVATION

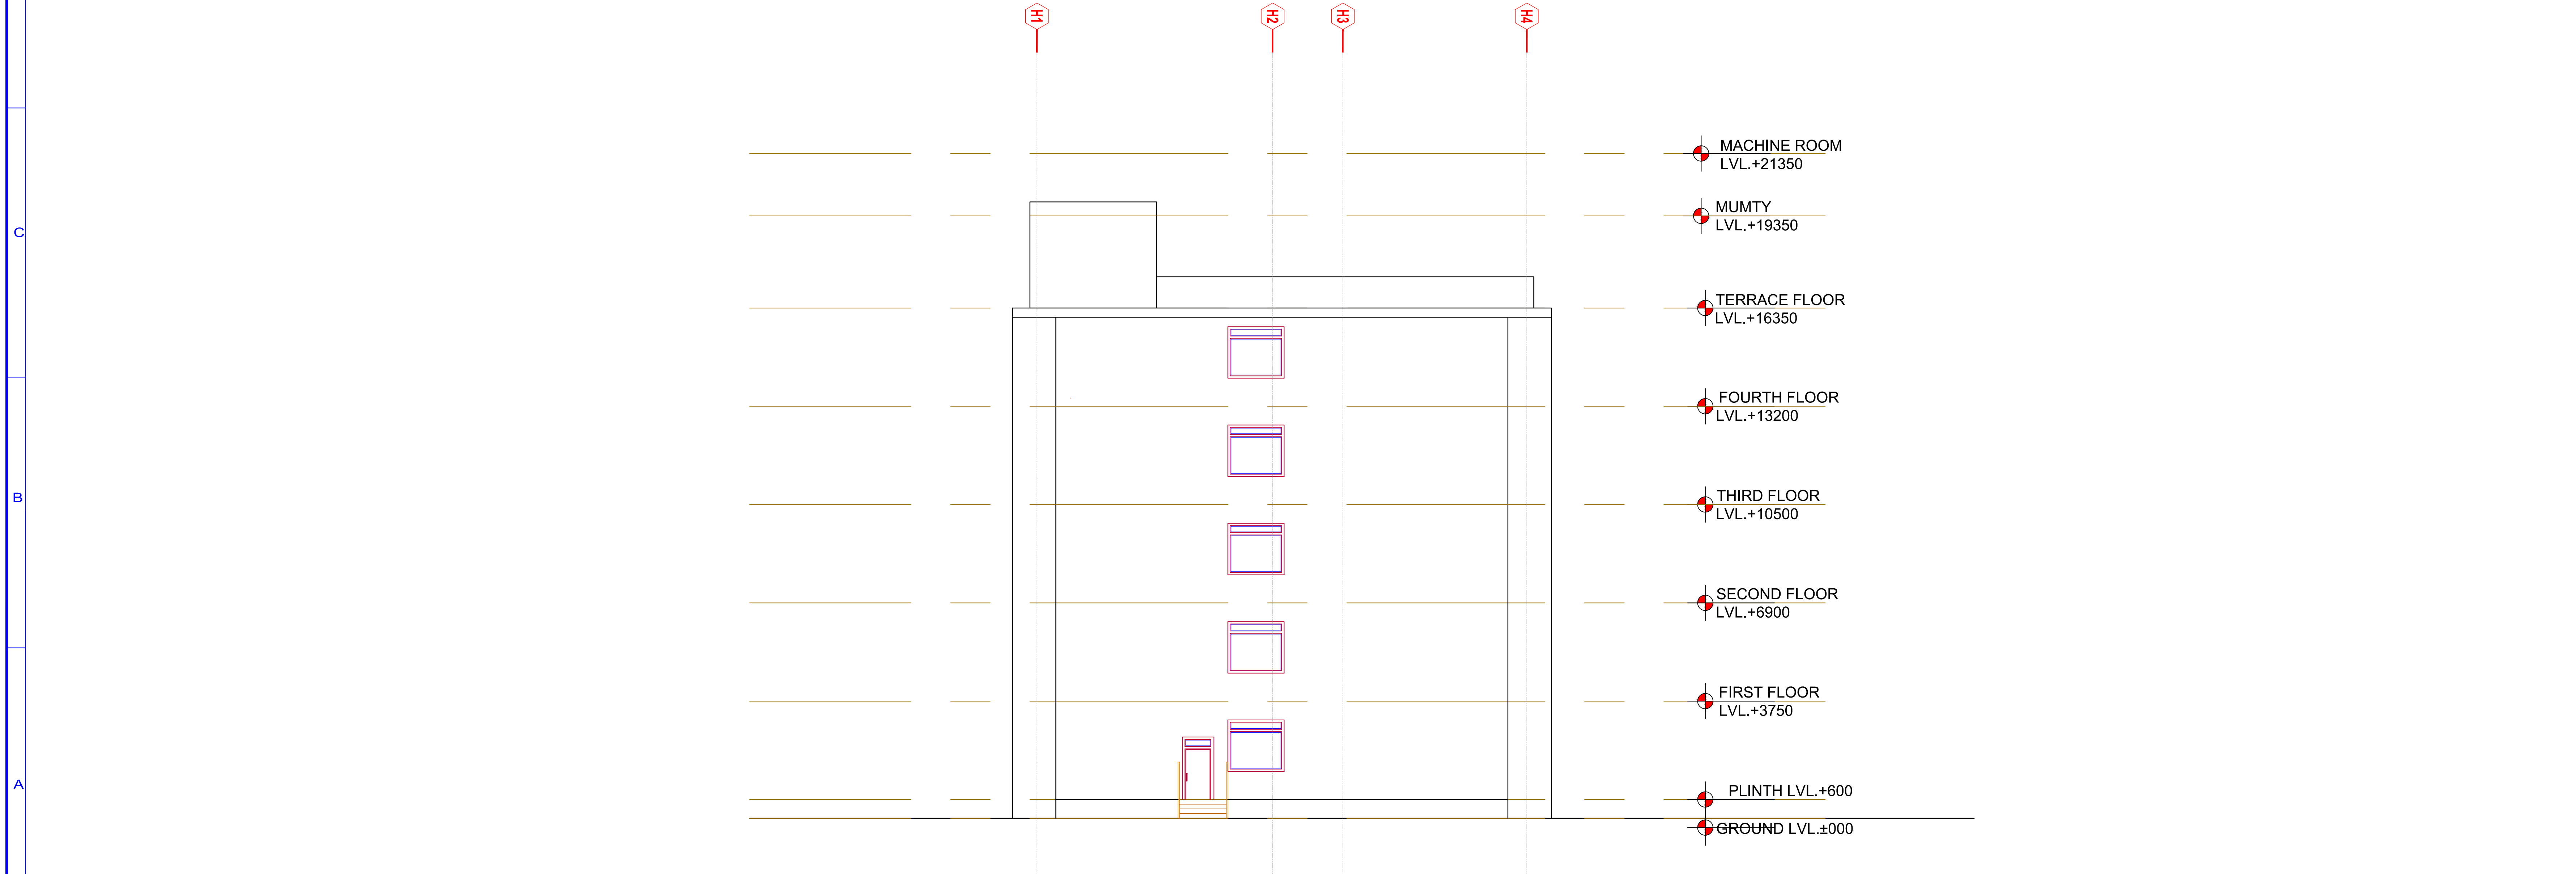

RIGHT SIDE ELEVATION

WORKING DRAWING

NOTES -
THIS DRAWING IS CONFIDENTIAL AND SHOULD NOT BE DISCLOSED, COPIED OR LENT TO A THIRD PARTY WITHOUT WRITTEN CONSENT OF SKYLINE INFRAWORLD PVT. LTD. EXCEPT THE SYSTEM FOR WHICH THE DRAWING IS MEANT.

DO NOT SCALE DRAWING ONLY WRITTEN DIMENSIONS ARE TO BE FOLLOWED


REVISIONS

SL. NO.	DESCRIPTION	BY	DATE

CLIENT
BIHAR CRICKET ASSOCIATION

PROJECT
RENOVATION & REDEVELOPMENT OF MOINUL HAQ STADIUM AT PATNA

ARCHITECT

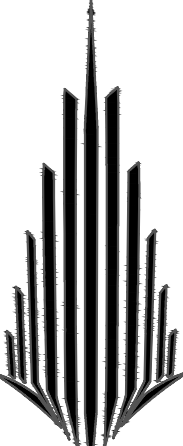

SKYLINE
INFRAWORLD PVT. LTD.

OFFICE : IIIrd FLOOR, LAXMI VARDAN COMMERCIAL COMPLEX AT PATRAKARPURAM CROSSING, GOMTI NAGAR, LUCKNOW, U.P. INDIA



PHONE : 0522-2394123, 2393123, 4044123 fax 0522-2393126

E-MAIL : skyline@skylineinfraworld.in

ARCHITECT : SANJAY & VIJAY SINHA

BOYS HOSTEL		SCALE:-	DATE
ELEVATIONS	PRFD. BY	ZOY.S	21.07.2025
	CHKD. BY	ZORAB	21.07.2025
	APPVD. BY	ZORAB	21.07.2025

DRAWING NO.	SIPL/PATNA STADIUM /BOYS HOSTEL /05	
SHEET NO.	A6	

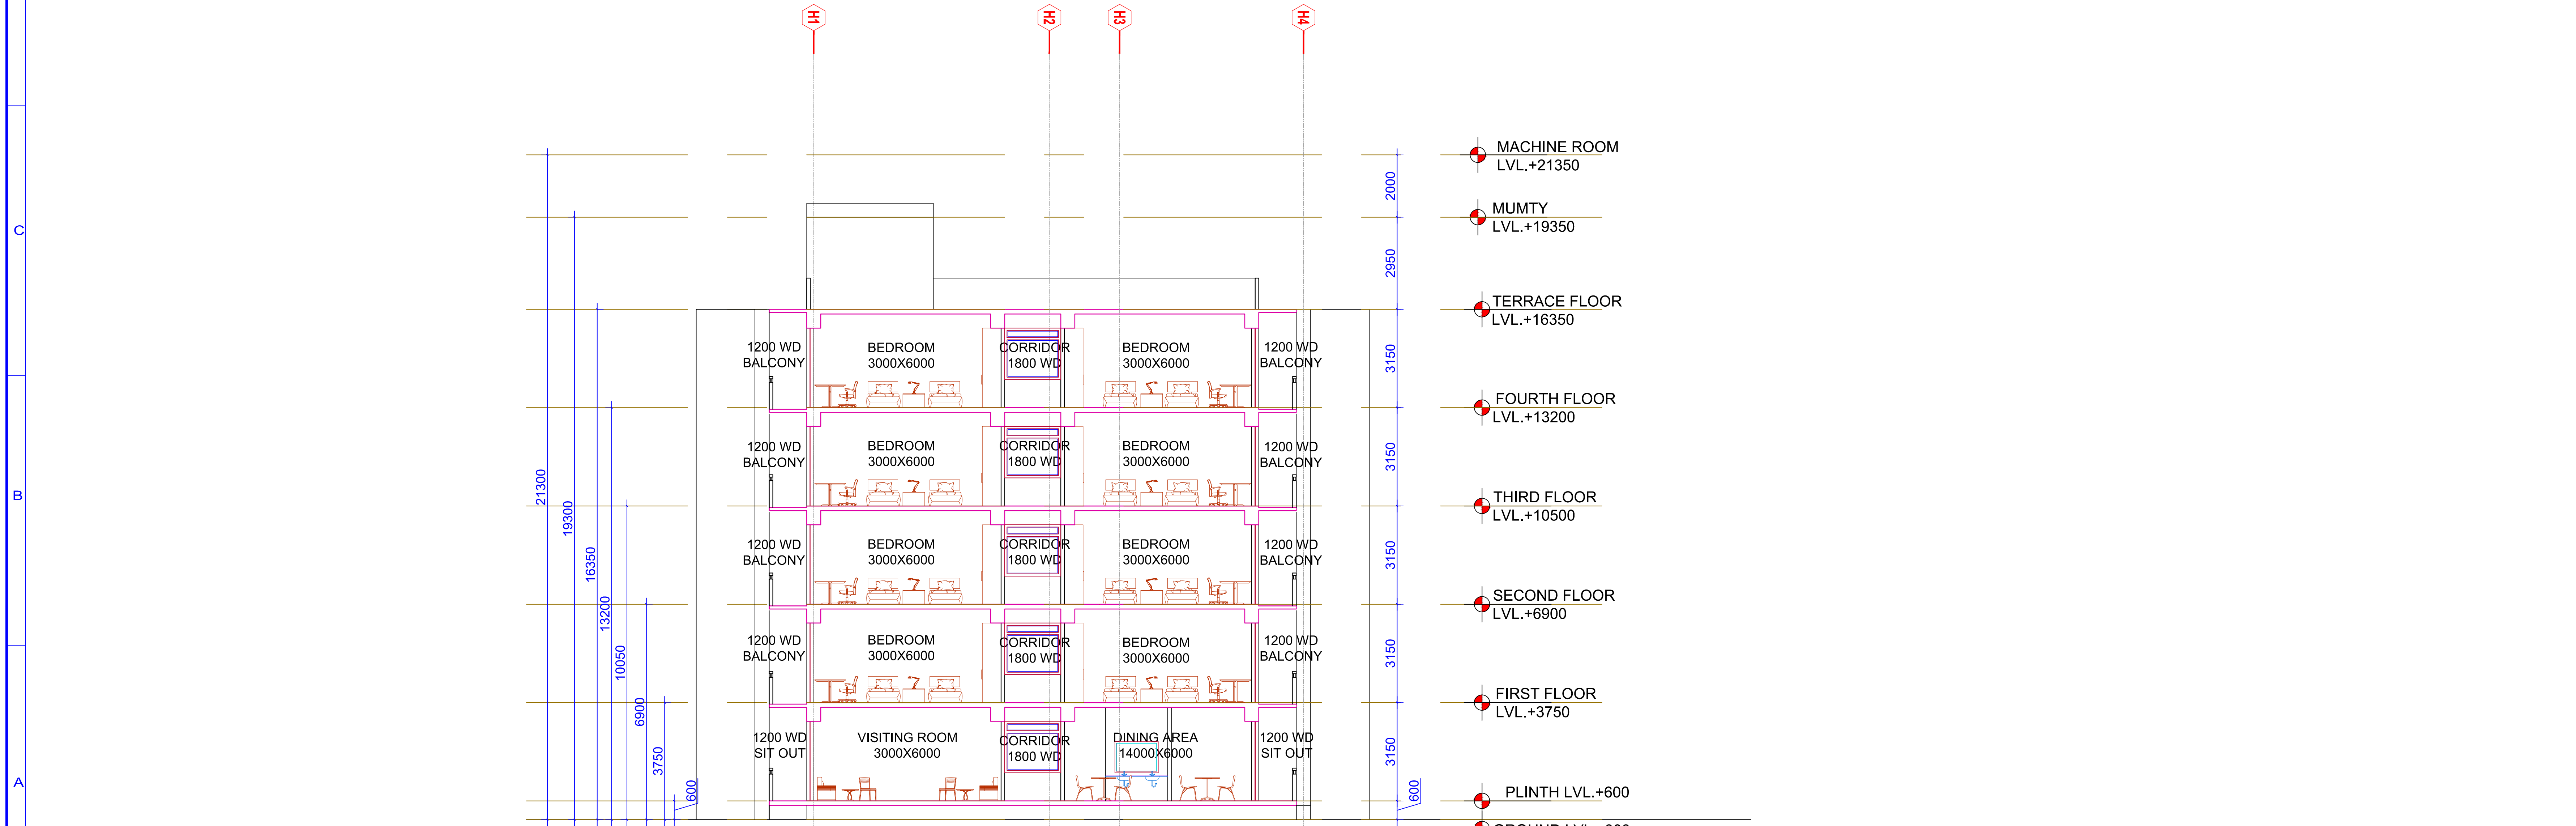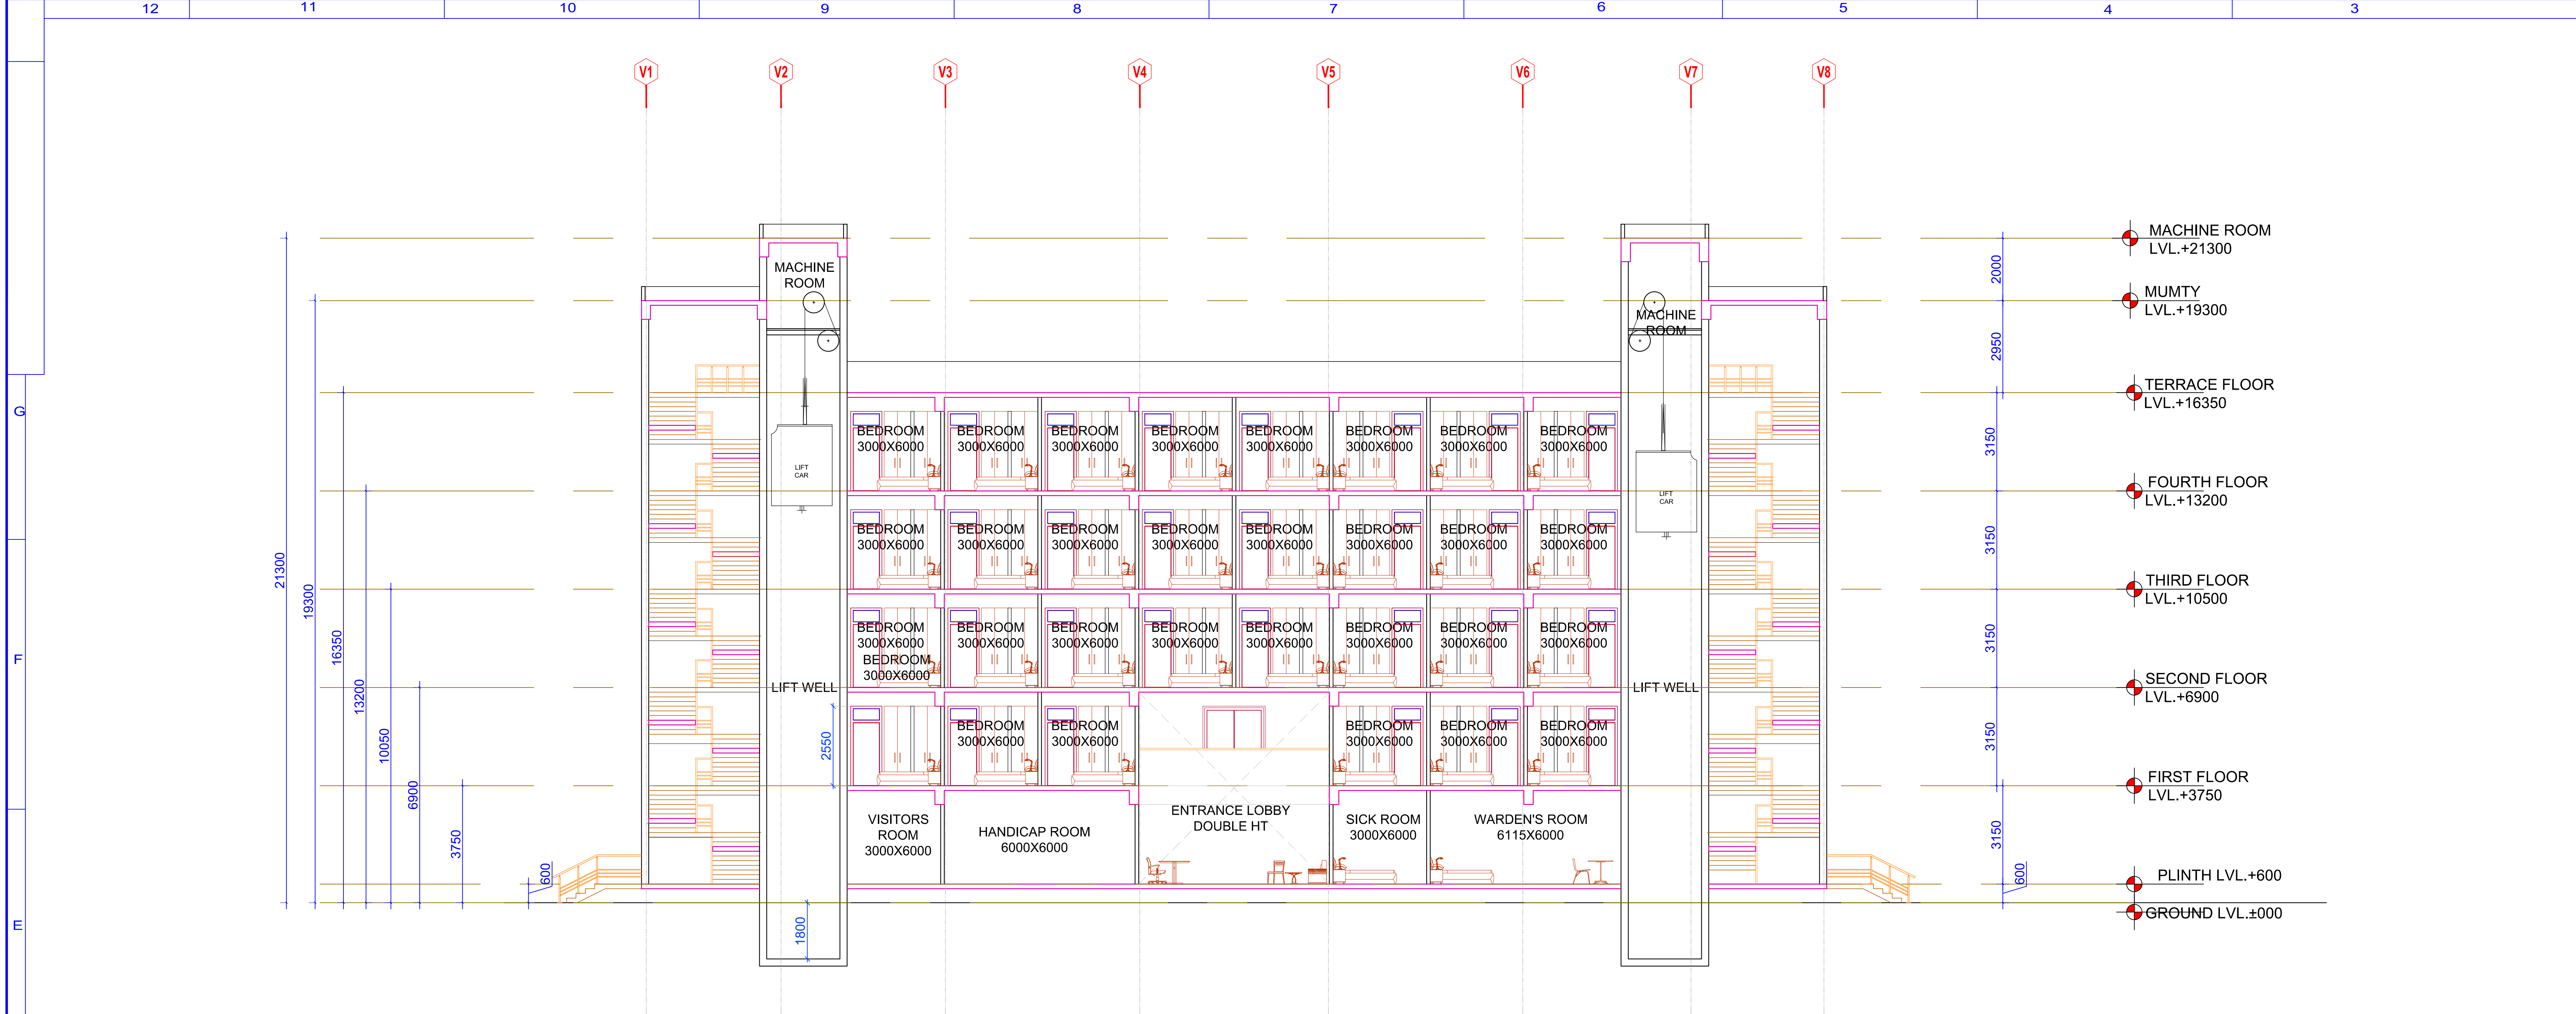

WORKING DRAWING

NOTES -
THIS DRAWING IS CONFIDENTIAL AND SHOULD NOT BE DISCLOSED, COPIED OR LENT TO A THIRD PARTY WITHOUT WRITTEN CONSENT OF SKYLINE INFRAWORLD PVT. LTD. EXCEPT THE SYSTEM FOR WHICH THE DRAWING IS MEANT.

DO NOT SCALE DRAWING ONLY WRITTEN DIMENSIONS ARE TO BE FOLLOWED


REVISIONS

SL. NO.	DESCRIPTION	BY	DATE

CLIENT
BIHAR CRICKET ASSOCIATION

PROJECT
RENOVATION & REDEVELOPMENT OF MOINUL HAQ STADIUM AT PATNA

ARCHITECT

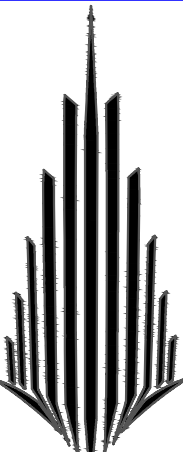

SKYLINE
INFRAWORLD PVT. LTD.

OFFICE : IIIrd FLOOR, LAXMI VARDAN COMMERCIAL COMPLEX AT PATRAKARPURAM CROSSING, GOMTI NAGAR, LUCKNOW, U.P. INDIA

PHONE : 0522-2394123, 2393123, 4044123 fax 0522-2393126

E-MAIL : skyline@skylineinfraworld.in

ARCHITECT : **SANJAY & VIJAY SINHA**

BOYS HOSTEL		SCALE:-	DATE
SECTIONS AT AA'& BB'	PRFD. BY	ZOYA	21.07.2025
	CHKD. BY	ZOHAIB	21.07.2025
	APPVD. BY	ZOHAIB	21.07.2025

DRAWING NO.	SIPL/PATNA STADIUM /BOYS HOSTEL /05
SHEET NO.	A4