
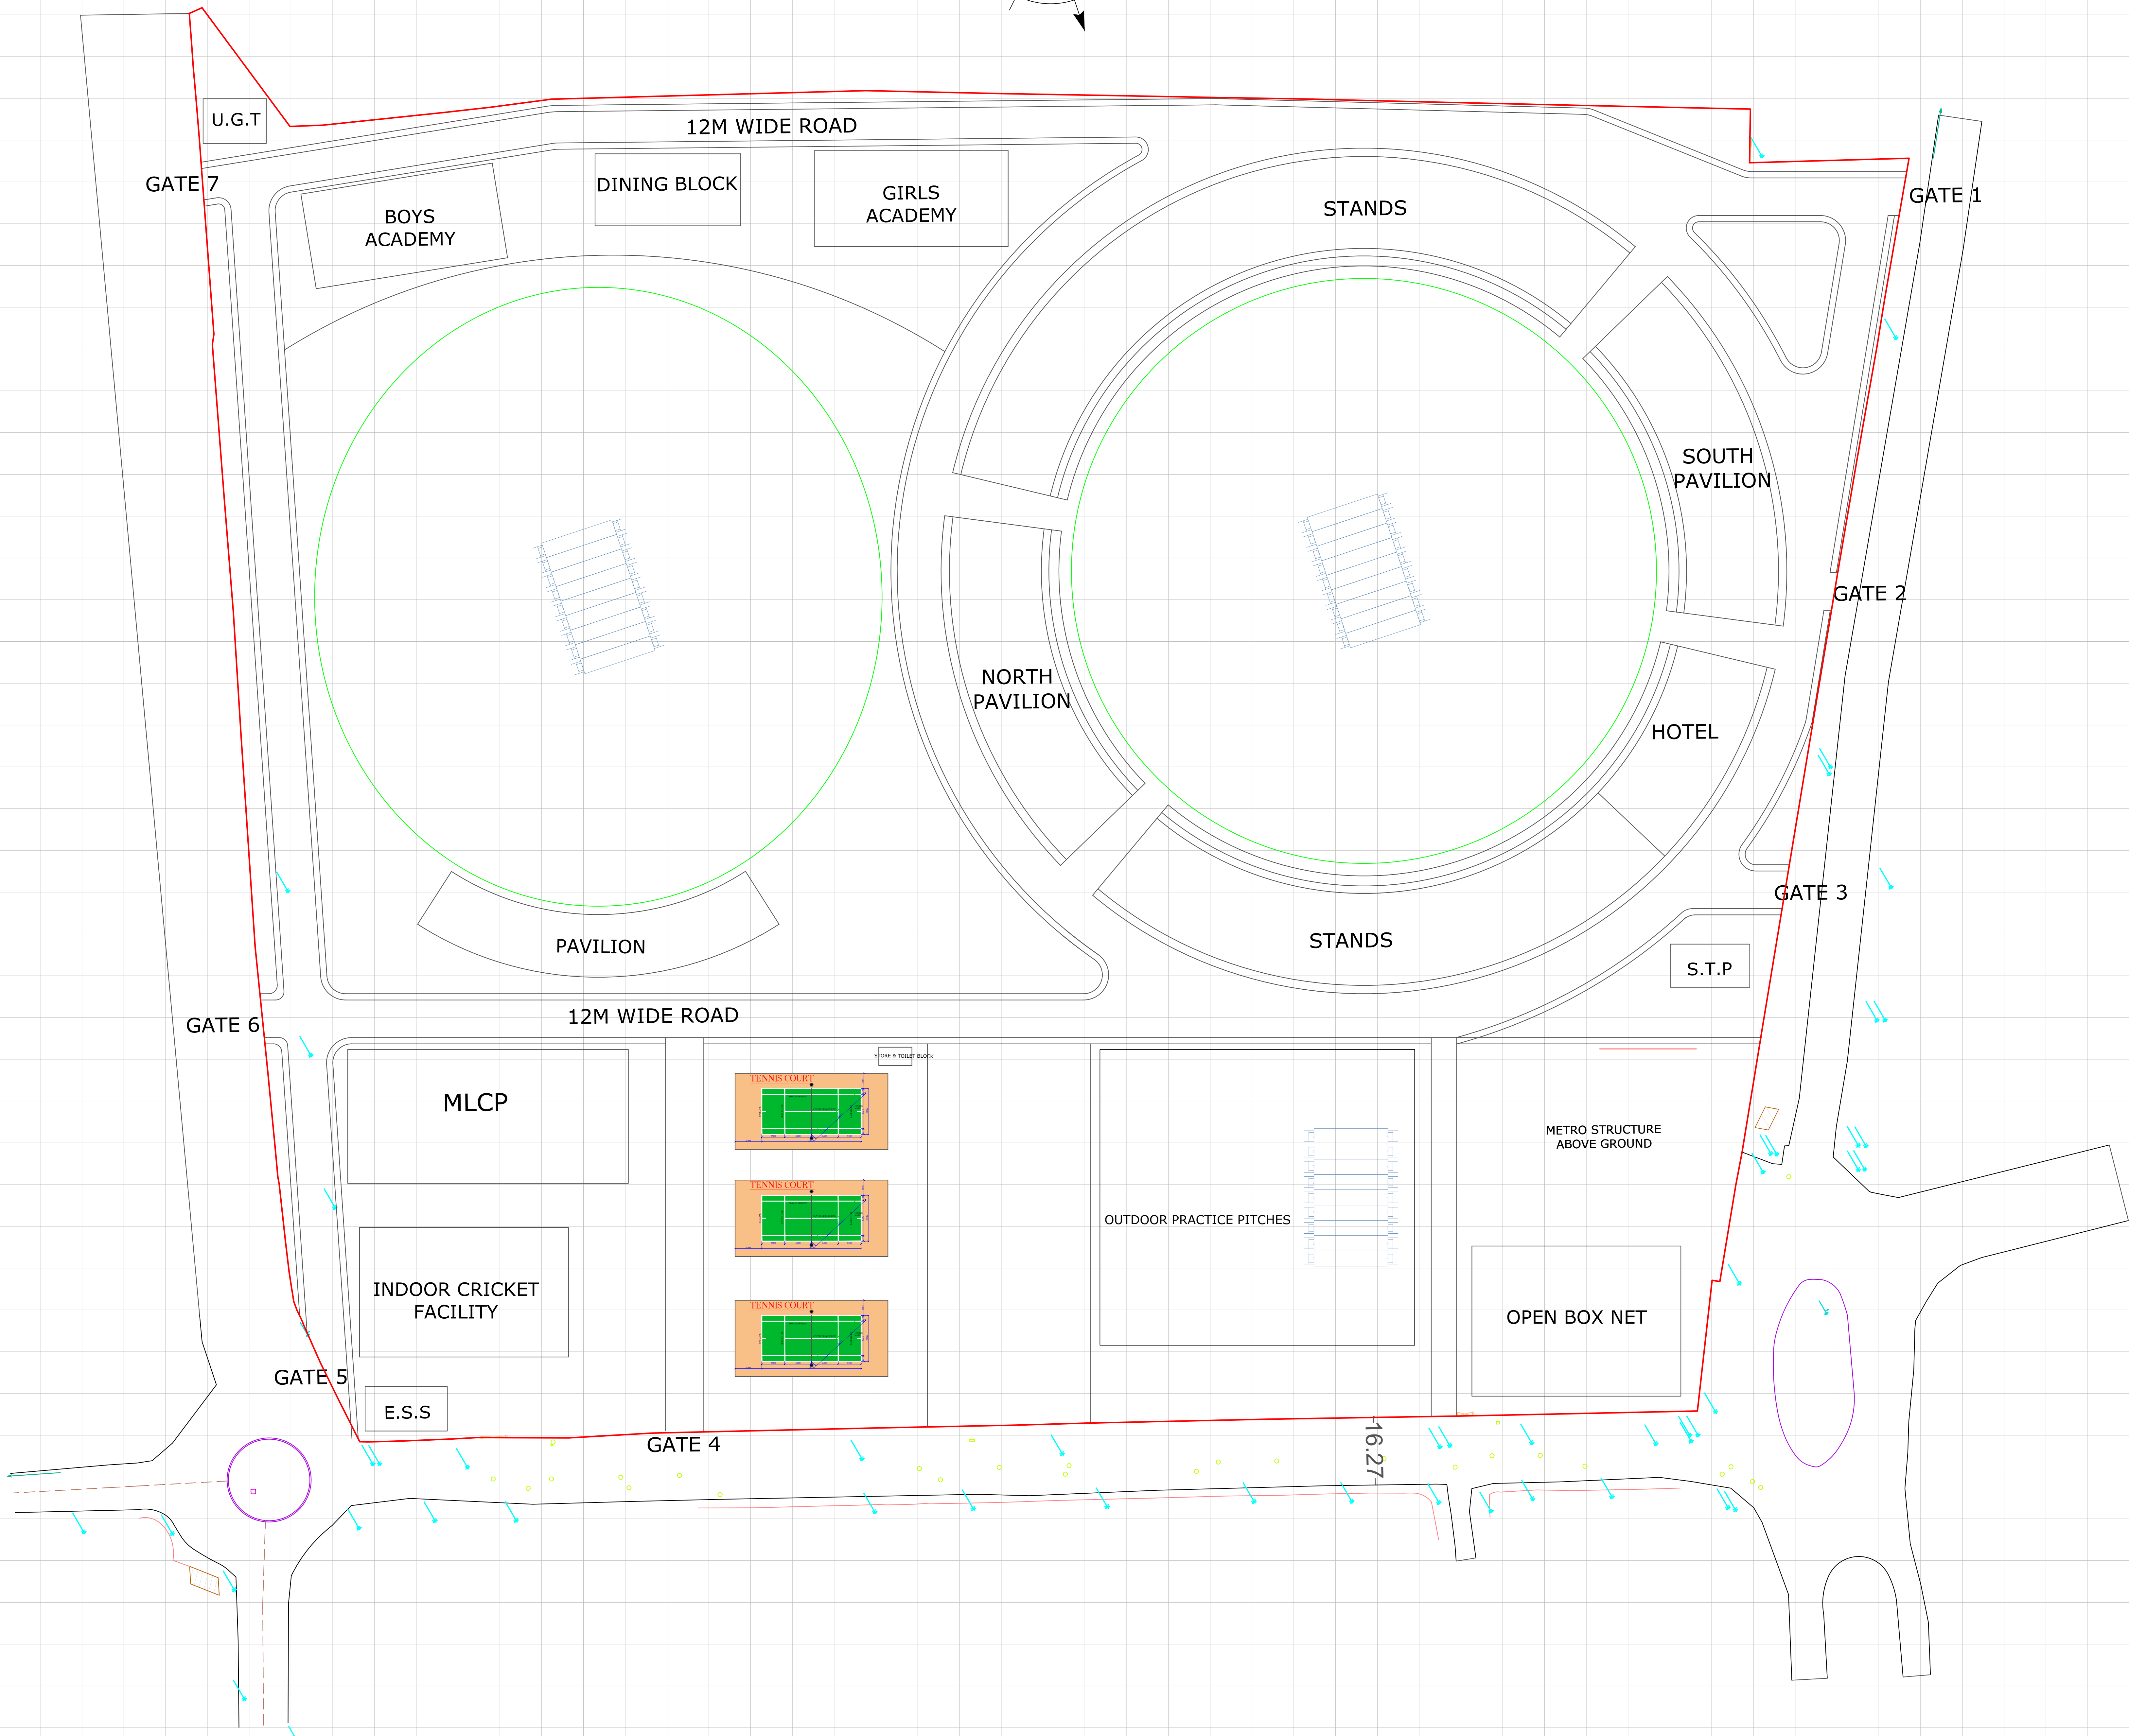


VOLUME-VI

DRAWINGS

SITE AREA = 29.11 ACRES

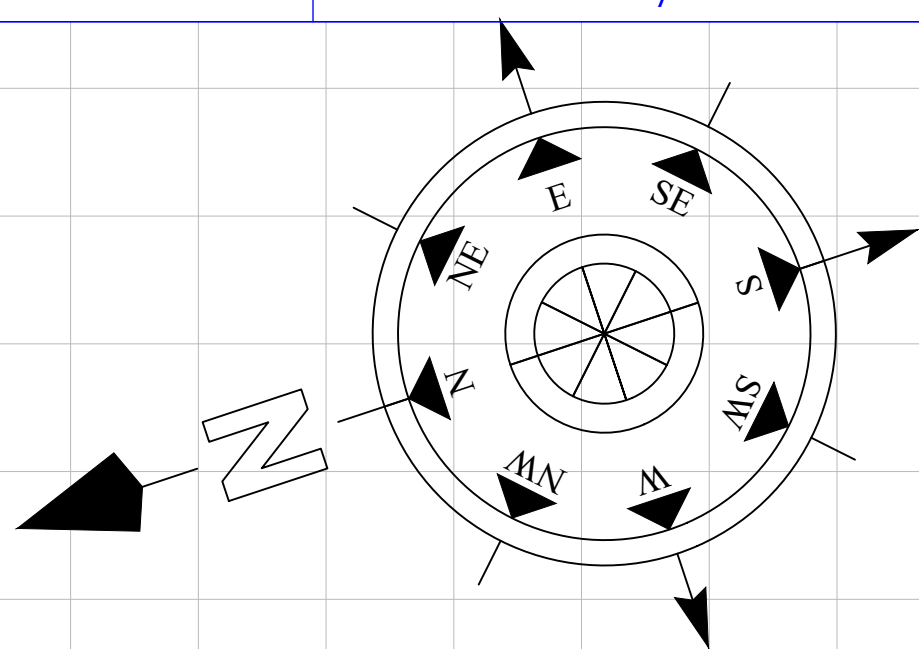

GRID - 10M X 10M


WORKING DRAWING

NOTES -
THIS DRAWING IS CONFIDENTIAL AND SHOULD NOT BE DISCLOSED, COPIED OR LENT TO A THIRD PARTY WITHOUT WRITTEN CONSENT OF SKYLINE ARCHITECTURAL CONSULTANTS EXCEPT THE SYSTEM FOR WHICH THE DRAWING IS MEANT.

CLIENT
BIHAR CRICKET ASSOCIATION

PROJECT
REDEVELOPMENT OF MOIN-UL-HAQ CRICKET STADIUM AT PATNA, BIHAR

ARCHITECT

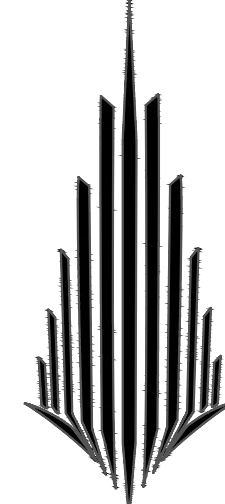

SKYLINE
INFRAWORLD PVT. LTD.


OFFICE : IIIrd FLOOR, LAXMI VARDAN COMMERCIAL COMPLEX AT PATRAKARPURAM CROSSING, GOMTI NAGAR, LUCKNOW, U.P. INDIA

PHONE : 0522-2394123, 2393123, 4044123 fax 0522-2393126

E-MAIL : skyline@skylineinfraworld.in

ARCHITECT : SANJAY & VIJAY SINHA

TITLE		SCALE - 1:1500	DATE
SITE PLAN		PRPD. BY PRIYANSHI	05.07.2025
		CHKD. BY ZOHAIB	05.07.2025
		APPVD. BY SANJAY	05.07.2025
DRAWING NO.	SIPL/CRICKET STADIUM/PATNA/SITE PLAN/01	REV.	
SHEET NO.	A1	R0	

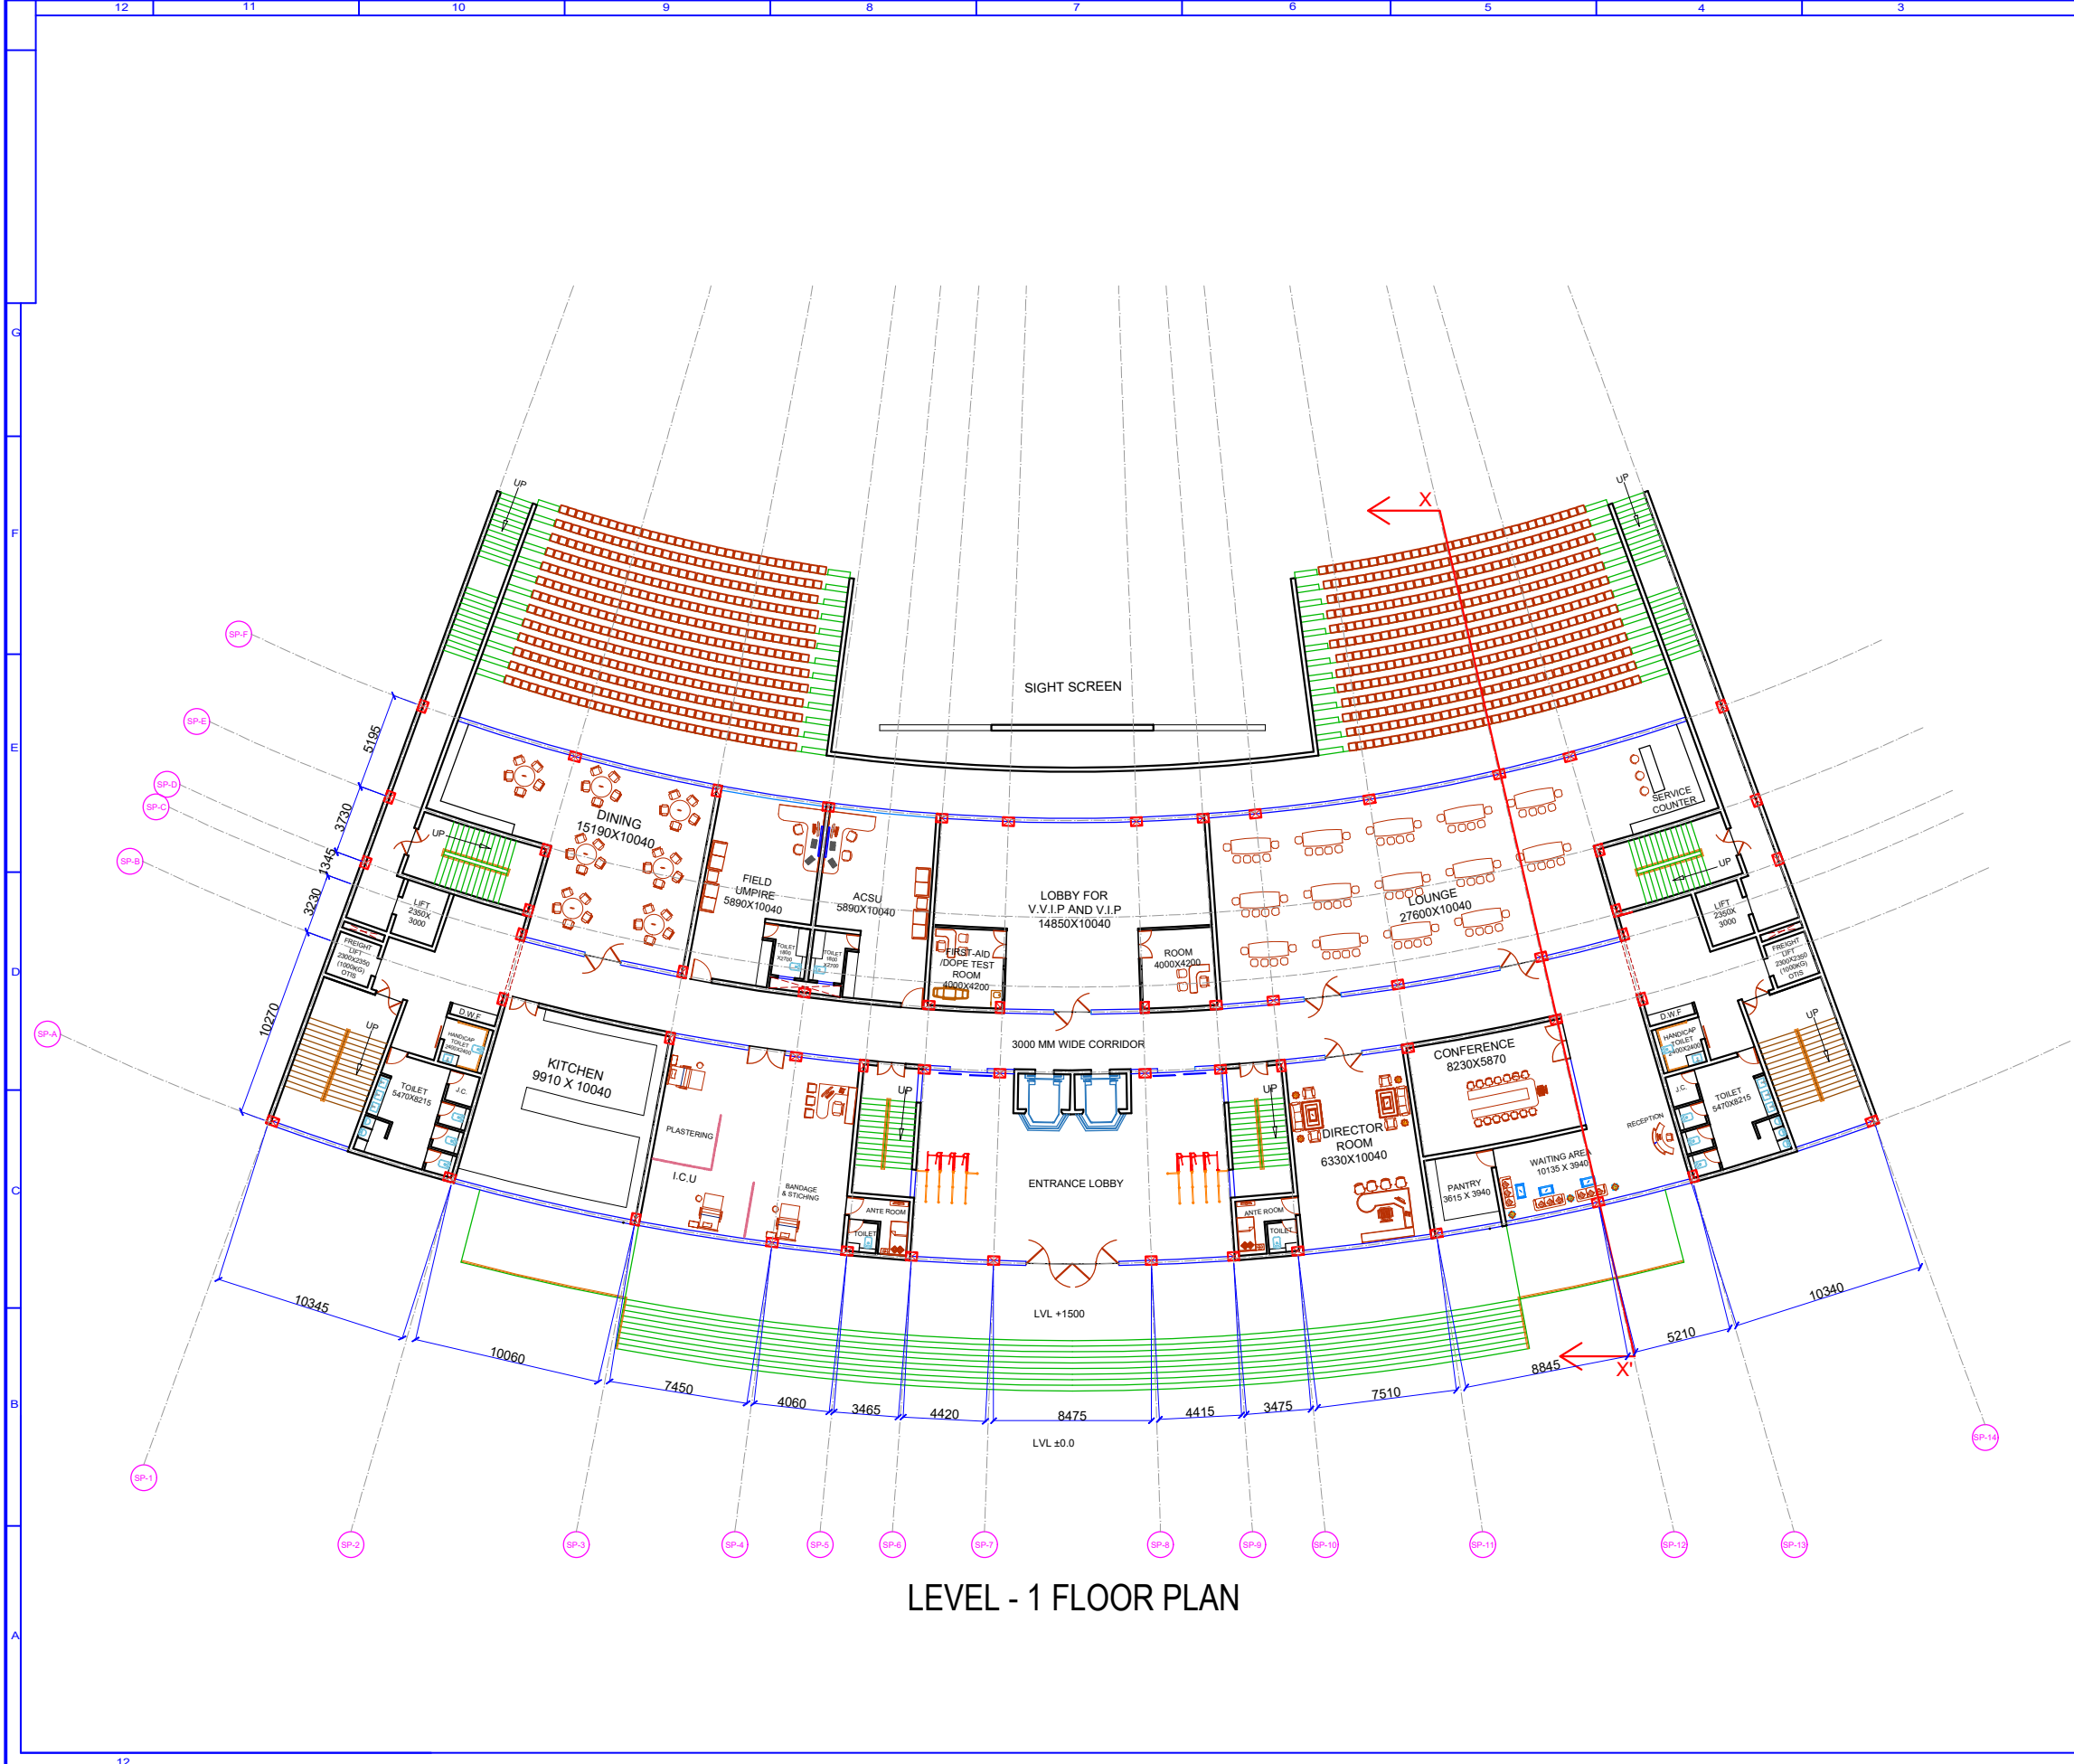

LEVEL - 1 FLOOR PLAN

WORKING DRAWING

NOTES -
THIS DRAWING IS CONFIDENTIAL AND SHOULD NOT BE DISCLOSED, COPIED OR LENT TO A THIRD PARTY WITHOUT WRITTEN CONSENT OF SKYLINE INFRAWORLD PVT. LTD. EXCEPT THE SYSTEM FOR WHICH THE DRAWING IS MEANT.

DO NOT SCALE DRAWING ONLY WRITTEN DIMENSIONS ARE TO BE FOLLOWED

REVISIONS

SL. NO.	DESCRIPTION	BY	DATE

CLIENT BIHAR CRICKET ASSOCIATION

PROJECT RENOVATION & REDEVELOPMENT OF MOINUL HAQ STADIUM AT PATNA

ARCHITECT




OFFICE : IIIrd FLOOR, LAXMI VARDAN COMMERCIAL COMPLEX AT PATRAKARPURAM CROSSING, GOMTI NAGAR, LUCKNOW, U.P. INDIA
PHONE : 0522-2394123, 2393123, 4044123 fax 0522-2393126
E-MAIL : skyline@skylineinfraworld.in

ARCHITECT : SANJAY & VIJAY SINHA

SOUTH PAVILION		SCALE-	DATE
LEVEL 1 - FLOOR PLAN	PREP'D BY		19.07.2025
	CHECK'D BY		19.07.2025
	APPROV'D BY		19.07.2025

DRAWING NO.	SIPL / PATNA STADIUM / SOUTH PAVILION / 02
SHEET NO.	A1

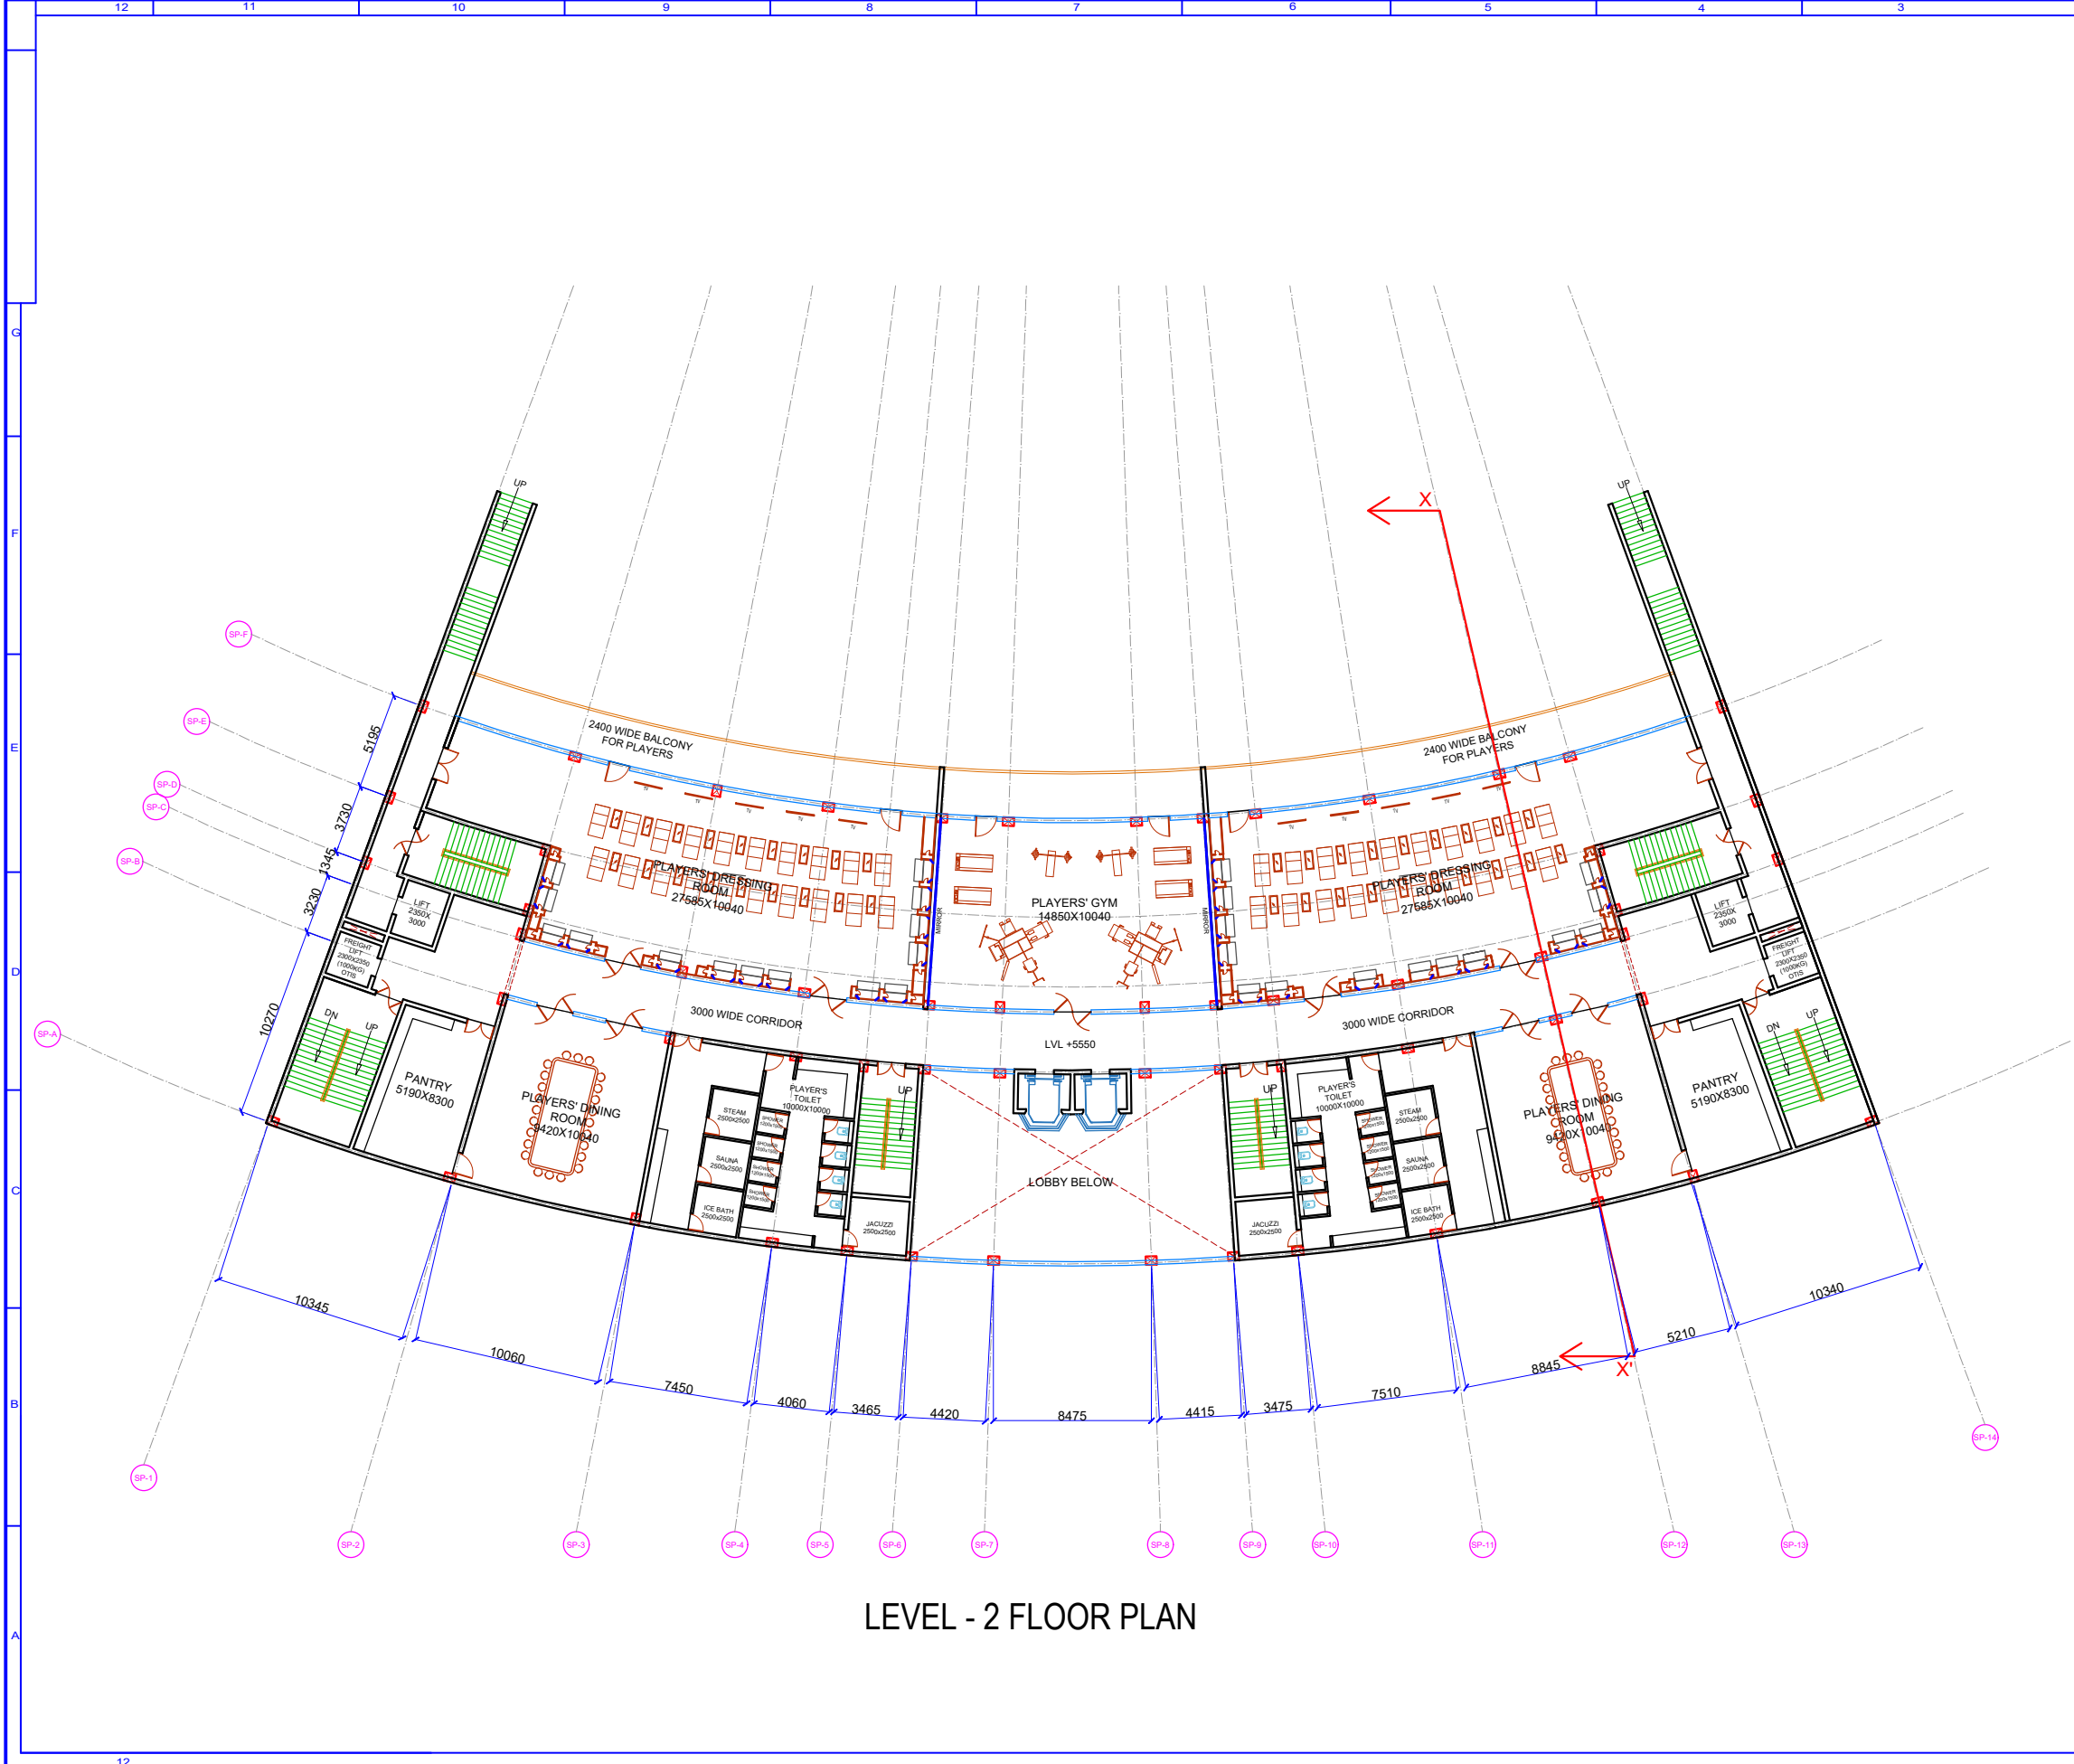

LEVEL - 2 FLOOR PLAN

WORKING DRAWING

NOTES -
THIS DRAWING IS CONFIDENTIAL AND SHOULD NOT
BE DISCLOSED, COPIED OR LENT TO A THIRD PARTY
WITHOUT WRITTEN CONSENT OF
SKYLINE INFRAWORLD PVT. LTD.
EXCEPT THE SYSTEM FOR WHICH THE
DRAWING IS MEANT.

DO NOT SCALE DRAWING ONLY WRITTEN DIMENSIONS ARE TO BE FOLLOWED

REVISIONS

SL. NO.	DESCRIPTION	BY	DATE

CLIENT
BIHAR CRICKET ASSOCIATION

PROJECT
RENOVATION & REDEVELOPMENT OF
MOINUL HAQ STADIUM AT PATNA

ARCHITECT




OFFICE : IIIrd FLOOR, LAXMI VARDAN COMMERCIAL
COMPLEX AT PATRAKARPURAM CROSSING,
GOMTI NAGAR, LUCKNOW, U.P. INDIA
PHONE : 0522-2394123, 2393123, 4044123 fax 0522-2393126
E-MAIL : skyline@skylineinfraworld.in

ARCHITECT : SANJAY & VIJAY SINHA

SCALE	DATE
PREP'D BY	19.07.2025
CHECK'D BY	19.07.2025
APPROV'D BY	19.07.2025

DRAWING NO.	SIPL / PATNA STADIUM / SOUTH PAVILION / 02
SHEET NO.	A2

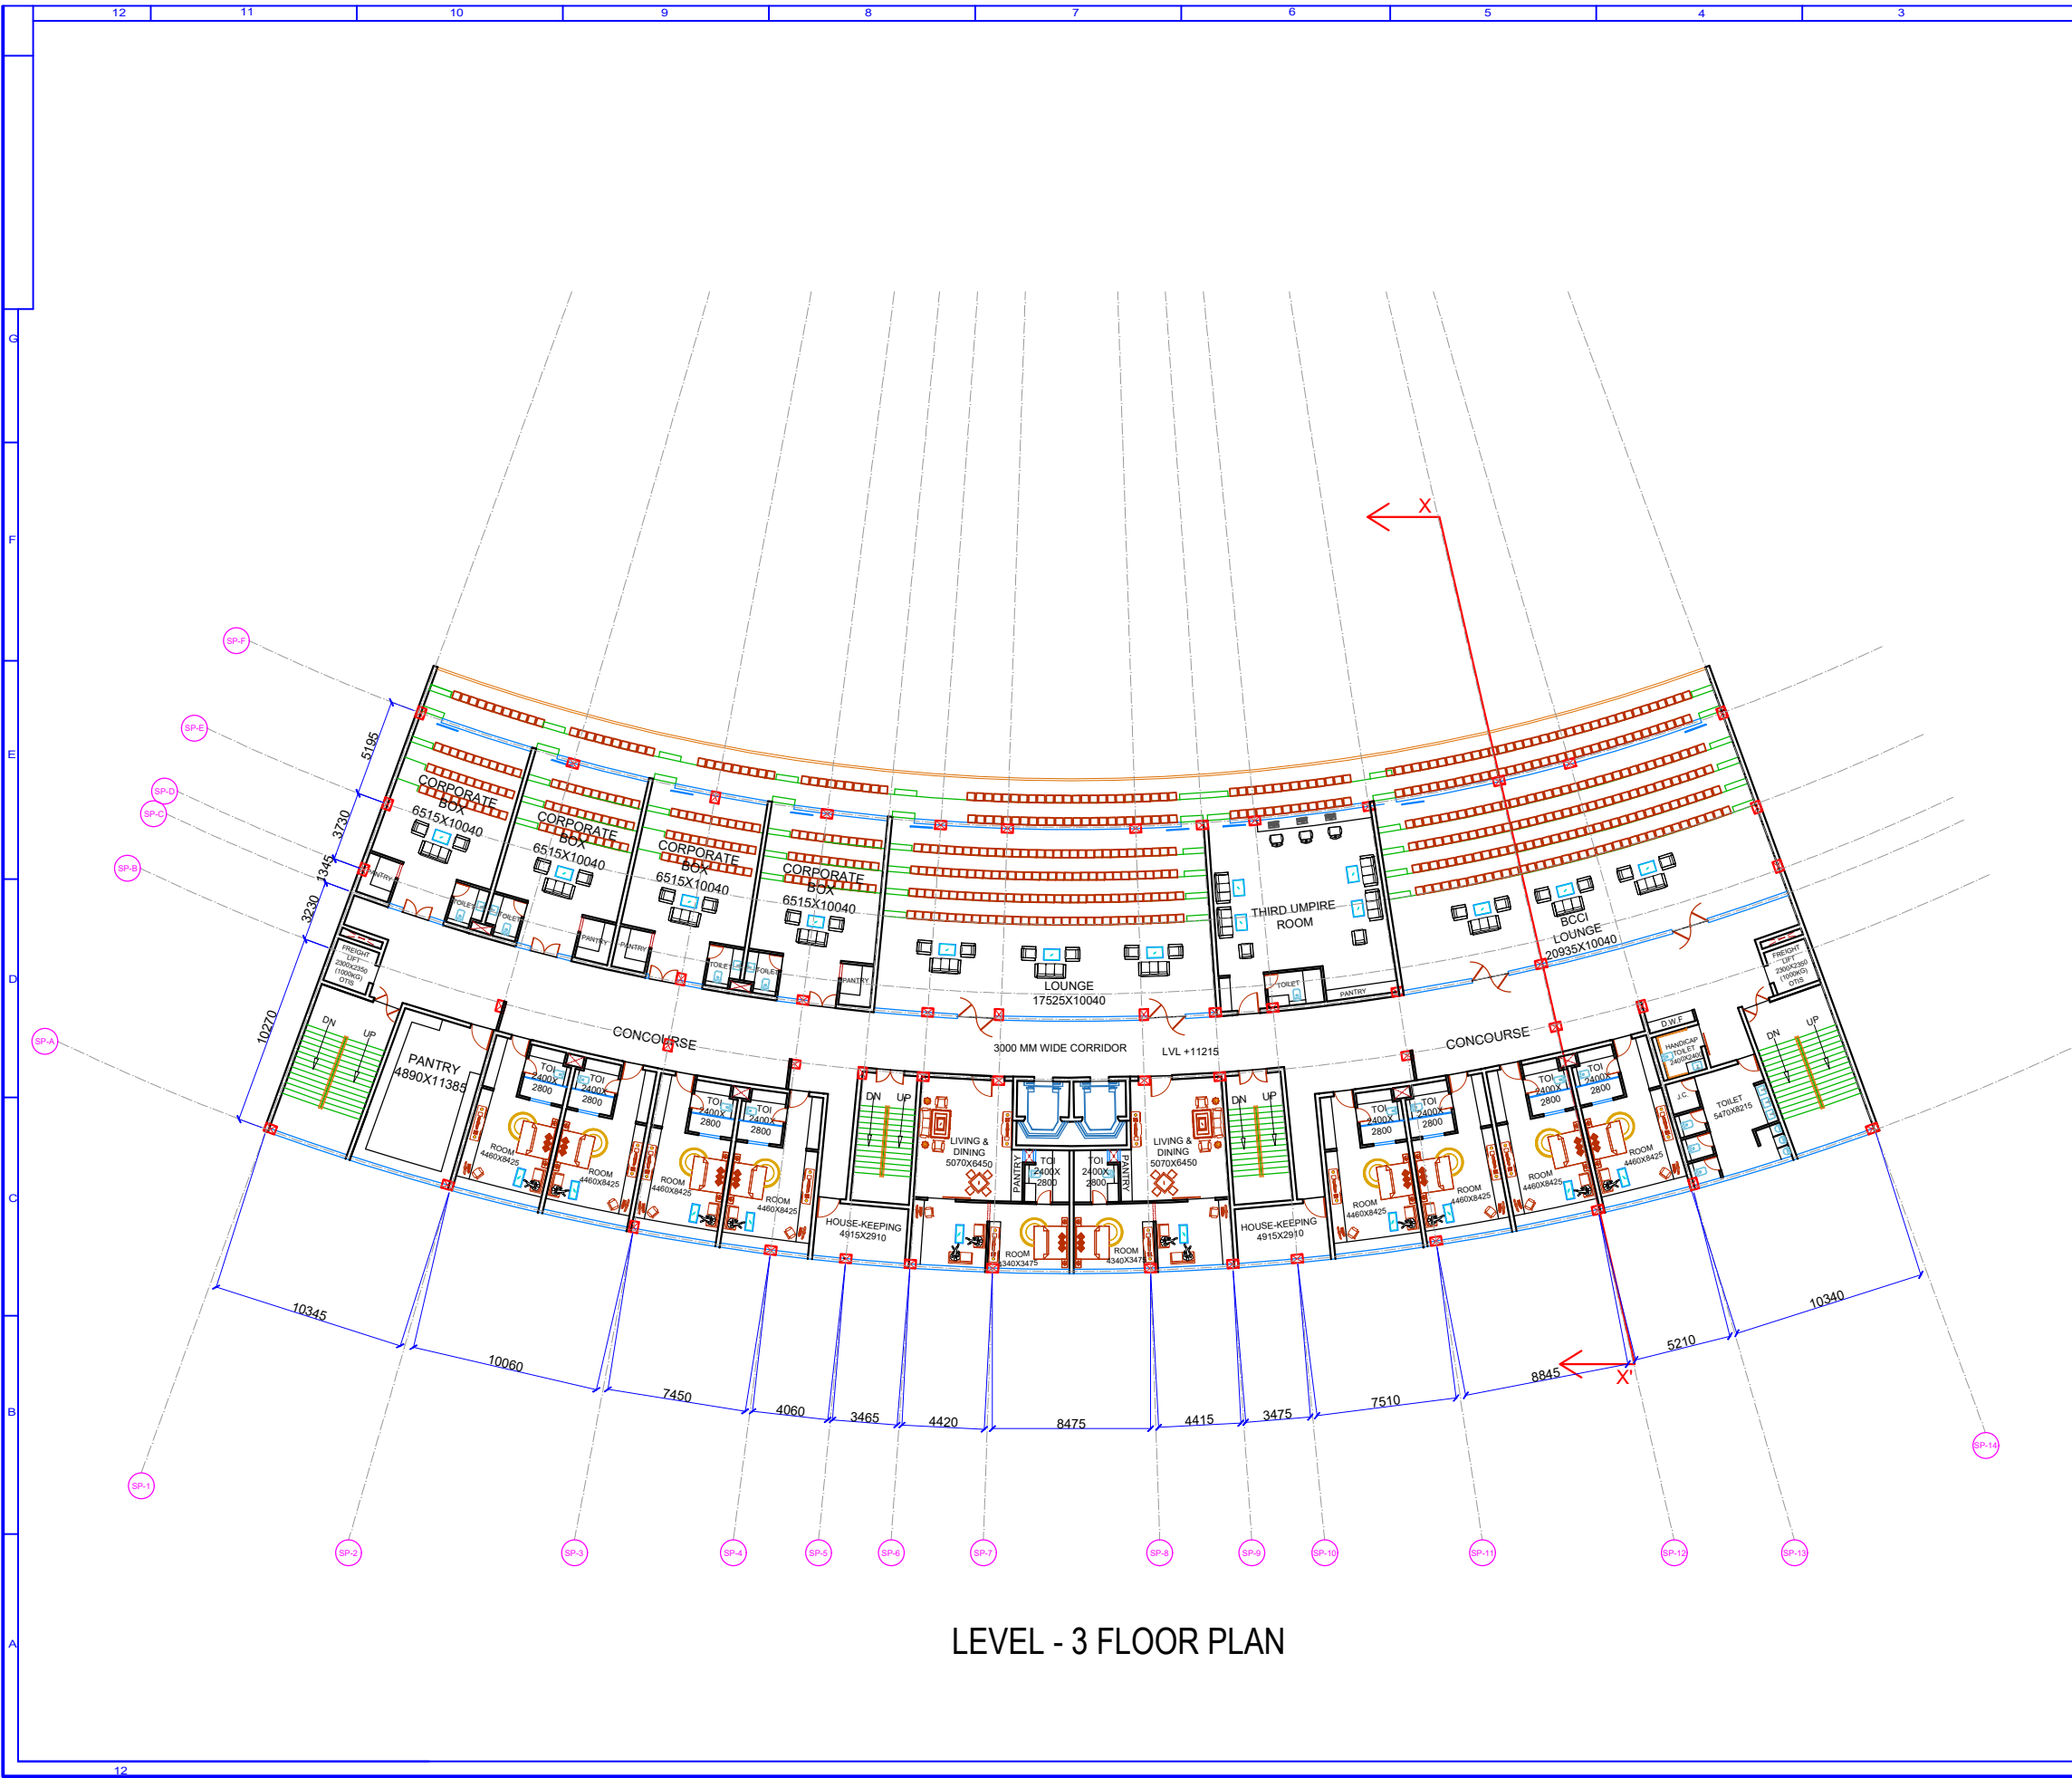

LEVEL - 3 FLOOR PLAN

WORKING DRAWING

NOTES -
THIS DRAWING IS CONFIDENTIAL AND SHOULD NOT BE DISCLOSED, COPIED OR LENT TO A THIRD PARTY WITHOUT WRITTEN CONSENT OF SKYLINE INFRAWORLD PVT. LTD. EXCEPT THE SYSTEM FOR WHICH THE DRAWING IS MEANT.

DO NOT SCALE DRAWING ONLY WRITTEN DIMENSIONS ARE TO BE FOLLOWED

REVISIONS

SL. NO.	DESCRIPTION	BY	DATE

CLIENT
BIHAR CRICKET ASSOCIATION

PROJECT
RENOVATION & REDEVELOPMENT OF MOINUL HAQ STADIUM AT PATNA


ARCHITECT



OFFICE : IIIrd FLOOR, LAXMI VARDAN COMMERCIAL COMPLEX AT PATRAKARPURAM CROSSING, GOMTI NAGAR, LUCKNOW, U.P. INDIA
PHONE : 0522-2394123, 2393123, 4044123 fax 0522-2393126
E-MAIL : skyline@skylineinfraworld.in

ARCHITECT : SANJAY & VIJAY SINHA

SOUTH PAVILION		SCALE-	DATE
LEVEL 3 - FLOOR PLAN		PREP'D BY	18.07.2025
		CHECK'D BY	19.07.2025
		APPROV'D BY	19.07.2025
DRAWING NO.	SIPL / PATNA STADIUM / SOUTH PAVILION / 02		
SHEET NO.	A3		

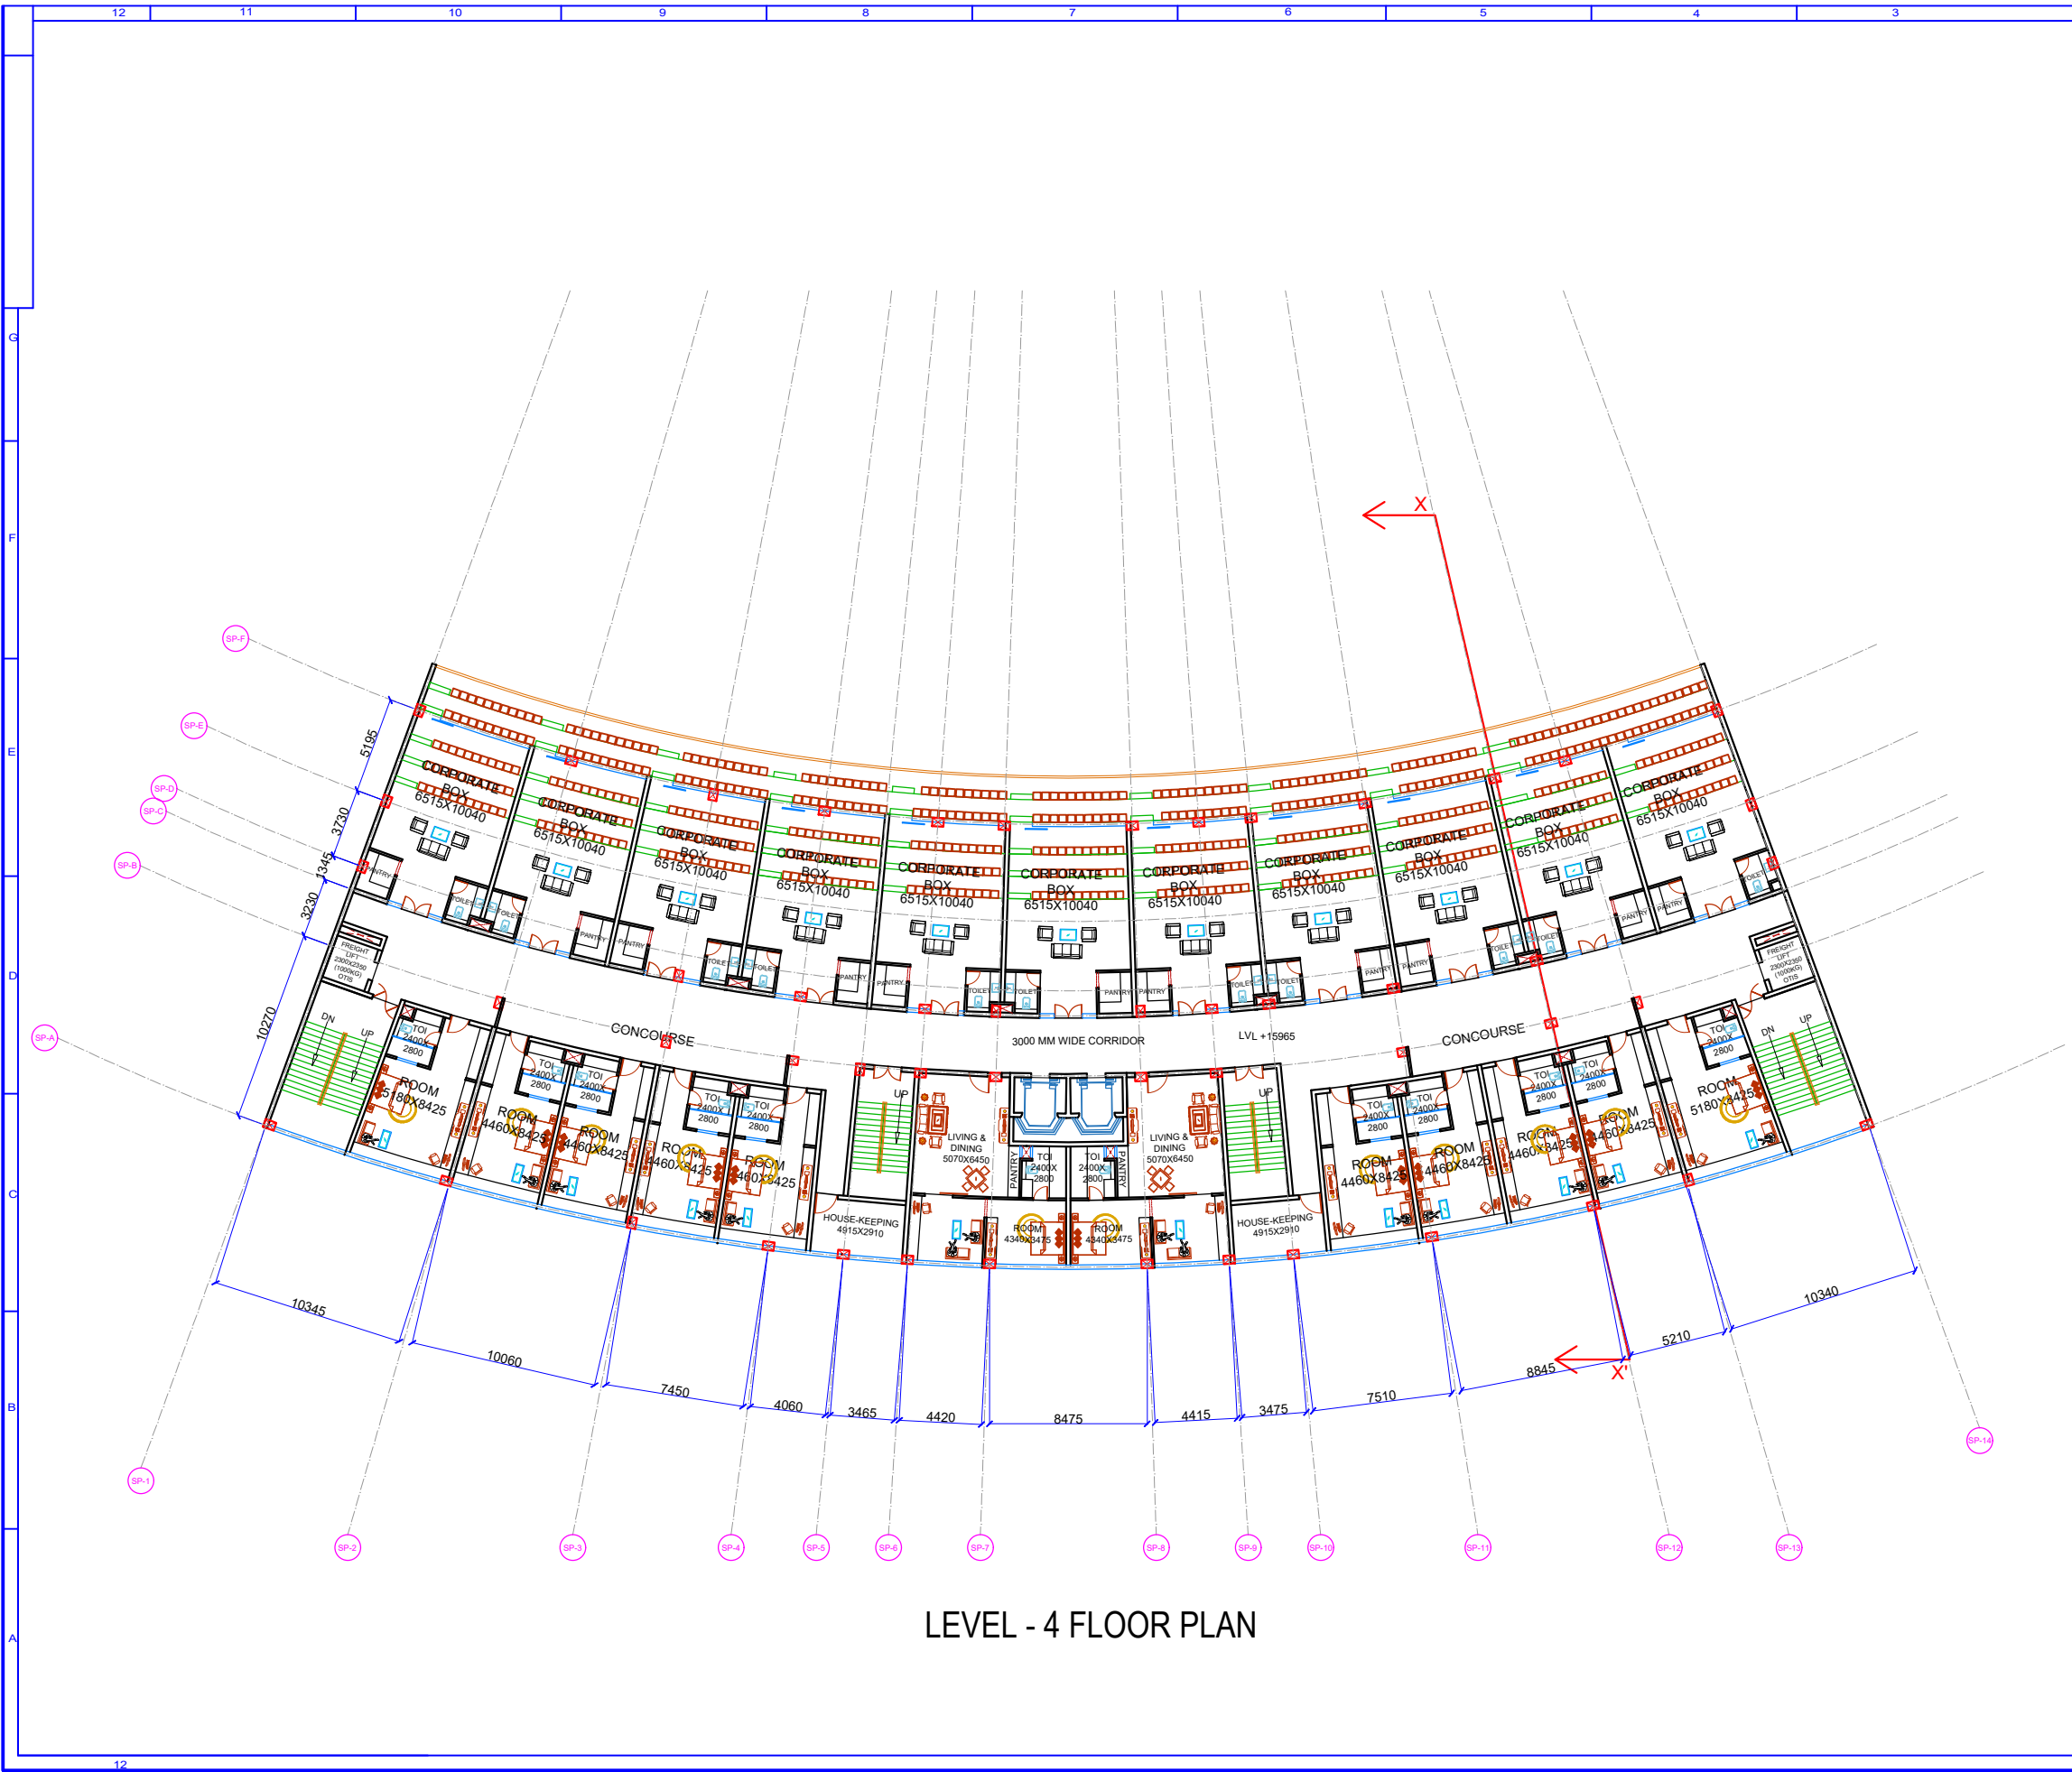

LEVEL - 4 FLOOR PLAN

WORKING DRAWING

NOTES -
THIS DRAWING IS CONFIDENTIAL AND SHOULD NOT
BE DISCLOSED, COPIED OR LENT TO A THIRD PARTY
WITHOUT WRITTEN CONSENT OF
SKYLINE INFRAWORLD PVT. LTD.
EXCEPT THE SYSTEM FOR WHICH THE
DRAWING IS MEANT.

DO NOT SCALE DRAWING ONLY WRITTEN DIMENSIONS ARE TO BE FOLLOWED

REVISIONS

SL. NO.	DESCRIPTION	BY	DATE

CLIENT
BIHAR CRICKET ASSOCIATION

PROJECT
RENOVATION & REDEVELOPMENT OF
MOINUL HAQ STADIUM AT PATNA

ARCHITECT




OFFICE : IIIrd FLOOR, LAXMI YARDAN COMMERCIAL
COMPLEX AT PATRAKARPURAM CROSSING,
GOMTI NAGAR, LUCKNOW, U.P. INDIA
PHONE : 0522-2394123, 2393123, 4044123 fax 0522-2393126
E-MAIL : skyline@skylineinfraworld.in

ARCHITECT : SANJAY & VIJAY SINHA

SOUTH PAVILION		SCALE	DATE
LEVEL 4 - FLOOR PLAN		PREP'D BY	18.07.2025
		CHECK'D BY	19.07.2025
		APPROV'D BY	19.07.2025

DRAWING NO.	SIPL / PATNA STADIUM / SOUTH PAVILION / 02
SHEET NO.	A4

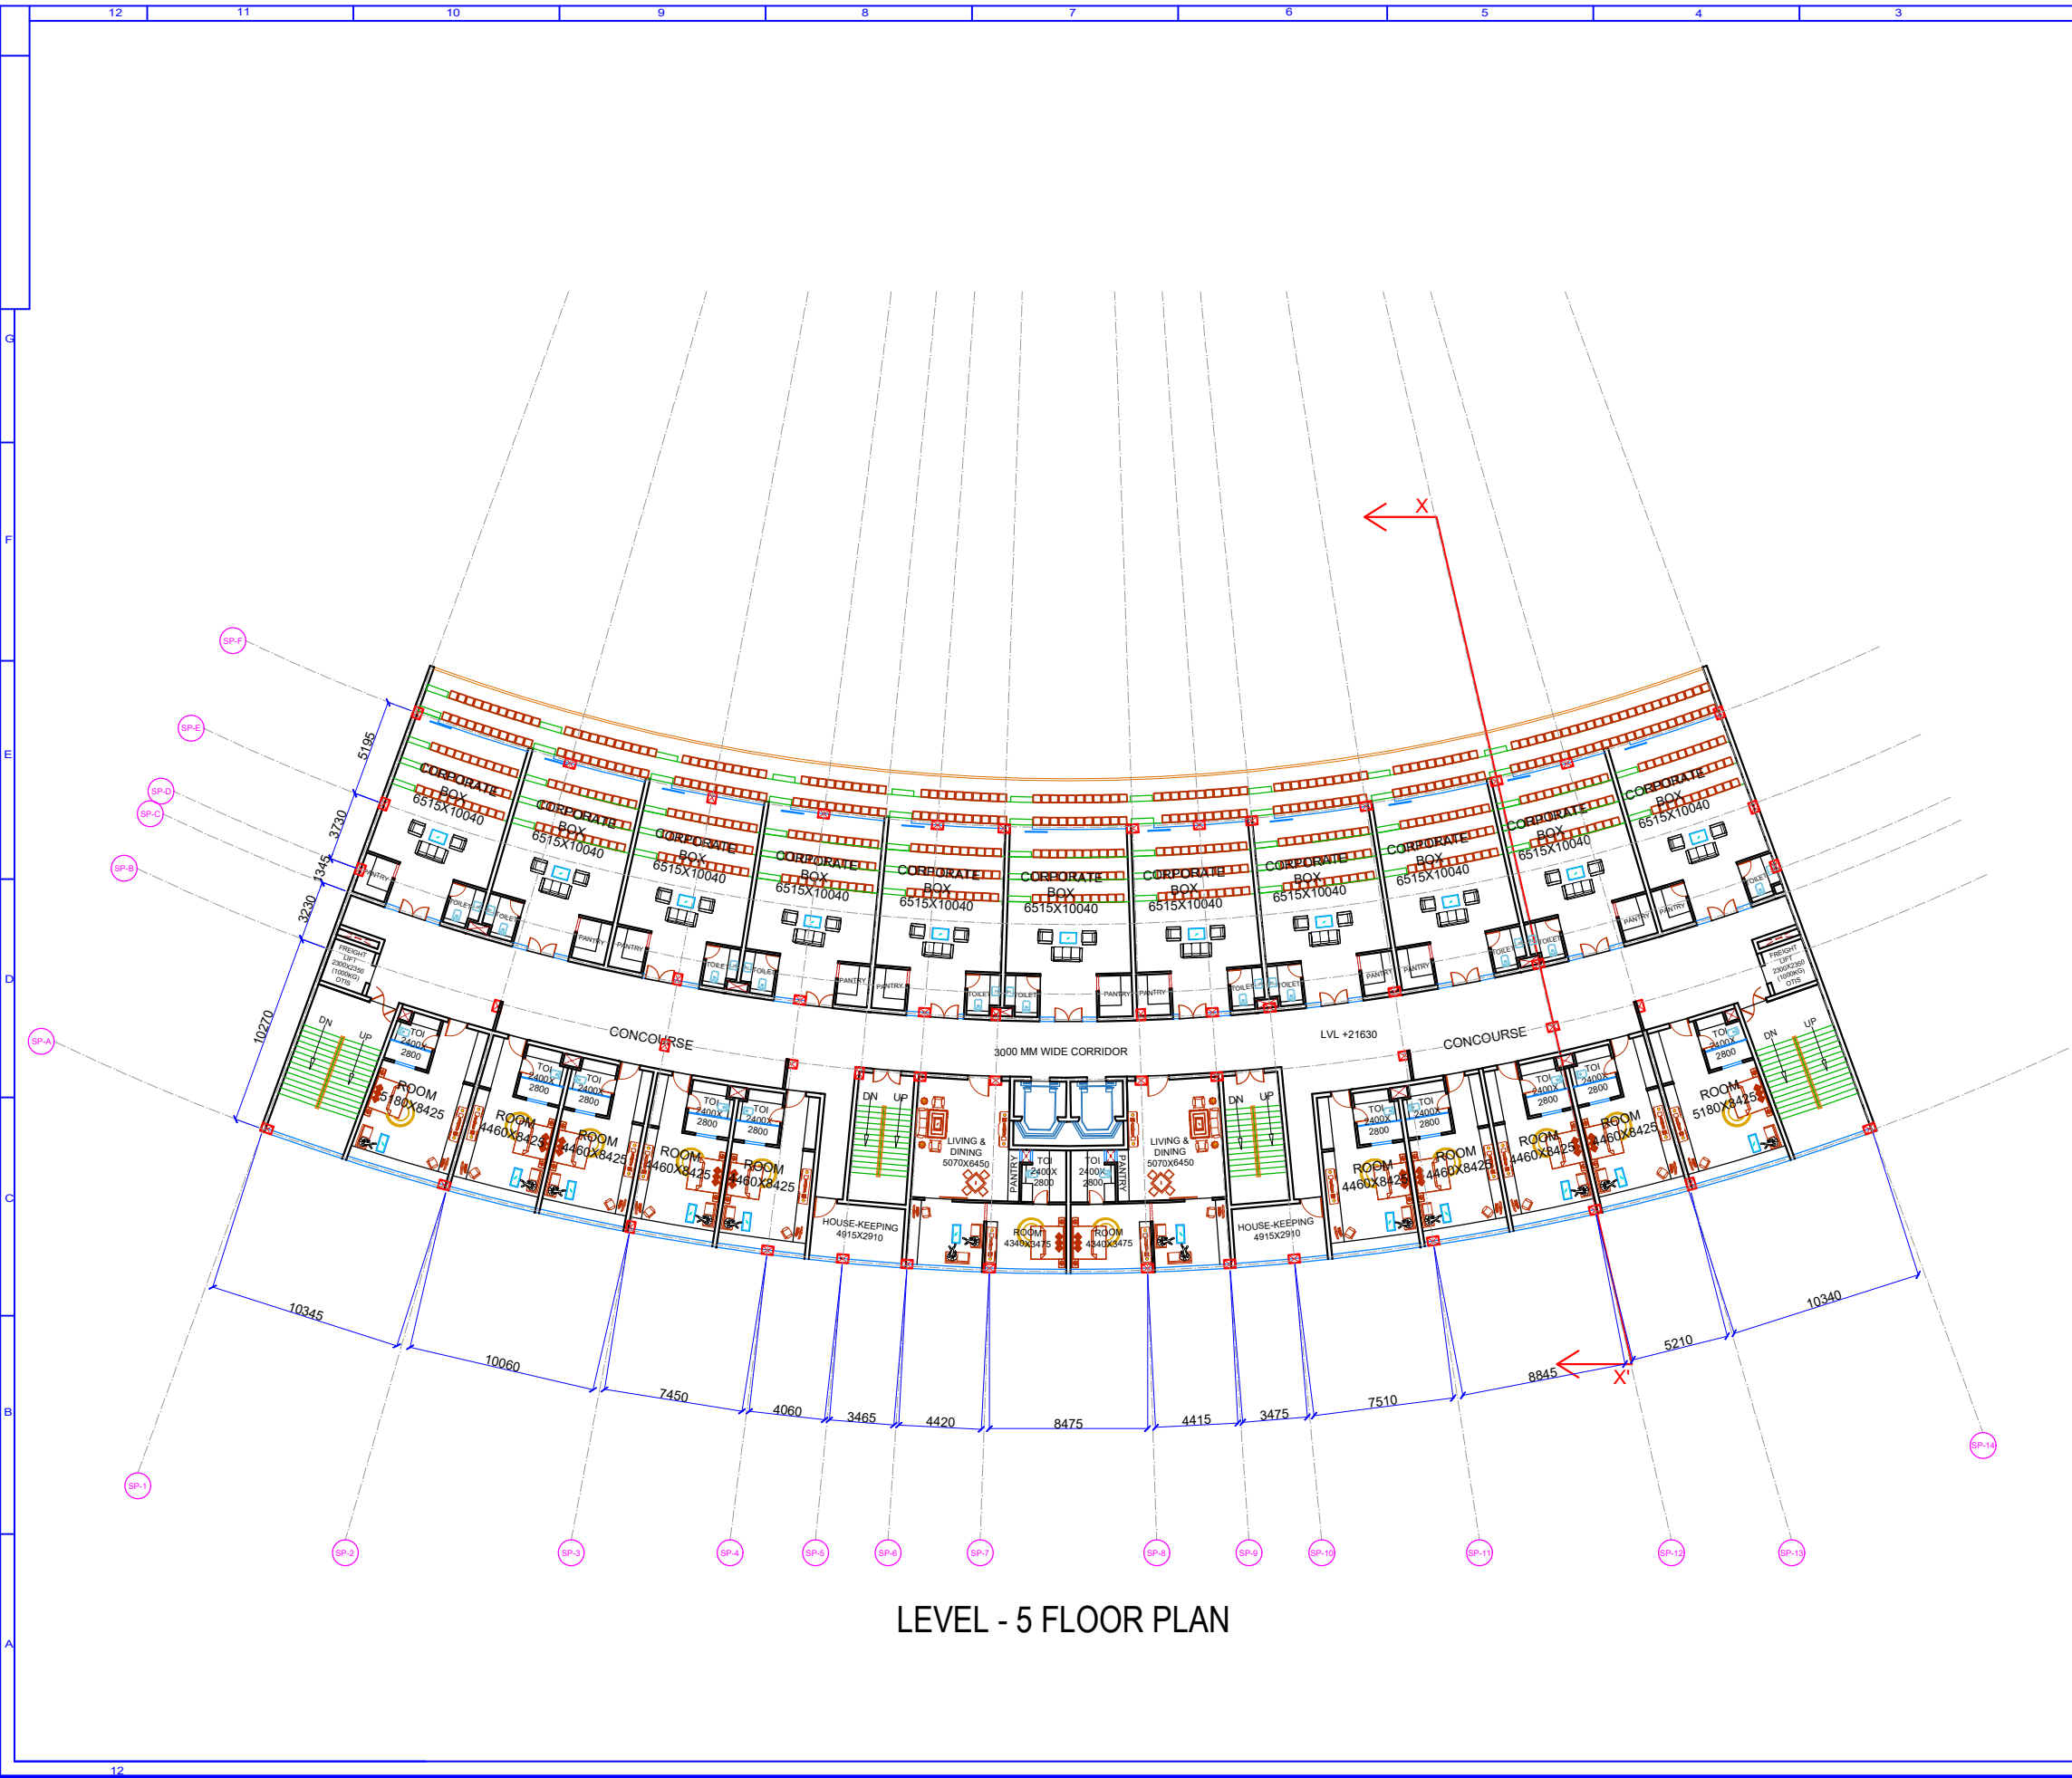

LEVEL - 5 FLOOR PLAN

WORKING DRAWING

NOTES -
THIS DRAWING IS CONFIDENTIAL AND SHOULD NOT
BE DISCLOSED, COPIED OR LENT TO A THIRD PARTY
WITHOUT WRITTEN CONSENT OF
SKYLINE INFRAWORLD PVT. LTD.
EXCEPT THE SYSTEM FOR WHICH THE
DRAWING IS MEANT.

DO NOT SCALE DRAWING ONLY WRITTEN DIMENSIONS ARE TO BE FOLLOWED

REVISIONS

SL. NO.	DESCRIPTION	BY	DATE

CLIENT
BIHAR CRICKET ASSOCIATION

PROJECT
RENOVATION & REDEVELOPMENT OF
MOINUL HAQ STADIUM AT PATNA

ARCHITECT



SKYLINE
INFRAWORLD PVT. LTD.

OFFICE : IIIrd FLOOR, LAXMI VARDAN COMMERCIAL
COMPLEX AT PATRAKARPURAM CROSSING,
GOMTI NAGAR, LUCKNOW, U.P. INDIA

PHONE : 0522-2394123, 2393123, 4044123 fax 0522-2393126
E-MAIL : skyline@skylineinfraworld.in


ARCHITECT : SANJAY & VIJAY SINHA

SOUTH PAVILION

LEVEL 5 - FLOOR PLAN

SCALE	DATE
PREP'D BY	18.07.2025
CHECK'D BY	18.07.2025
APPROV'D BY	18.07.2025

DRAWING NO.	SIPL / PATNA STADIUM / SOUTH PAVILION / 02
SHEET NO.	A5

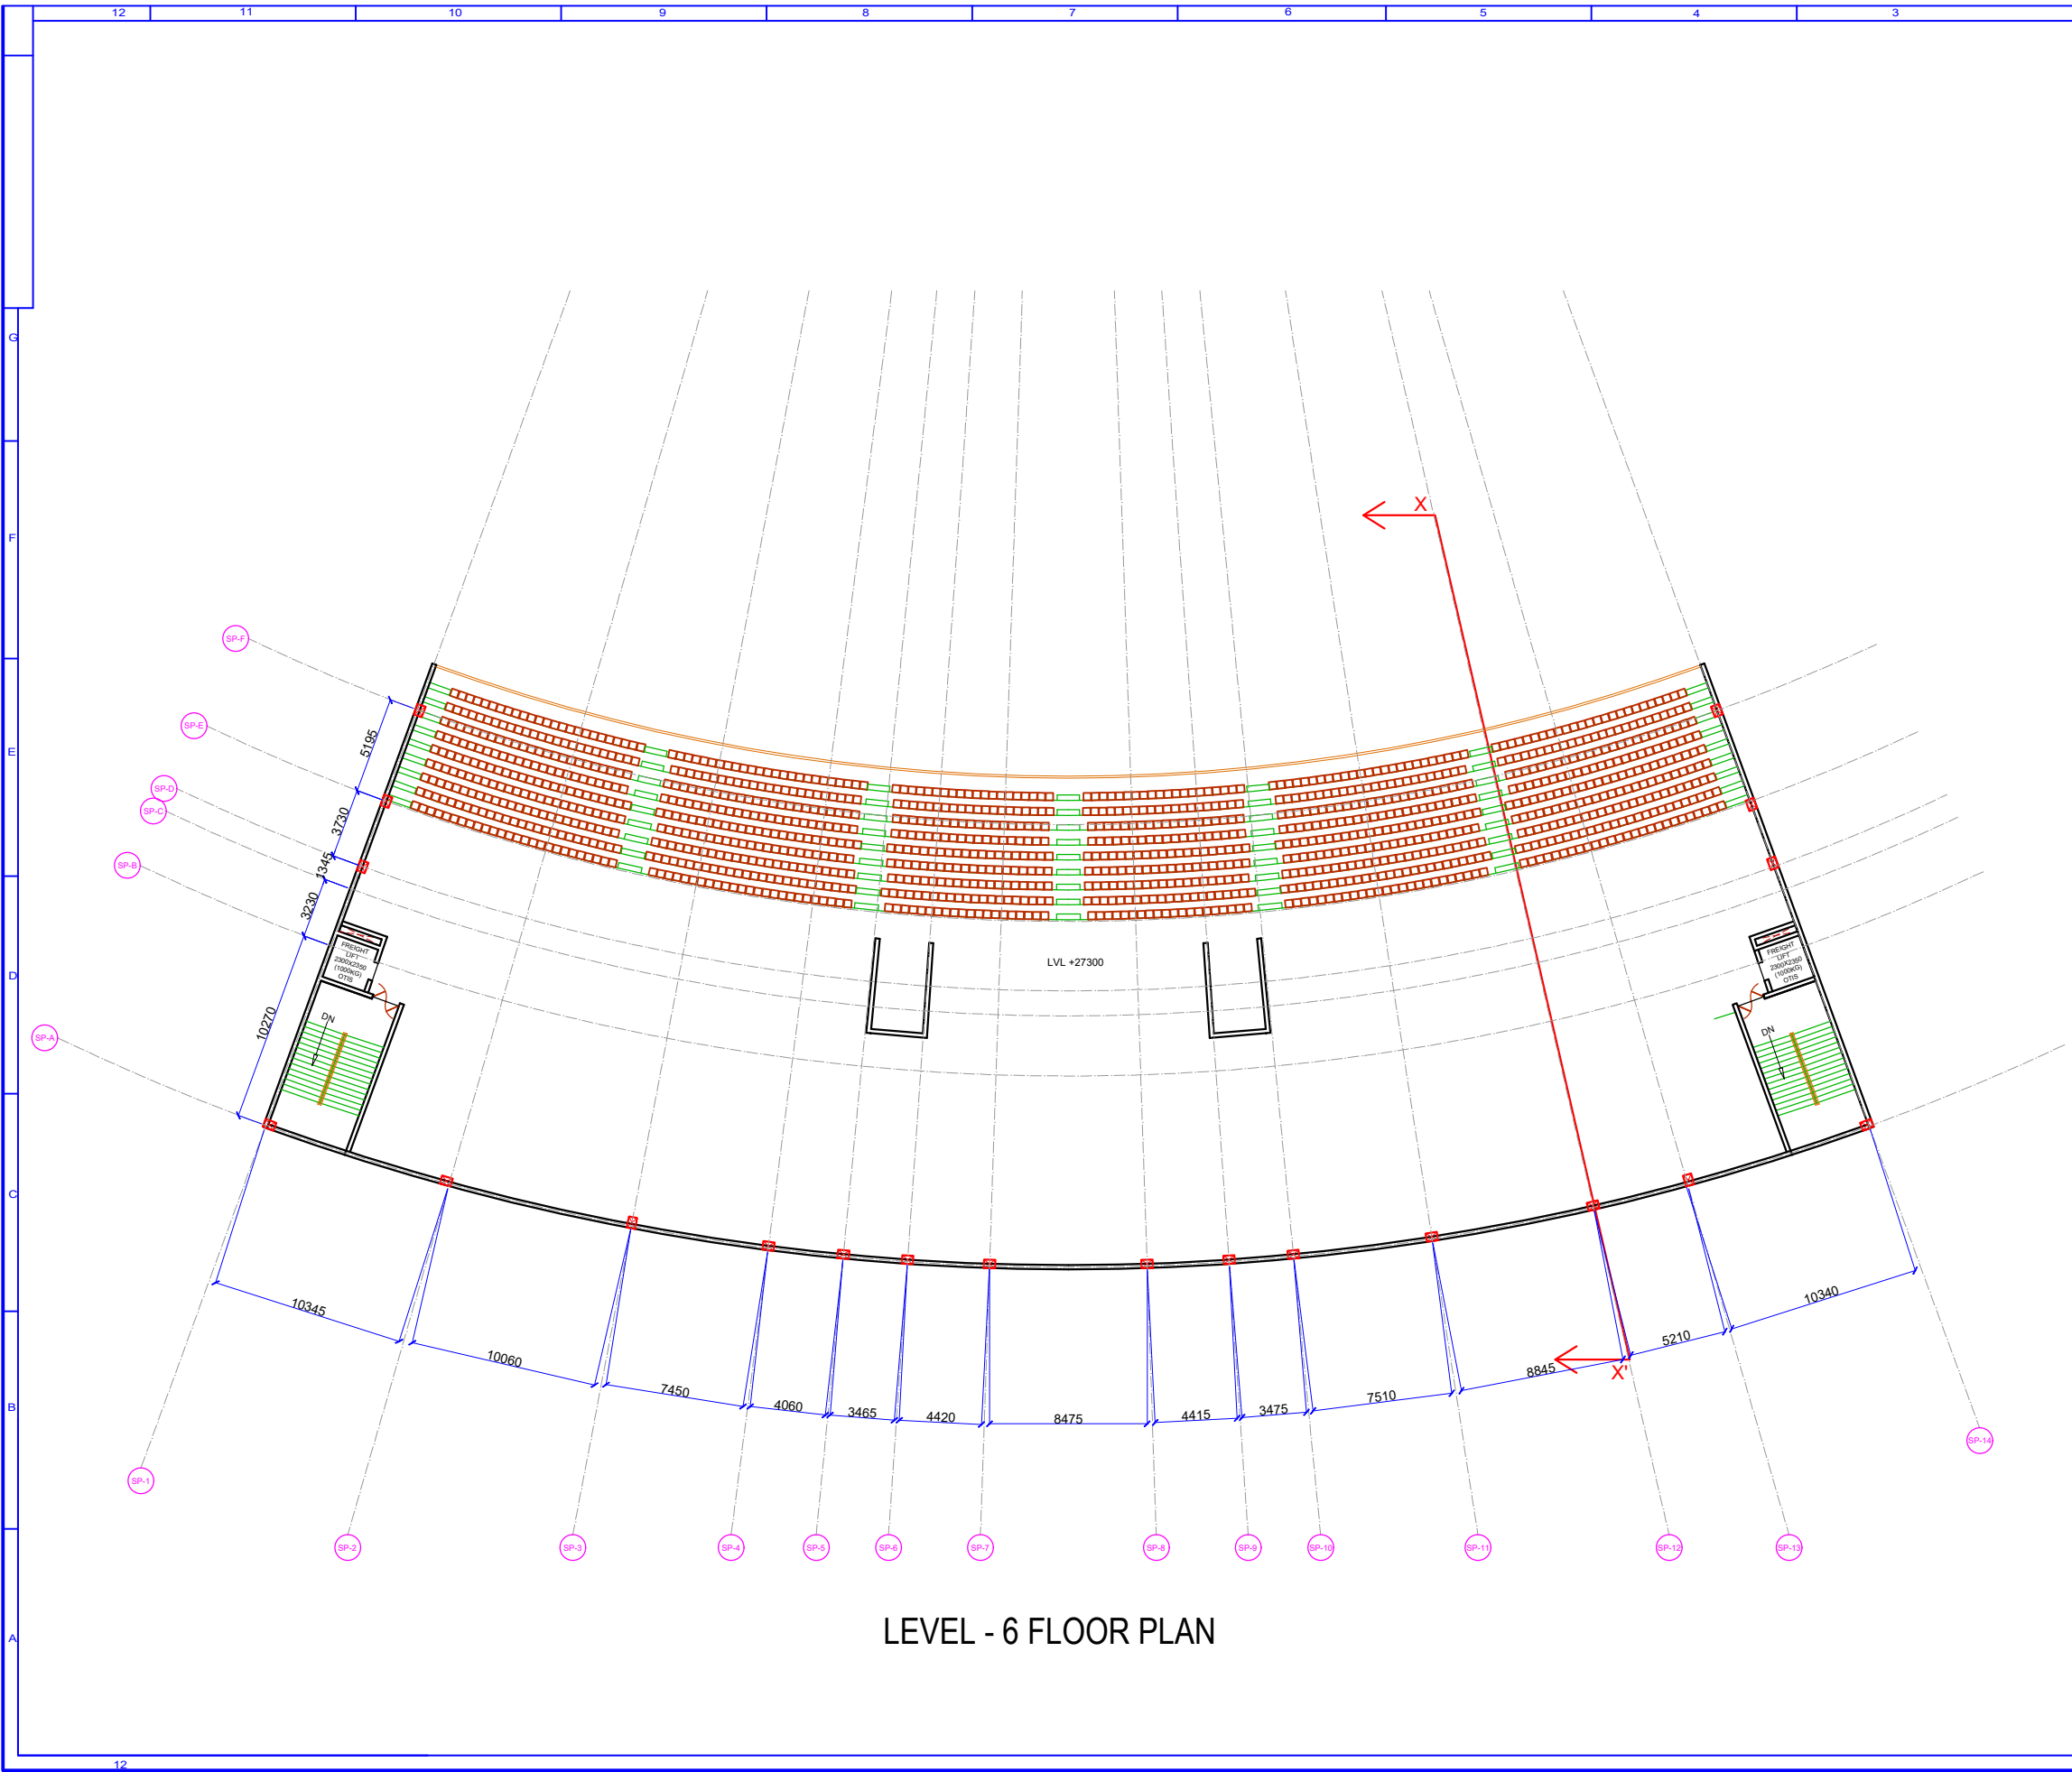

LEVEL - 6 FLOOR PLAN

WORKING DRAWING

NOTES -
THIS DRAWING IS CONFIDENTIAL AND SHOULD NOT
BE DISCLOSED, COPIED OR LENT TO A THIRD PARTY
WITHOUT WRITTEN CONSENT OF
SKYLINE INFRAWORLD PVT. LTD.
EXCEPT THE SYSTEM FOR WHICH THE
DRAWING IS MEANT.

DO NOT SCALE DRAWING ONLY WRITTEN DIMENSIONS ARE TO BE FOLLOWED

REVISIONS

SL. NO.	DESCRIPTION	BY	DATE

CLIENT
BIHAR CRICKET ASSOCIATION

PROJECT
RENOVATION & REDEVELOPMENT OF
MOINUL HAQ STADIUM AT PATNA

ARCHITECT



SKYLINE
INFRAWORLD PVT. LTD.


OFFICE : IIIrd FLOOR, LAXMI VARDAN COMMERCIAL
COMPLEX AT PATRAKARPURAM CROSSING,
GOMTI NAGAR, LUCKNOW, U.P. INDIA

PHONE : 0522-2394123, 2393123, 4044123 fax 0522-2393126
E-MAIL : skyline@skylineinfraworld.in

ARCHITECT : SANJAY & VIJAY SINHA

SOUTH PAVILION		SCALE	DATE
LEVEL 6 - FLOOR PLAN		PREP'D BY	18.07.2025
		CHECK'D BY	19.07.2025
		APPROV'D BY	19.07.2025

DRAWING NO.	SIPL / PATNA STADIUM / SOUTH PAVILION / 02
SHEET NO.	A6

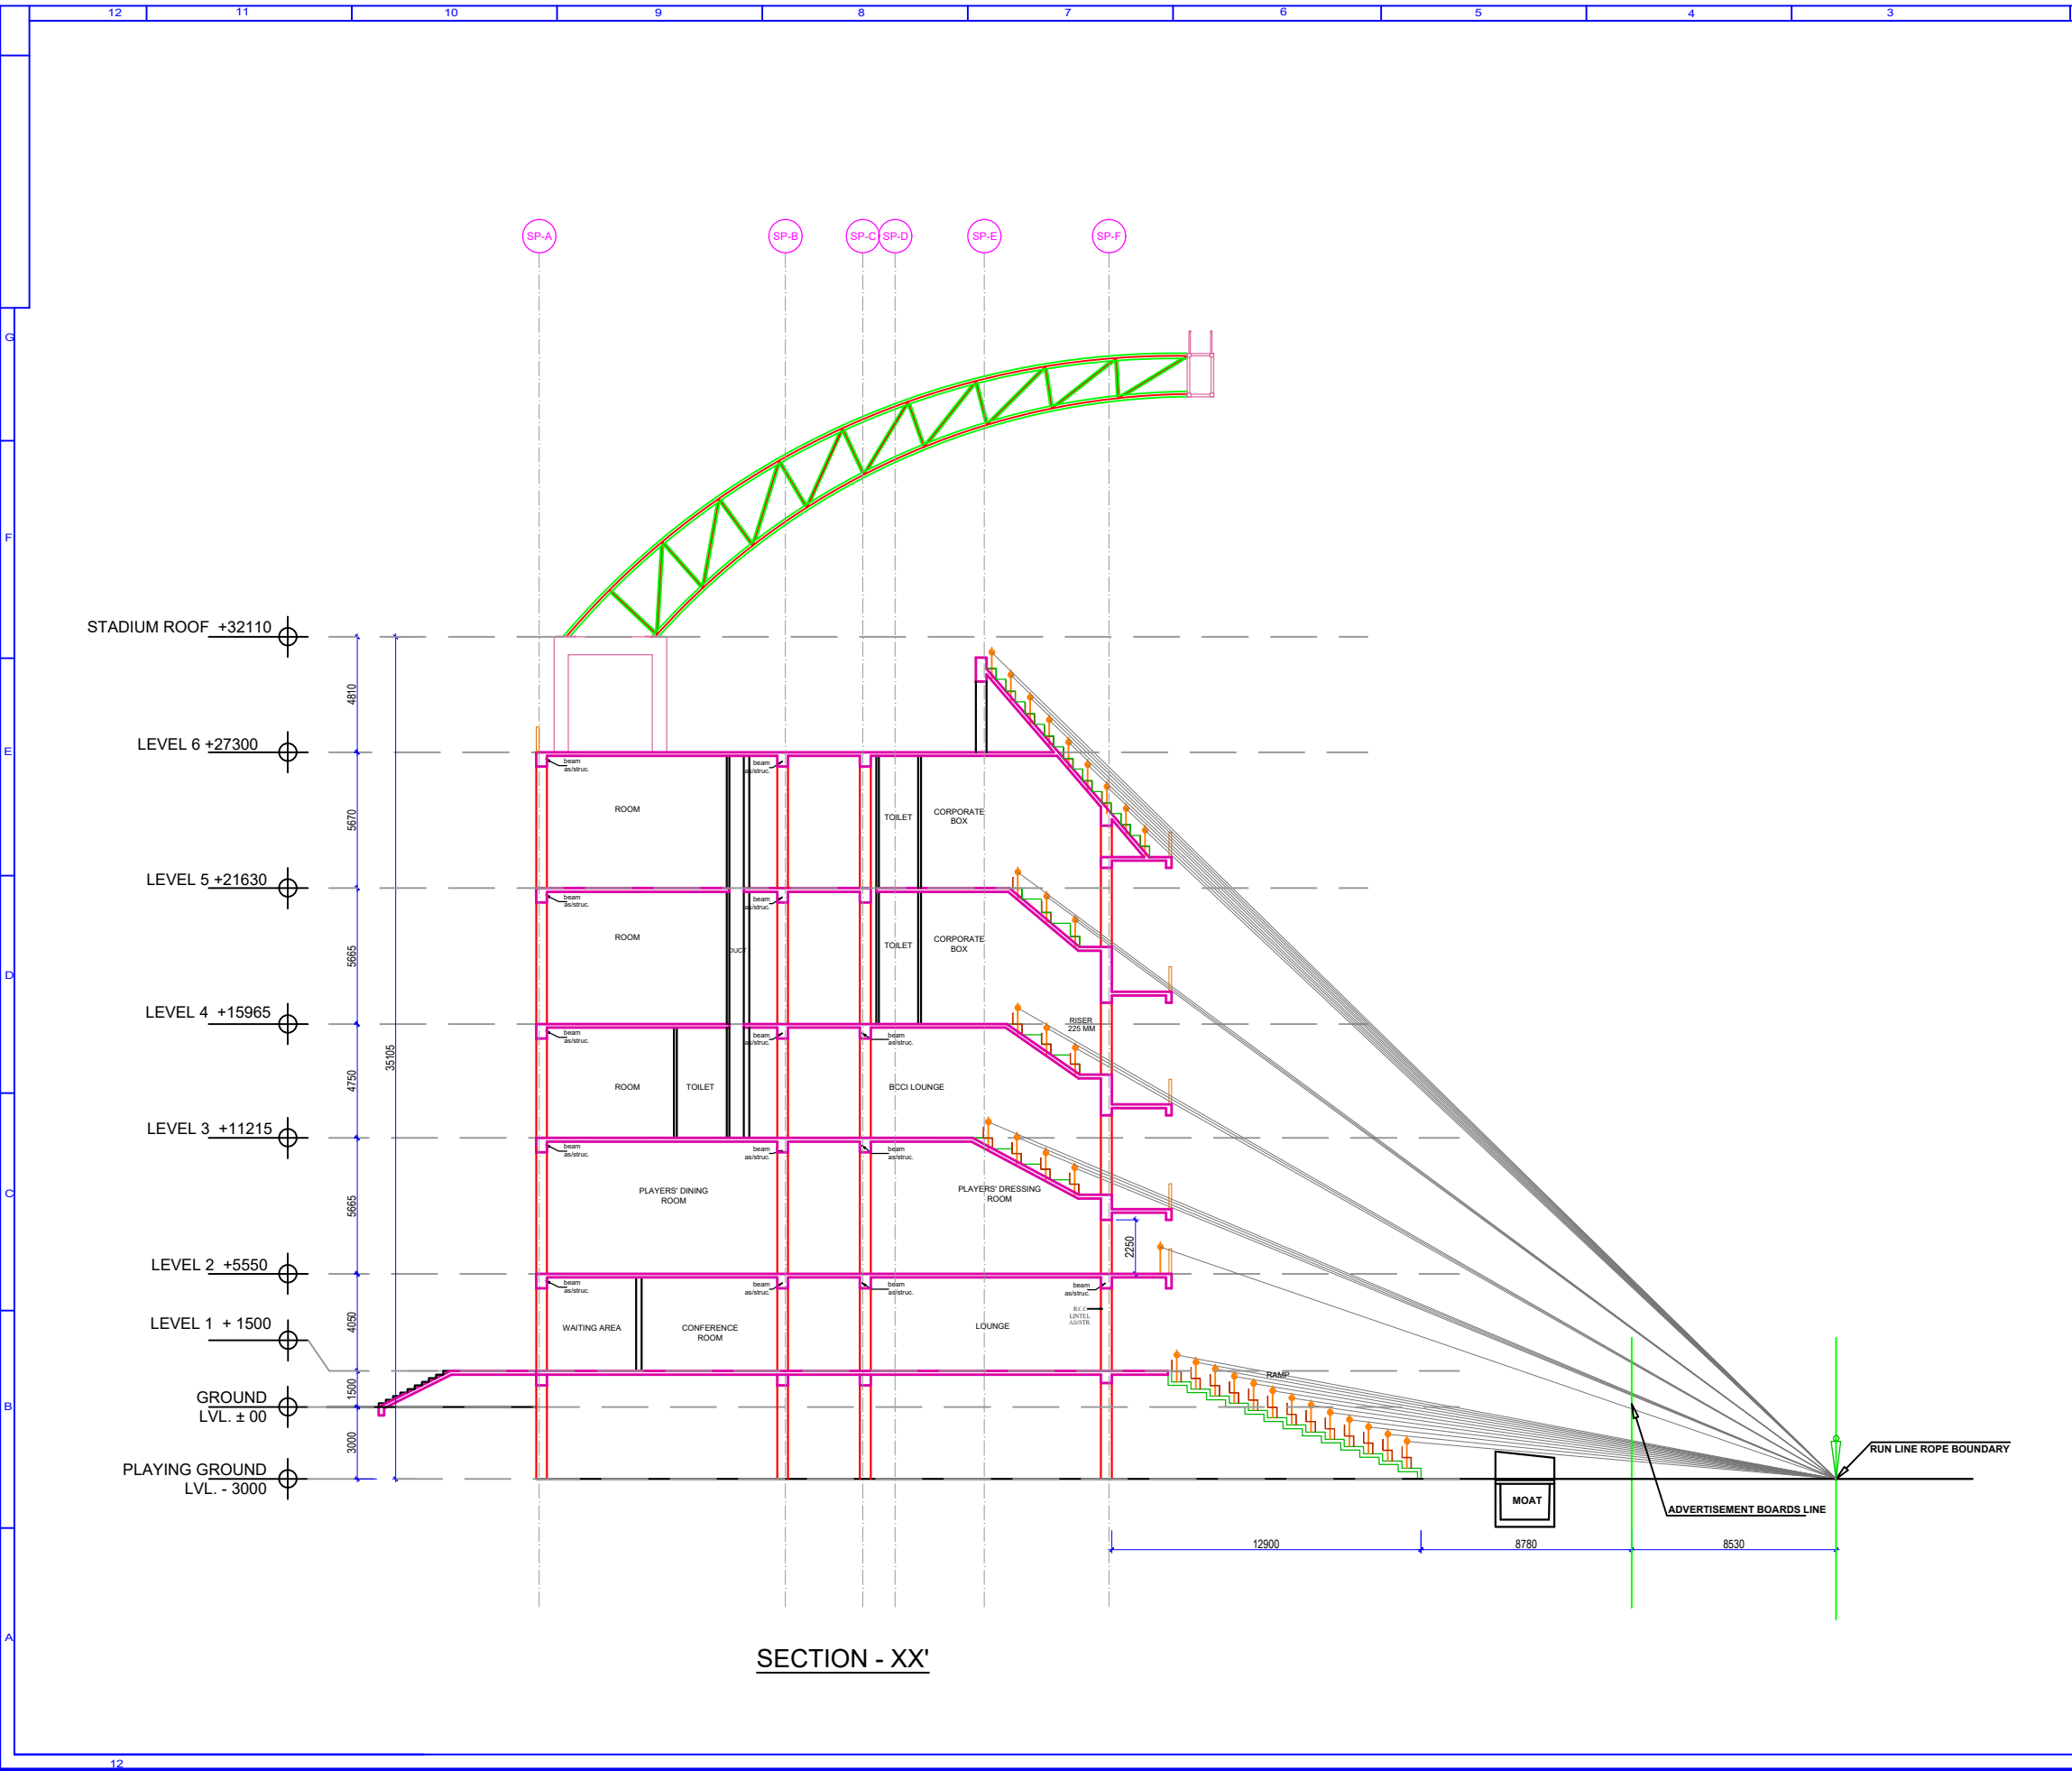

WORKING DRAWING

NOTES -
THIS DRAWING IS CONFIDENTIAL AND SHOULD NOT BE DISCLOSED, COPIED OR LENT TO A THIRD PARTY WITHOUT WRITTEN CONSENT OF SKYLINE INFRAWORLD PVT. LTD. EXCEPT THE SYSTEM FOR WHICH THE DRAWING IS MEANT.

DO NOT SCALE DRAWING ONLY WRITTEN DIMENSIONS ARE TO BE FOLLOWED


REVISIONS

SL. NO.	DESCRIPTION	BY	DATE

CLIENT
BIHAR CRICKET ASSOCIATION

PROJECT
RENOVATION & REDEVELOPMENT OF MOINUL HAQ STADIUM AT PATNA

ARCHITECT

 

SKYLINE
INFRAWORLD PVT. LTD.

OFFICE : IIIrd FLOOR, LAXMI VARDAN COMMERCIAL COMPLEX AT PATRAKARPURAM CROSSING, GOMTI NAGAR, LUCKNOW, U.P. INDIA

PHONE : 0522-2394123, 2393123, 4044123 fax 0522-2393126
E-MAIL : skyline@skylineinfraworld.in


ARCHITECT : SANJAY & VIJAY SINHA

SOUTH PAVILION

SECTION

SCALE	DATE
PREP BY	18.07.2025
CHECK BY	18.07.2025
APPROV BY	18.07.2025

DRAWING NO.	SIPL / PATNA STADIUM / SOUTH PAVILION / 02
SHEET NO.	A7

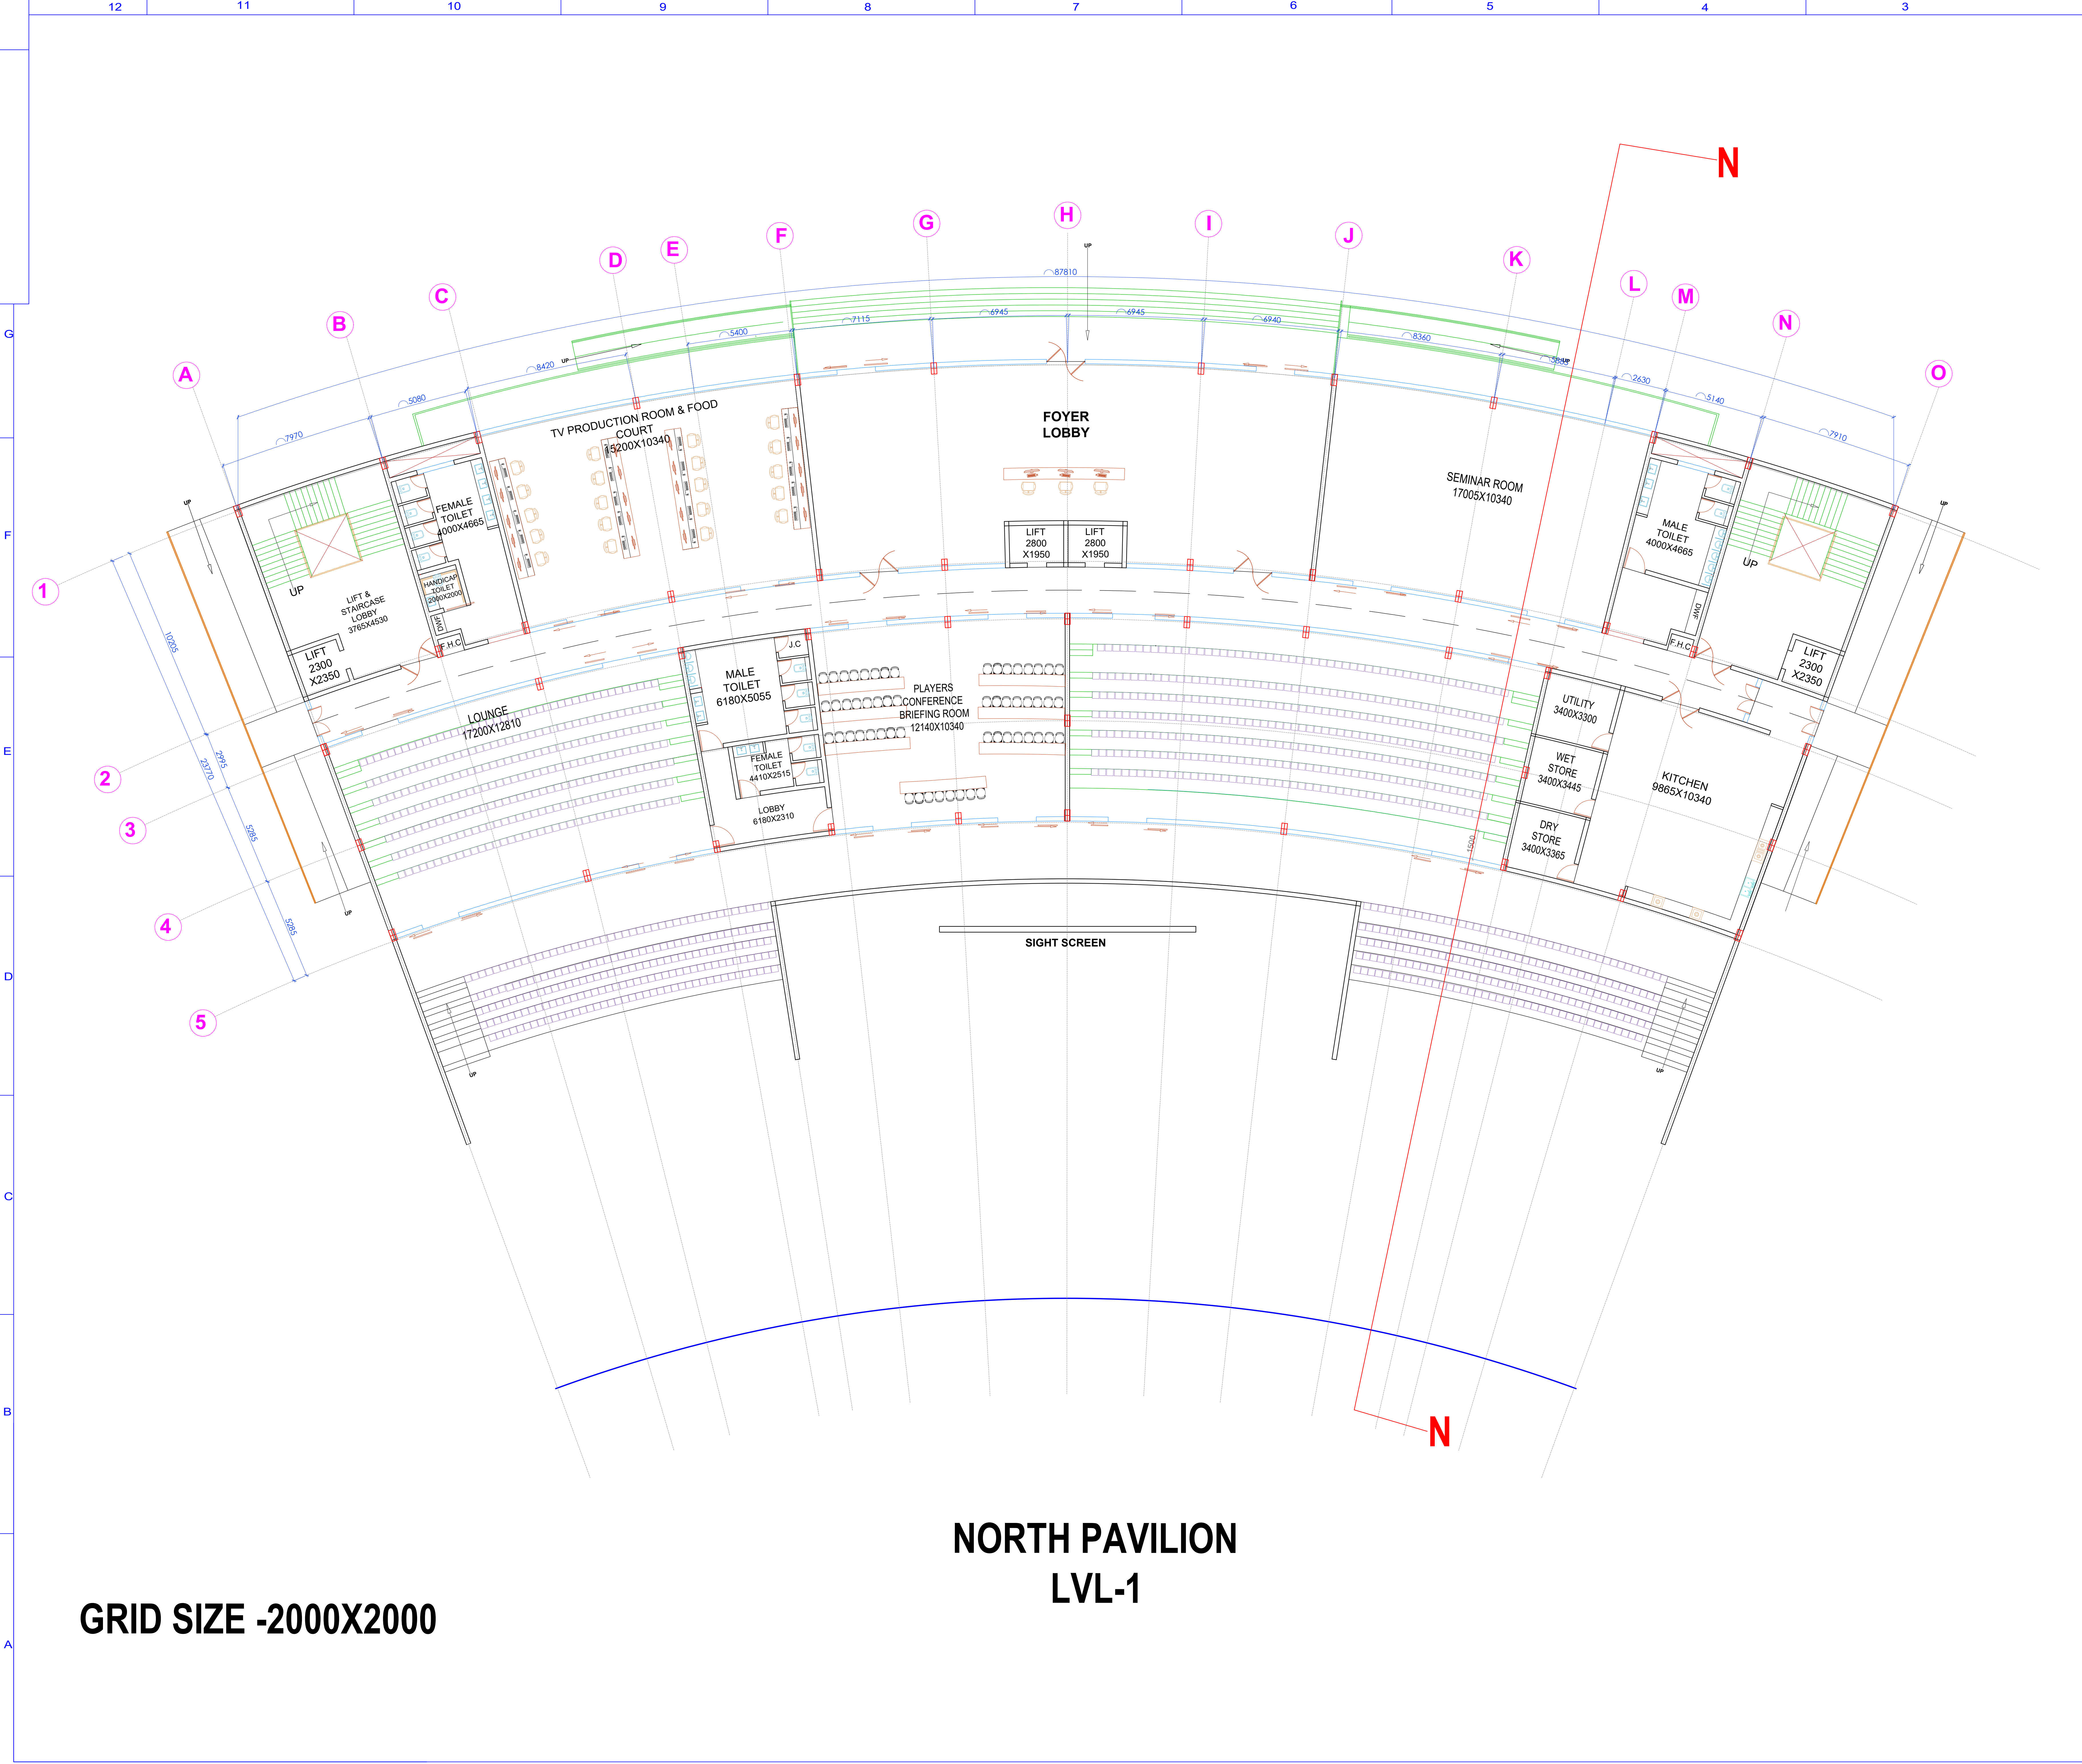

GRID SIZE -2000X2000

NORTH PAVILLION
LVL-1

CONCEPT DRAWING

NOTES -
THIS DRAWING IS CONFIDENTIAL AND SHOULD NOT
BE DISCLOSED, COPIED OR LENT TO A THIRD PARTY
WITHOUT WRITTEN CONSENT OF
SKYLINE INFRAWORLD PVT. LTD.
EXCEPT THE SYSTEM FOR WHICH THE
DRAWING IS MEANT.


DO NOT SCALE DRAWING ONLY WRITTEN DIMENSIONS ARE TO BE FOLLOWED

REVISIONS

SL. NO.	DESCRIPTION	BY	DATE

CLIENT	BUIDCO
PROJECT	RENOVATION & REDEVELOPMENT OF MOINUL HAQ STADIUM AT PATNA
PROJECT MANAGEMENT CONSULTANT	
DGPS SURVEYOR	

ARCHITECT

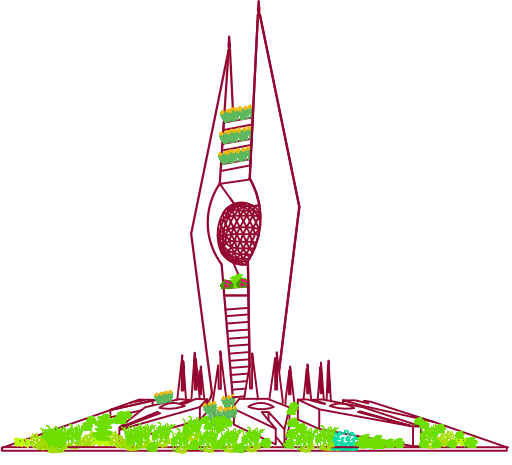


SKYLINE
INFRAWORLD PVT. LTD.

OFFICE : IIIrd FLOOR, LAXMI VARDAN COMMERCIAL
COMPLEX AT PATRAKARPURAM CROSSING,
GOMTI NAGAR, LUCKNOW, U.P. INDIA

PHONE : 0522-2394123, 2393123, 4044123 fax 0522-2393126
E-MAIL : skyline@skylineinfraworld.in

ARCHITECT : SANJAY & VIJAY SINHA

DRAWING NO.	SIPL/ PATNA STADIUM/ NORTH PAVILION/ 03	SCALE -		DATE
		PREP.	BY	21.07.2025
		CHKD.	BY	21.07.2025
		APPVD.	BY	21.07.2025
SHEET NO.	A1			

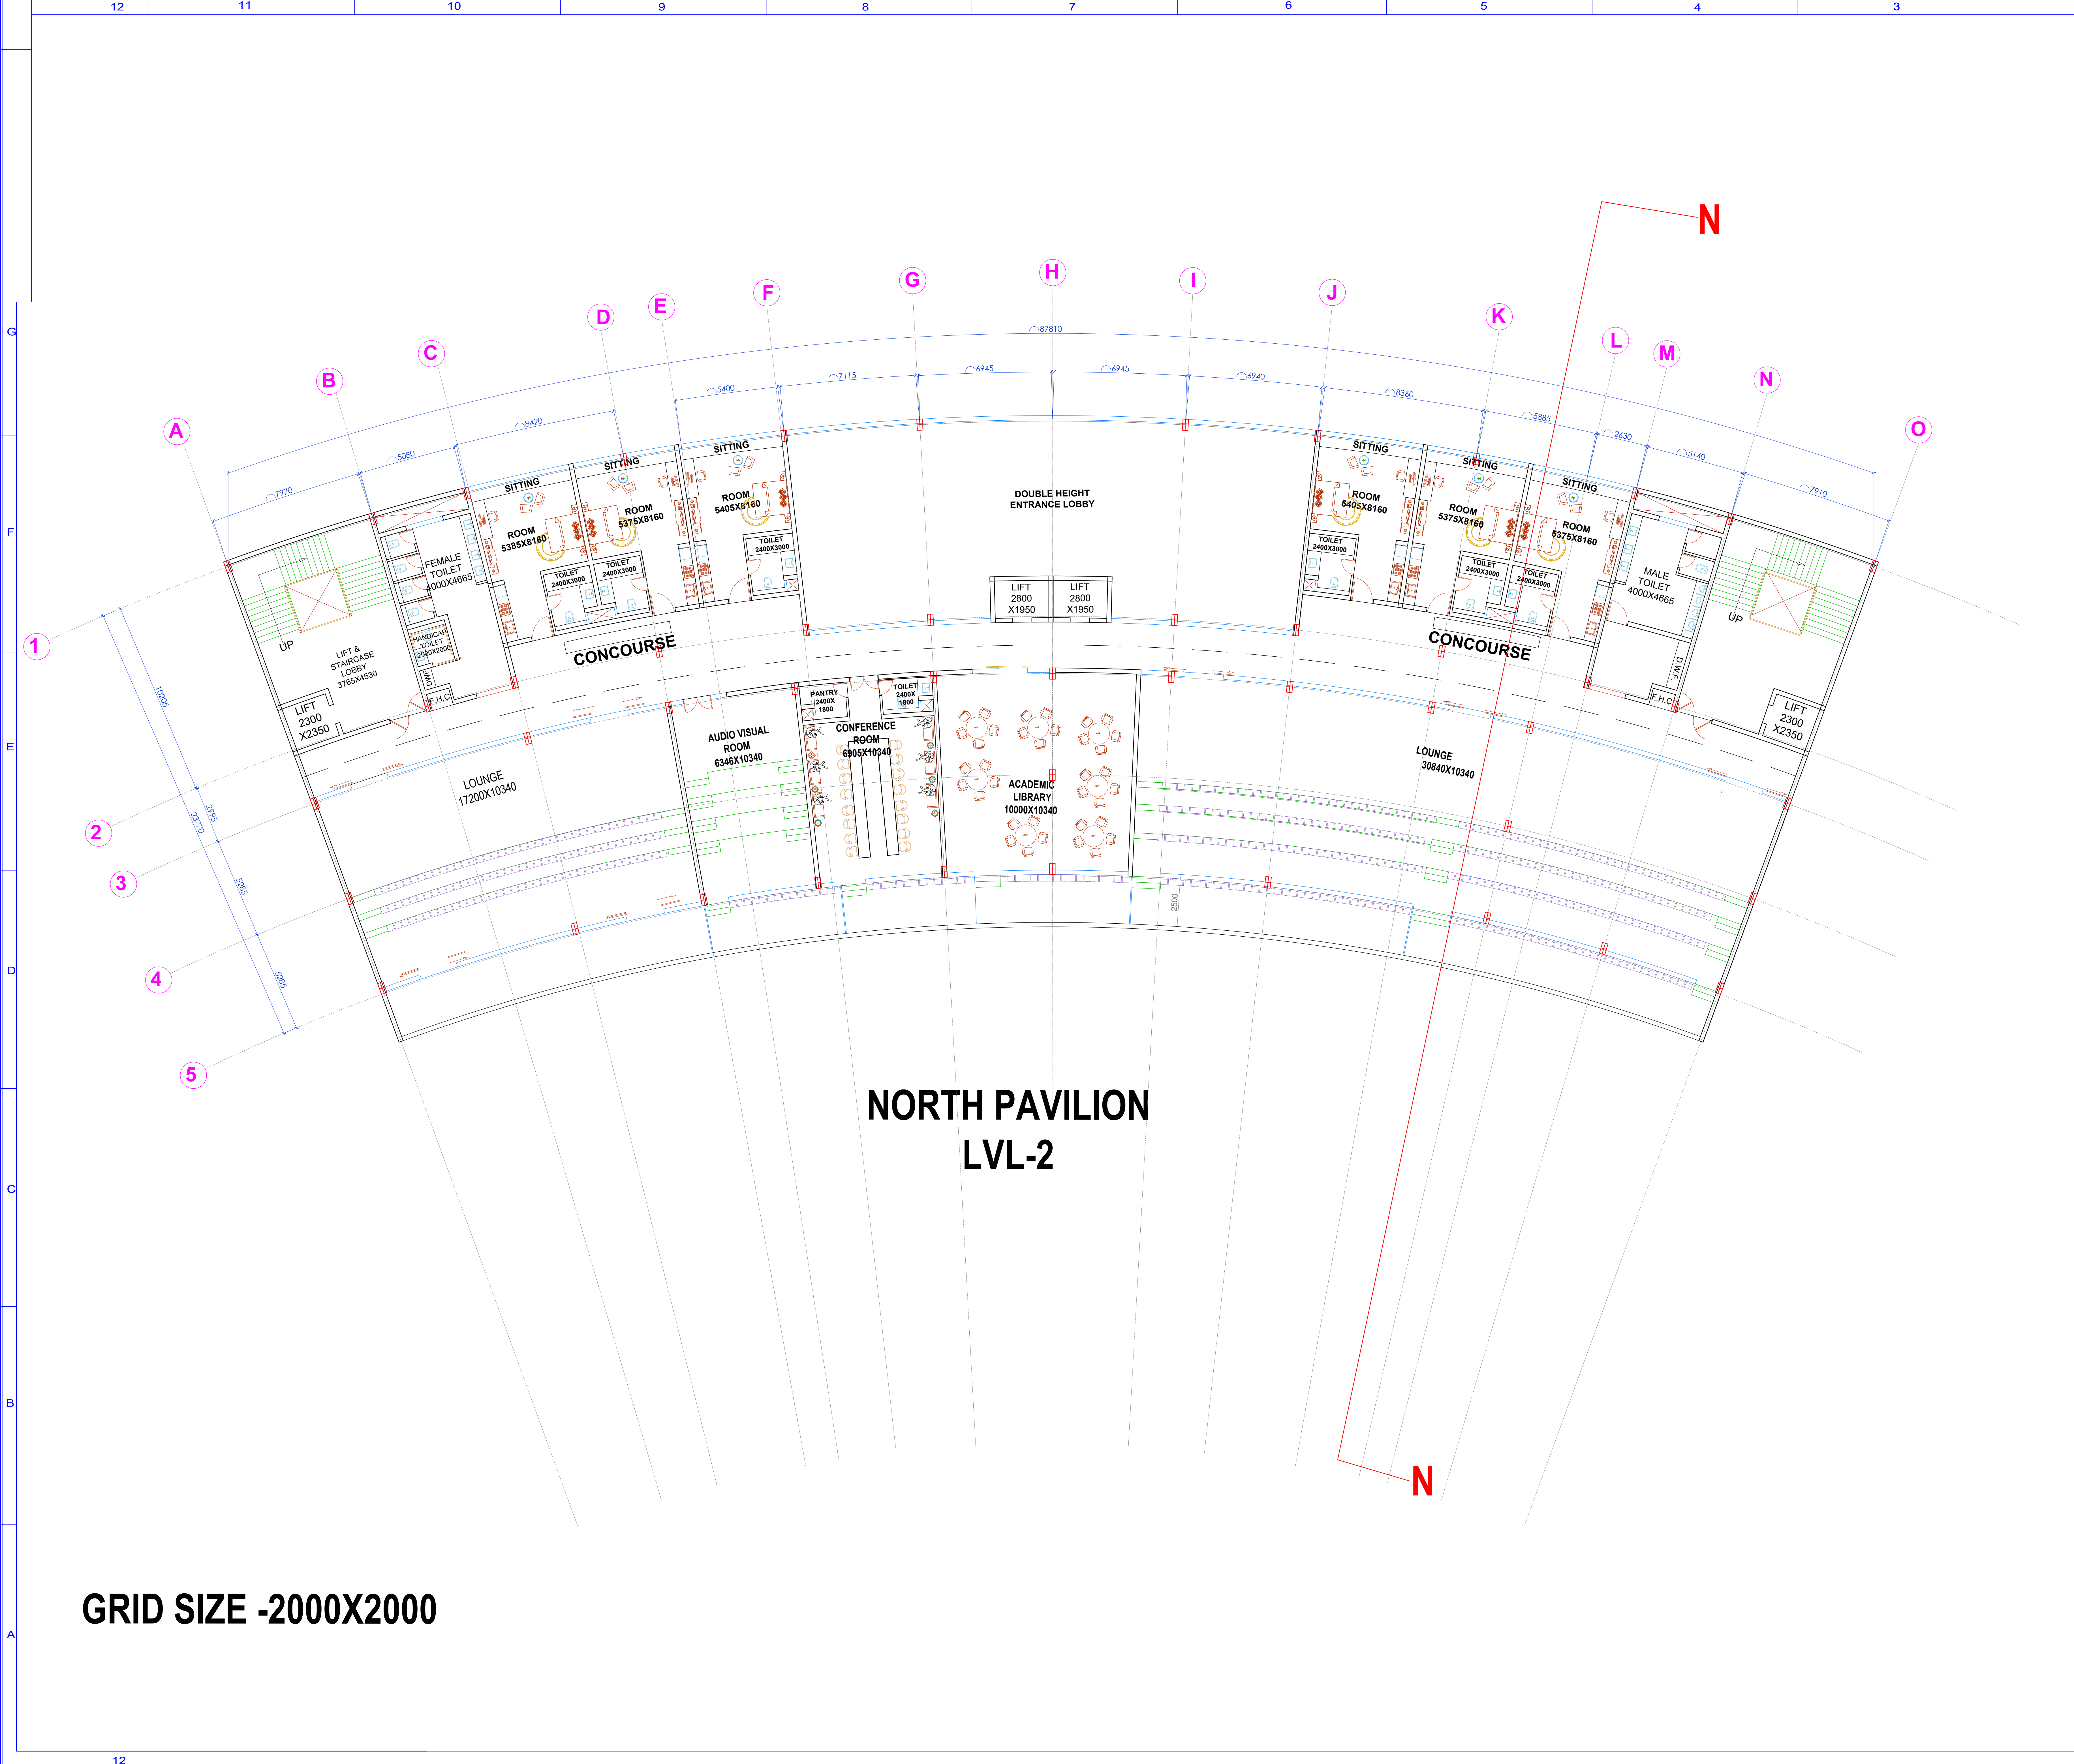

GRID SIZE -2000X2000

CONCEPT DRAWING

NOTES -
THIS DRAWING IS CONFIDENTIAL AND SHOULD NOT BE DISCLOSED, COPIED OR LENT TO A THIRD PARTY WITHOUT WRITTEN CONSENT OF SKYLINE INFRAWORLD PVT. LTD. EXCEPT THE SYSTEM FOR WHICH THE DRAWING IS MEANT.


DO NOT SCALE DRAWING ONLY WRITTEN DIMENSIONS ARE TO BE FOLLOWED

REVISIONS

SL. NO.	DESCRIPTION	BY	DATE

CLIENT	BUIDCO
PROJECT	RENOVATION & REDEVELOPMENT OF MOINUL HAQ STADIUM AT PATNA
PROJECT MANAGEMENT CONSULTANT	
DGPS SURVEYOR	

ARCHITECT

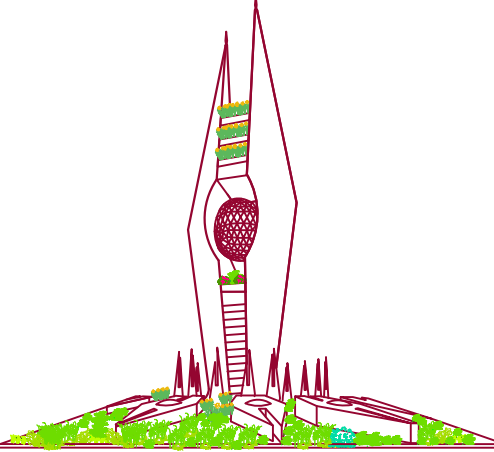

SKYLINE
INFRAWORLD PVT. LTD.


OFFICE : 11th FLOOR, LAXMI VARDAN COMMERCIAL COMPLEX AT PATRAKARPURAM CROSSING, GOMTI NAGAR, LUCKNOW, U.P. INDIA

PHONE : 0522-2394123, 2393123, 4044123 fax 0522-2393126

E-MAIL : skyline@skylineinfraworld.in

ARCHITECT : SANJAY & VIJAY SINHA

NORTH PAVILLION LVL-2		SCALE -	DATE
DRAWING NO. SIPL/ PATNA STADIUM/ NORTH PAVILION/ 03		PRPD. BY	21.07.2025
SHEET NO. A2		CHKD. BY	21.07.2025
		APPVD. BY	21.07.2025

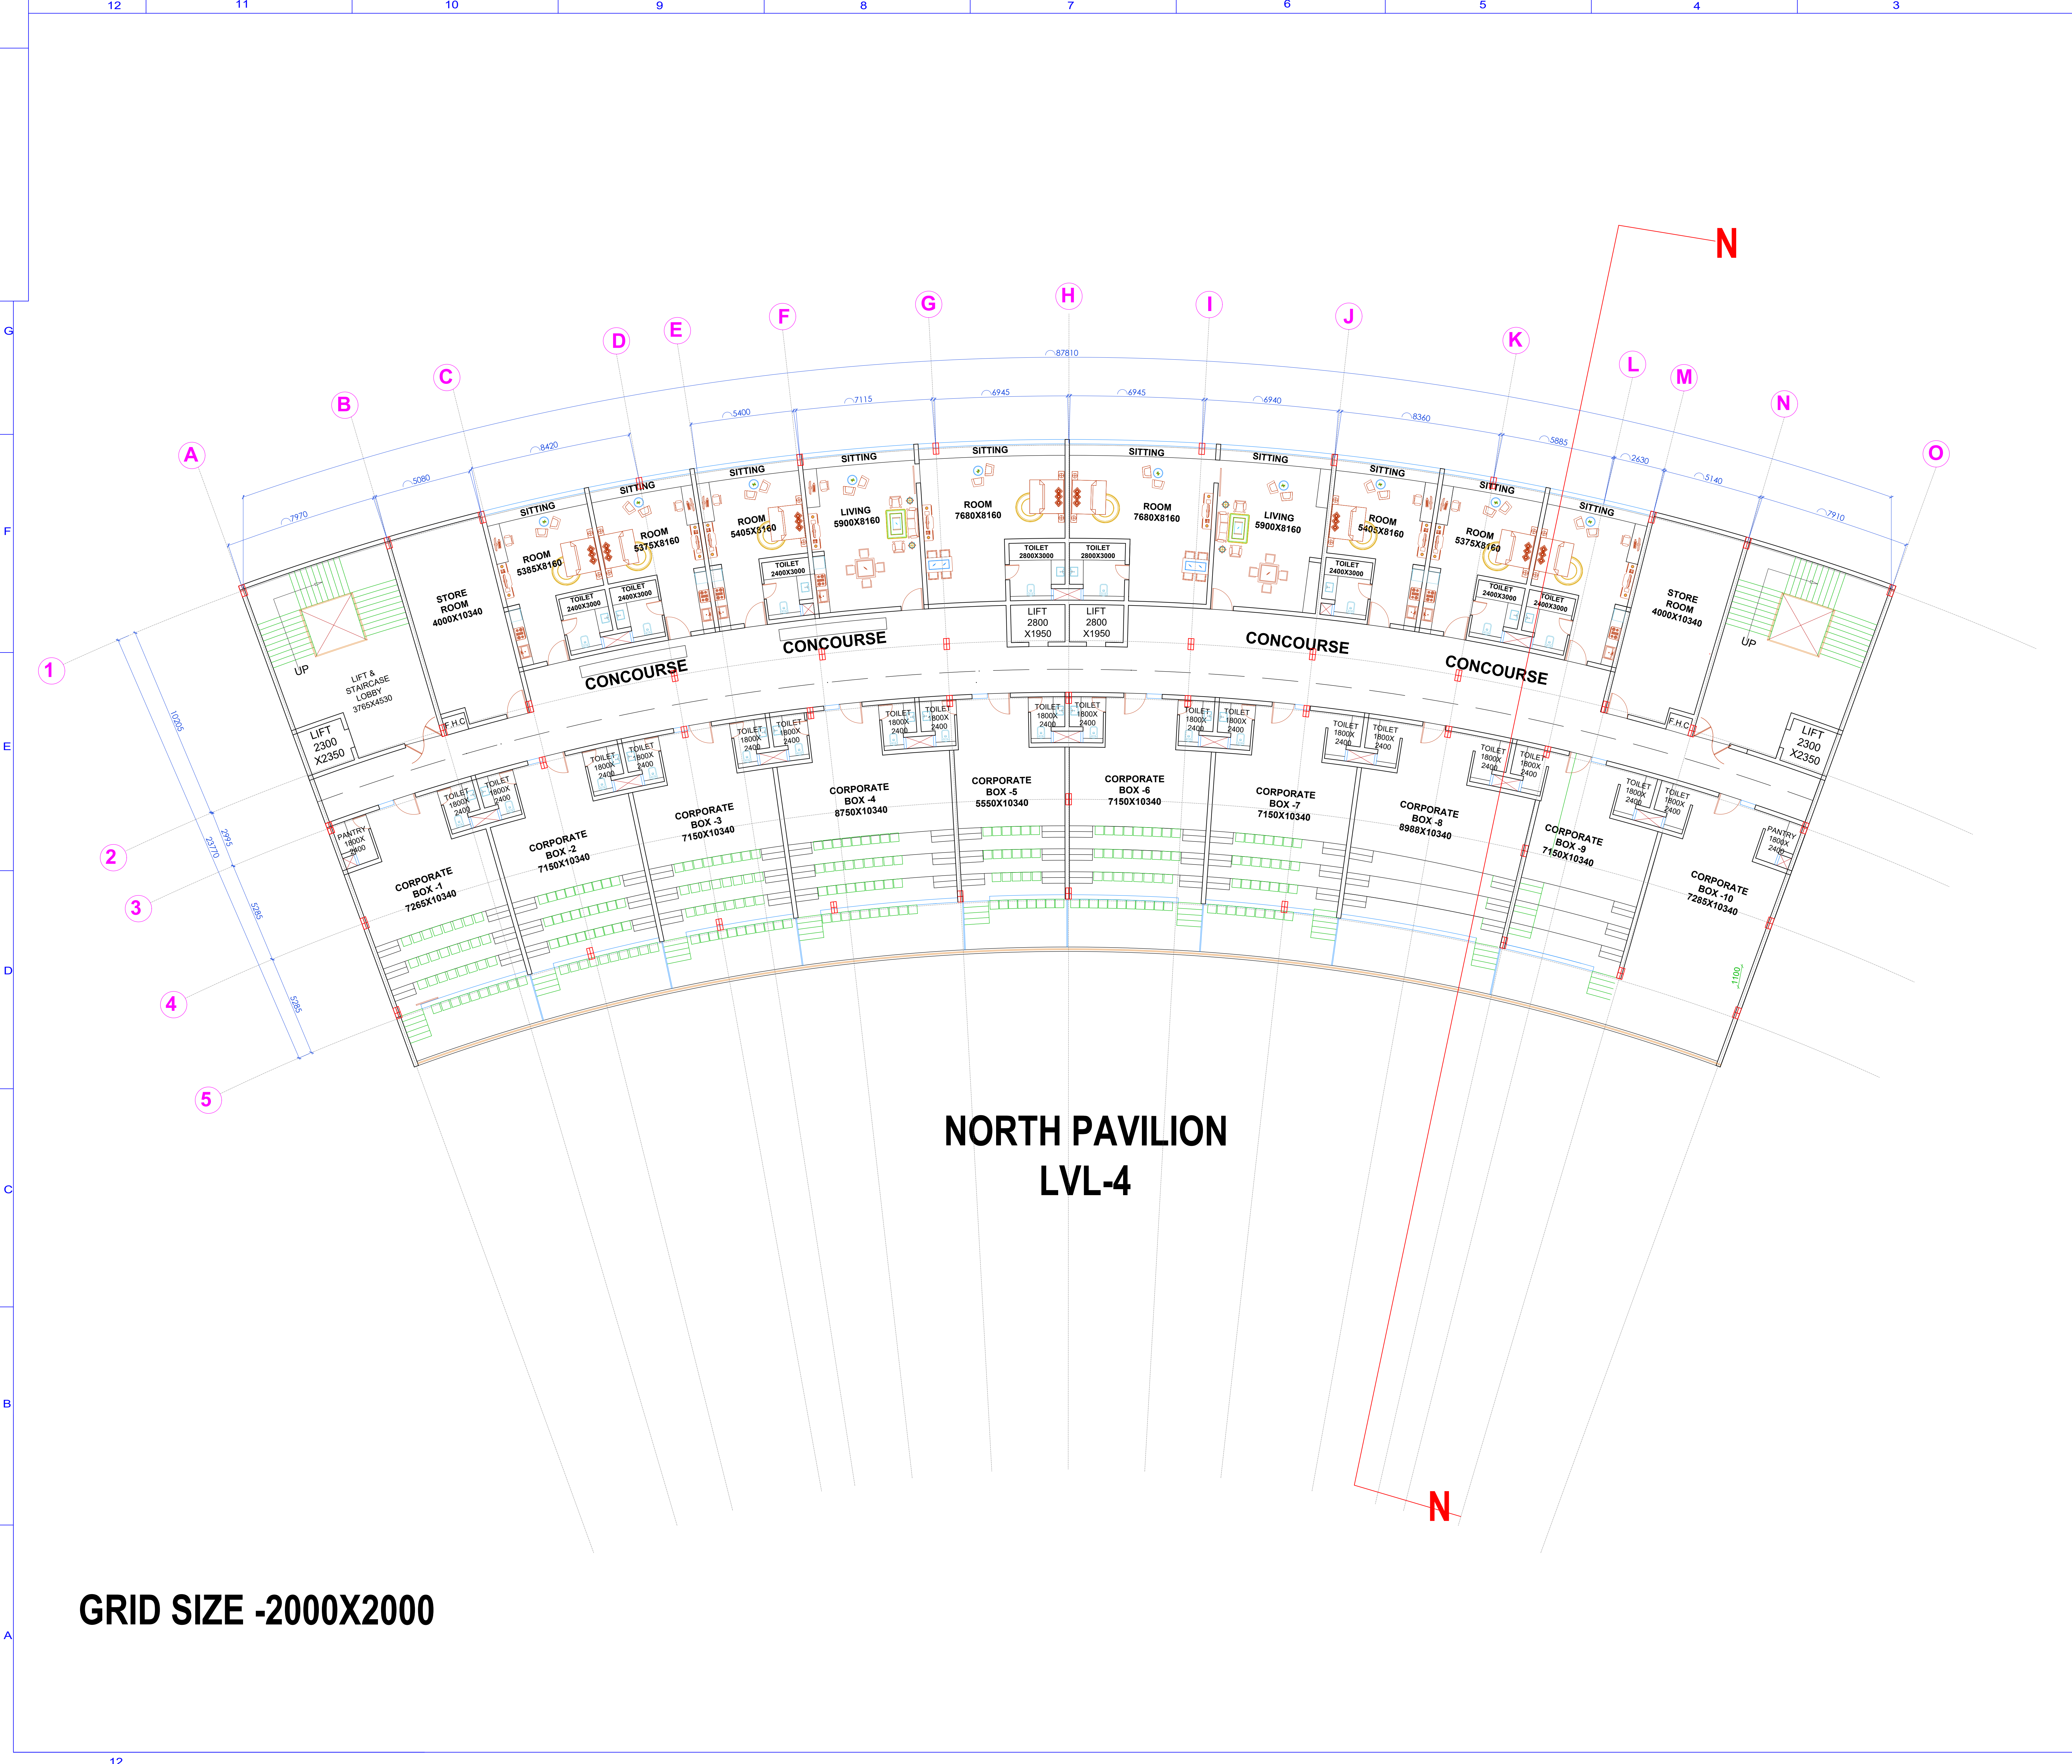

GRID SIZE -2000X2000

CONCEPT DRAWING

NOTES -
THIS DRAWING IS CONFIDENTIAL AND SHOULD NOT BE DISCLOSED, COPIED OR LENT TO A THIRD PARTY WITHOUT WRITTEN CONSENT OF SKYLINE INFRAWORLD PVT. LTD. EXCEPT THE SYSTEM FOR WHICH THE DRAWING IS MEANT.

DO NOT SCALE DRAWING ONLY WRITTEN DIMENSIONS ARE TO BE FOLLOWED

REVISIONS

SL. NO.	DESCRIPTION	BY	DATE


CLIENT
BUIDCO

PROJECT
RENOVATION & REDEVELOPMENT OF MOINUL HAQ STADIUM AT PATNA

PROJECT MANAGEMENT CONSULTANT

DGPS SURVEYOR

ARCHITECT

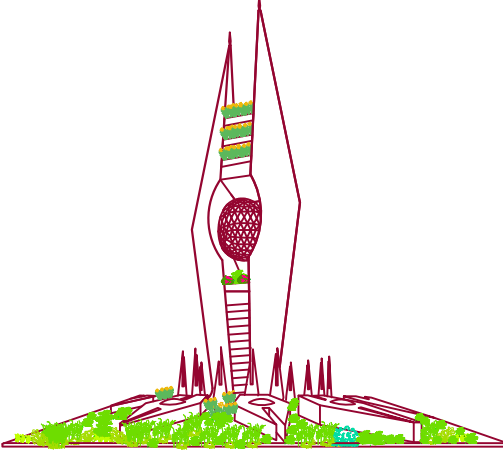

SKYLINE
INFRAWORLD PVT. LTD.

OFFICE : 11/3rd FLOOR, LAXMI VARDAN COMMERCIAL COMPLEX AT PATRAKARPURAM CROSSING, GOMTI NAGAR, LUCKNOW, U.P. INDIA

PHONE : 0522-2394123, 2393123, 4044123 fax 0522-2393126
E-MAIL : skyline@skylineinfraworld.in

ARCHITECT : SANJAY & VIJAY SINHA

NORTH PAVILLION

LVL-4

SCALE- DATE

PRPD. BY 21.07.2025

CHKD. BY 21.07.2025

APPVD. BY 21.07.2025

DRAWING NO. SIPL/ PATNA STADIUM/ NORTH PAVILLION/ 03

SHEET NO. A4

NOTES -
THIS DRAWING IS CONFIDENTIAL AND SHOULD NOT
BE DISCLOSED, COPIED OR LENT TO A THIRD PARTY
WITHOUT WRITTEN CONSENT OF
SKYLINE INFRAWORLD PVT. LTD.
EXCEPT THE SYSTEM FOR WHICH THE
DRAWING IS MEANT.

DO NOT SCALE DRAWING ONLY WRITTEN DIMENSIONS ARE TO BE FOLLOWED

REVISIONS

[illegible]

CLIENT

BUIDCO


PROJECT

RENOVATION & REDEVELOPMENT OF MOINUL HAQ STADIUM AT PATNA

PROJECT MANAGEMENT CONSULTANT

DGPS SURVEYOR

ARCHITECT

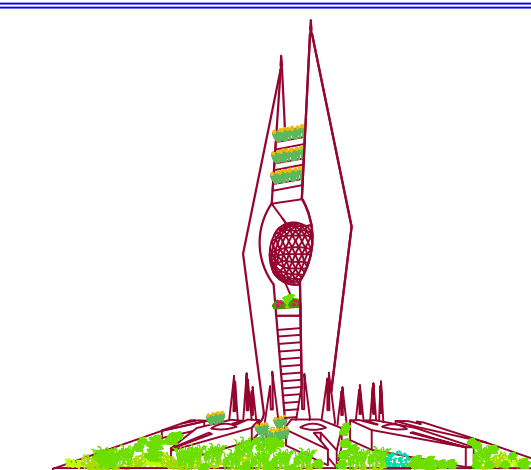

SKYLINE
INFRAWORLD PVT. LTD.

OFFICE : IIIrd FLOOR, LAXMI VARDAN COMMERCIAL
COMPLEX AT PATRAKARPURAM CROSSING,
GOMTI NAGAR, LUCKNOW, U.P. INDIA

PHONE : 0522-2394123,2393123,4044123 fax 0522-2393126
E-MAIL : skyline@skylineinfraworld.in

ARCHITECT : SANJAY & VIJAY SINHA

NORTH PAVILLION LVL-5	SCALE -		DATE
	PROP. BY		21.07.2025
	CHKD. BY		21.07.2025
	APPVD. BY		21.07.2025


DRAWING NO.	SIPL/ PATNA STADIUM/ NORTH PAVILION/ 03
-------------	---


SHEET NO.	A5
-----------	-----------

NORTH PAVILION

LVL-5

GRID SIZE -2000X2000

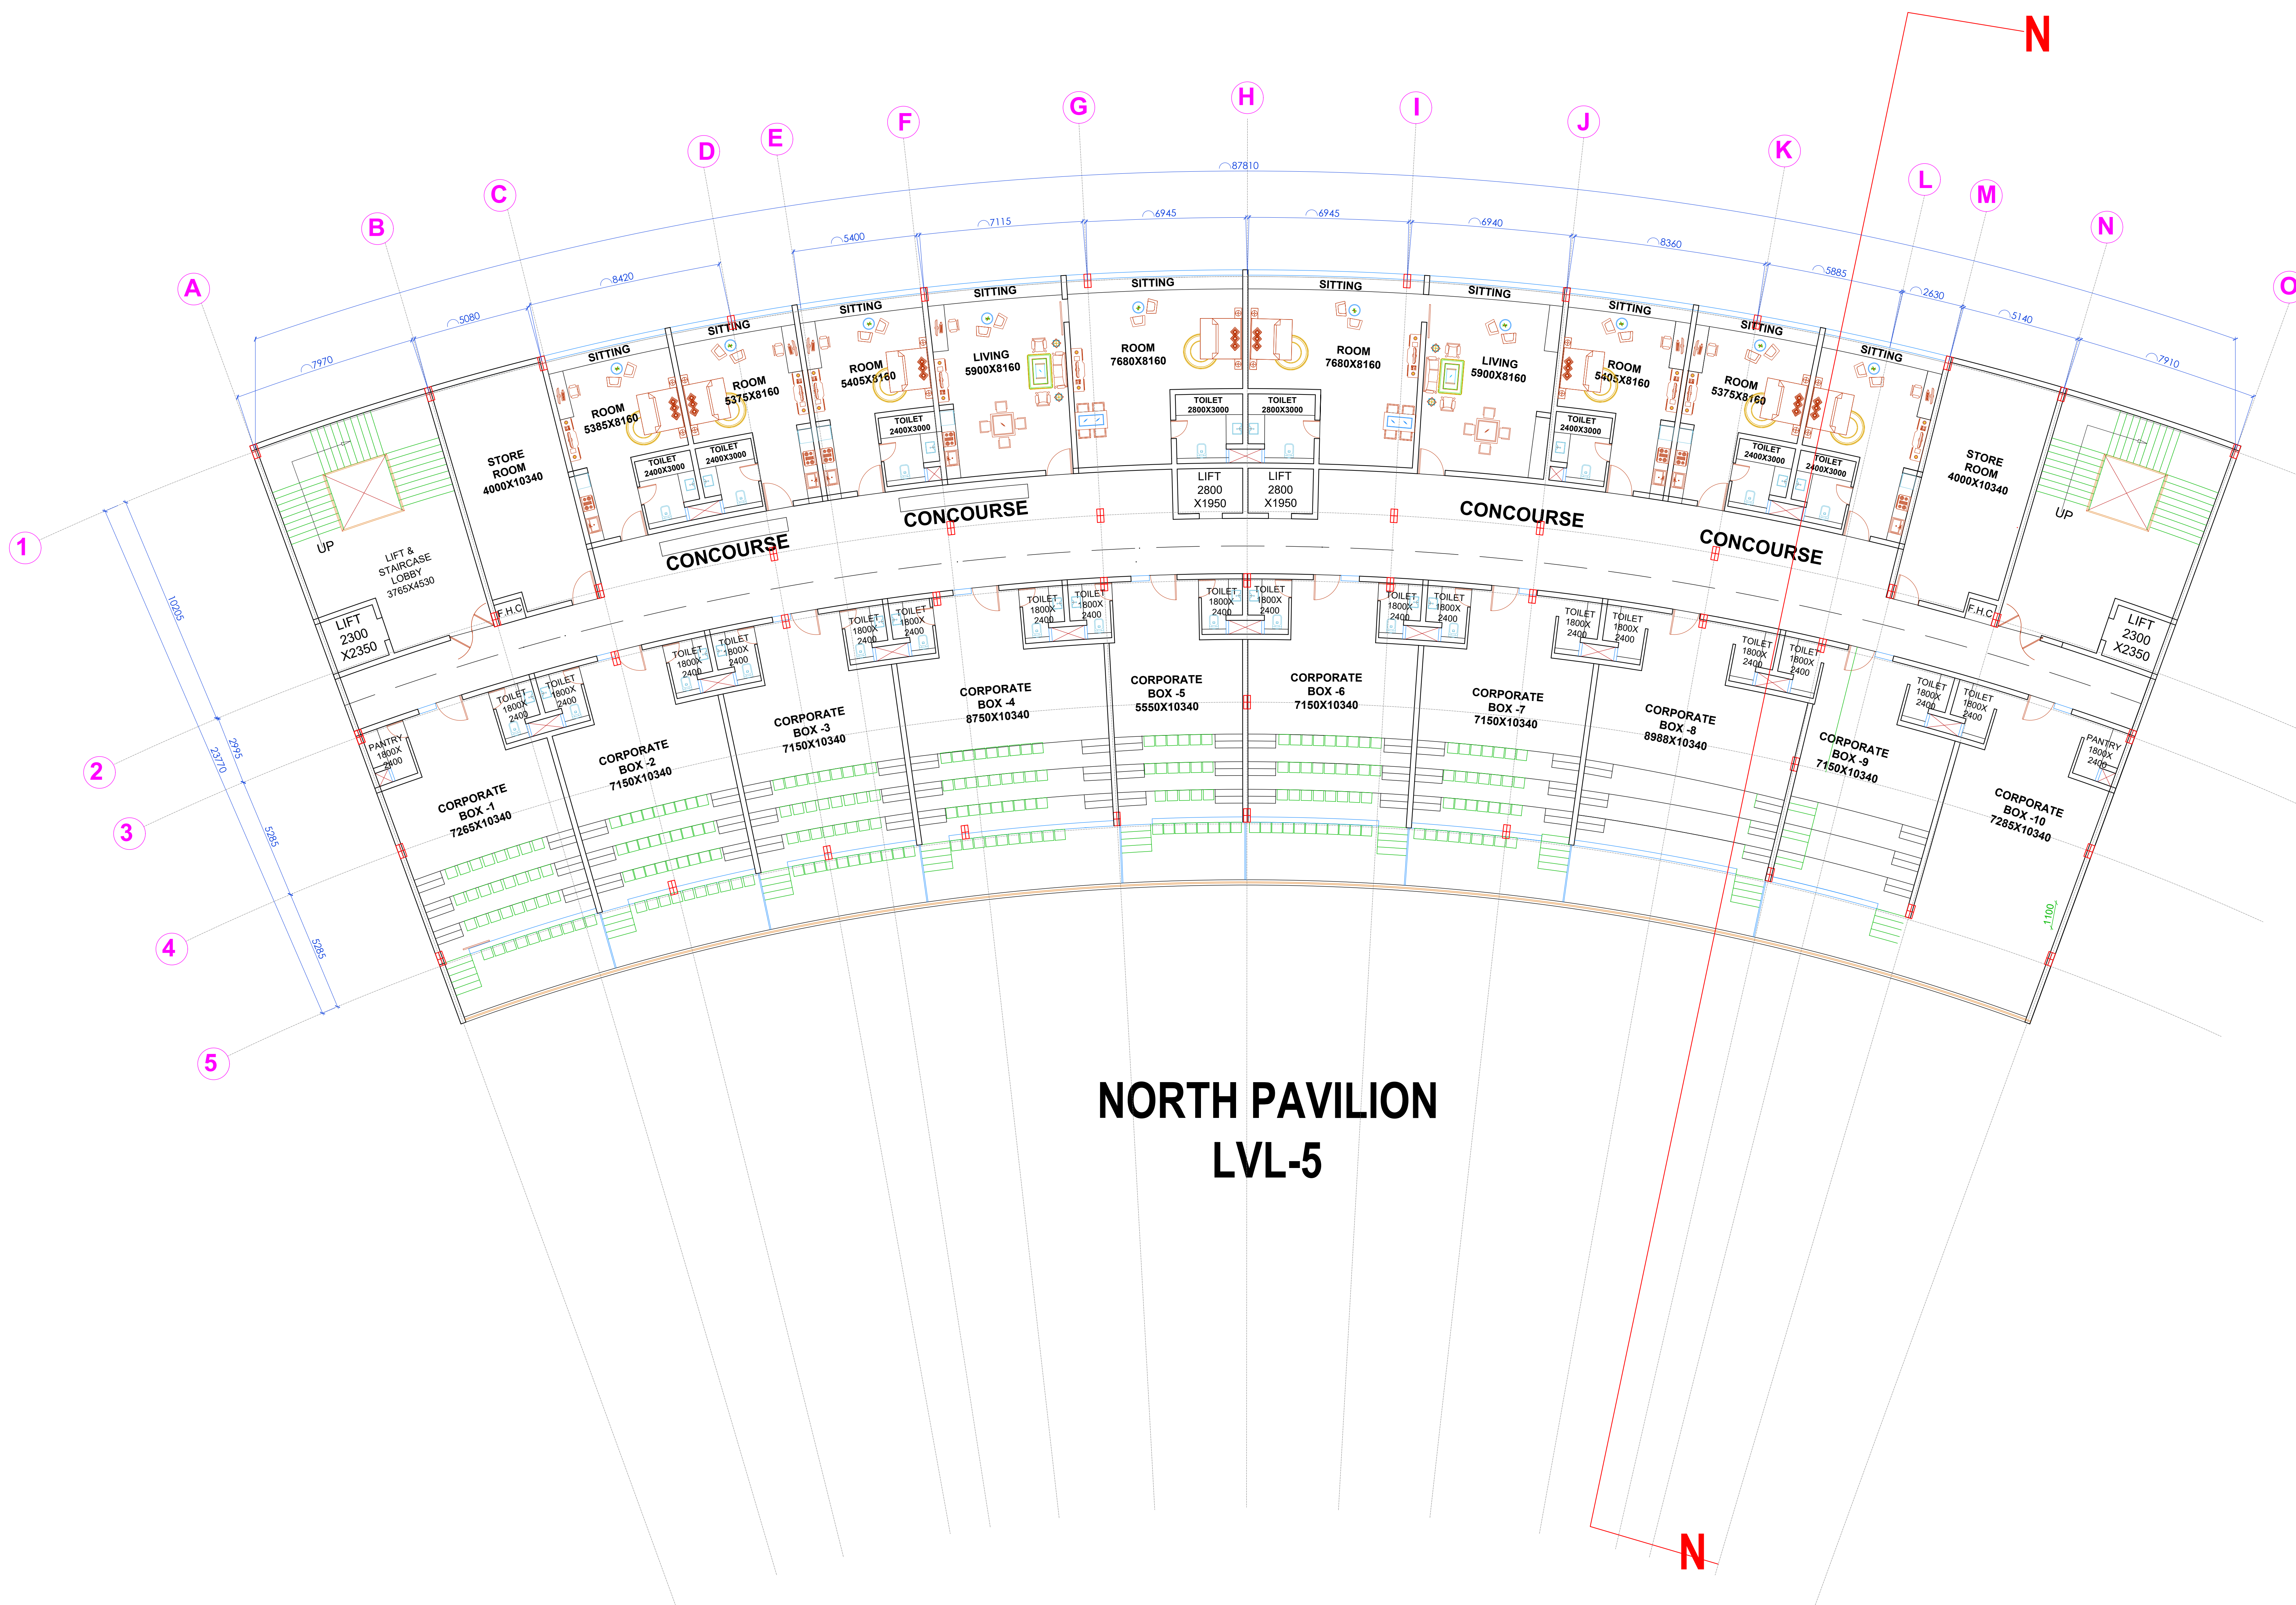

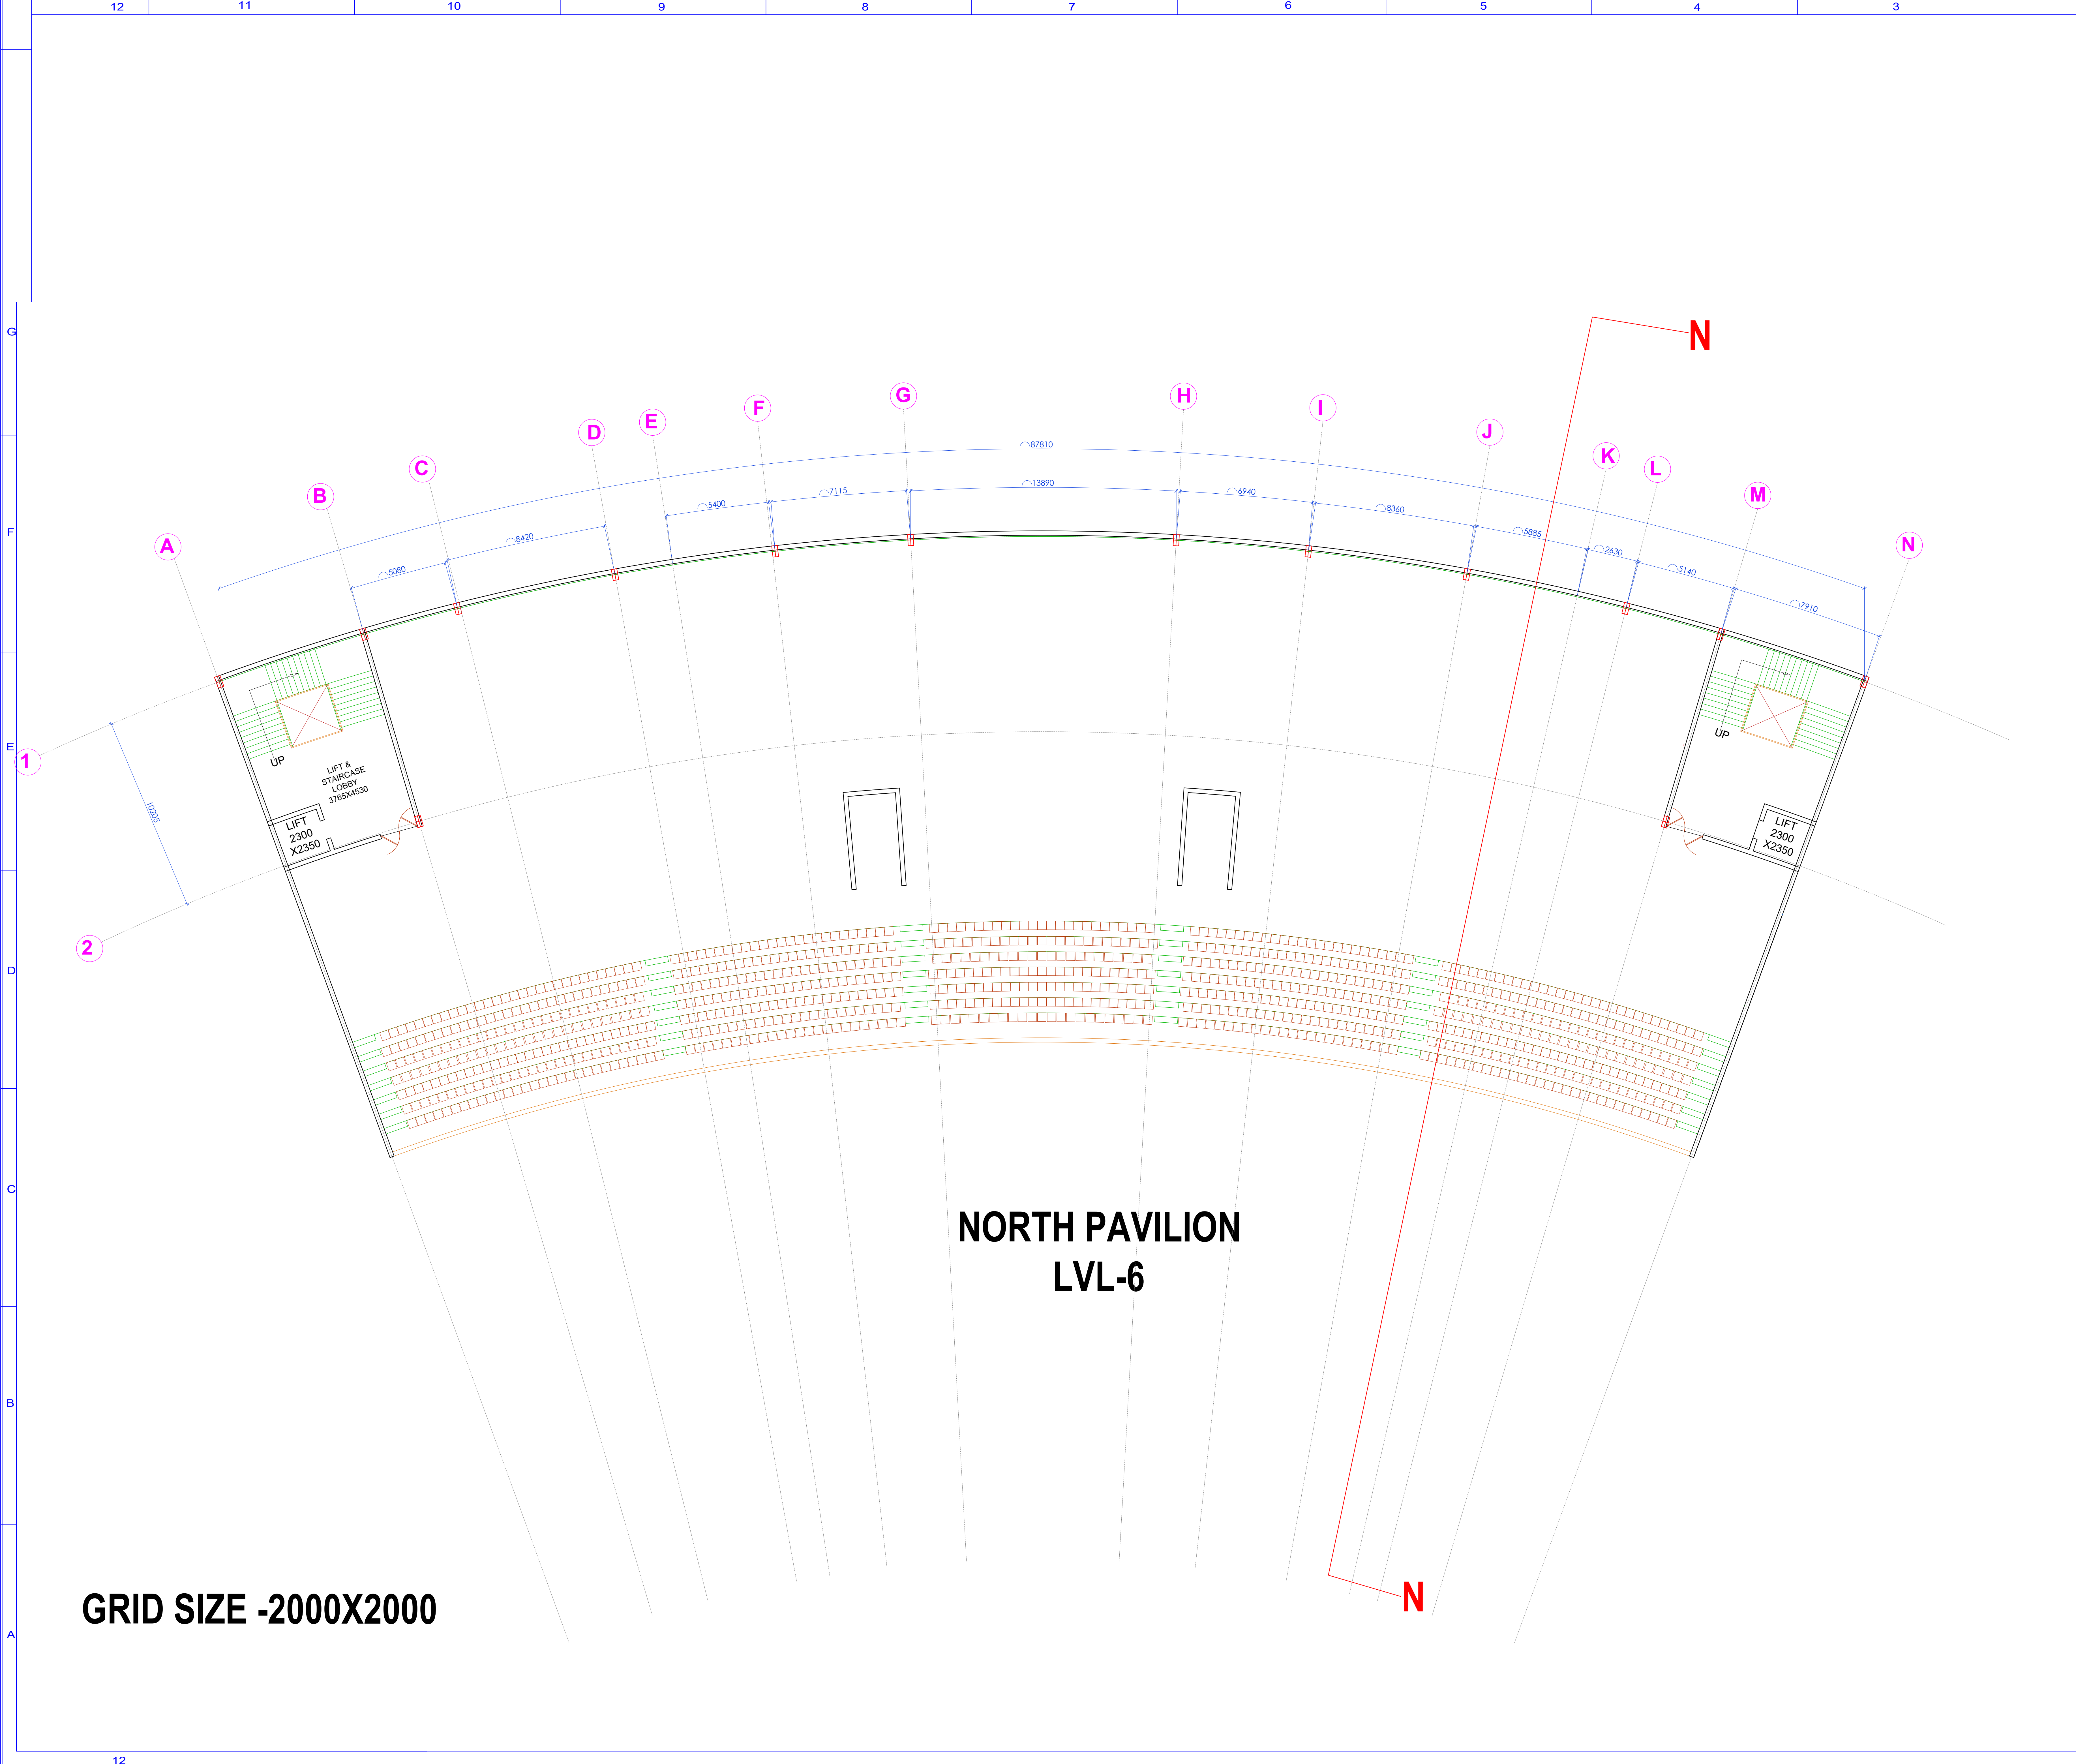

GRID SIZE -2000X2000

CONCEPT DRAWING

NOTES -
THIS DRAWING IS CONFIDENTIAL AND SHOULD NOT BE DISCLOSED, COPIED OR LENT TO A THIRD PARTY WITHOUT WRITTEN CONSENT OF SKYLINE INFRAWORLD PVT. LTD. EXCEPT THE SYSTEM FOR WHICH THE DRAWING IS MEANT.


DO NOT SCALE DRAWING ONLY WRITTEN DIMENSIONS ARE TO BE FOLLOWED

REVISIONS

SL. NO.	DESCRIPTION	BY	DATE

CLIENT	BUIDCO
PROJECT	RENOVATION & REDEVELOPMENT OF MOINUL HAQ STADIUM AT PATNA
PROJECT MANAGEMENT CONSULTANT	
DGPS SURVEYOR	

ARCHITECT

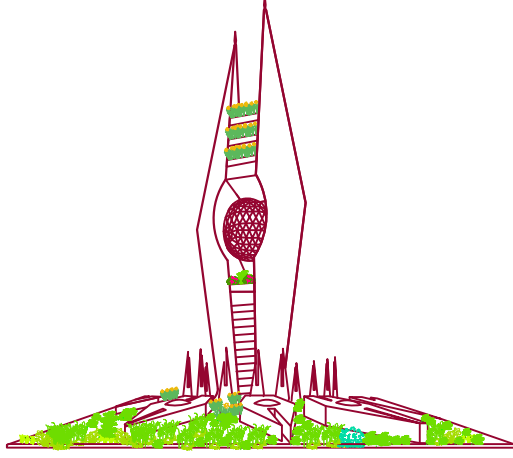

SKYLINE
INFRAWORLD PVT. LTD.


OFFICE : 11th FLOOR, LAXMI VARDAN COMMERCIAL COMPLEX AT PATRAKARPURAM CROSSING, GOMTI NAGAR, LUCKNOW, U.P. INDIA

PHONE : 0522-2394123, 2393123, 4044123 fax 0522-2393126

E-MAIL : skyline@skylineinfraworld.in

ARCHITECT : SANJAY & VIJAY SINHA

NORTH PAVILLION		SCALE -	DATE
LVL-6		PRPD. BY	21.07.2025
		CHKD. BY	21.07.2025
		APPVD. BY	21.07.2025
DRAWING NO.	SIPL/ PATNA STADIUM/ NORTH PAVILION/ 03		
SHEET NO.	A6		

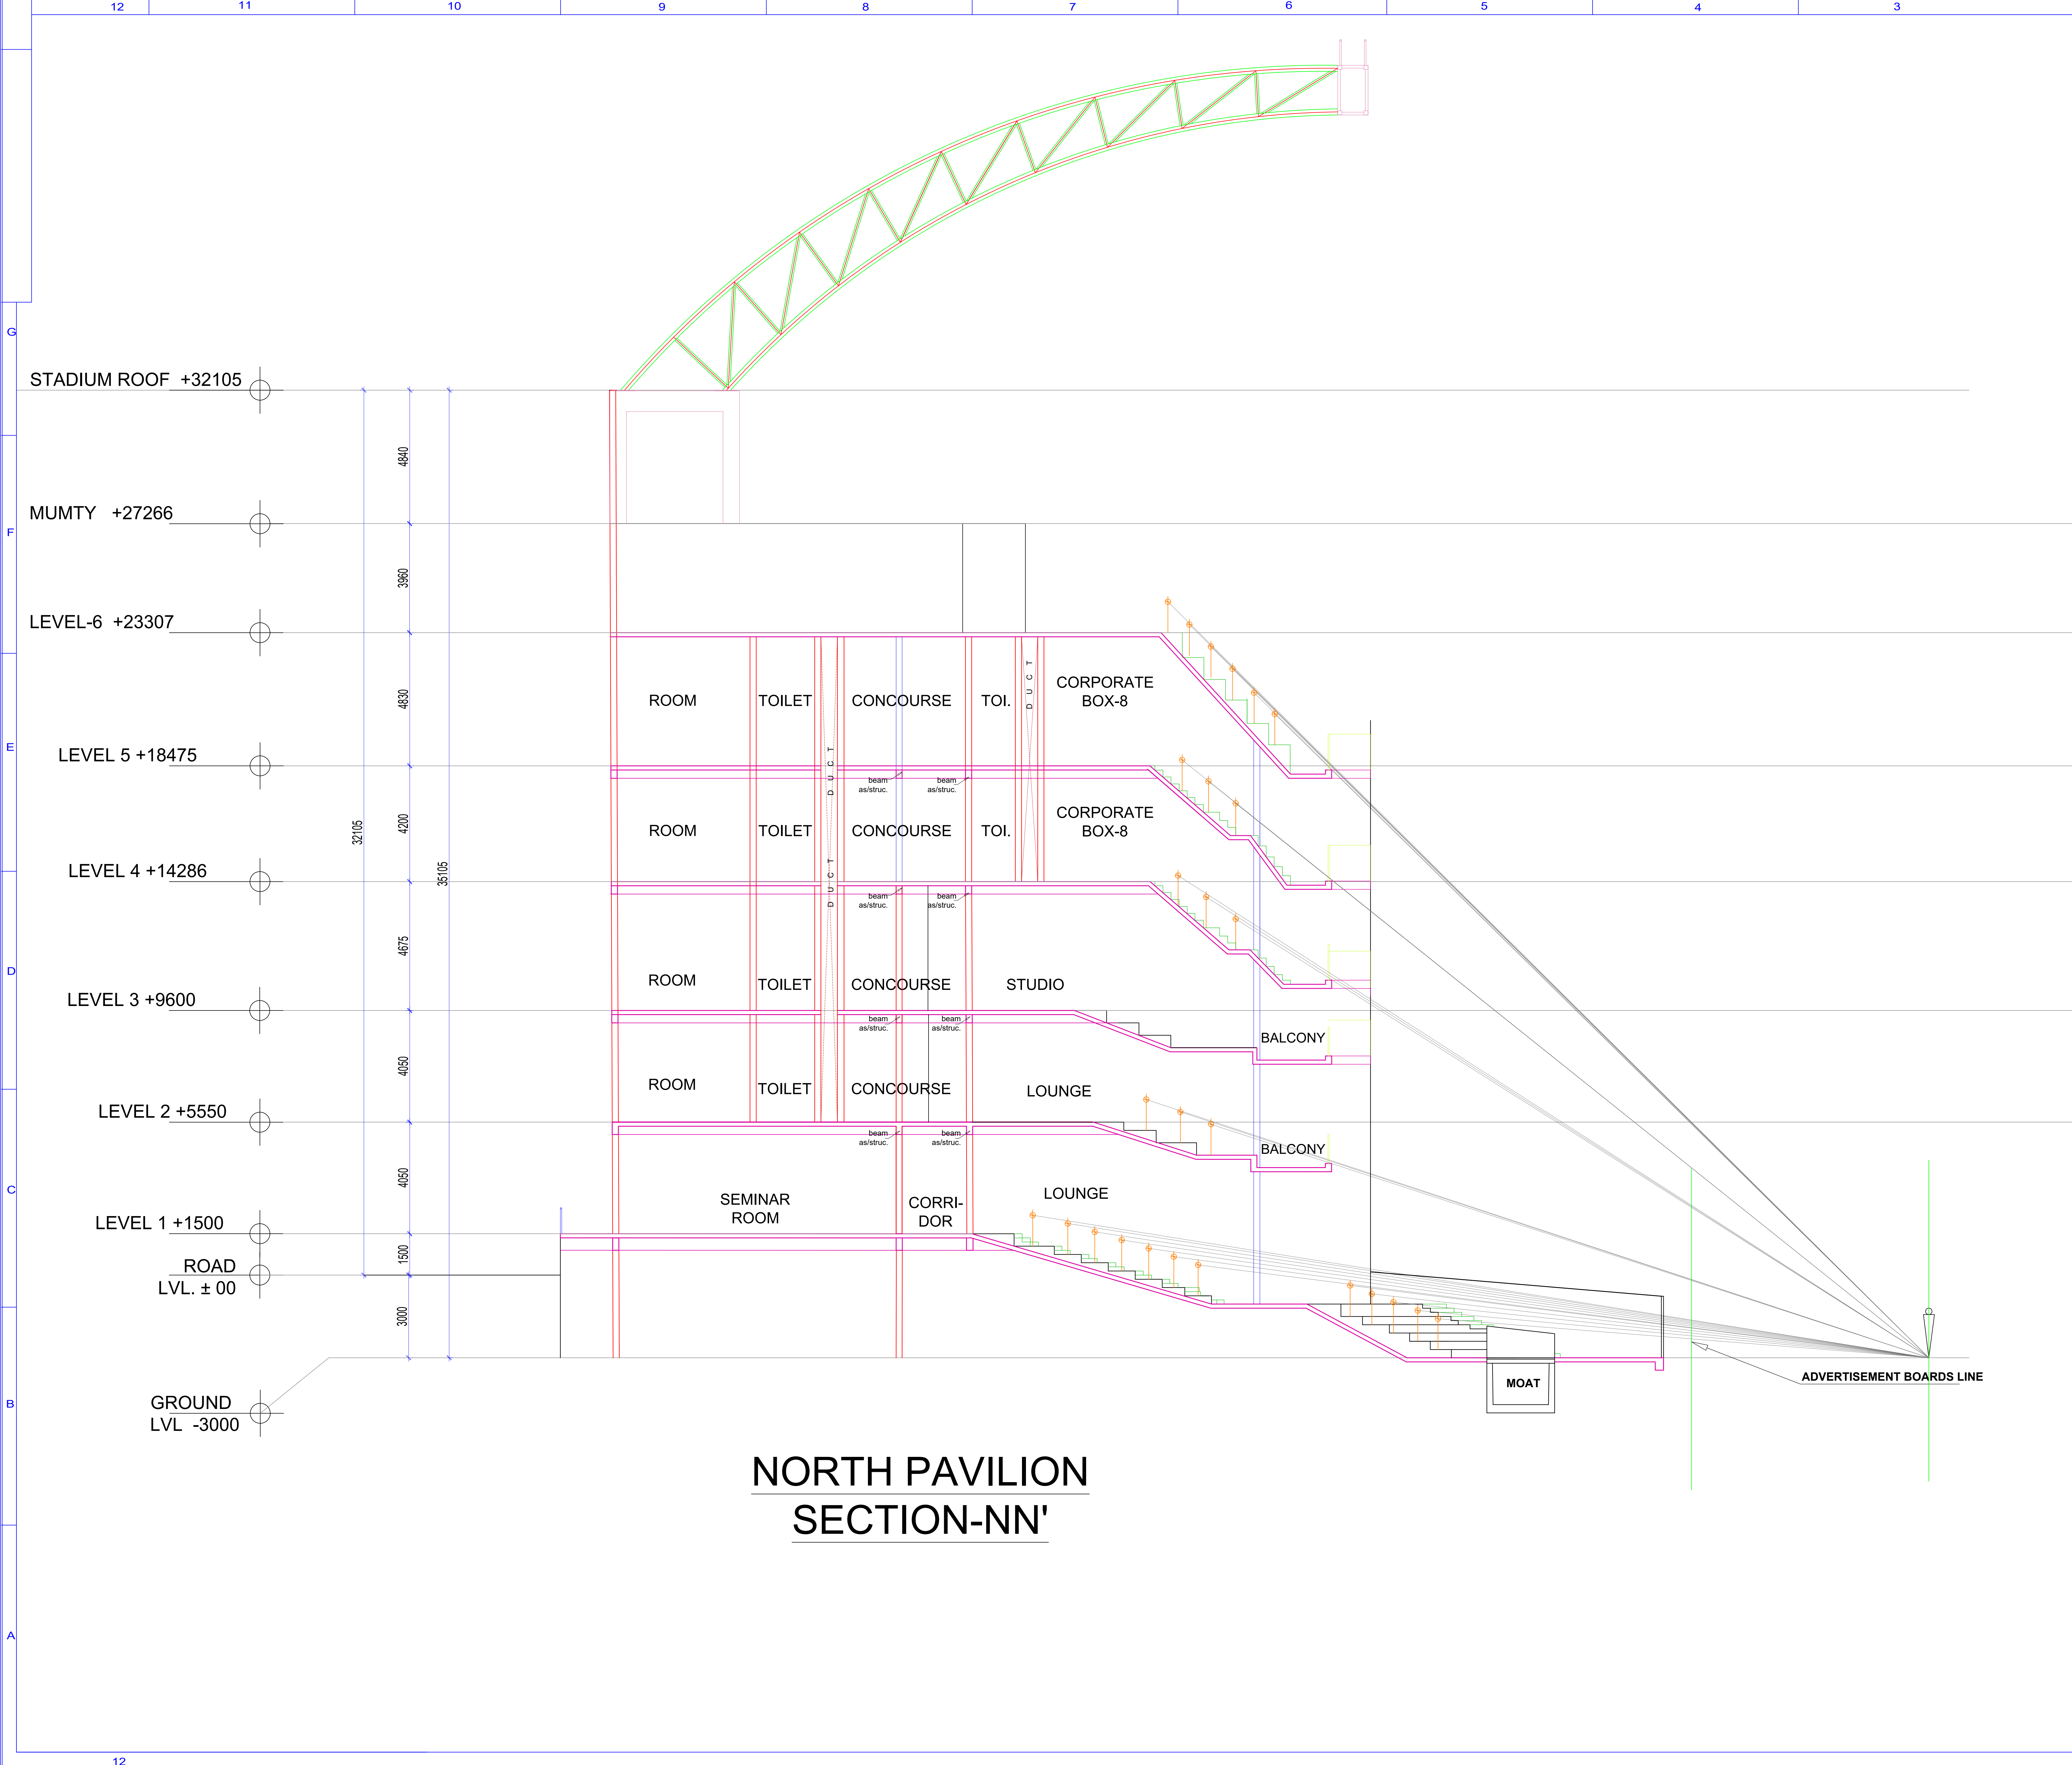

NORTH PAVILION
SECTION-NN'

CONCEPT DRAWING

NOTES -
THIS DRAWING IS CONFIDENTIAL AND SHOULD NOT BE DISCLOSED, COPIED OR LENT TO A THIRD PARTY WITHOUT WRITTEN CONSENT OF SKYLINE INFRAWORLD PVT. LTD. EXCEPT THE SYSTEM FOR WHICH THE DRAWING IS MEANT.


DO NOT SCALE DRAWING ONLY WRITTEN DIMENSIONS ARE TO BE FOLLOWED

REVISIONS

SL. NO.	DESCRIPTION	BY	DATE

CLIENT	BUIDCO
PROJECT	RENOVATION & REDEVELOPMENT OF MOINUL HAQ STADIUM AT PATNA
PROJECT MANAGEMENT CONSULTANT	
DGPS SURVEYOR	

ARCHITECT

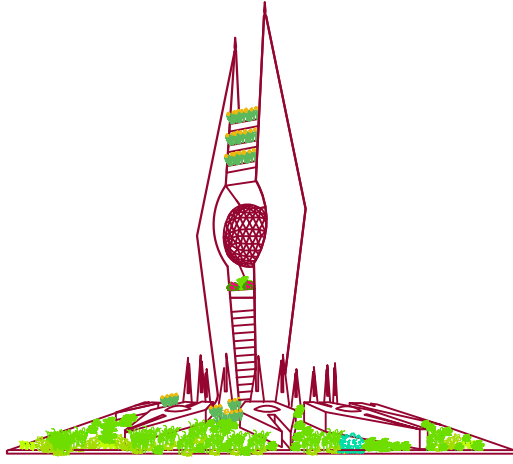

SKYLINE
INFRAWORLD PVT. LTD.


OFFICE : 11th FLOOR, LAXMI VARDAN COMMERCIAL COMPLEX AT PATRAKARPURAM CROSSING, GOMTI NAGAR, LUCKNOW, U.P. INDIA

PHONE : 0522-2394123, 2393123, 4044123 fax 0522-2393126

E-MAIL : skyline@skylineinfraworld.in

ARCHITECT : SANJAY & VIJAY SINHA

NORTH PAVILLION		SCALE -	DATE
		PRPD. BY	21.07.2025
		CHKD. BY	21.07.2025
		APPVD. BY	21.07.2025
DRAWING NO.	SIPL/ PATNA STADIUM/ NORTH PAVILION/ 03		
SHEET NO.	A7		

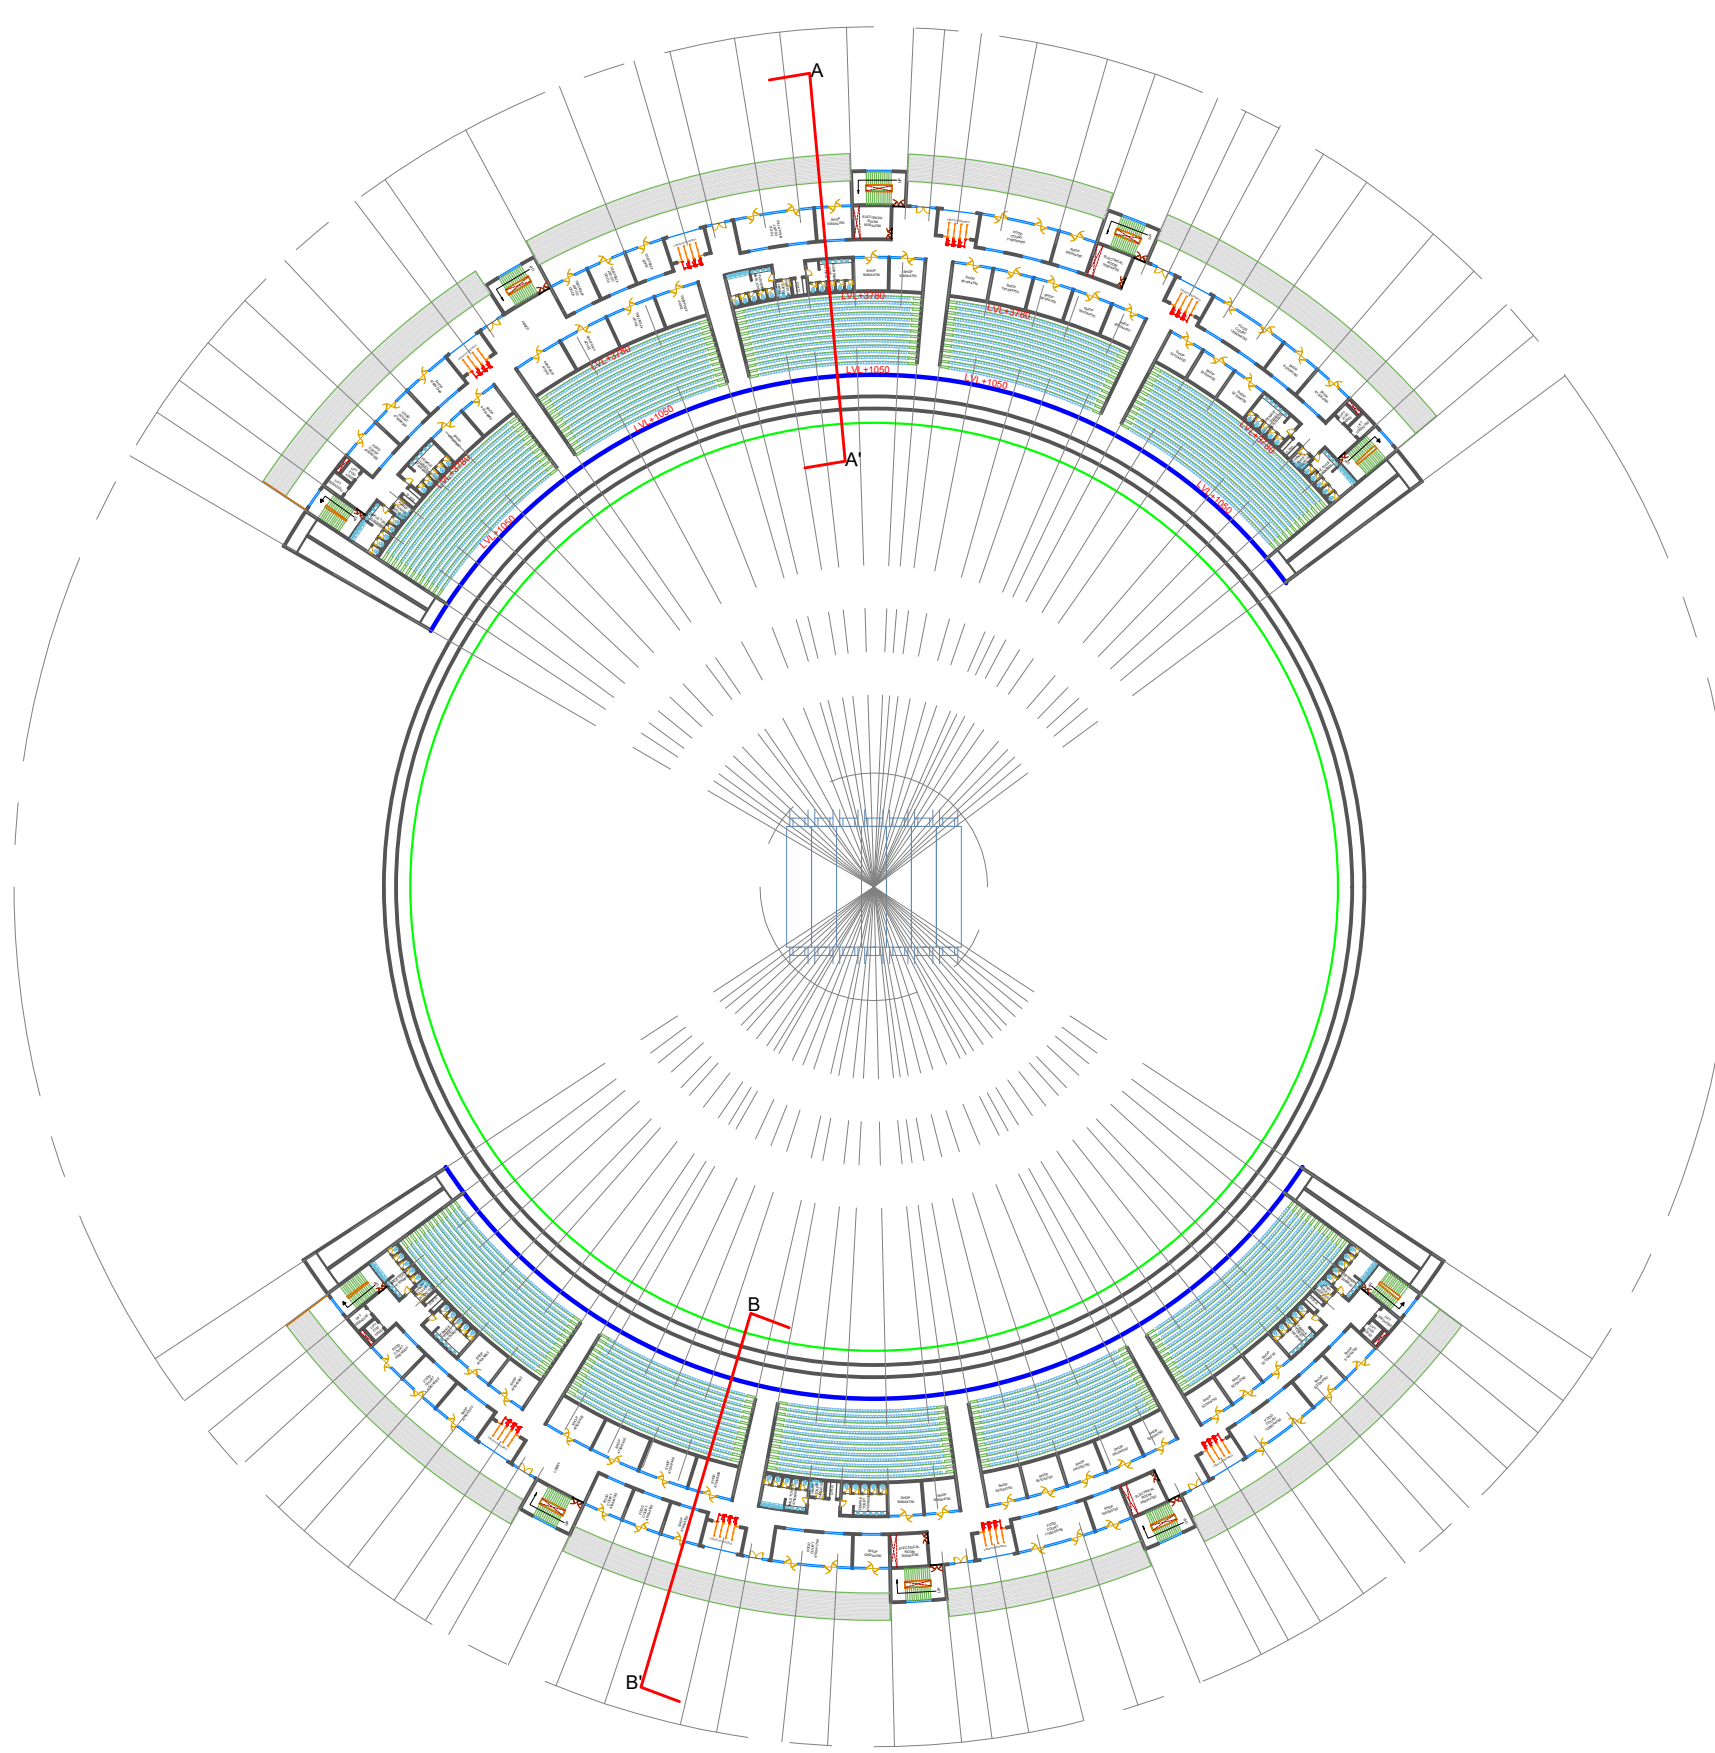

LVL. - 1 PLAN (7950 SEATS)

WORKING DRAWING

NOTES -
THIS DRAWING IS CONFIDENTIAL AND SHOULD NOT BE DISCLOSED, COPIED OR LENT TO A THIRD PARTY WITHOUT WRITTEN CONSENT OF SKYLINE INFRAWORLD PVT. LTD. EXCEPT THE SYSTEM FOR WHICH THE DRAWING IS MEANT.


DO NOT SCALE DRAWING ONLY WRITTEN DIMENSIONS ARE TO BE FOLLOWED

REVISIONS			
SL. NO.	DESCRIPTION	BY	DATE

CLIENT
BIHAR CRICKET ASSOCIATION

PROJECT
RENOVATION & REDEVELOPMENT OF MOINUL HAQ STADIUM AT PATNA

ARCHITECT

 

SKYLINE
INFRAWORLD PVT. LTD.

OFFICE : IIIrd FLOOR, LAXMI VARDAN COMMERCIAL COMPLEX AT PATRAKARPURAM CROSSING, GOMTI NAGAR, LUCKNOW, U.P. INDIA


PHONE : 0522-2394123, 2393123, 4044123 fax 0522-2393126

E-MAIL : skyline@skylineinfroworld.in

ARCHITECT : SANJAY & VIJAY SINHA

SOUTH PAVILION		SCALE-	DATE
LEVEL 1 - FLOOR PLAN	PREP'D BY		18.07.2025
	CHECK'D BY		18.07.2025
	APP'D BY		18.07.2025

DRAWING NO.	SIPL / PATNA STADIUM / STANDS / 02	
SHEET NO.	A1	

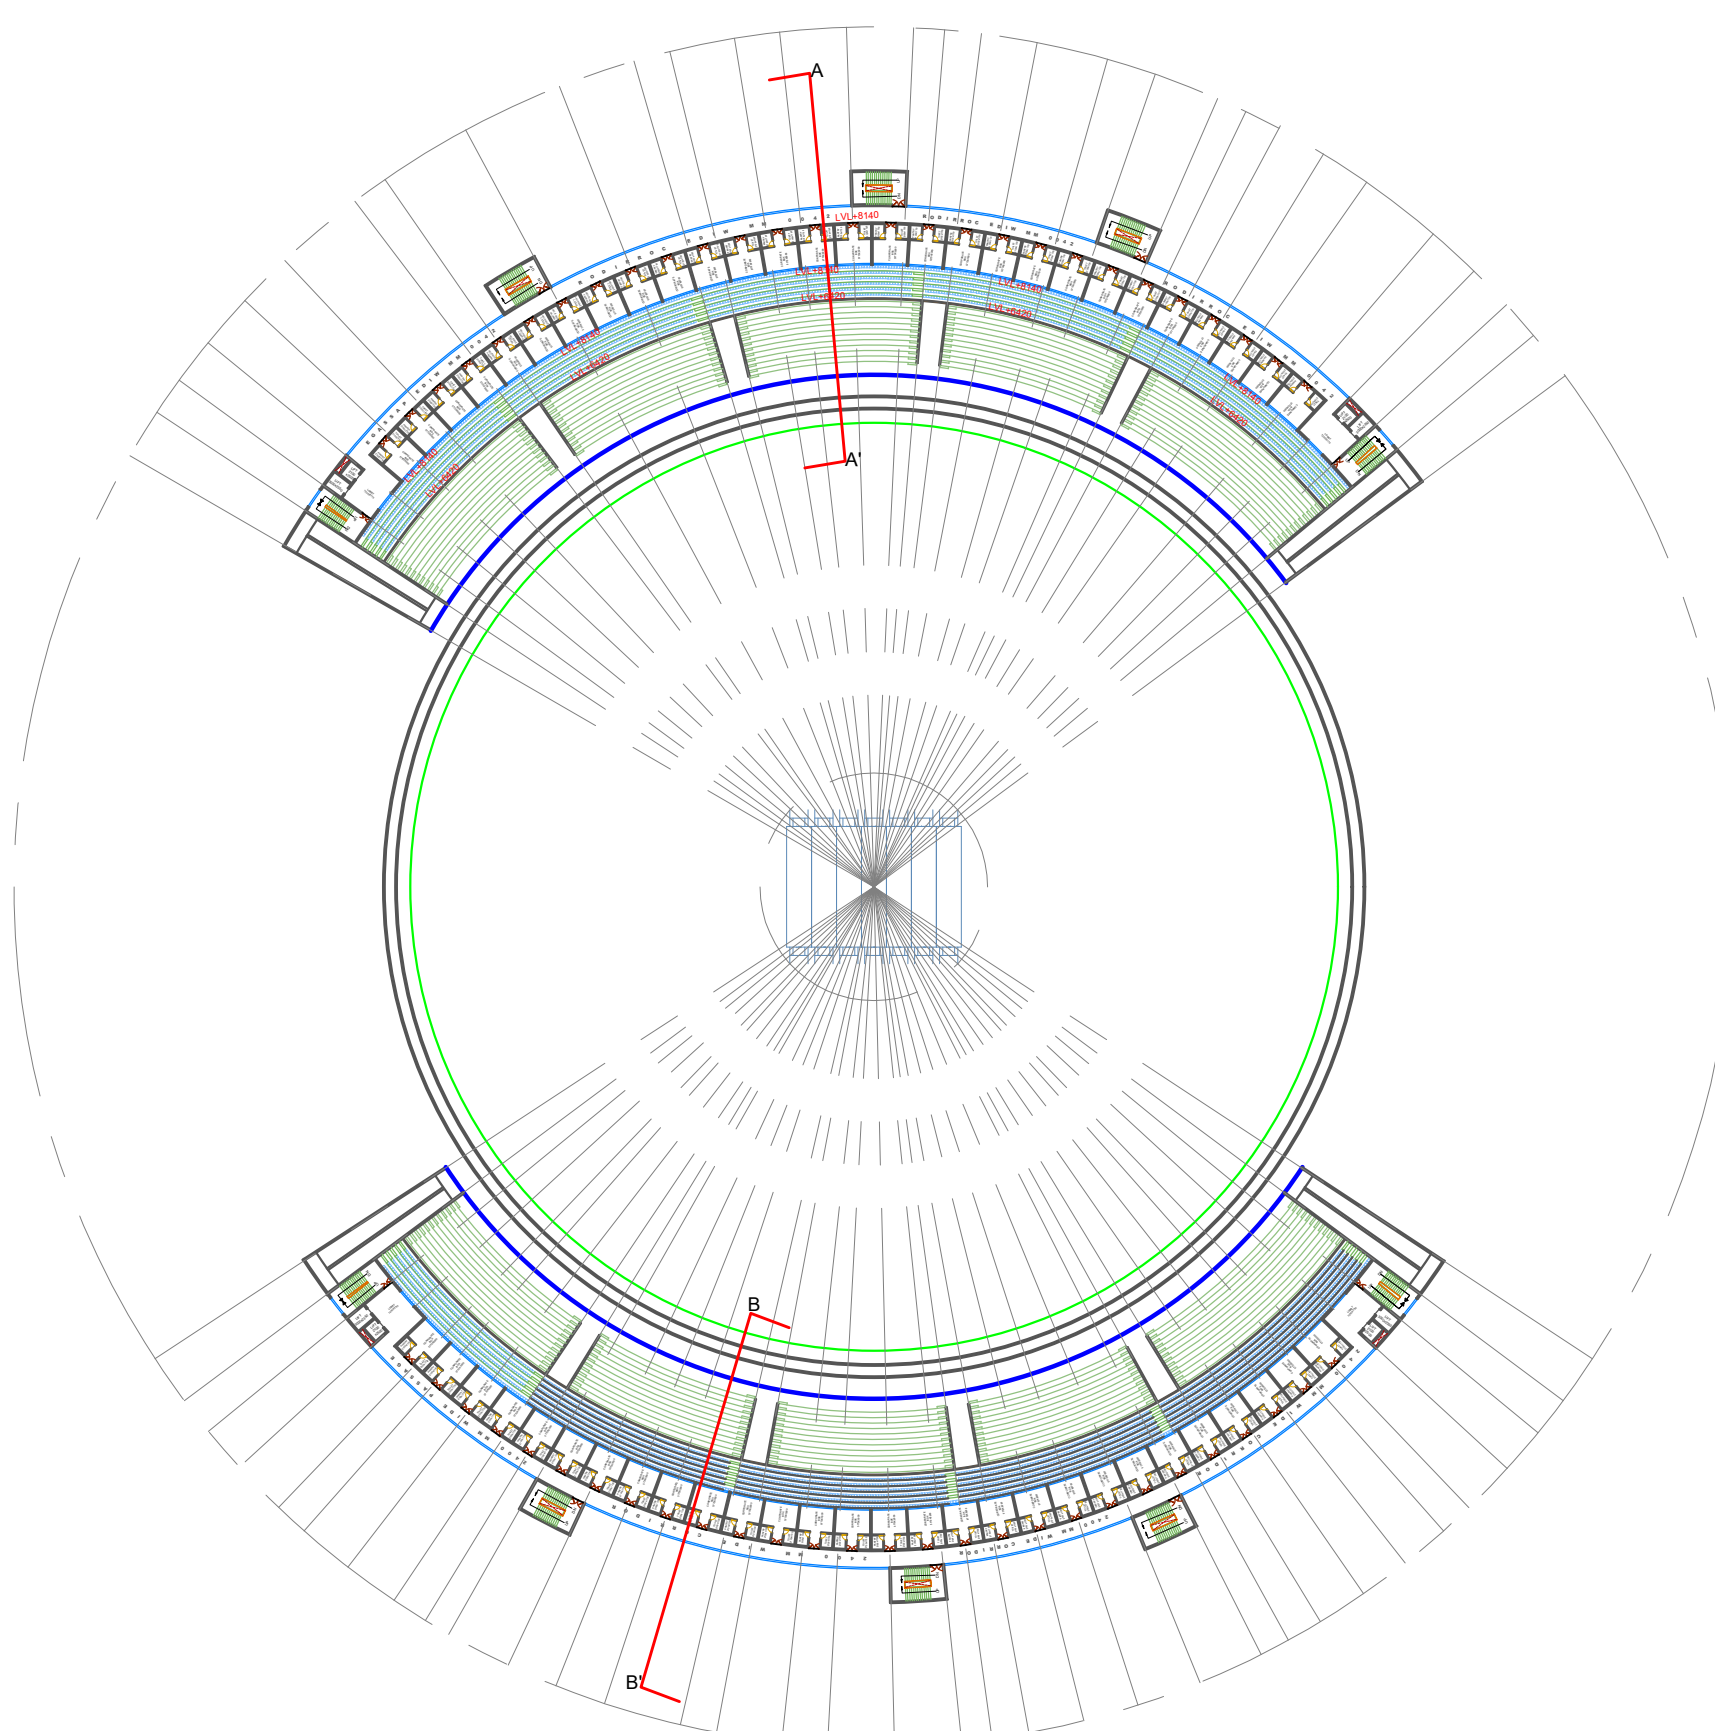

LVL. - 2 PLAN
(4694 SEATS)

WORKING DRAWING

NOTES -
THIS DRAWING IS CONFIDENTIAL AND SHOULD NOT
BE DISCLOSED, COPIED OR LENT TO A THIRD PARTY
WITHOUT WRITTEN CONSENT OF
SKYLINE INFRAWORLD PVT. LTD.
EXCEPT THE SYSTEM FOR WHICH THE
DRAWING IS MEANT.

DO NOT SCALE DRAWING ONLY WRITTEN DIMENSIONS ARE TO BE FOLLOWED


REVISIONS

SL. NO.	DESCRIPTION	BY	DATE

CLIENT
BIHAR CRICKET ASSOCIATION

PROJECT
RENOVATION & REDEVELOPMENT OF
MOINUL HAQ STADIUM AT PATNA

ARCHITECT

 

SKYLINE
INFRAWORLD PVT. LTD.

OFFICE : IIIrd FLOOR, LAXMI VARDAN COMMERCIAL
COMPLEX AT PATRAKARPURAM CROSSING,
GOMTI NAGAR, LUCKNOW, U.P. INDIA

PHONE : 0522-2394123, 2393123, 4044123 fax 0522-2393126


E-MAIL :

skyline@skylineinfroworld.in

ARCHITECT : **SANJAY & VIJAY SINHA**

SOUTH PAVILION		SCALE	DATE
LEVEL 2 - FLOOR PLAN	PREP'D BY		18.07.2025
	CHECK'D BY		18.07.2025
	APP'D BY		18.07.2025

DRAWING NO.	SIPL / PATNA STADIUM / STANDS / 02	
SHEET NO.	A2	

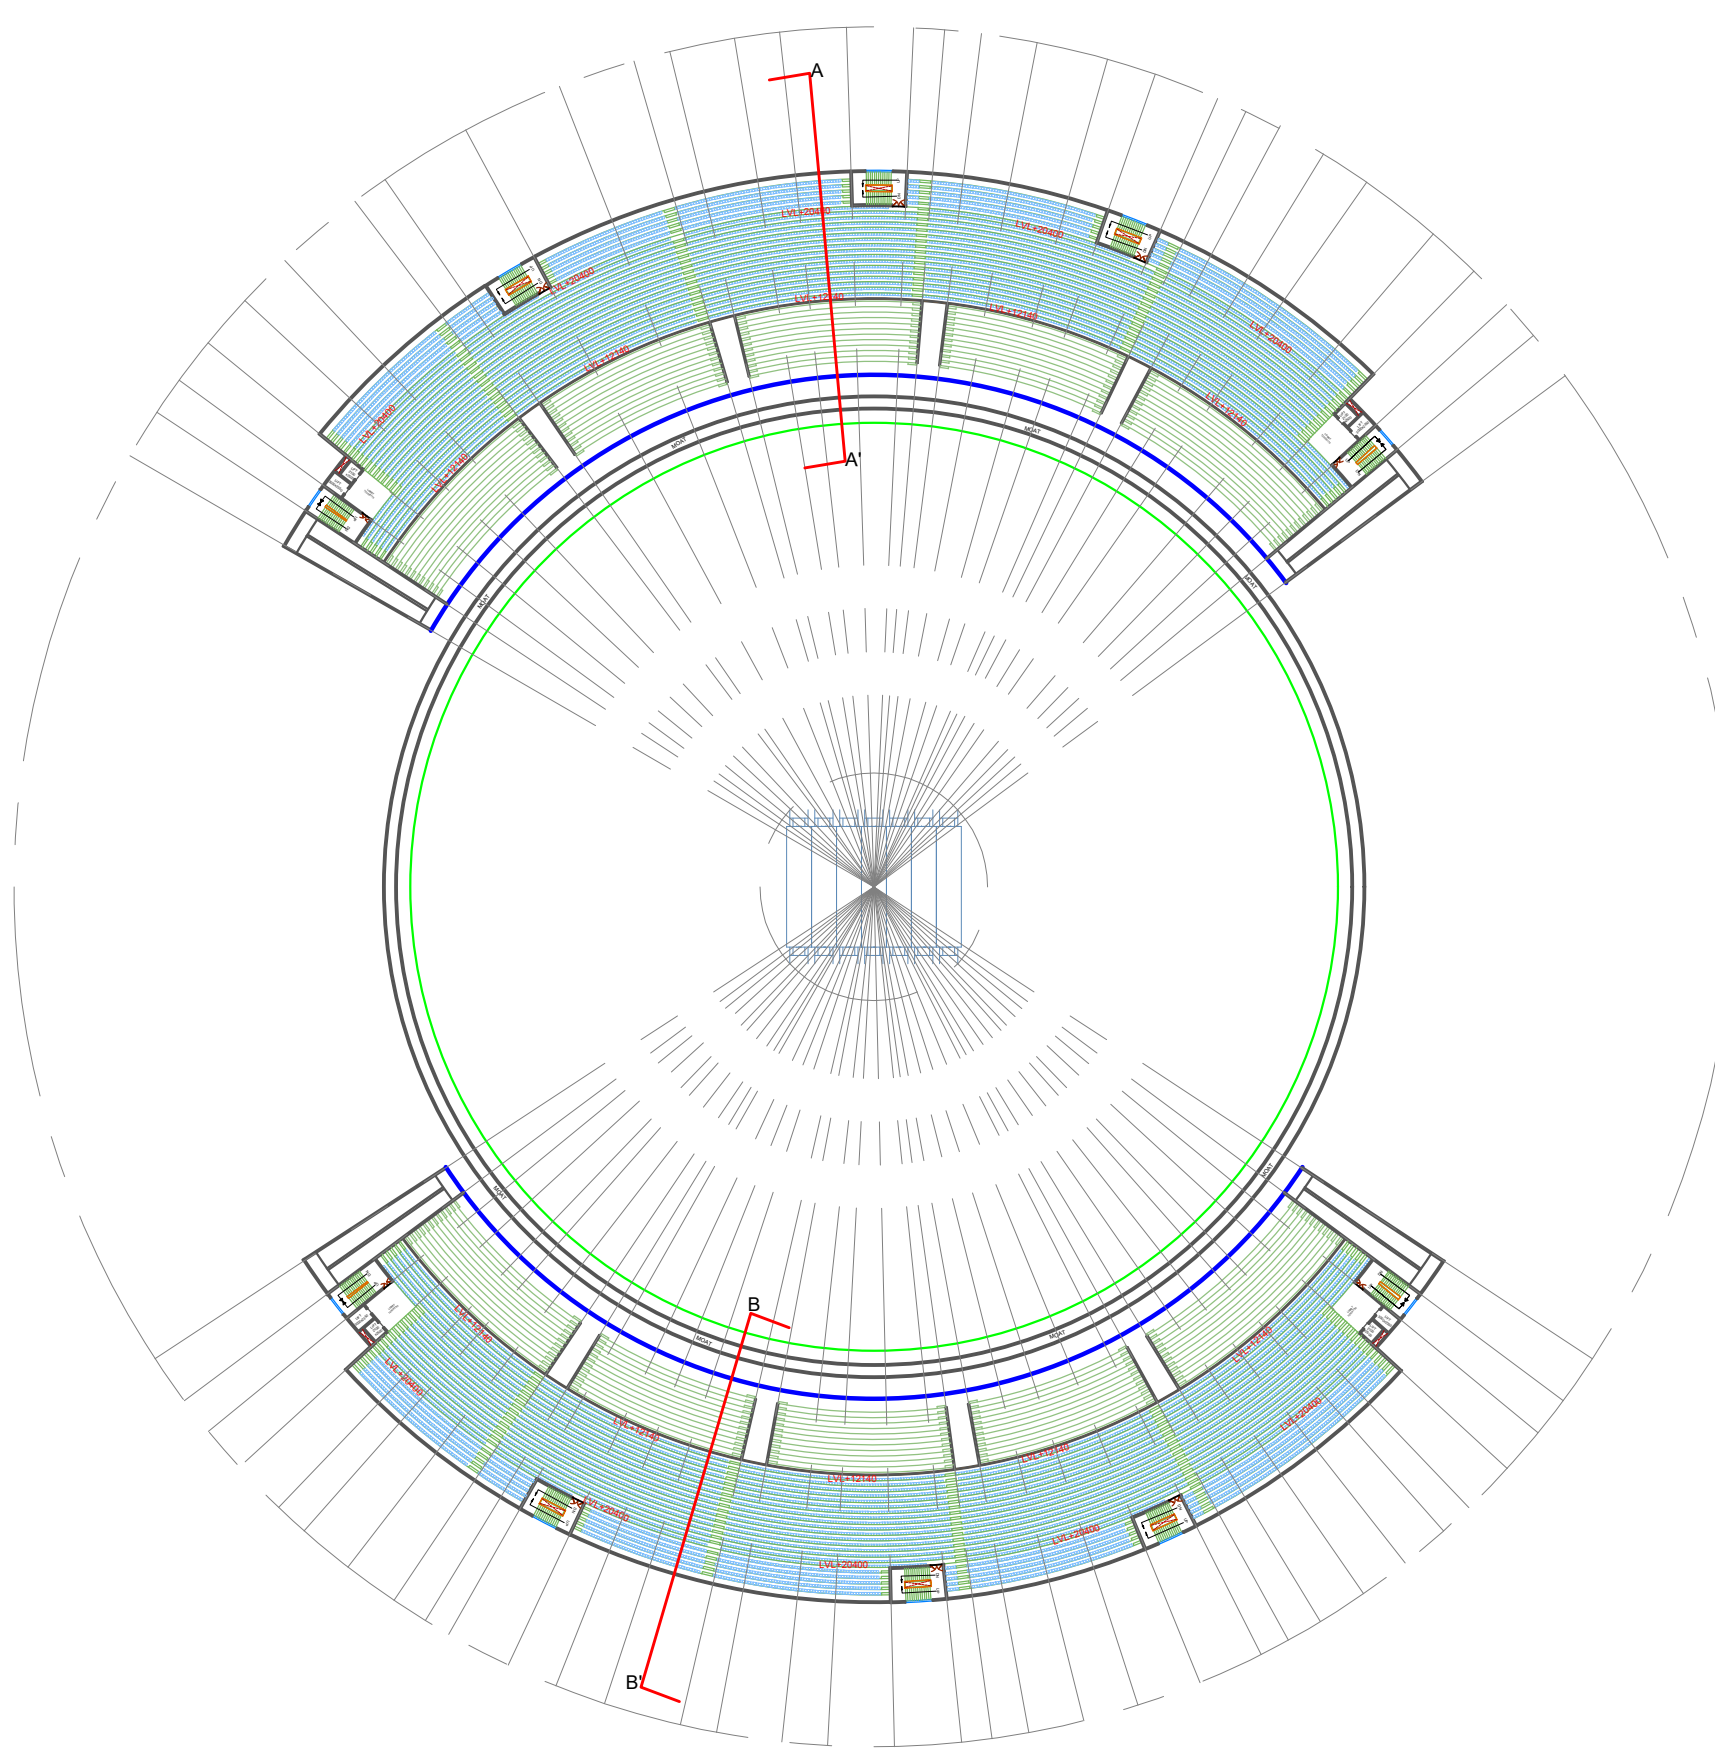

LVL. - 3 PLAN
(15922 SEATS)

WORKING DRAWING

NOTES -
THIS DRAWING IS CONFIDENTIAL AND SHOULD NOT
BE DISCLOSED, COPIED OR LENT TO A THIRD PARTY
WITHOUT WRITTEN CONSENT OF
SKYLINE INFRAWORLD PVT. LTD.
EXCEPT THE SYSTEM FOR WHICH THE
DRAWING IS MEANT.

DO NOT SCALE DRAWING ONLY WRITTEN DIMENSIONS ARE TO BE FOLLOWED

REVISIONS

SL. NO.	DESCRIPTION	BY	DATE

CLIENT
BIHAR CRICKET ASSOCIATION

PROJECT
RENOVATION & REDEVELOPMENT OF
MOINUL HAQ STADIUM AT PATNA

ARCHITECT



SKYLINE
INFRAWORLD PVT. LTD.

OFFICE : IIIrd FLOOR, LAXMI VARDAN COMMERCIAL
COMPLEX AT PATRAKARPURAM CROSSING,
GOMTI NAGAR, LUCKNOW, U.P. INDIA

PHONE : 0522-2394123, 2393123, 4044123 fax 0522-2393126
E-MAIL : skyline@skylineinfroworld.in


ARCHITECT : SANJAY & VIJAY SINHA

SOUTH PAVILION

LEVEL 3 - FLOOR PLAN

SCALE	DATE
PREP'D BY	18.07.2025
CHECK'D BY	18.07.2025
APP'D BY	18.07.2025

DRAWING NO.	SIPL / PATNA STADIUM / STANDS / 02
SHEET NO.	A3

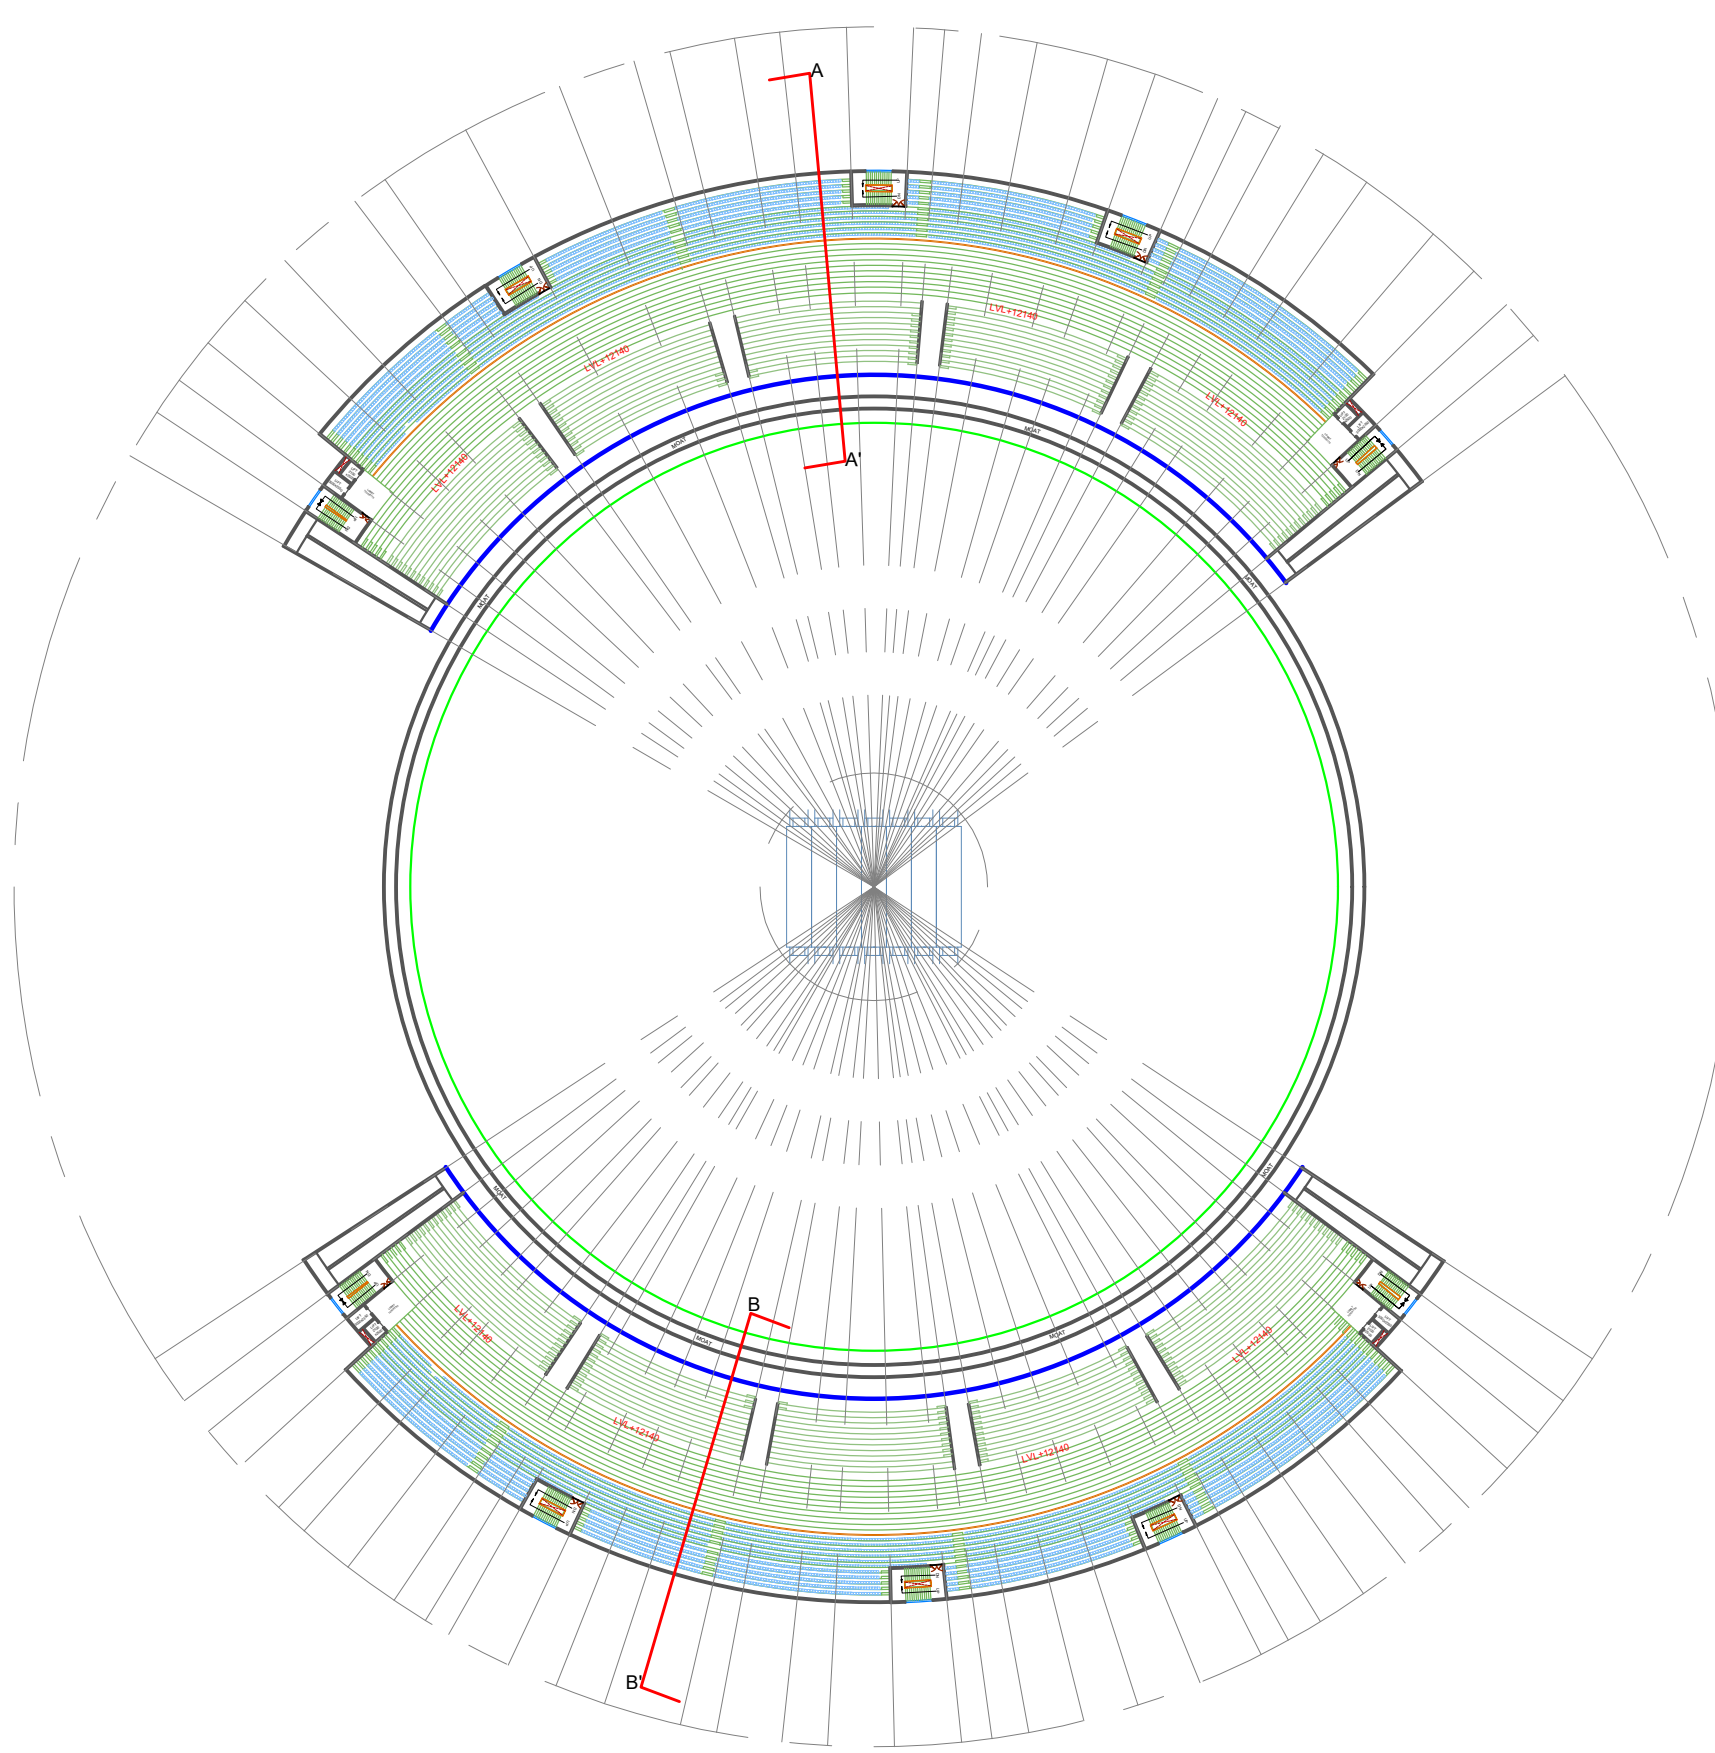

LVL. - 4 PLAN
(7750SEATS)

WORKING DRAWING

NOTES -
THIS DRAWING IS CONFIDENTIAL AND SHOULD NOT BE DISCLOSED, COPIED OR LENT TO A THIRD PARTY WITHOUT WRITTEN CONSENT OF SKYLINE INFRAWORLD PVT. LTD. EXCEPT THE SYSTEM FOR WHICH THE DRAWING IS MEANT.

DO NOT SCALE DRAWING ONLY WRITTEN DIMENSIONS ARE TO BE FOLLOWED


REVISIONS

SL. NO.	DESCRIPTION	BY	DATE

CLIENT
BIHAR CRICKET ASSOCIATION

PROJECT
RENOVATION & REDEVELOPMENT OF MOINUL HAQ STADIUM AT PATNA

ARCHITECT

 

SKYLINE
INFRAWORLD PVT. LTD.

OFFICE : IIIrd FLOOR, LAXMI VARDAN COMMERCIAL COMPLEX AT PATRAKARPURAM CROSSING, GOMTI NAGAR, LUCKNOW, U.P. INDIA

PHONE : 0522-2394123, 2393123, 4044123 fax 0522-2393126

E-MAIL : skyline@skylineinfroworld.in

ARCHITECT : SANJAY & VIJAY SINHA

SOUTH PAVILION		SCALE-	DATE
LEVEL 4 - FLOOR PLAN	PREP'D BY		18.07.2025
	CHECK'D BY		18.07.2025
	APP'D BY		18.07.2025

DRAWING NO.	SIPL / PATNA STADIUM / STANDS / 02	
SHEET NO.	A4	

WORKING DRAWING

NOTES -
THIS DRAWING IS CONFIDENTIAL AND SHOULD NOT BE DISCLOSED, COPIED OR LENT TO A THIRD PARTY WITHOUT WRITTEN CONSENT OF SKYLINE INFRAWORLD PVT. LTD. EXCEPT THE SYSTEM FOR WHICH THE DRAWING IS MEANT.

DO NOT SCALE DRAWING ONLY WRITTEN DIMENSIONS ARE TO BE FOLLOWED

SCHEDULE OF BOY'S HOSTEL

S.NO.	TYPE	OVERALL	DOOR		WINDOW		REMARK
			WIDTH	WIDTH	SILL LEVEL	LINTEL	
1.	DW	6550X2550	2000	2460X2	900	2550	RESTAURANT
2.	D	1200X2550	1200			2550	ROOM/STORE
3.	D1	1000X2550	1000			2550	TOILET
4.	D2	800X2100	800			2550	WC
5.	W	3000X1650		3000	900	2550	CORRIDOR
6.	W1	1500X1500		1500	900	2550	STAIRCASE
7.	W2	1500X1500		1500	900	2550	
9.	V	900X1350		900	1500	2550	TOILET
10.							

REVISIONS

SL. NO.	DESCRIPTION	BY	DATE


CLIENT
BIHAR CRICKET ASSOCIATION

PROJECT
RENOVATION & REDEVELOPMENT OF MOINUL HAQ STADIUM AT PATNA

PROJECT MANAGEMENT CONSULTANT

DGPS SURVEYOR

ARCHITECT

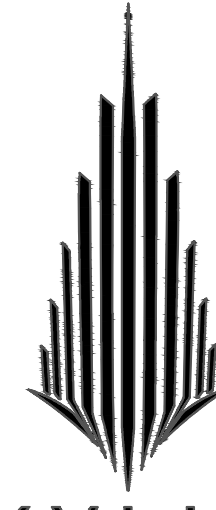

SKYLINE
INFRAWORLD PVT. LTD.

OFFICE : 11th FLOOR, LAXMI YARDAN COMMERCIAL COMPLEX AT PATRAKARPURAM CROSSING, GOMTI NAGAR, LUCKNOW, U.P. INDIA

PHONE : 0522-2394123, 23991123, 4944123 Fax 0522-2393126

E-MAIL : skyline@skylineinfraworld.in


ARCHITECT : SANJAY & VIJAY SINHA

HOTEL		SCALE -	DATE
GROUND FLOOR		PRPD. BY	19.07.2025
		CHKD. BY	ZOHAB 19.07.2025
		APPVD. BY	ZOHAB 19.07.2025

DRAWING NO. SIPL/CRICKET STADIUM/HOTAL/PTNA/04

SHEET NO. A-I

GROUND FLOOR

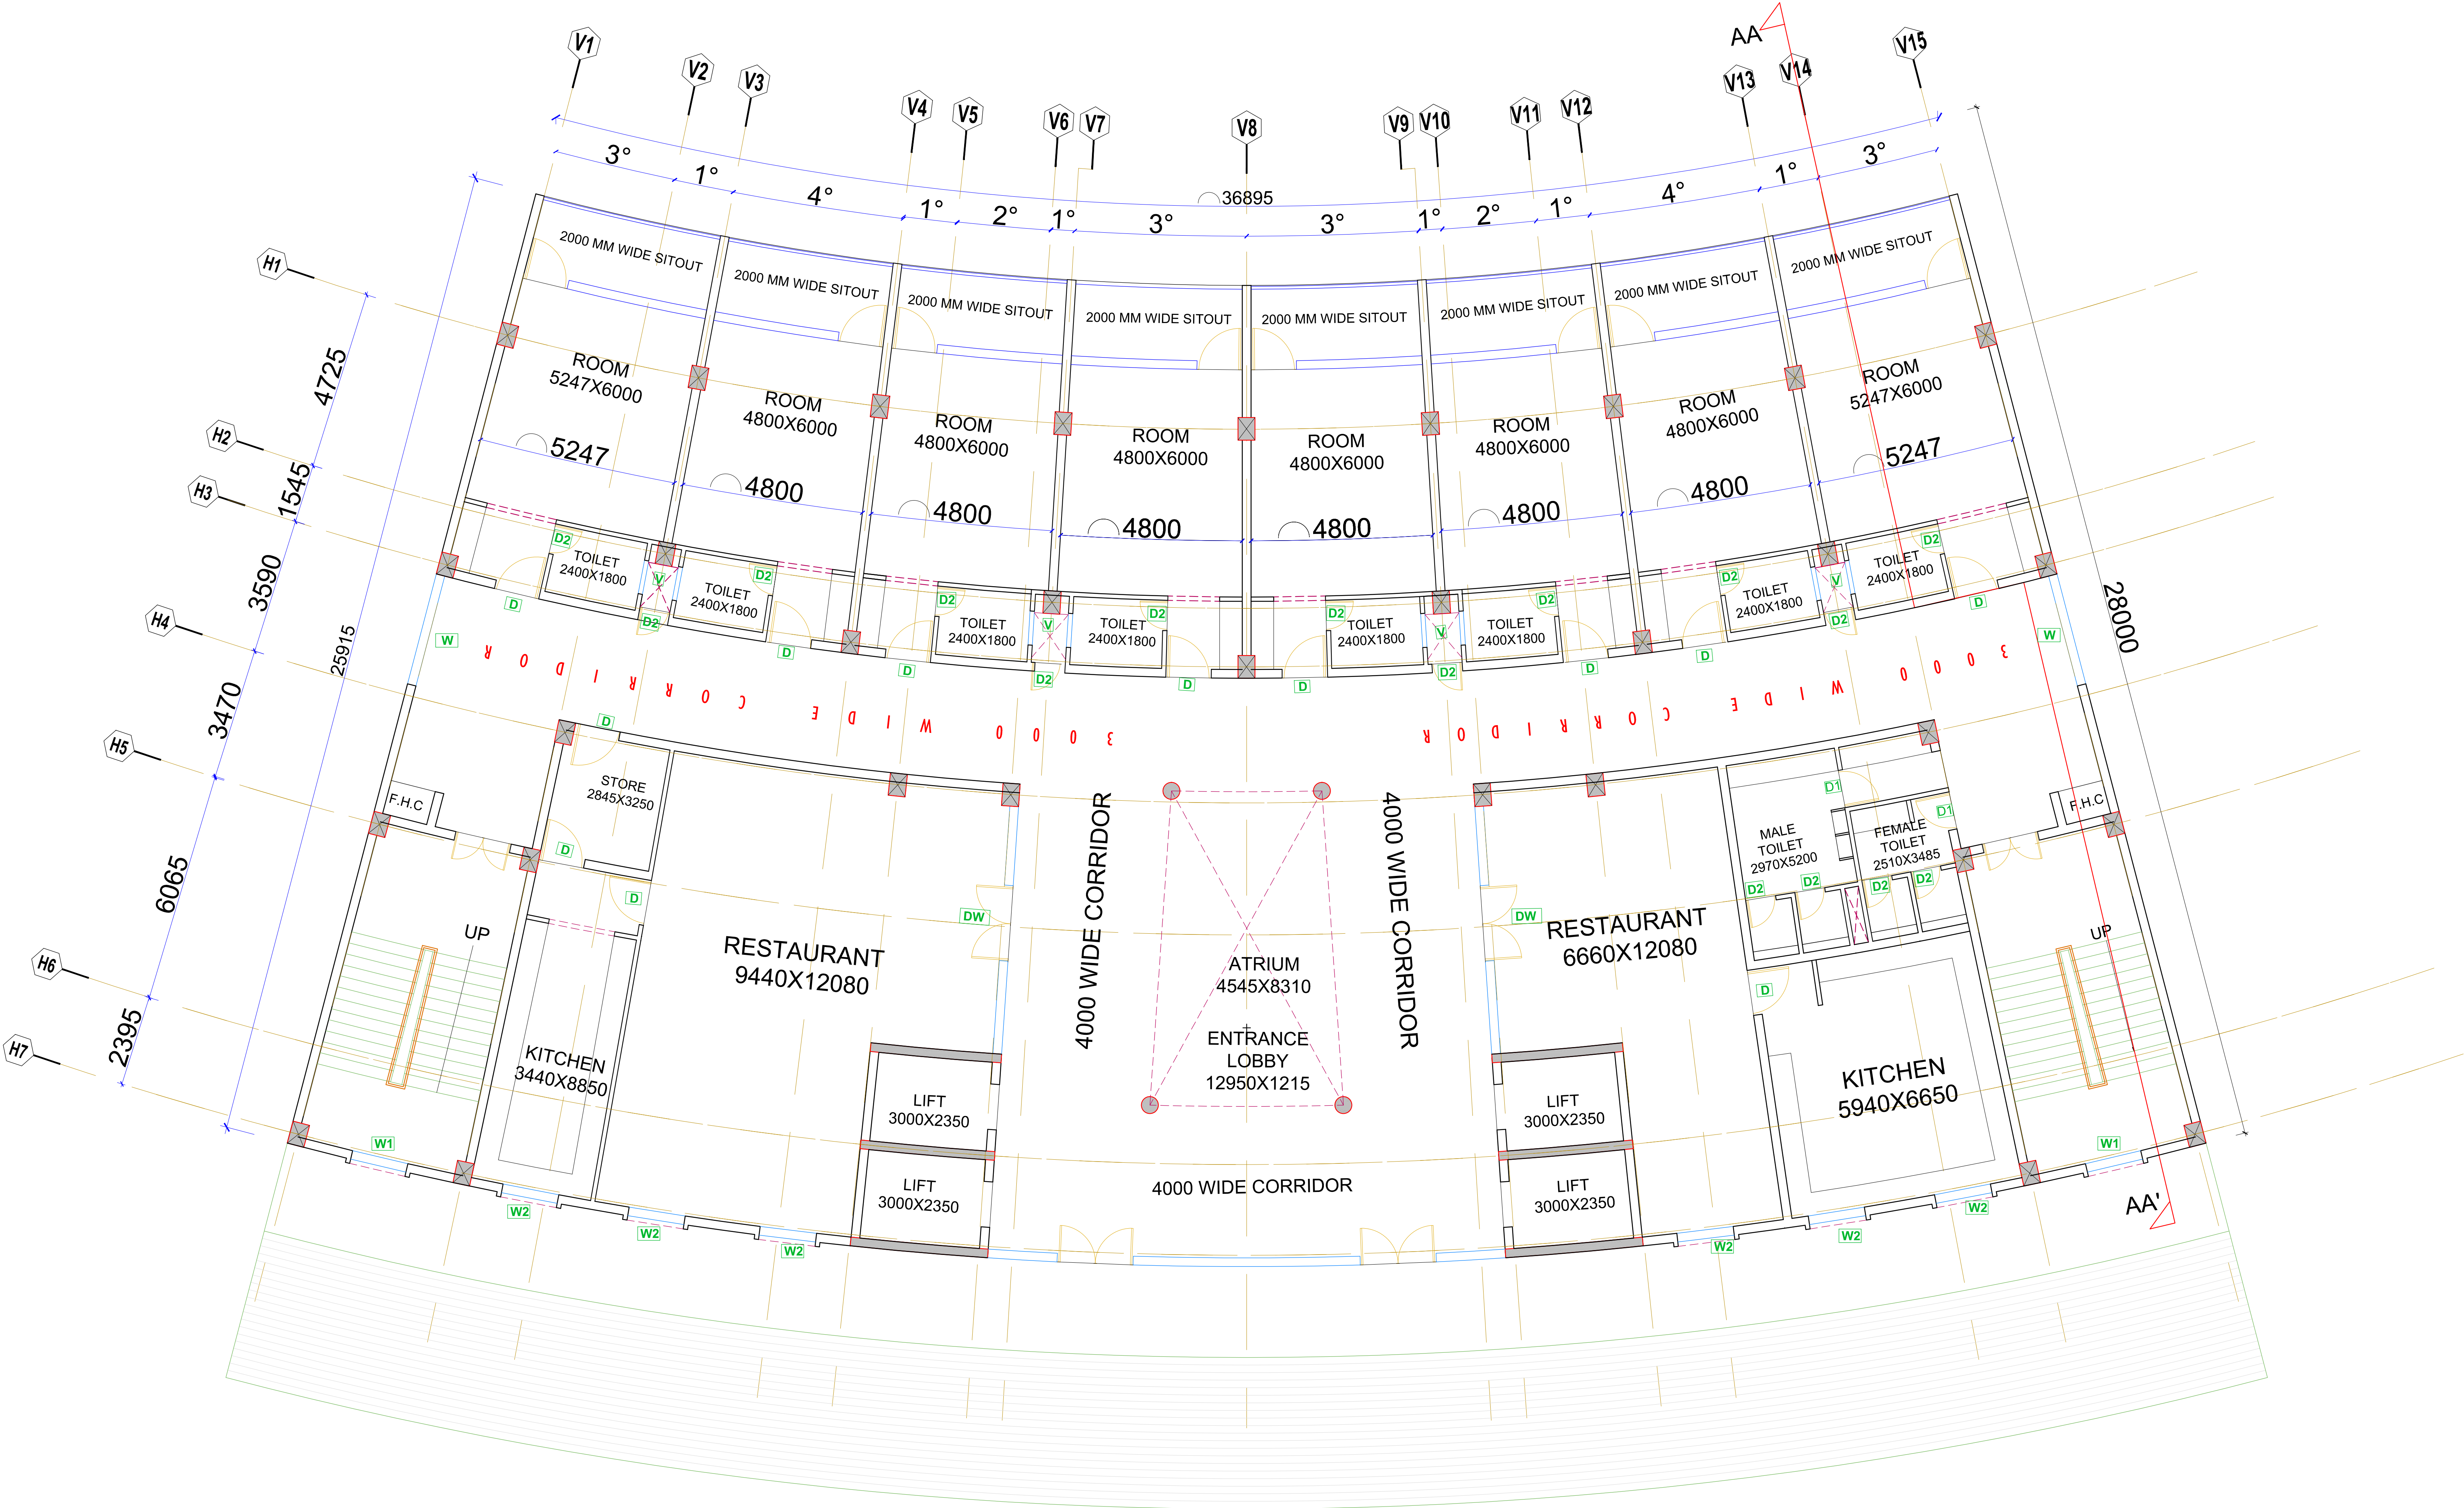

WORKING DRAWING

NOTES -
THIS DRAWING IS CONFIDENTIAL AND SHOULD NOT BE DISCLOSED, COPIED OR LENT TO A THIRD PARTY WITHOUT WRITTEN CONSENT OF SKYLINE INFRAWORLD PVT. LTD. EXCEPT THE SYSTEM FOR WHICH THE DRAWING IS MEANT.

DO NOT SCALE DRAWING ONLY WRITTEN DIMENSIONS ARE TO BE FOLLOWED


SCHEDULE OF BOY'S HOSTEL							
S.NO.	TYPE	OVERALL	DOOR		WINDOW		REMARK
			WIDTH	WIDTH	SILL LEVEL	LINTEL	
1.	DW	6550X2550	2000	2460X2	900	2550	RESTAURANT
2.	D	1200X2550	1200			2550	ROOM/STORE
3.	D1	1000X2550	1000			2550	TOILET
4.	D2	800X2100	800			2550	WC
5.	W	3000X1650		3000	900	2550	CORRIDOR
6.	W1	1500X1500		1500	900	2550	STAIRCASE
7.	W2	1500X1500		1500	900	2550	
9.	V	900X1350		900	1500	2550	TOILET
10.							

REVISIONS

SL. NO.	DESCRIPTION	BY	DATE

CLIENT	BIHAR CRICKET ASSOCIATION
PROJECT	RENOVATION & REDEVELOPMENT OF MOINUL HAQ STADIUM AT PATNA
PROJECT MANAGEMENT CONSULTANT	
DGPS SURVEYOR	


ARCHITECT

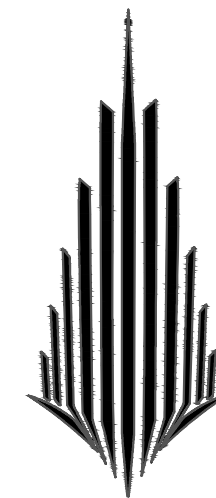

SKYLINE
INFRAWORLD PVT. LTD.
11th FLOOR, LAXMI YARDAN COMMERCIAL
COMPLEX AT PATRAKARPURAM CROSSING,
GOMTI NAGAR, LUCKNOW, U.P. INDIA
PHONE : 0522-2394123, 23991123, 4944123 fax 0522-2399126
E-MAIL : skyline@skylineinfraworld.in
ARCHITECT : SANJAY & VIJAY SINHA

HOTEL FIRST FLOOR		SCALE -	DATE
PRPD. BY	ZOHAB		19.07.2025
CHKD. BY	ZOHAB		19.07.2025
APPVD. BY	ZOHAB		19.07.2025

DRAWING NO.	SIPL/CRICKET STADIUM/HOTAL/PTNA/04
SHEET NO.	A-2

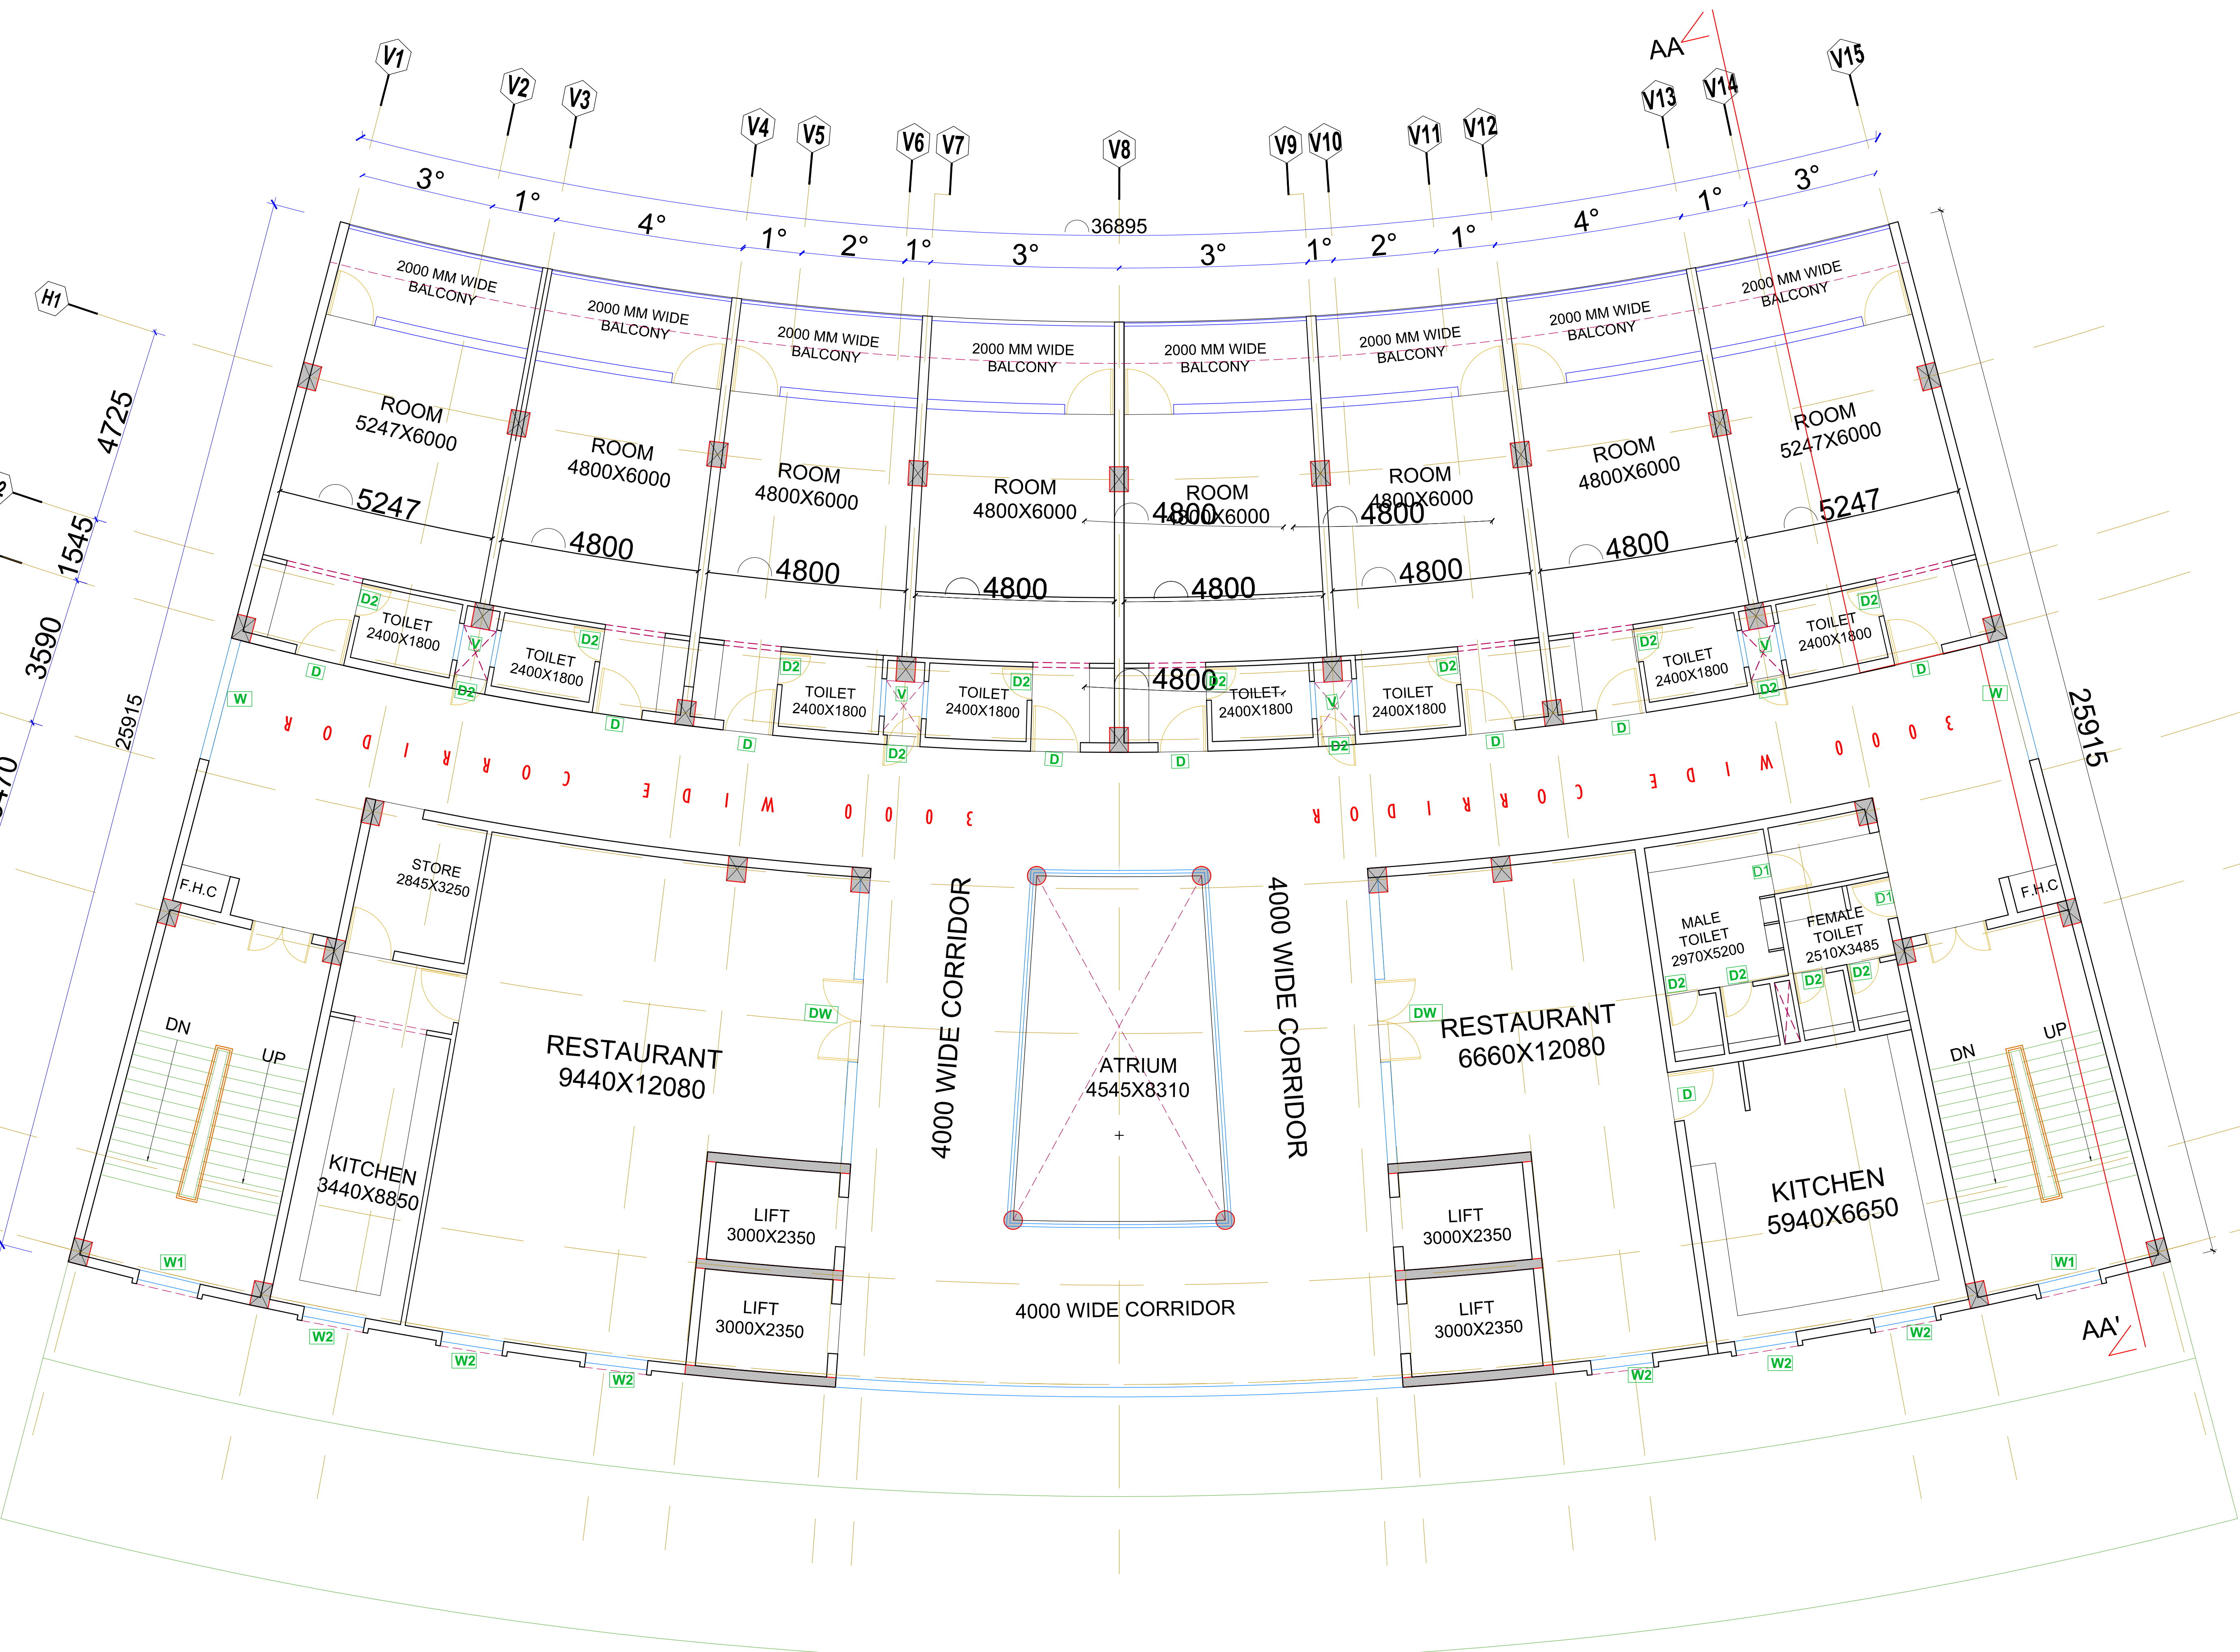

FIRST FLOOR PLAN

WORKING DRAWING

NOTES -
THIS DRAWING IS CONFIDENTIAL AND SHOULD NOT BE DISCLOSED, COPIED OR LENT TO A THIRD PARTY WITHOUT WRITTEN CONSENT OF SKYLINE INFRAWORLD PVT. LTD. EXCEPT THE SYSTEM FOR WHICH THE DRAWING IS MEANT.


DO NOT SCALE DRAWING ONLY WRITTEN DIMENSIONS ARE TO BE FOLLOWED

SCHEDULE OF BOY'S HOSTEL								
NO.	TYPE	OVERALL	DOOR		WINDOW			REMARK
			WIDTH	WIDTH	SILL LEVEL	LINTEL		
1.	DW	6550X2550	2000	2460X2	900	2550	RESTAURANT	
2.	D	1200X2550	1200	—	—	2550	ROOM/STORE	
3.	DI	1000X2550	1000	—	—	2550	TOILET	
4.	D2	800X2100	800	—	—	2550	WC	
5.	W	3000X1650	—	3000	900	2550	CORRIDOR	
6.	W1	1500X1500	—	1500	900	2550	STAIRCASE	
7.	W2	1500X1500	—	1500	900	2550		
9.	V	900X1350	—	900	1500	2550	TOILET	
10.								

REVISIONS			
SL. NO.	DESCRIPTION	BY	DATE

CLIENT	BIHAR CRICKET ASSOCIATION
PROJECT	RENOVATION & REDEVELOPMENT OF MOINUL HAQ STADIUM AT PATNA
PROJECT MANAGEMENT CONSULTANT	
DGPS SURVEYOR	

ARCHITECT

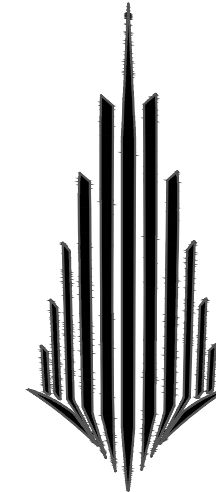

SKYLINE
INFRAWORLD PVT. LTD.
OFFICE : 11th FLOOR, LAXMI YARDAN COMMERCIAL COMPLEX AT PATRAKARPURAM CROSSING, GOMTI NAGAR, LUCKNOW, U.P. INDIA
PHONE : 0522-2394123, 2393123, 4944123 Fax 0522-2393126
E-MAIL : skyline@skylineinfraworld.in
ARCHITECT : SANJAY & VIJAY SINHA

HOTEL SECOND FLOOR		SCALE -	DATE
PRPD. BY	ZOHAB	19.07.2025	
CHKD. BY	ZOHAB	19.07.2025	
APPVD. BY	ZOHAB	19.07.2025	

DRAWING NO.	SIPL/CRICKET STADIUM/HOTAL/PTNA/04
SHEET NO.	A-3



SECOND FLOOR PLAN

SHEET NO.	A-4
-----------	-----

THIRD FLOOR PLAN

This architectural floor plan depicts a building layout with a central atrium and surrounding rooms. The plan is oriented with a north arrow pointing towards the top right.

Central Atrium: A large square atrium (4545x8300) is located in the center, featuring a blue staircase and a central square area.

Corridors: The plan includes several corridors:

- 4000 WIDE CORRIDOR:** Two long corridors, one on the left and one on the right, running parallel to the central atrium.
- WIDE CORRIDOR:** A horizontal corridor running across the middle of the plan, below the central atrium.

Rooms and Spaces:


- ROOM 5247X4500:** Two rooms, one on the top left and one on the top right.
- ROOM 4800X4500:** Five rooms arranged in a row between the top rooms and the central atrium.
- ROOM 4765X6685:** Two rooms, one on the bottom left and one on the bottom right.
- WAITING:** Two waiting areas, one on the left and one on the right, adjacent to the 4000 wide corridors.
- TOILET:** Multiple toilets are distributed throughout the plan, including in the rooms and along the corridors.
- DRESS:** Two dressing rooms, one on the left and one on the right, adjacent to the waiting areas.
- LIFT:** Two lift shafts, one on the left and one on the right, adjacent to the waiting areas.
- F.H.C.:** Two First Aid Rooms, one on the left and one on the right, adjacent to the waiting areas.

Staircases:

- Blue Staircase:** Located in the central atrium.
- Orange Staircase:** Located on the left side, near the bottom left room.
- Green Staircase:** Located on the right side, near the bottom right room.

Dimensions and Annotations:

- Room Dimensions:** Various room dimensions are provided, such as 5247x4500, 4800x4500, and 4765x6685.
- Corridor Widths:** Corridor widths are specified as 4000 mm and 1500 mm.
- Angles:** Angles of 3° and 1° are marked along the top and bottom edges of the plan.
- Section Lines:** Section lines AA' and AA'' are indicated on the right side of the plan.
- Room Numbers:** Room numbers are provided for several rooms, including 5247, 4800, and 4765.

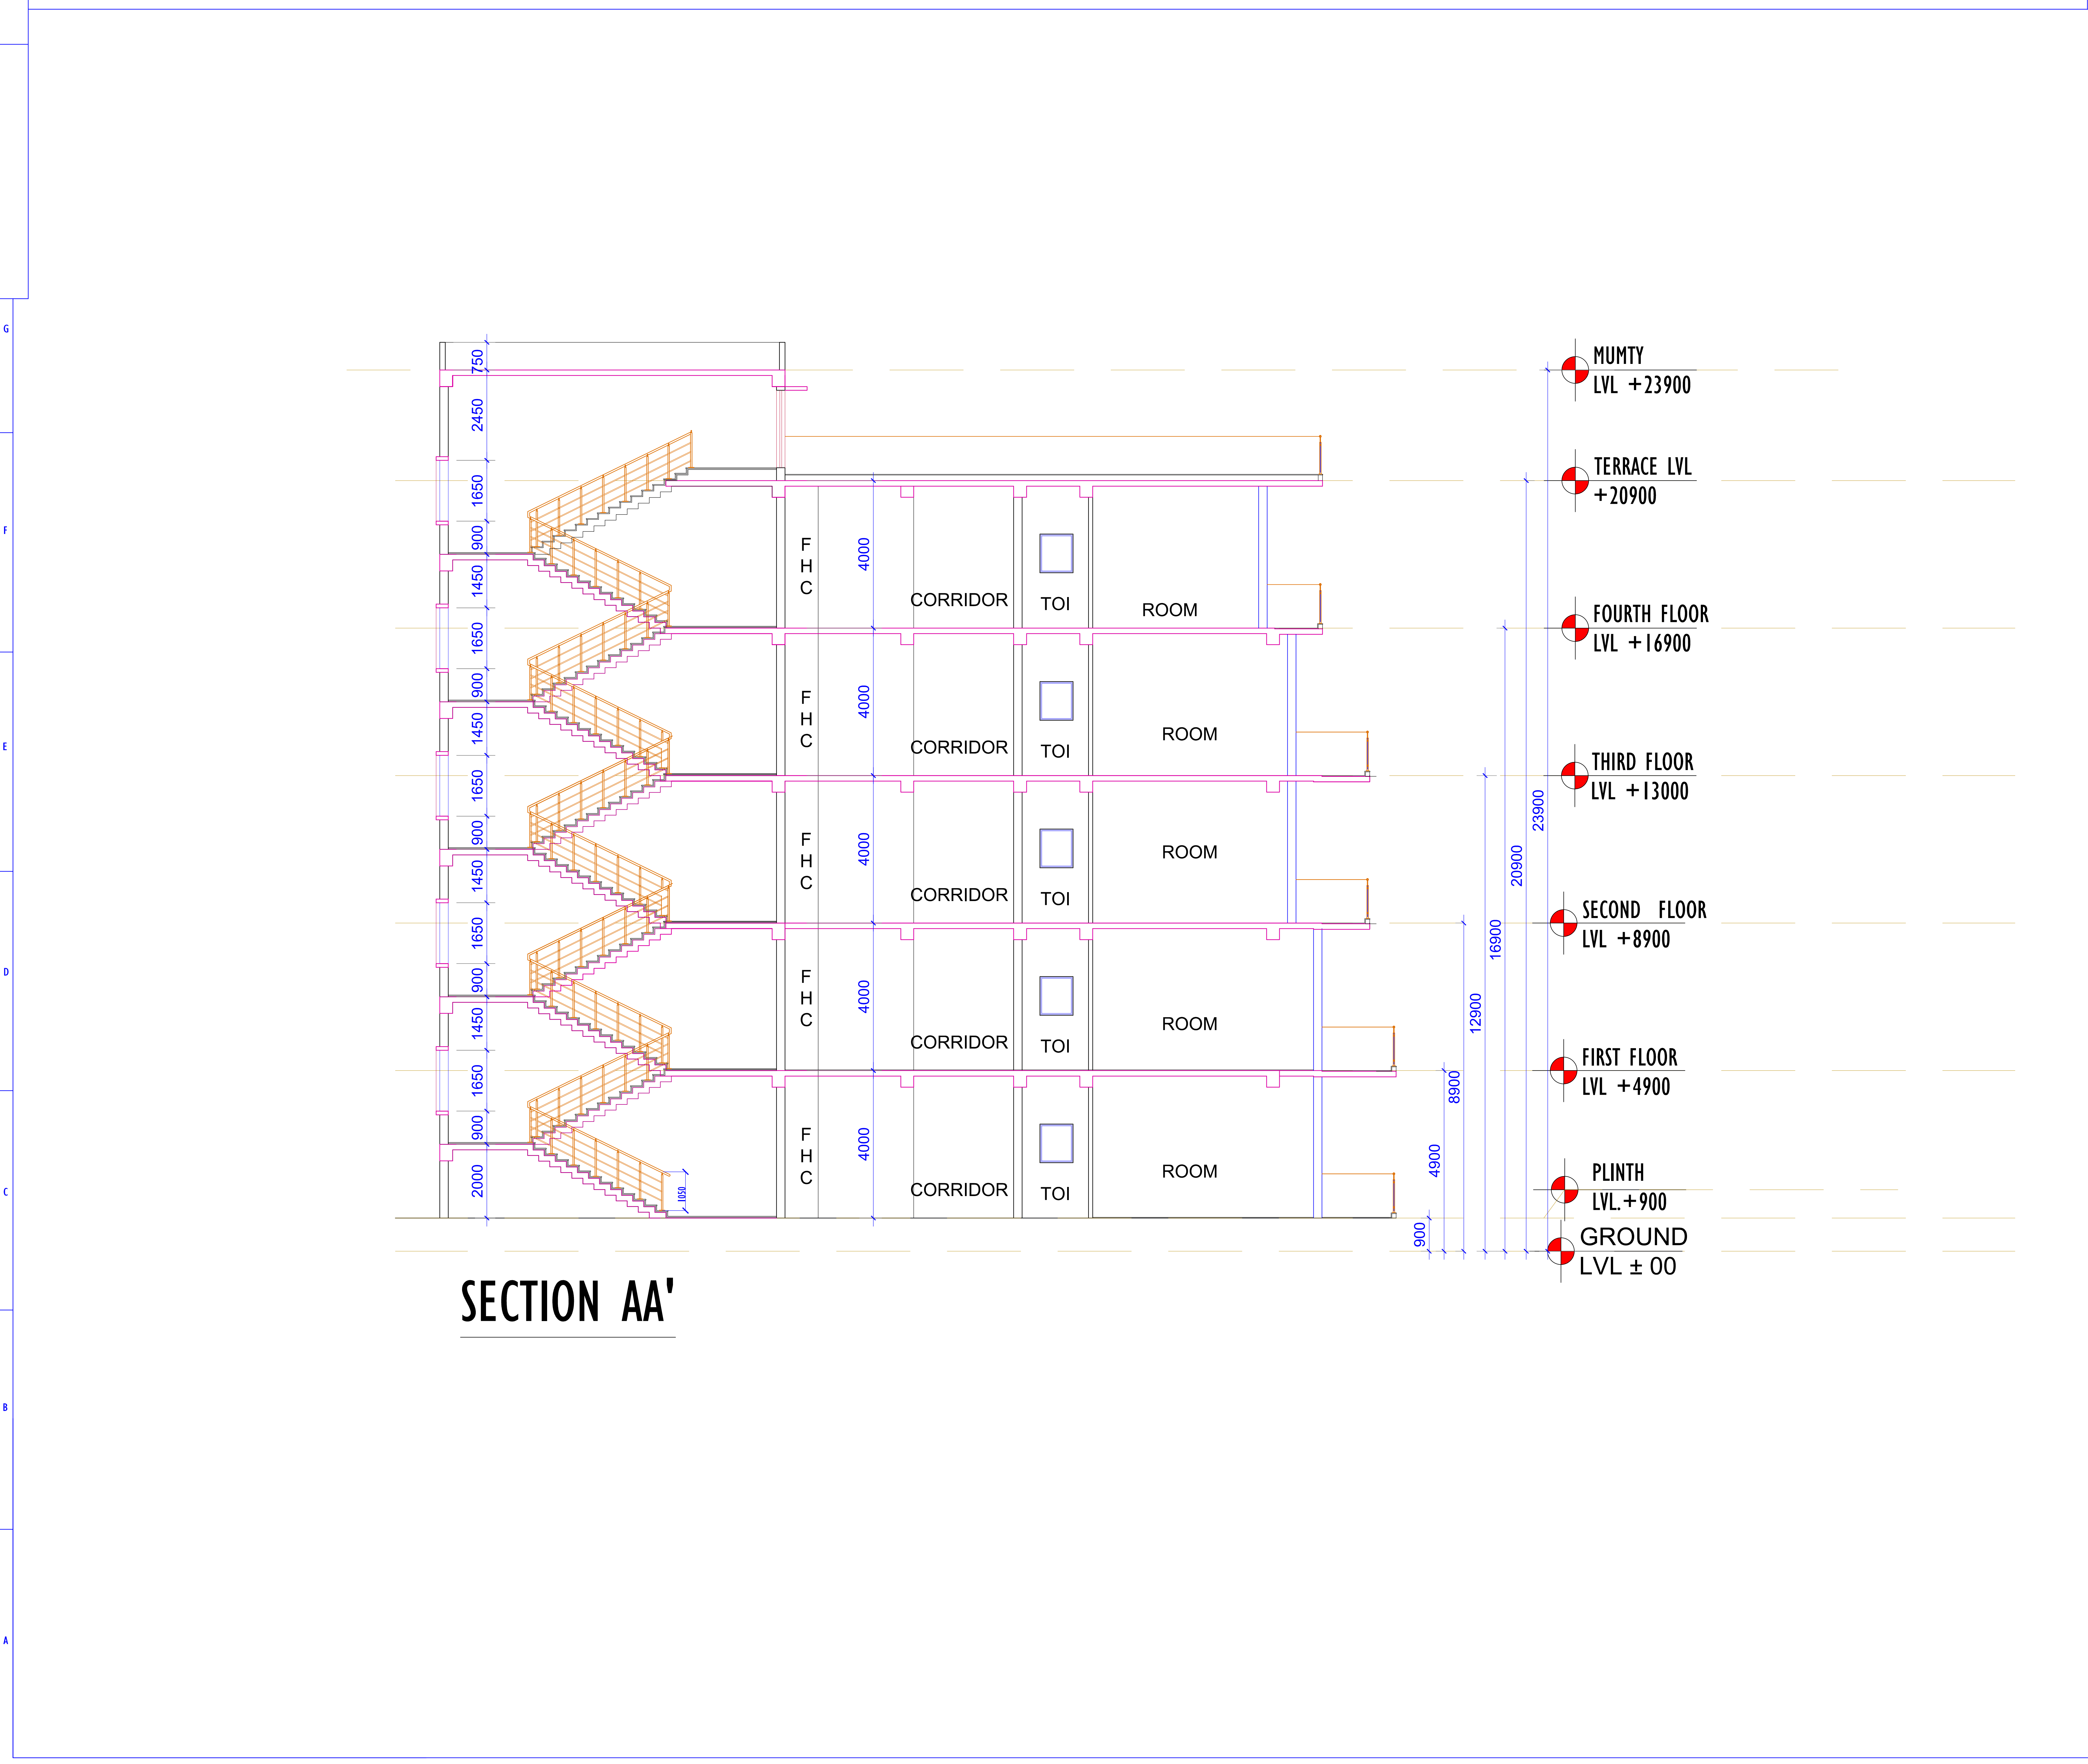

WORKING DRAWING

NOTES -

THIS DRAWING IS CONFIDENTIAL AND SHOULD NOT BE DISCLOSED, COPIED OR LENT TO A THIRD PARTY WITHOUT WRITTEN CONSENT OF SKYLINE INFRAWORLD PVT. LTD. EXCEPT THE SYSTEM FOR WHICH THE DRAWING IS MEANT.

DO NOT SCALE DRAWING ONLY WRITTEN DIMENSIONS ARE TO BE FOLLOWED

REVISIONS

SL. NO.	DESCRIPTION	BY	DATE

CLIENT

BIHAR CRICKET ASSOCIATION


PROJECT

RENOVATION & REDEVELOPMENT OF MOINUL HAQ STADIUM AT PATNA

PROJECT MANAGEMENT CONSULTANT

DGPS SURVEYOR

ARCHITECT

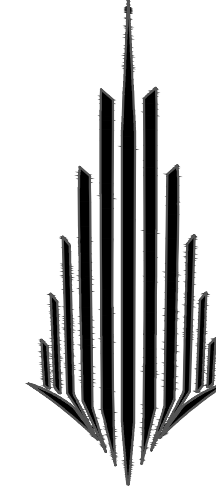

SKYLINE

INFRAWORLD PVT. LTD.

OFFICE : 11th FLOOR, LAXMI YARDAN COMMERCIAL COMPLEX AT PATRAKARPURAM CROSSING, GOMTI NAGAR, LUCKNOW, U.P. INDIA

PHONE : 0522-23194123, 23931123, 4944123 fax 0522-2393126

E-MAIL : skyline@skylineinfraworld.in


ARCHITECT : SANJAY & VIJAY SINHA

HOTEL		SCALE -	DATE
SECTION AA'		PRPD. BY	19.07.2025
		CHKD. BY	19.07.2025
		APPVD. BY	19.07.2025

DRAWING NO.	SIPL/CRICKET STADIUM/HOTAL/PTNA/04
SHEET NO.	A-7



FRONT ELEVATION

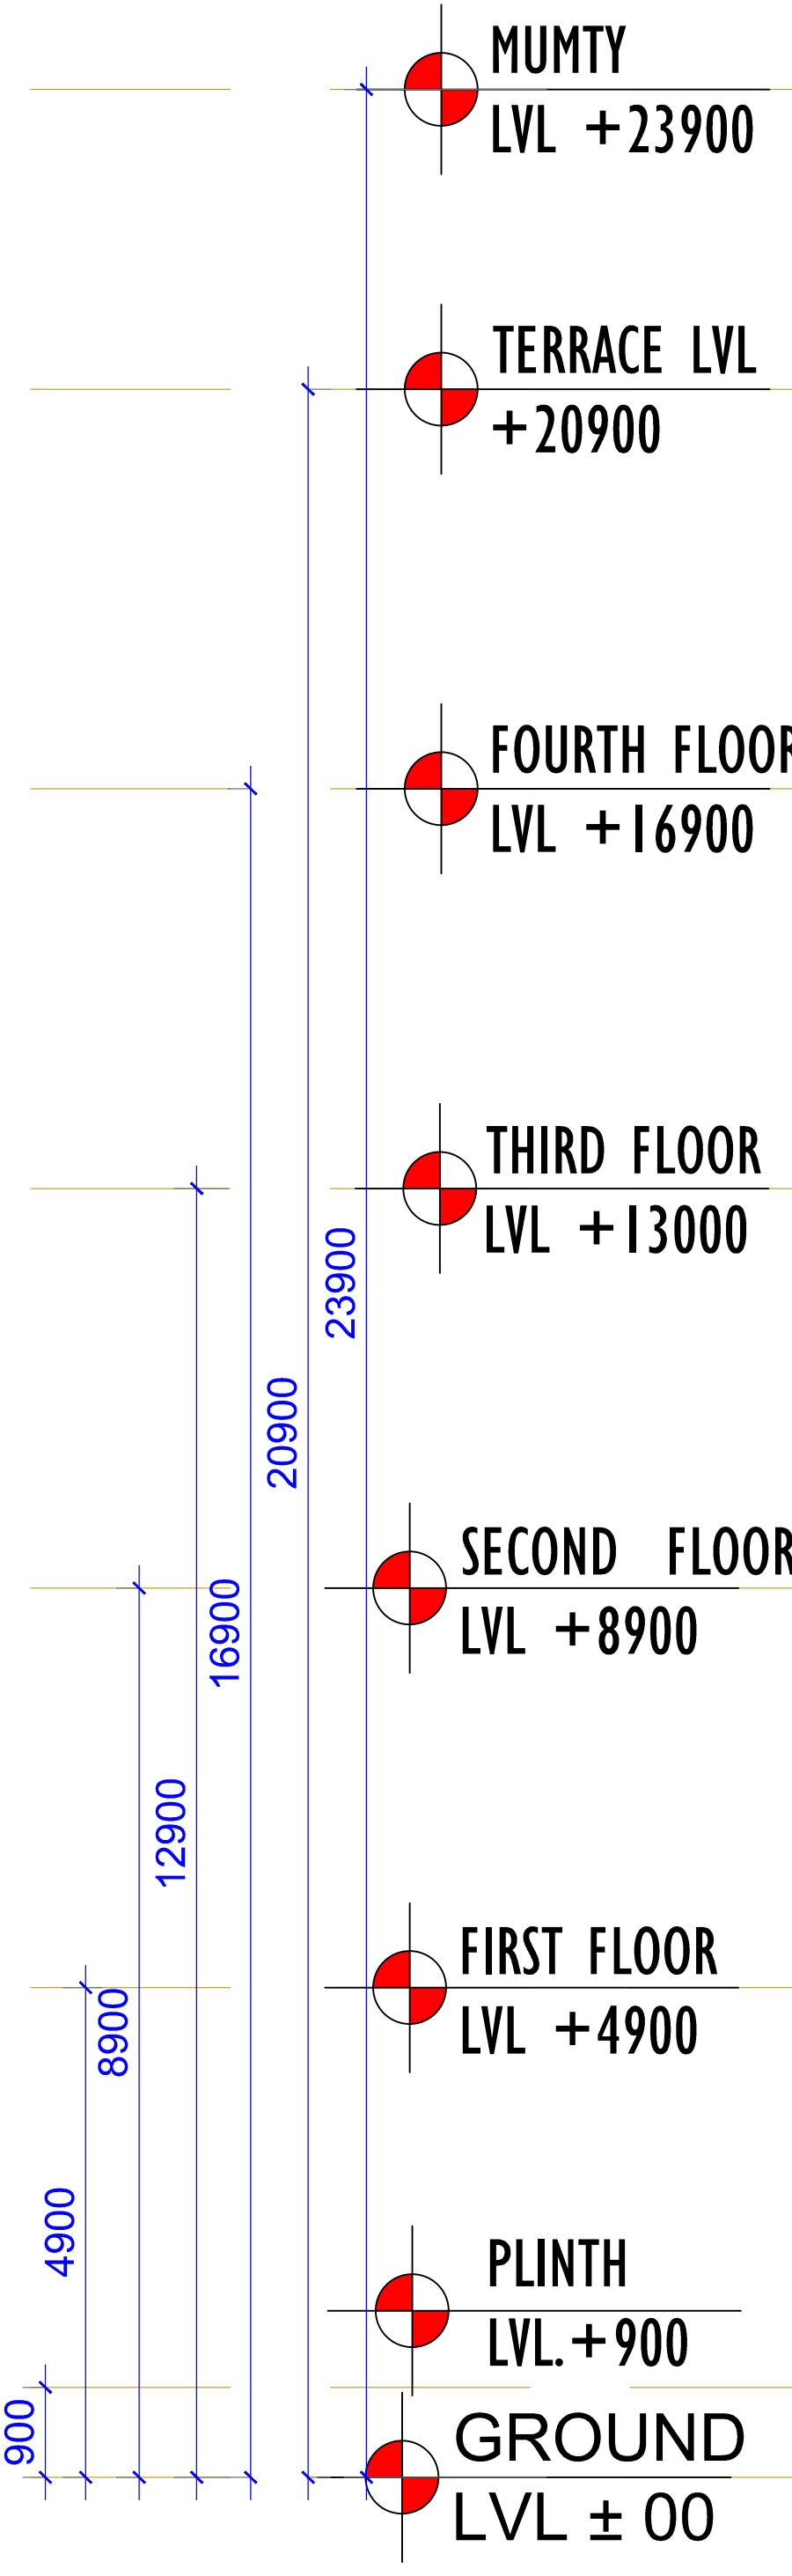

WORKING DRAWING

NOTES -
THIS DRAWING IS CONFIDENTIAL AND SHOULD NOT BE DISCLOSED, COPIED OR LENT TO A THIRD PARTY WITHOUT WRITTEN CONSENT OF SKYLINE INFRAWORLD PVT. LTD. EXCEPT THE SYSTEM FOR WHICH THE DRAWING IS MEANT.

DO NOT SCALE DRAWING ONLY WRITTEN DIMENSIONS ARE TO BE FOLLOWED

REVISIONS

SL. NO.	DESCRIPTION	BY	DATE


CLIENT
BIHAR CRICKET ASSOCIATION

PROJECT
RENOVATION & REDEVELOPMENT OF MOINUL HAQ STADIUM AT PATNA

PROJECT MANAGEMENT CONSULTANT

DGPS SURVEYOR

ARCHITECT

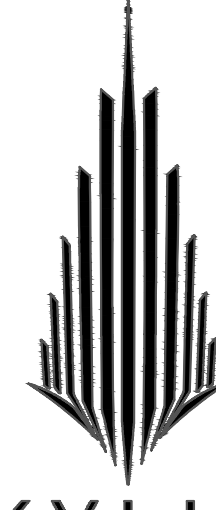

SKYLINE
INFRAWORLD PVT. LTD.
11th FLOOR, LAXMI YARDAN COMMERCIAL COMPLEX AT PATRAKARPURAM CROSSING, GOMTI NAGAR, LUCKNOW, U.P. INDIA
PHONE : 0522-2394123, 2393123, 4944123 fax 0522-2393126
E-MAIL : skyline@skylineinfraworld.in

ARCHITECT : SANJAY & VIJAY SINHA

HOTEL FRONT ELEVATION		SCALE -	DATE
PRPD. BY	CHKD. BY	19.07.2025	19.07.2025
APPVD. BY	CHKD. BY	19.07.2025	19.07.2025

DRAWING NO. SIPL/CRICKET STADIUM/HOTAL/PTNA/04

SHEET NO. A-6

WORKING DRAWING

NOTES -
THIS DRAWING IS CONFIDENTIAL AND SHOULD NOT BE DISCLOSED, COPIED OR LENT TO A THIRD PARTY WITHOUT WRITTEN CONSENT OF SKYLINE INFRAWORLD PVT. LTD. EXCEPT THE SYSTEM FOR WHICH THE DRAWING IS MEANT.

DO NOT SCALE DRAWING ONLY WRITTEN DIMENSIONS ARE TO BE FOLLOWED


SCHEDULE OF BOY'S HOSTEL						
S.NO.	TYPE	OVERALL	DOOR		WINDOW	
			WIDTH	WIDTH	SILL LEVEL	LINTEL
1.	DW	5000X2550	3000	1000X2	900	2550
2.	DW1	2400X2550	900	750X2	900	2550
3.	D	2000X2550	2000	—	—	2550
4.	D1	1500X2550	1500	—	—	2550
5.	D2	1200X2550	1200	—	—	2550
6.	D3	1000X2550	—	—	—	2550
7.	D4	900X2550	900	—	—	2550
9.	D5	800X2100	800	—	—	2550
10.	W	5000X1650	—	5000	900	2550
11.	W1	2400X1500	—	2400	900	2550
12.	W2	1800X1500	—	1800	900	2550
13.	W3	1500X1500	—	1200	1500	2550
14.	V	1200X1350	—	1200	1500	2550

REVISIONS

SL. NO.	DESCRIPTION	BY	DATE

CLIENT	BIHAR CRICKET ASSOCIATION
PROJECT	RENOVATION & REDEVELOPMENT OF MOINUL HAQ STADIUM AT PATNA
PROJECT MANAGEMENT CONSULTANT	
DOPS SURVEYOR	

ARCHITECT

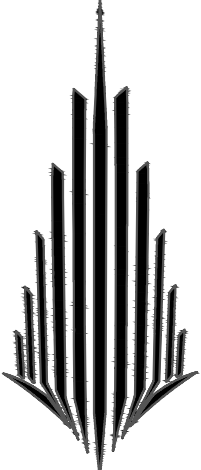

SKYLINE
INFRAWORLD PVT. LTD.

OFFICE : IIIrd FLOOR, LAXMI VARDAN COMMERCIAL COMPLEX AT PATRAKARPURAM CROSSING, GOMTI NAGAR, LUCKNOW, U.P. INDIA

PHONE : 0522-2394123, 2393123, 4044123 fax 0522-2393126
E-MAIL : skyline@skylineinfraworld.in

ARCHITECT : SANJAY & VIJAY SINHA

BOYS HOSTEL		SCALE:-	DATE
GROUND FLOOR PLAN	PRFD. BY	ZOYA	21.07.2025
	CHKD. BY	ZOHAIB	21.07.2025
	APPVD. BY	ZOHAIB	21.07.2025

DRAWING NO.	SIPL/PATNA STADIUM /BOYS HOSTEL /05
SHEET NO.	A1

BOYS HOSTEL
GROUND FLOOR

GRID:1000X1000

WORKING DRAWING

NOTES -
THIS DRAWING IS CONFIDENTIAL AND SHOULD NOT
BE DISCLOSED, COPIED OR LENT TO A THIRD PARTY
WITHOUT WRITTEN CONSENT OF
SKYLINE INFRAWORLD PVT. LTD.
EXCEPT THE SYSTEM FOR WHICH THE
DRAWING IS MEANT.

DO NOT SCALE DRAWING ONLY WRITTEN DIMENSIONS ARE TO BE FOLLOWED

SCHEDULE OF BOY'S HOSTEL						
S.NO.	TYPE	OVERALL	DOOR		WINDOW	
			WIDTH	WIDTH	SILL LEVEL	LINTEL
1.	DW	5000X2550	3000	1000X2	900	2550
2.	DW1	2400X2550	900	750X2	900	2550
3.	D	2000X2550	2000	—	—	2550
4.	D1	1500X2550	1500	—	—	2550
5.	D2	1200X2550	1200	—	—	2550
6.	D3	1000X2550	—	—	—	2550
7.	D4	900X2550	900	—	—	2550
9.	D5	800X2100	800	—	—	2550
10.	W	5000X1650	—	5000	900	2550
11.	W1	2400X1500	—	2400	900	2550
12.	W2	1800X1500	—	1800	900	2550
13.	W3	1500X1500	—	1200	1500	2550
14.	V	1200X1350	—	1200	1500	2550


REVISIONS

SL. NO.	DESCRIPTION	BY	DATE

CLIENT
BIHAR CRICKET ASSOCIATION

PROJECT
RENOVATION & REDEVELOPMENT OF MOINUL HAQ STADIUM AT PATNA

ARCHITECT

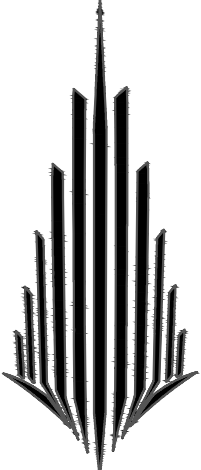

SKYLINE
INFRAWORLD PVT. LTD.

OFFICE : IIIrd FLOOR, LAXMI VARDAN COMMERCIAL
COMPLEX AT PATRAKARPURAM CROSSING,
GOMTI NAGAR, LUCKNOW, U.P. INDIA

PHONE : 0522-2394123, 2393123, 4044123 fax 0522-2393126
E-MAIL : skyline@skylineinfraworld.in


ARCHITECT : SANJAY & VIJAY SINHA

BOYS HOSTEL		SCALE:-	DATE
SECOND TO FOURTH TYPICAL FLOOR PLAN		PRFD. BY	ZOYA
		CHKD. BY	ZOHAIB
		APPVD. BY	ZOHAIB


DRAWING NO.	SIPL/PATNA STADIUM /BOYS HOSTEL /05
SHEET NO.	A3

BOYS HOSTEL- TYPICAL SECOND TO
FOURTH FLOOR (28 BEDS)

GRID:1000X1000

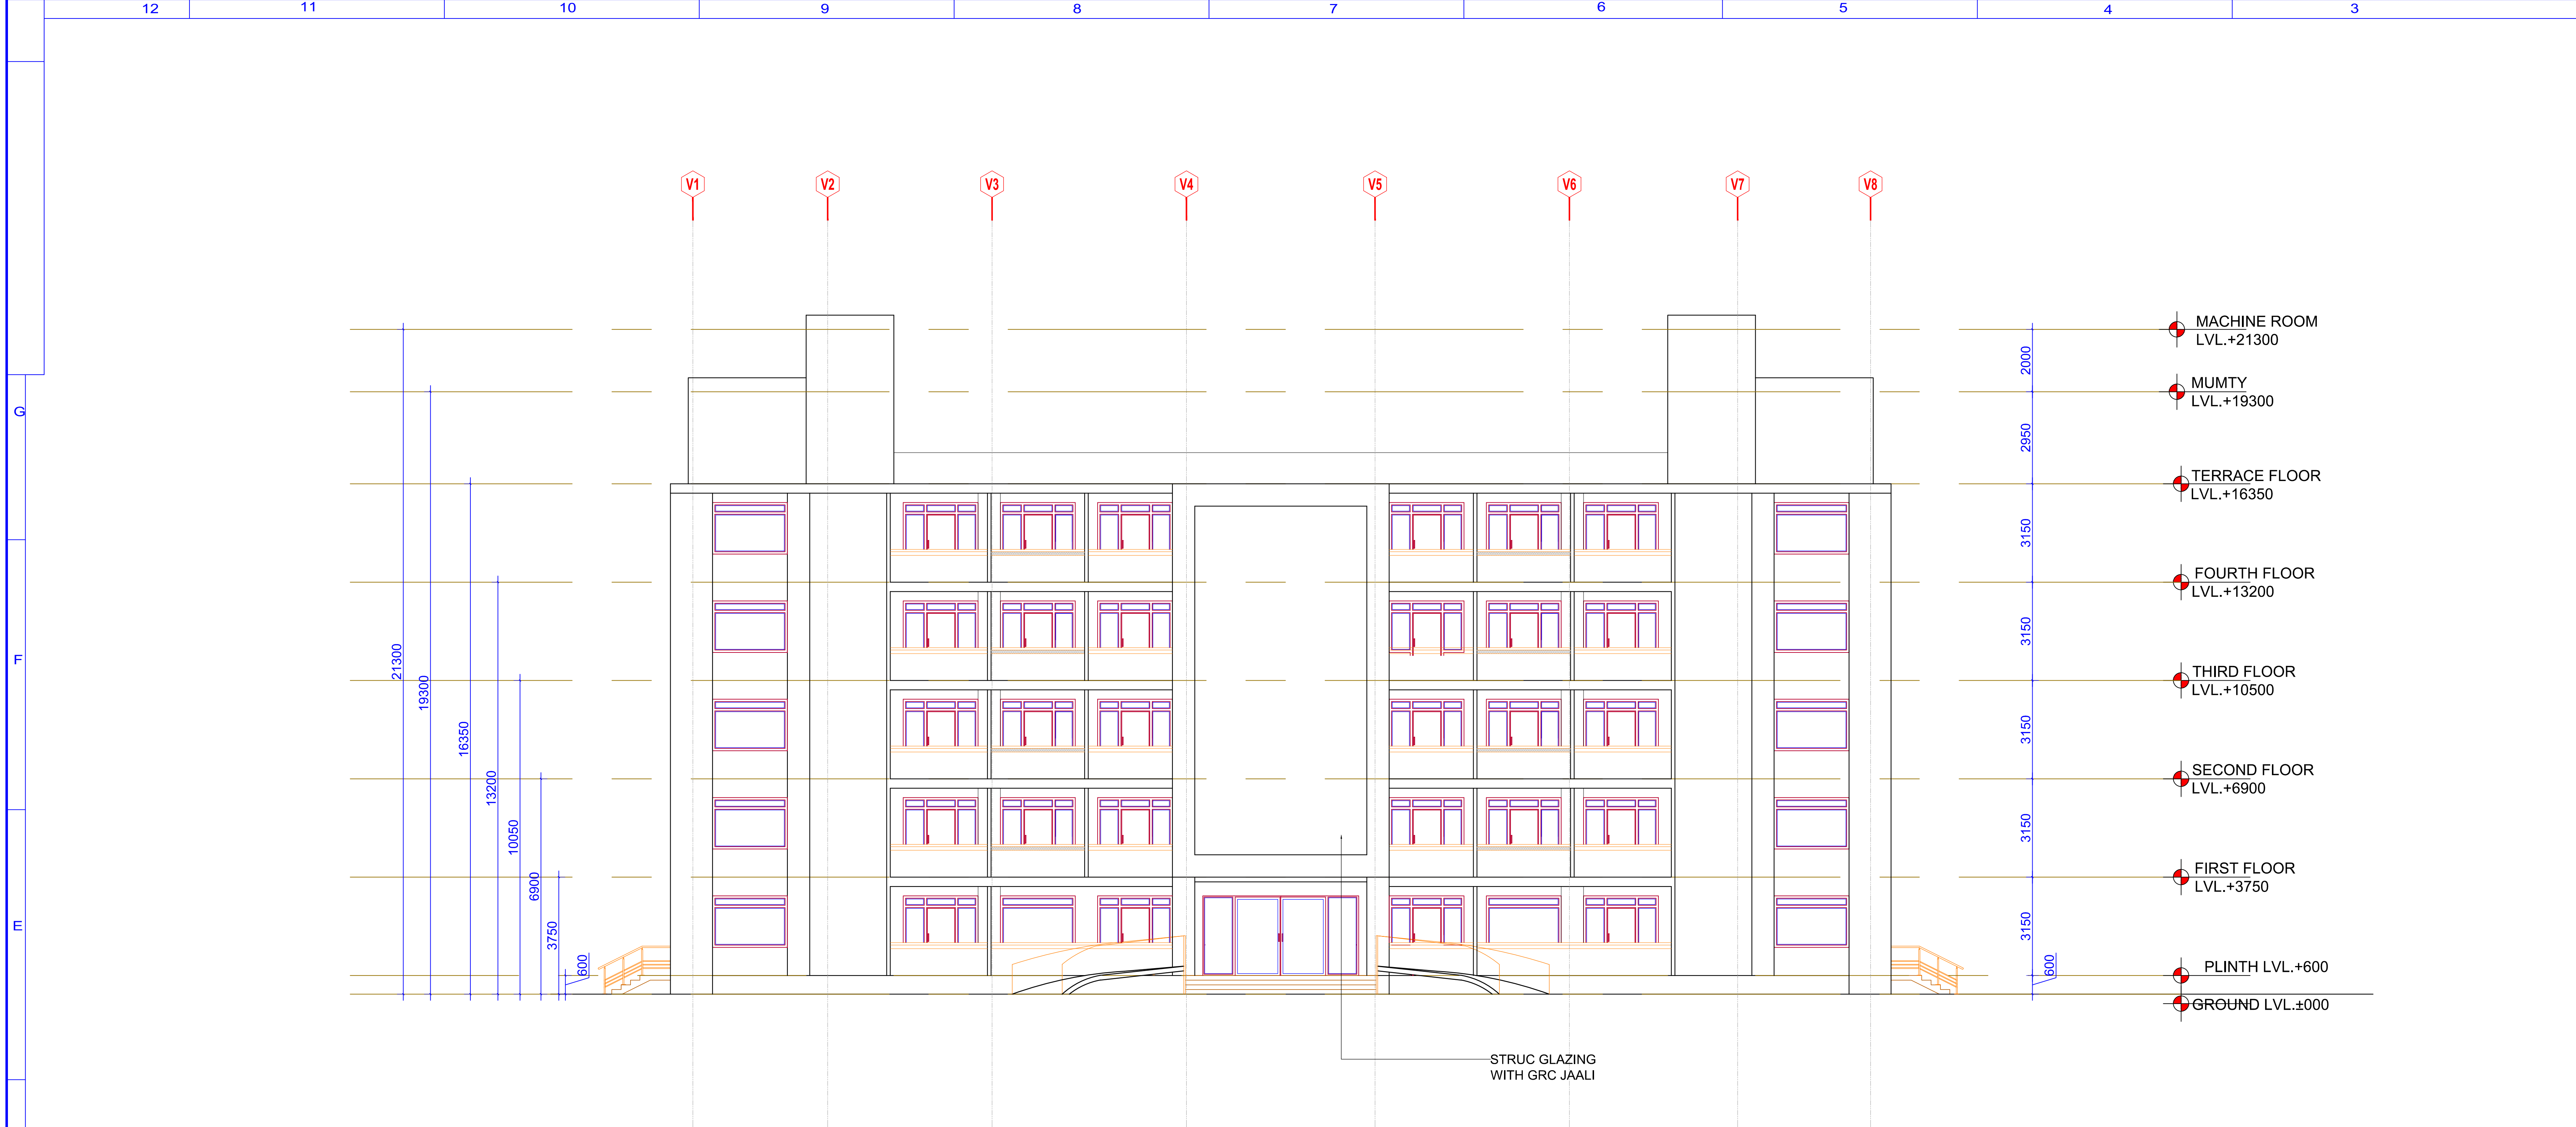

FRONT ELEVATION

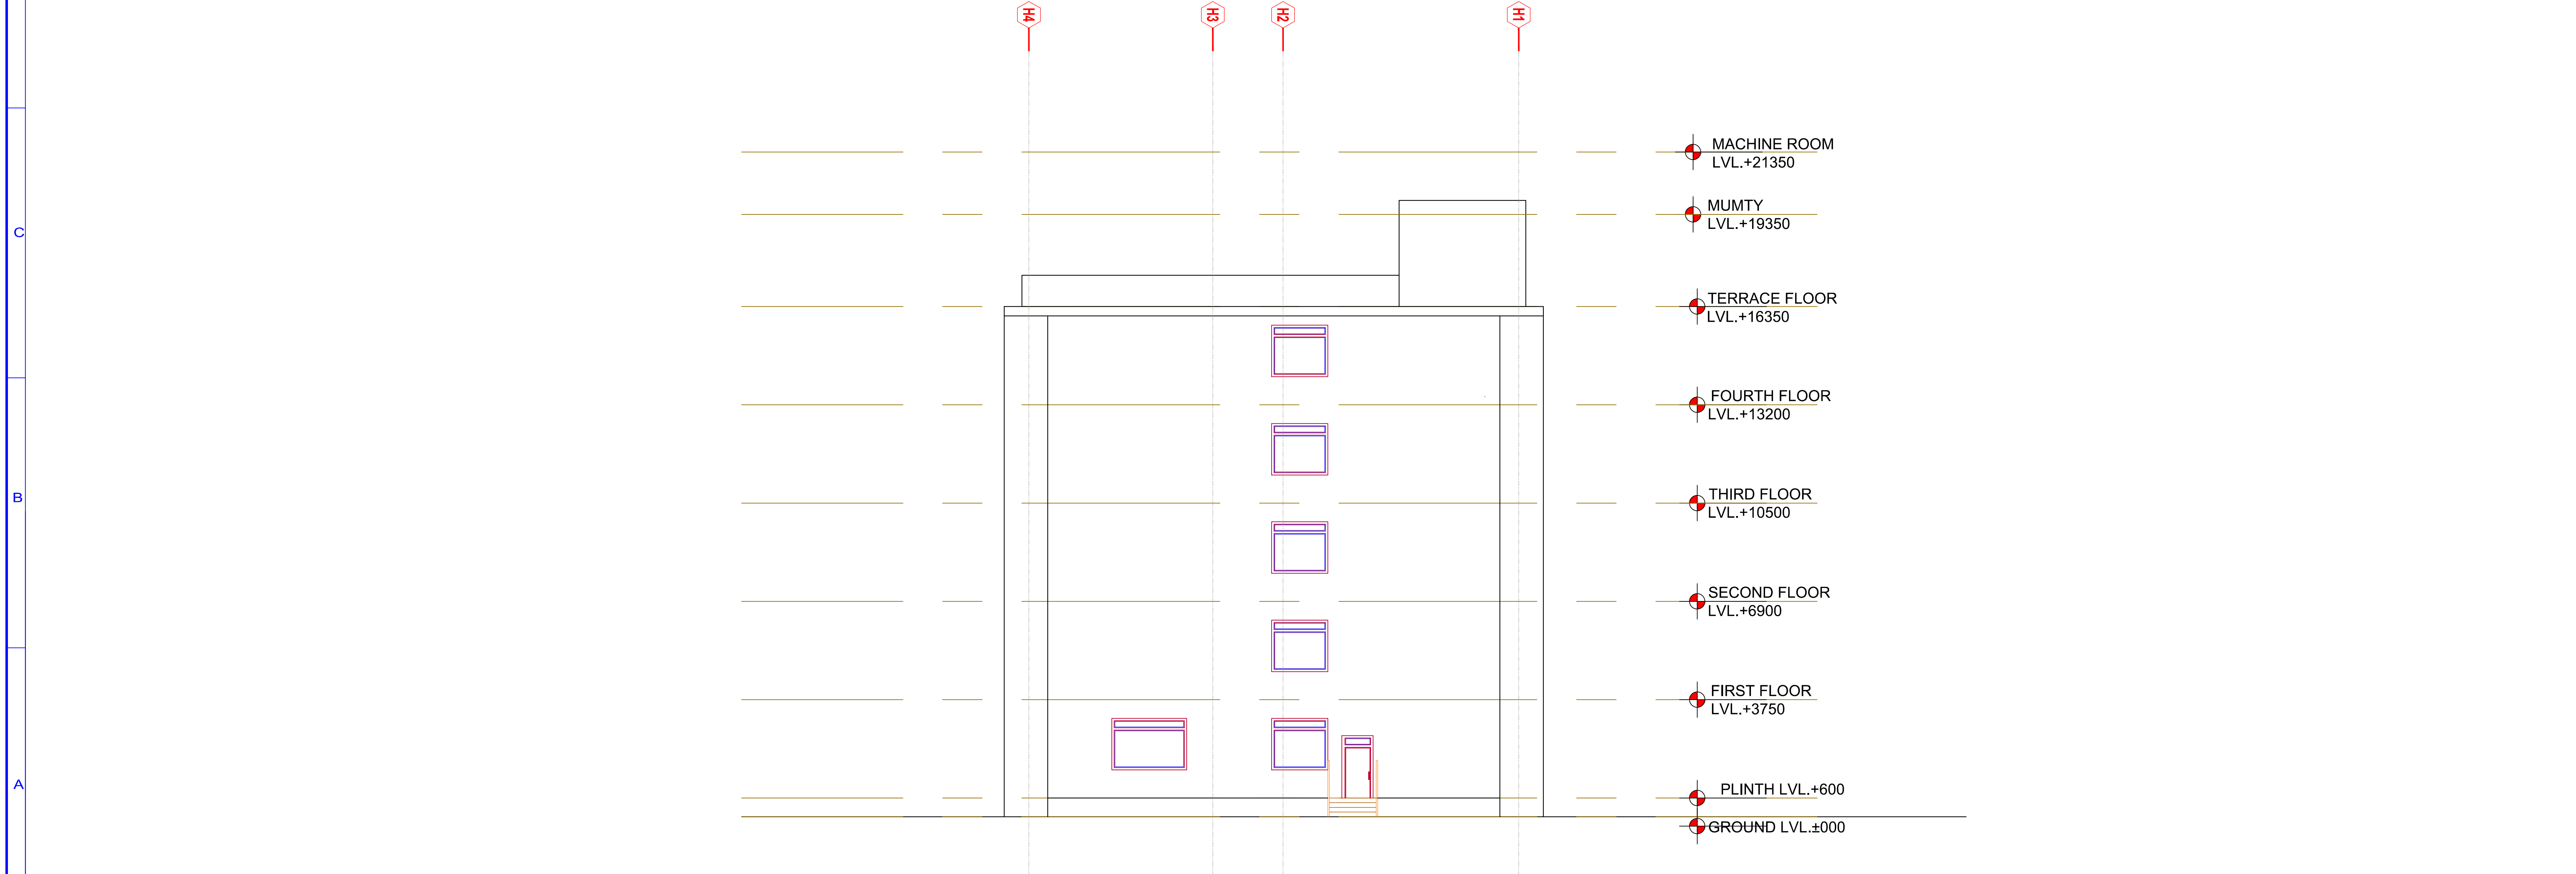

LEFT SIDE ELEVATION

WORKING DRAWING

NOTES -
THIS DRAWING IS CONFIDENTIAL AND SHOULD NOT
BE DISCLOSED, COPIED OR LENT TO A THIRD PARTY
WITHOUT WRITTEN CONSENT OF
SKYLINE INFRAWORLD PVT. LTD.
EXCEPT THE SYSTEM FOR WHICH THE
DRAWING IS MEANT.

DO NOT SCALE DRAWING ONLY WRITTEN DIMENSIONS ARE TO BE FOLLOWED


REVISIONS

SL. NO.	DESCRIPTION	BY	DATE

CLIENT
BIHAR CRICKET ASSOCIATION

PROJECT
**RENOVATION & REDEVELOPMENT OF
MOINUL HAQ STADIUM AT PATNA**

ARCHITECT

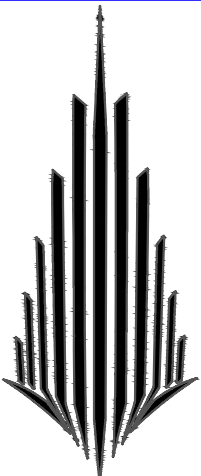

SKYLINE
INFRAWORLD PVT. LTD.


OFFICE : IIIrd FLOOR, LAXMI VARDAN COMMERCIAL
COMPLEX AT PATRAKARPURAM CROSSING,
GOMTI NAGAR, LUCKNOW, U.P. INDIA

PHONE : 0522-2394123, 2393123, 4044123 fax 0522-2393126
E-MAIL : skyline@skylineinfraworld.in


ARCHITECT : SANJAY & VIJAY SINHA

BOYS HOSTEL		SCALE:-	DATE
ELEVATIONS	PRFD. BY	ZOYA	21.07.2025
	CHKD. BY	ZOHAB	21.07.2025
	APPVD. BY	ZOHAB	21.07.2025

DRAWING NO.	SIPL/PATNA STADIUM /BOYS HOSTEL /05	
SHEET NO.	A5	

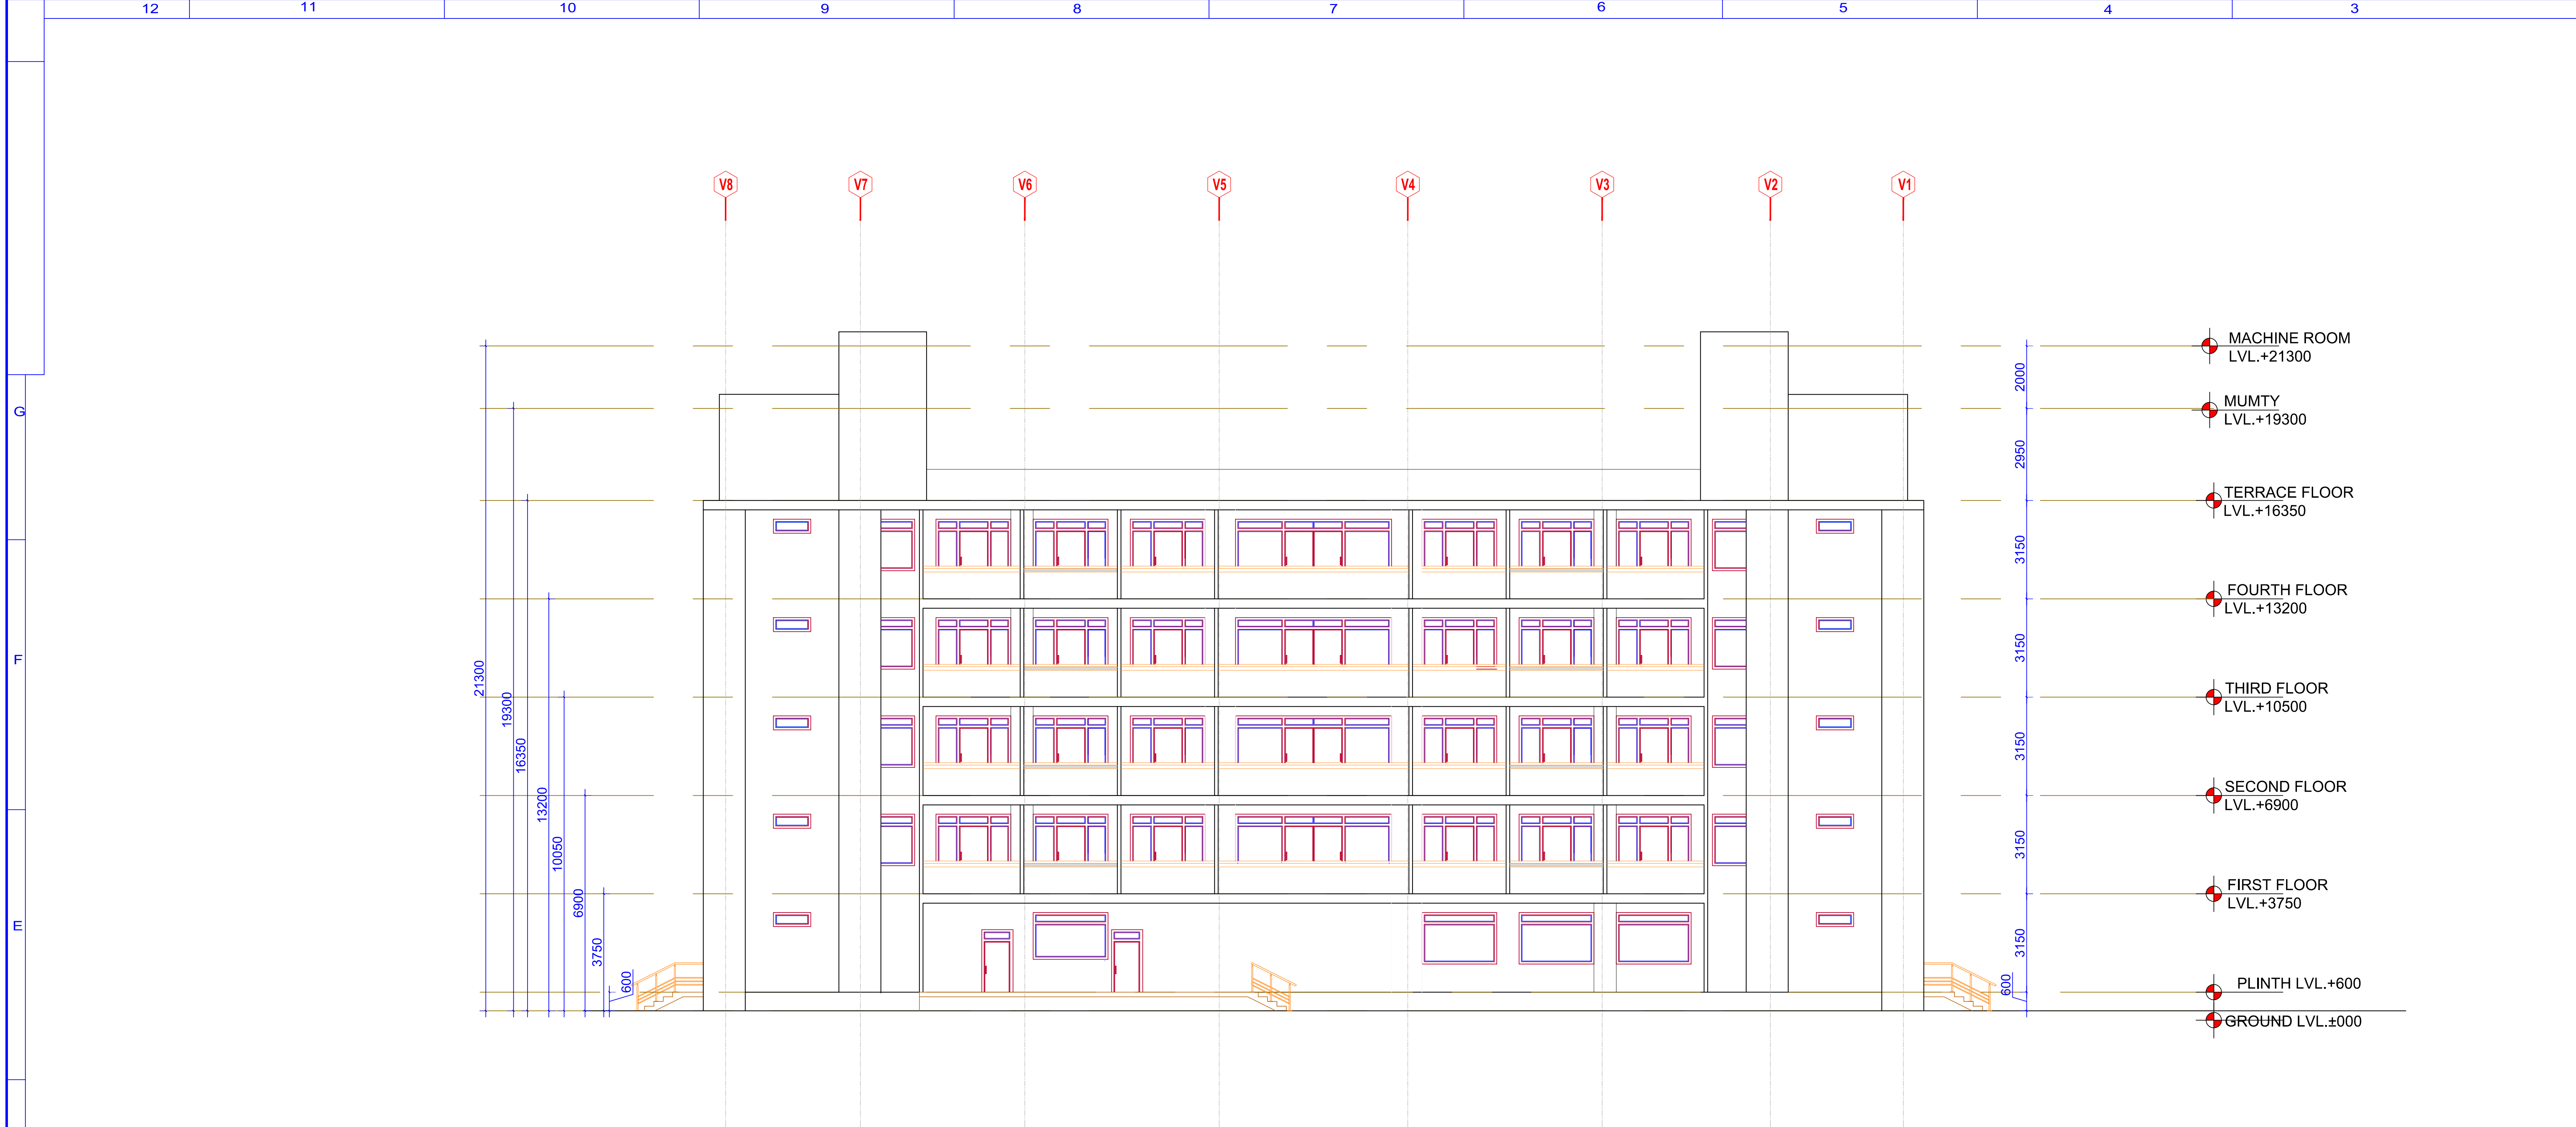

REAR ELEVATION

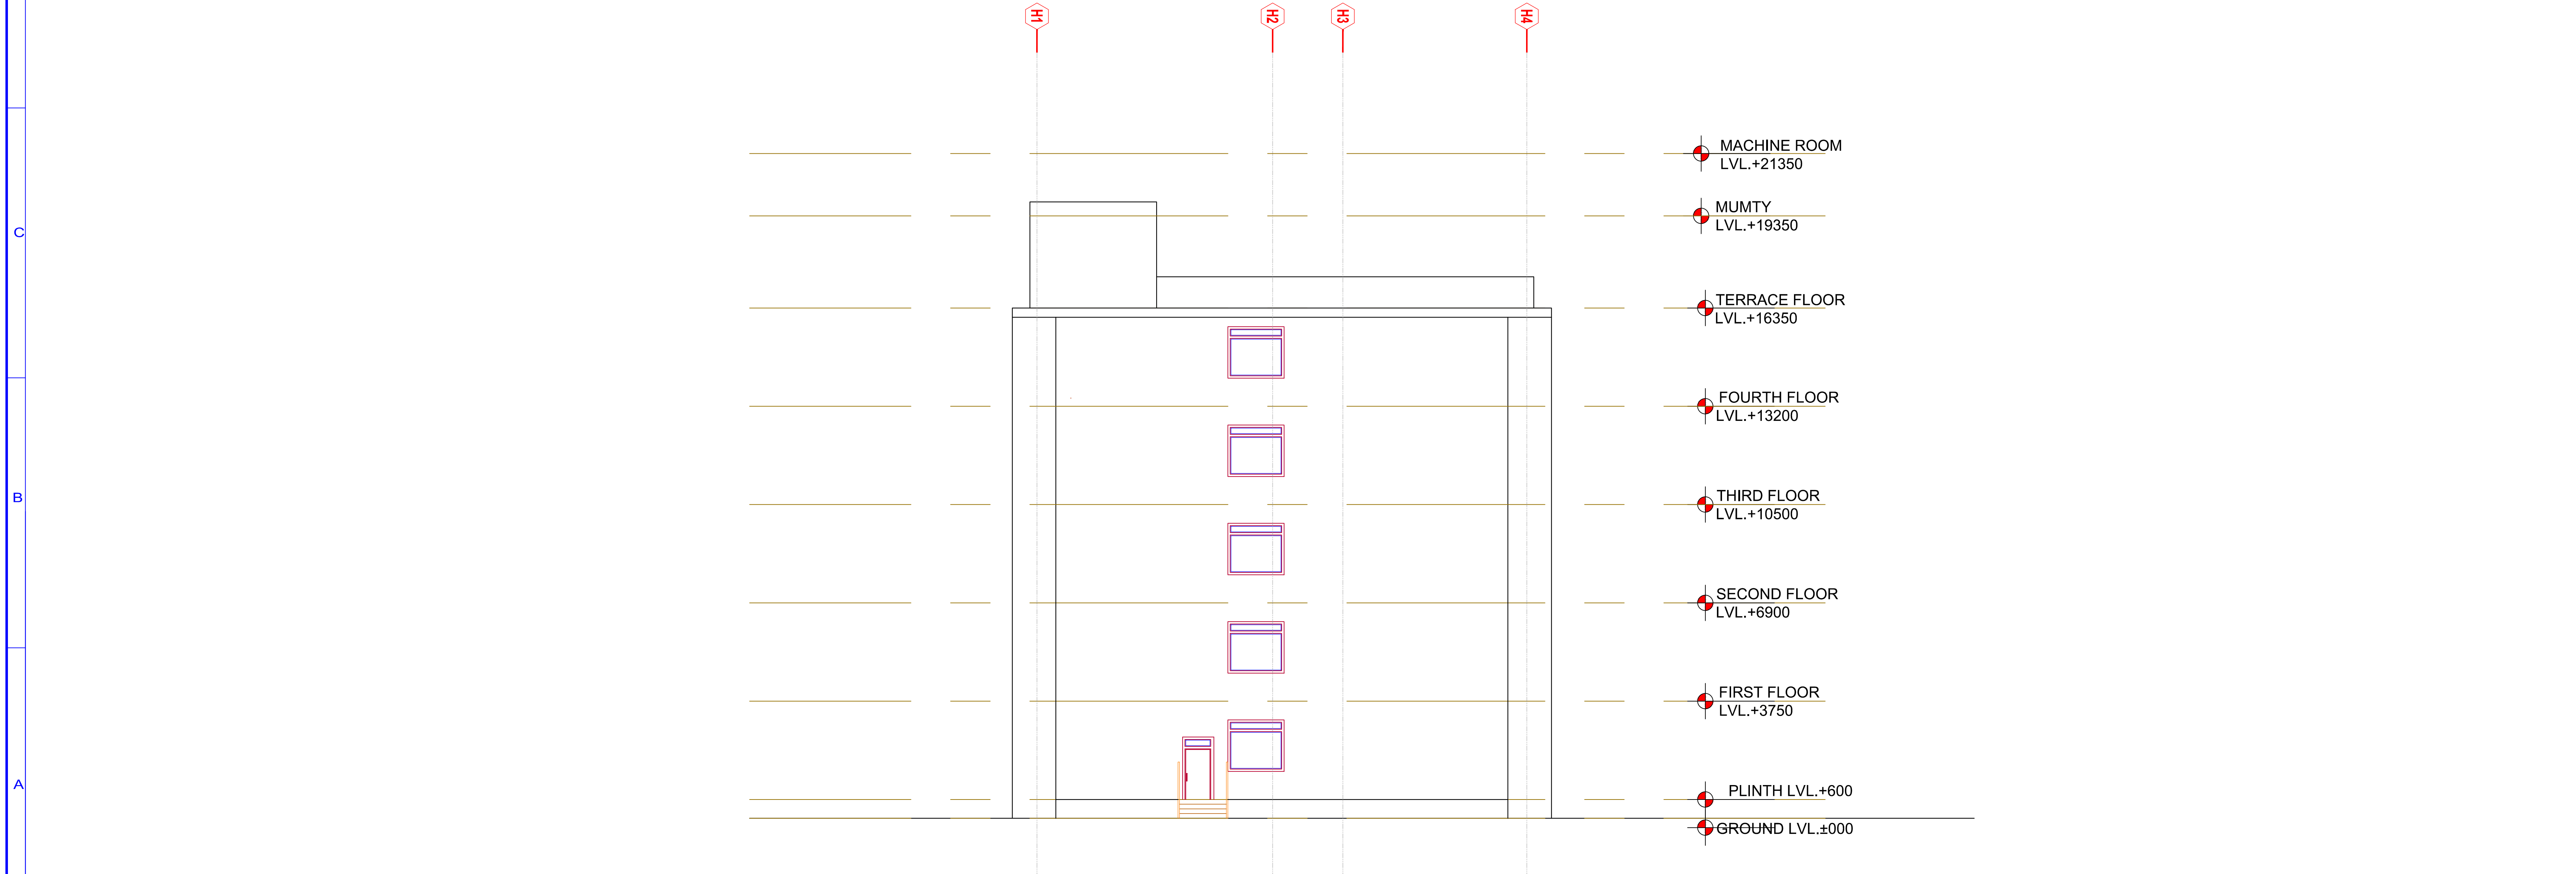

RIGHT SIDE ELEVATION

WORKING DRAWING


NOTES -
THIS DRAWING IS CONFIDENTIAL AND SHOULD NOT BE DISCLOSED, COPIED OR LENT TO A THIRD PARTY WITHOUT WRITTEN CONSENT OF SKYLINE INFRAWORLD PVT. LTD. EXCEPT THE SYSTEM FOR WHICH THE DRAWING IS MEANT.

DO NOT SCALE DRAWING ONLY WRITTEN DIMENSIONS ARE TO BE FOLLOWED

REVISIONS			
SL. NO.	DESCRIPTION	BY	DATE

CLIENT	BIHAR CRICKET ASSOCIATION
PROJECT	RENOVATION & REDEVELOPMENT OF MOINUL HAQ STADIUM AT PATNA

ARCHITECT

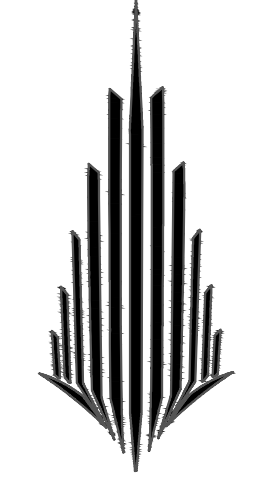

SKYLINE
INFRAWORLD PVT. LTD.


OFFICE : IIIrd FLOOR, LAXMI VARDAN COMMERCIAL COMPLEX AT PATRAKARPURAM CROSSING, GOMTI NAGAR, LUCKNOW, U.P. INDIA

PHONE : 0522-2394123, 2393123, 4044123 fax 0522-2393126

E-MAIL : skyline@skylineinfraworld.in

ARCHITECT : SANJAY & VIJAY SINHA

BOYS HOSTEL ELEVATIONS		SCALE:-	DATE
PRFD. BY	ZOY.S	21.07.2025	
CHKD. BY	ZORAB	21.07.2025	
APPVD. BY	ZORAB	21.07.2025	
DRAWING NO.	SIPL/PATNA STADIUM /BOYS HOSTEL /05		
SHEET NO.	A6		

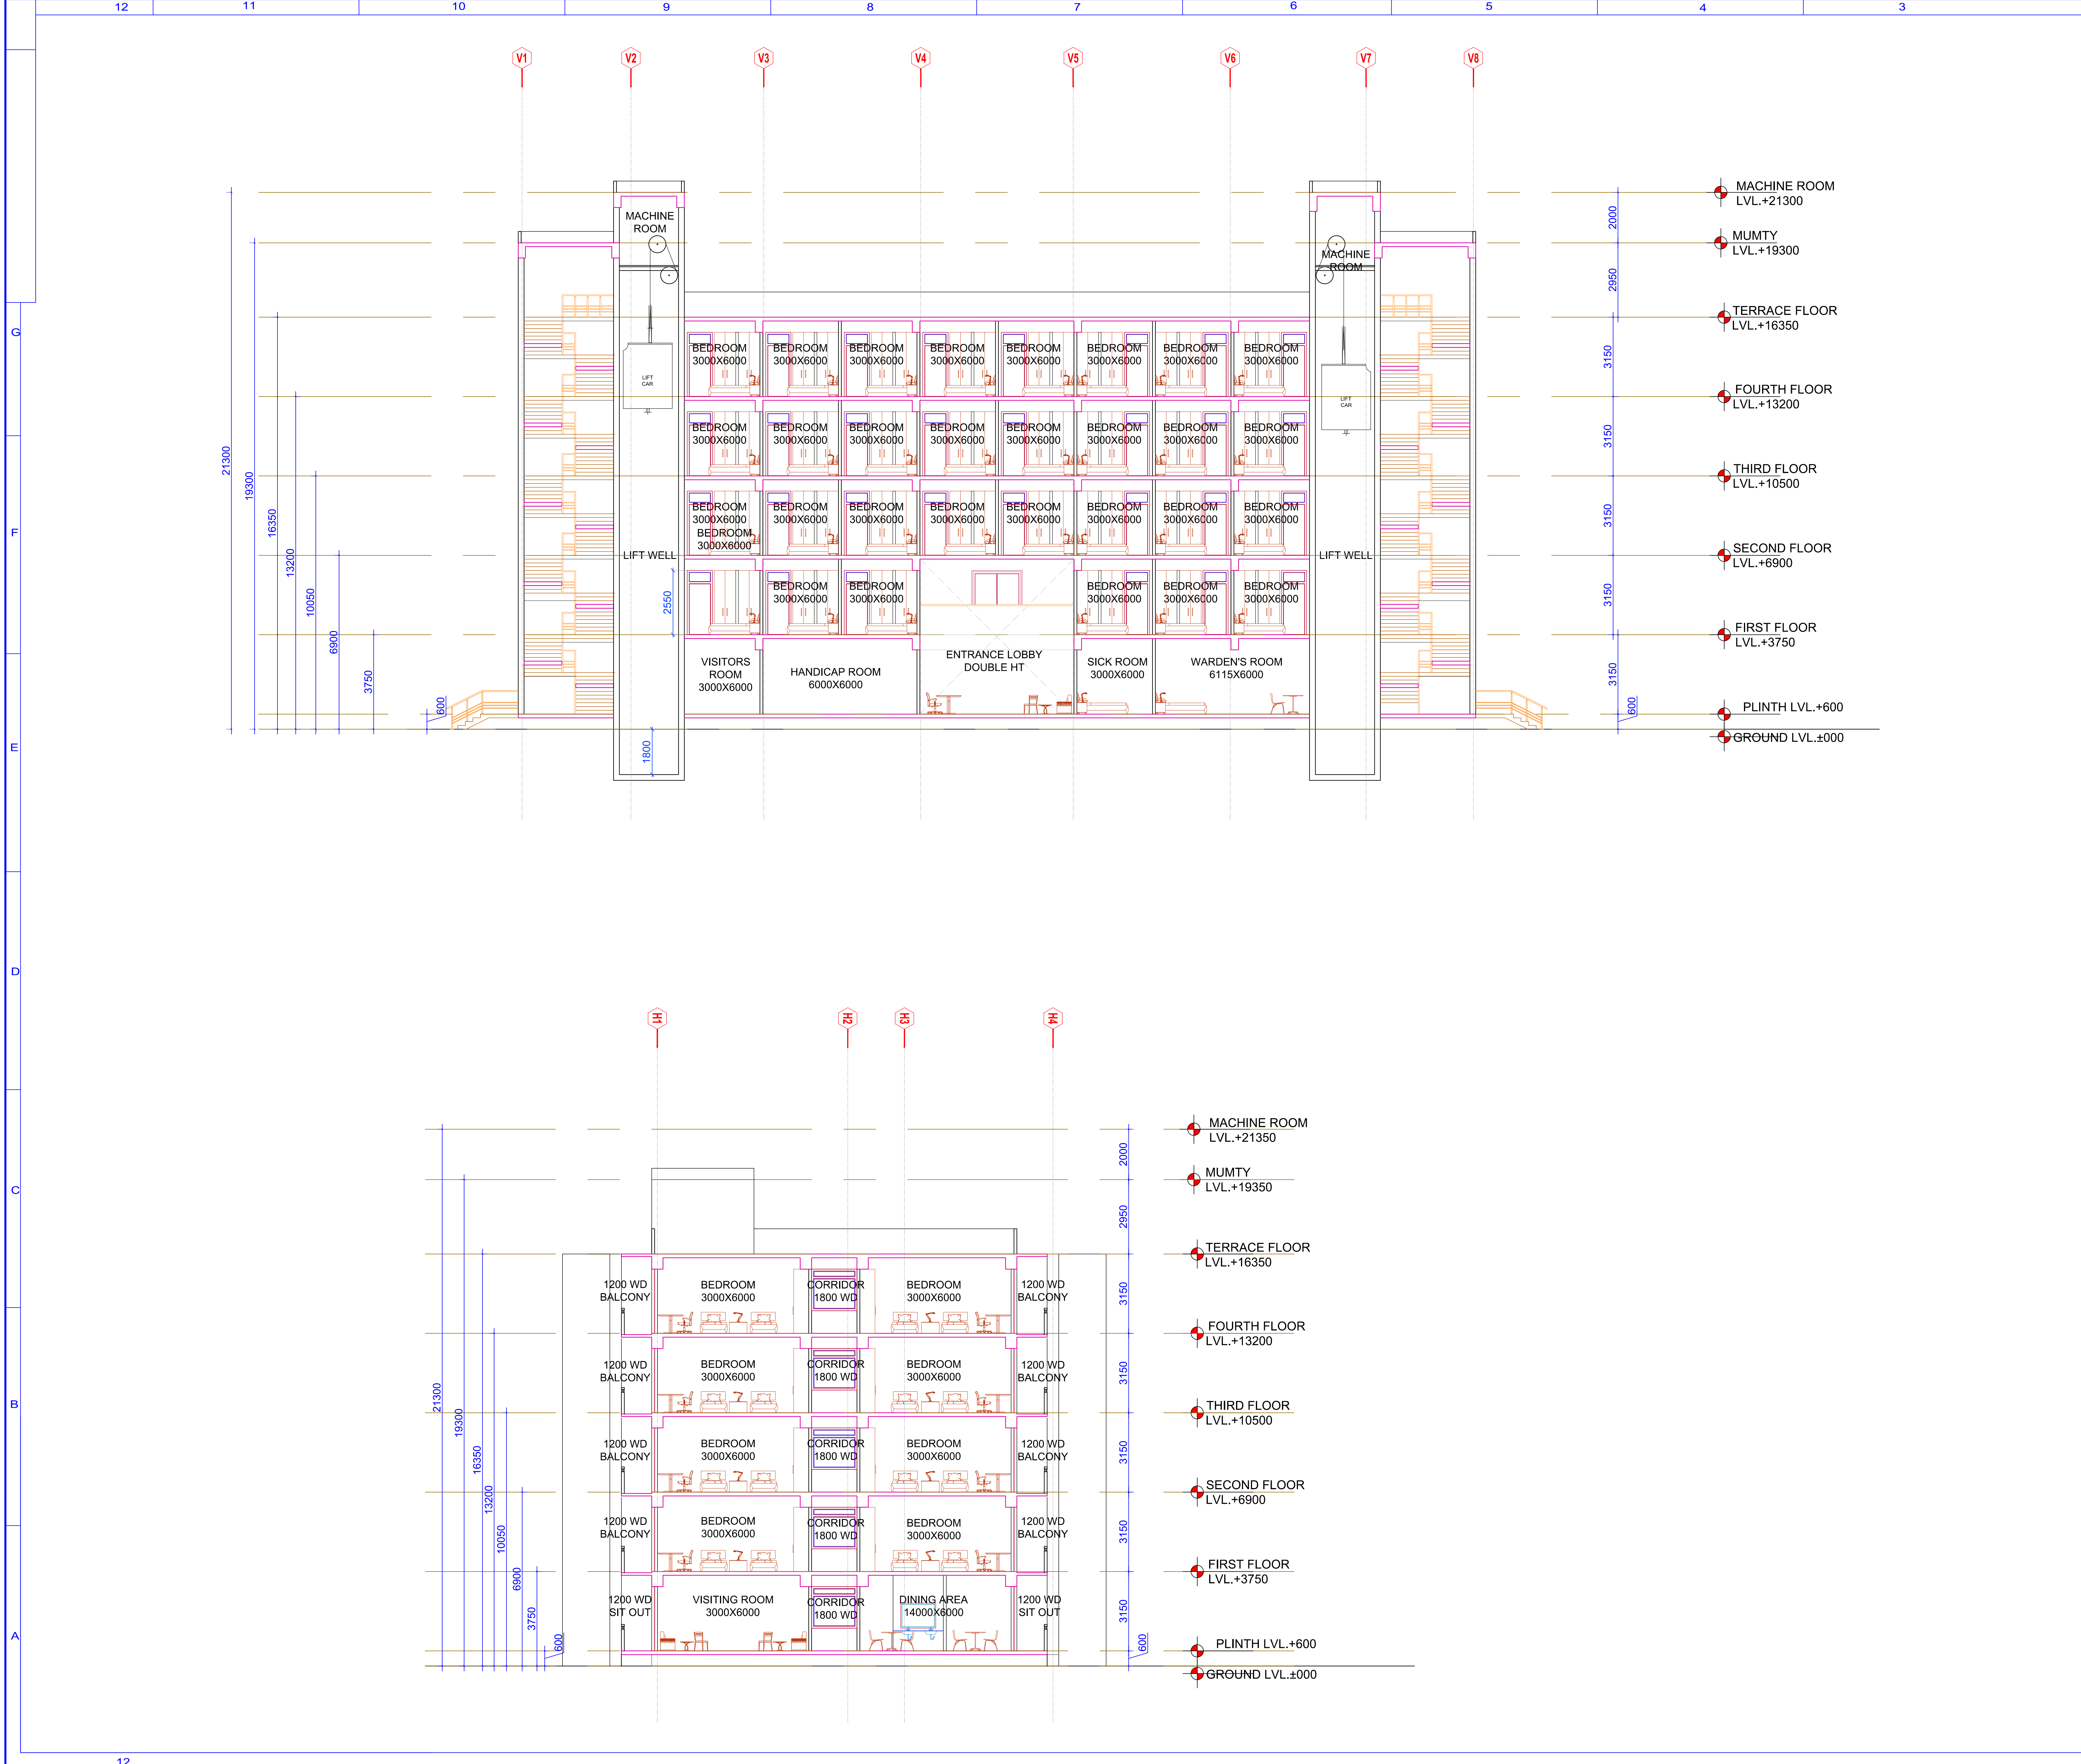

WORKING DRAWING

NOTES -
THIS DRAWING IS CONFIDENTIAL AND SHOULD NOT
BE DISCLOSED, COPIED OR LENT TO A THIRD PARTY
WITHOUT WRITTEN CONSENT OF
SKYLINE INFRAWORLD PVT. LTD.
EXCEPT THE SYSTEM FOR WHICH THE
DRAWING IS MEANT.

DO NOT SCALE DRAWING ONLY WRITTEN DIMENSIONS ARE TO BE FOLLOWED


REVISIONS

SL. NO.	DESCRIPTION	BY	DATE

CLIENT
BIHAR CRICKET ASSOCIATION

PROJECT
**RENOVATION & REDEVELOPMENT OF
MOINUL HAQ STADIUM AT PATNA**

ARCHITECT

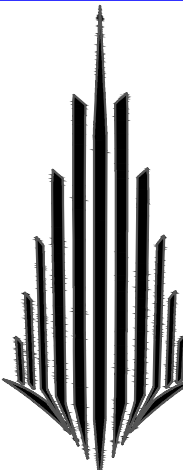

SKYLINE
INFRAWORLD PVT. LTD.

OFFICE : IIIrd FLOOR, LAXMI VARDAN COMMERCIAL
COMPLEX AT PATRAKARPURAM CROSSING,
GOMTI NAGAR, LUCKNOW, U.P. INDIA

PHONE : 0522-2394123, 2393123, 4044123 fax 0522-2393126
E-MAIL : skyline@skylineinfraworld.in

ARCHITECT : SANJAY & VIJAY SINHA

BOYS HOSTEL
**SECTIONS AT AA'&
BB'**

SCALE:-	DATE
PRFD. BY : ZOYA	21.07.2025
CHKD. BY : ZOHAIB	21.07.2025
APPVD. BY : ZOHAIB	21.07.2025

DRAWING NO.	SIPL/PATNA STADIUM /BOYS HOSTEL /05
SHEET NO.	A4

WORKING DRAWING

NOTES -
THIS DRAWING IS CONFIDENTIAL AND SHOULD NOT BE DISCLOSED, COPIED OR LENT TO A THIRD PARTY WITHOUT WRITTEN CONSENT OF SKYLINE INFRAWORLD PVT. LTD. EXCEPT THE SYSTEM FOR WHICH THE DRAWING IS MEANT.

DO NOT SCALE DRAWING ONLY WRITTEN DIMENSIONS ARE TO BE FOLLOWED

SCHEDULE OF GIRL'S HOSTEL						
S.NO.	TYPE	OVERALL	DOOR		WINDOW	
			WIDTH	WIDTH	SILL LEVEL	LINTEL
1.	DW	5000X2550	3000	1000X2	900	2550
2.	DW1	2400X2550	900	750X2	900	2550
3.	D	2000X2550	2000	—	—	2550
4.	D1	1500X2550	1500	—	—	2550
5.	D2	1200X2550	1200	—	—	2550
6.	D3	1000X2550	—	—	—	2550
7.	D4	900X2550	900	—	—	2550
9.	D5	800X2100	800	—	—	2550
10.	W	5000X1650	—	5000	900	2550
11.	W1	2400X1500	—	2400	900	2550
12.	W2	1800X1500	—	1800	900	2550
13.	W3	1500X1500	—	1200	1500	2550
14.	V	1200X1350	—	1200	1500	2550


REVISIONS

SL. NO.	DESCRIPTION	BY	DATE

CLIENT
BIHAR CRICKET ASSOCIATION

PROJECT
RENOVATION & REDEVELOPMENT OF MOINUL HAQ STADIUM AT PATNA

ARCHITECT

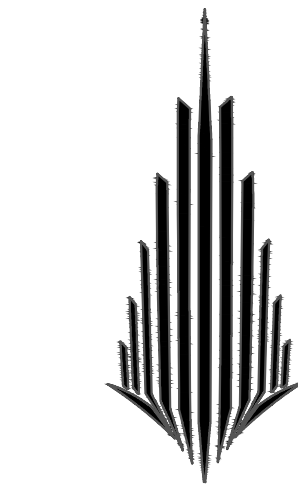

SKYLINE
INFRAWORLD PVT. LTD.

OFFICE : 11th FLOOR, LAXMI VARDAN COMMERCIAL COMPLEX AT PATRAKARPURAM CROSSING, GOMTI NAGAR, LUCKNOW, U.P. INDIA

PHONE : 0522-2394123, 2393123, 4044123 fax 0522-2393126

E-MAIL : skyline@skylineinfraworld.in

ARCHITECT : SANJAY & VIJAY SINHA

GIRLS HOSTEL

GROUND FLOOR PLAN

SCALE:-

DATE

PRPD. BY ZOYA 21.07.2025


CHKD. BY ZOHAB 21.07.2025

APPRD. BY ZOHAB 21.07.2025

DRAWING NO. SIPL/PATNA STADIUM /GIRL'S HOSTEL /06

SHEET NO. A1

GIRLS HOSTEL
GROUND FLOOR PLAN
GRID:1000X1000

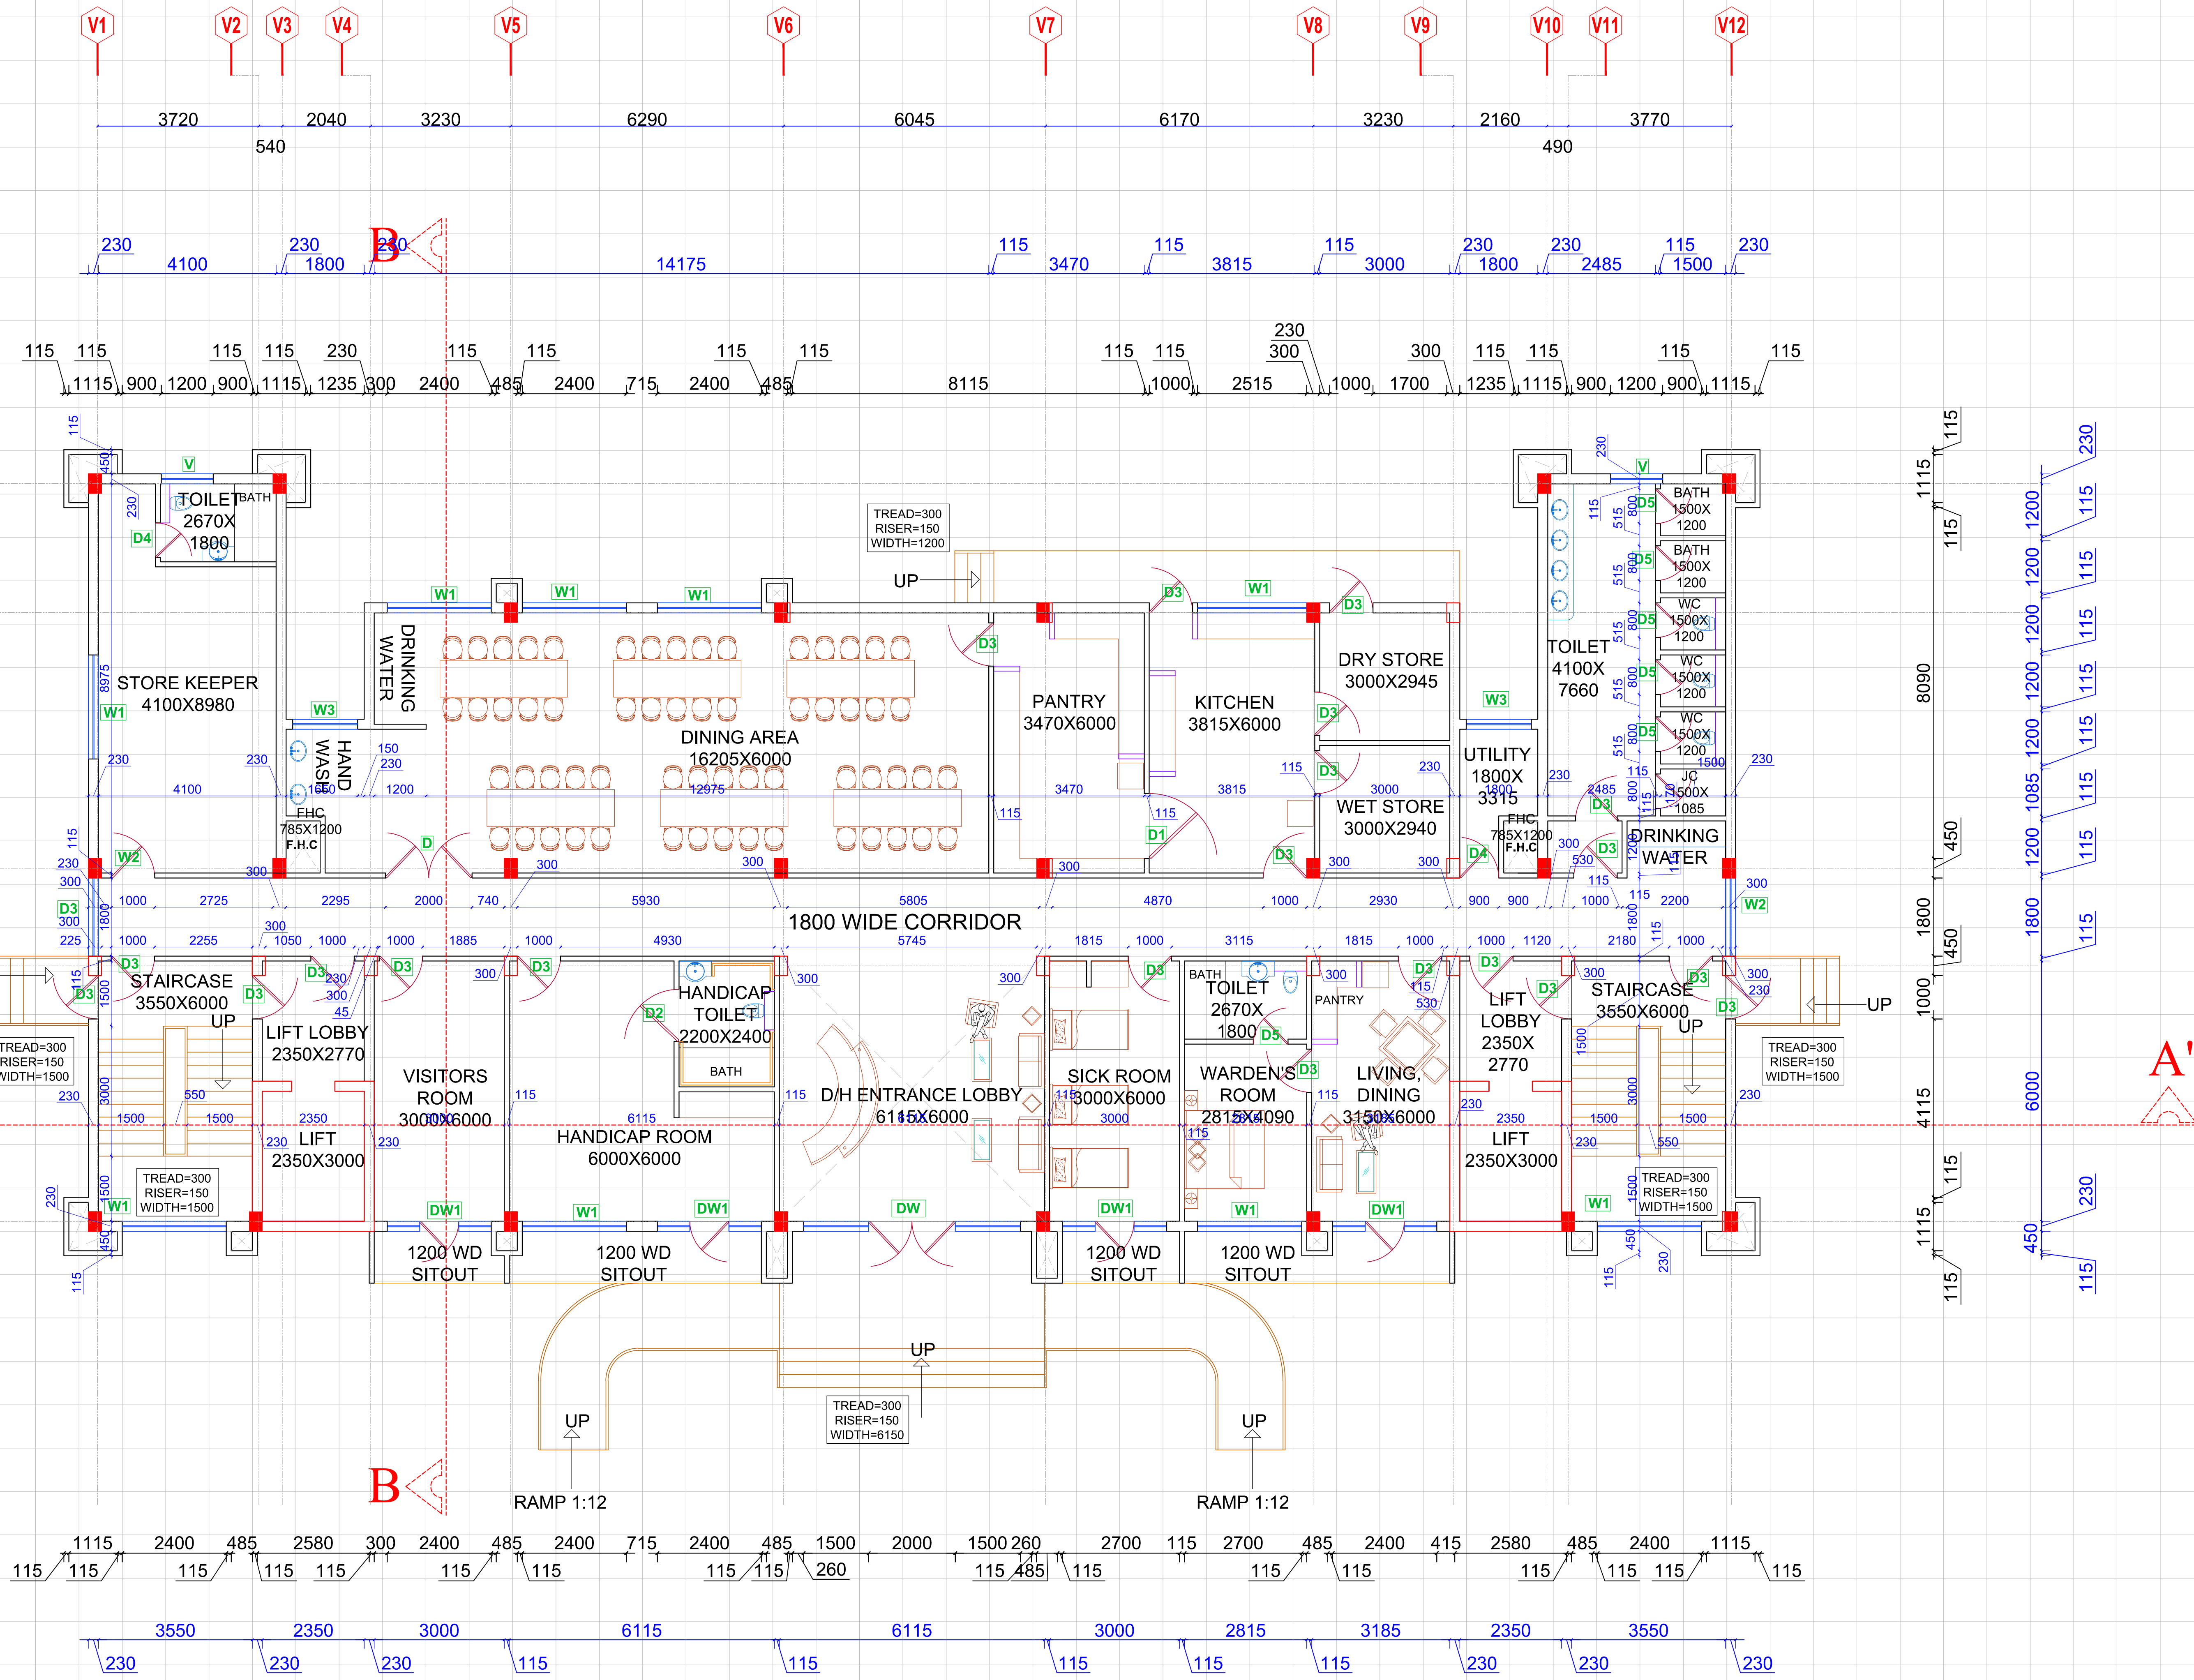

WORKING DRAWING

NOTES -
THIS DRAWING IS CONFIDENTIAL AND SHOULD NOT BE DISCLOSED, COPIED OR LENT TO A THIRD PARTY WITHOUT WRITTEN CONSENT OF SKYLINE INFRAWORLD PVT. LTD. EXCEPT THE SYSTEM FOR WHICH THE DRAWING IS MEANT.

DO NOT SCALE DRAWING ONLY WRITTEN DIMENSIONS ARE TO BE FOLLOWED


SCHEDULE OF GIRL'S HOSTEL						
S.NO.	TYPE	OVERALL	DOOR		WINDOW	
			WIDTH	WIDTH	SILL LEVEL	LINTEL
1.	DW	5000X2550	3000	1000X2	900	2550
2.	DW1	2400X2550	900	750X2	900	2550
3.	D	2000X2550	2000	—	—	2550
4.	D1	1500X2550	1500	—	—	2550
5.	D2	1200X2550	1200	—	—	2550
6.	D3	1000X2550	—	—	—	2550
7.	D4	900X2550	900	—	—	2550
9.	D5	800X2100	800	—	—	2550
10.	W	5000X1650	—	5000	900	2550
11.	W1	2400X1500	—	2400	900	2550
12.	W2	1800X1500	—	1800	900	2550
13.	W3	1500X1500	—	1500	1500	2550
14.	V	1200X1350	—	1200	1500	2550

REVISIONS

SL. NO.	DESCRIPTION	BY	DATE

CLIENT	BIHAR CRICKET ASSOCIATION
PROJECT	RENOVATION & REDEVELOPMENT OF MOINUL HAQ STADIUM AT PATNA

ARCHITECT

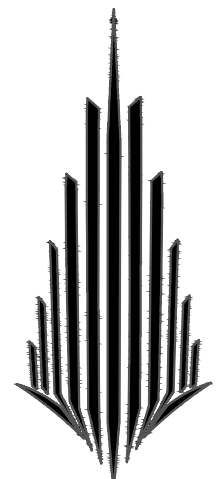


SKYLINE
INFRAWORLD PVT. LTD.
OFFICE : 11th FLOOR, LAXMI VARDAN COMMERCIAL COMPLEX AT PATRAKARPURAM CROSSING, GOMTI NAGAR, LUCKNOW, U.P. INDIA
PHONE : 0522-2394123, 2393123, 4044123 fax 0522-2393126
E-MAIL : skyline@skylineinfraworld.in
ARCHITECT : SANJAY & VIJAY SINHA

GIRLS HOSTEL		SCALE:-	DATE
FIRST FLOOR PLAN		PRFD. BY ZOYA	21.07.2025
		CHKD. BY ZOHAIB	21.07.2025
		APPVD. BY ZOHAIB	21.07.2025

DRAWING NO.	SIPL/PATNA STADIUM /GIRL'S HOSTEL /06
SHEET NO.	A2

GRID:1000X1000

GIRLS HOSTEL- FIRST FLOOR (24 BEDS)

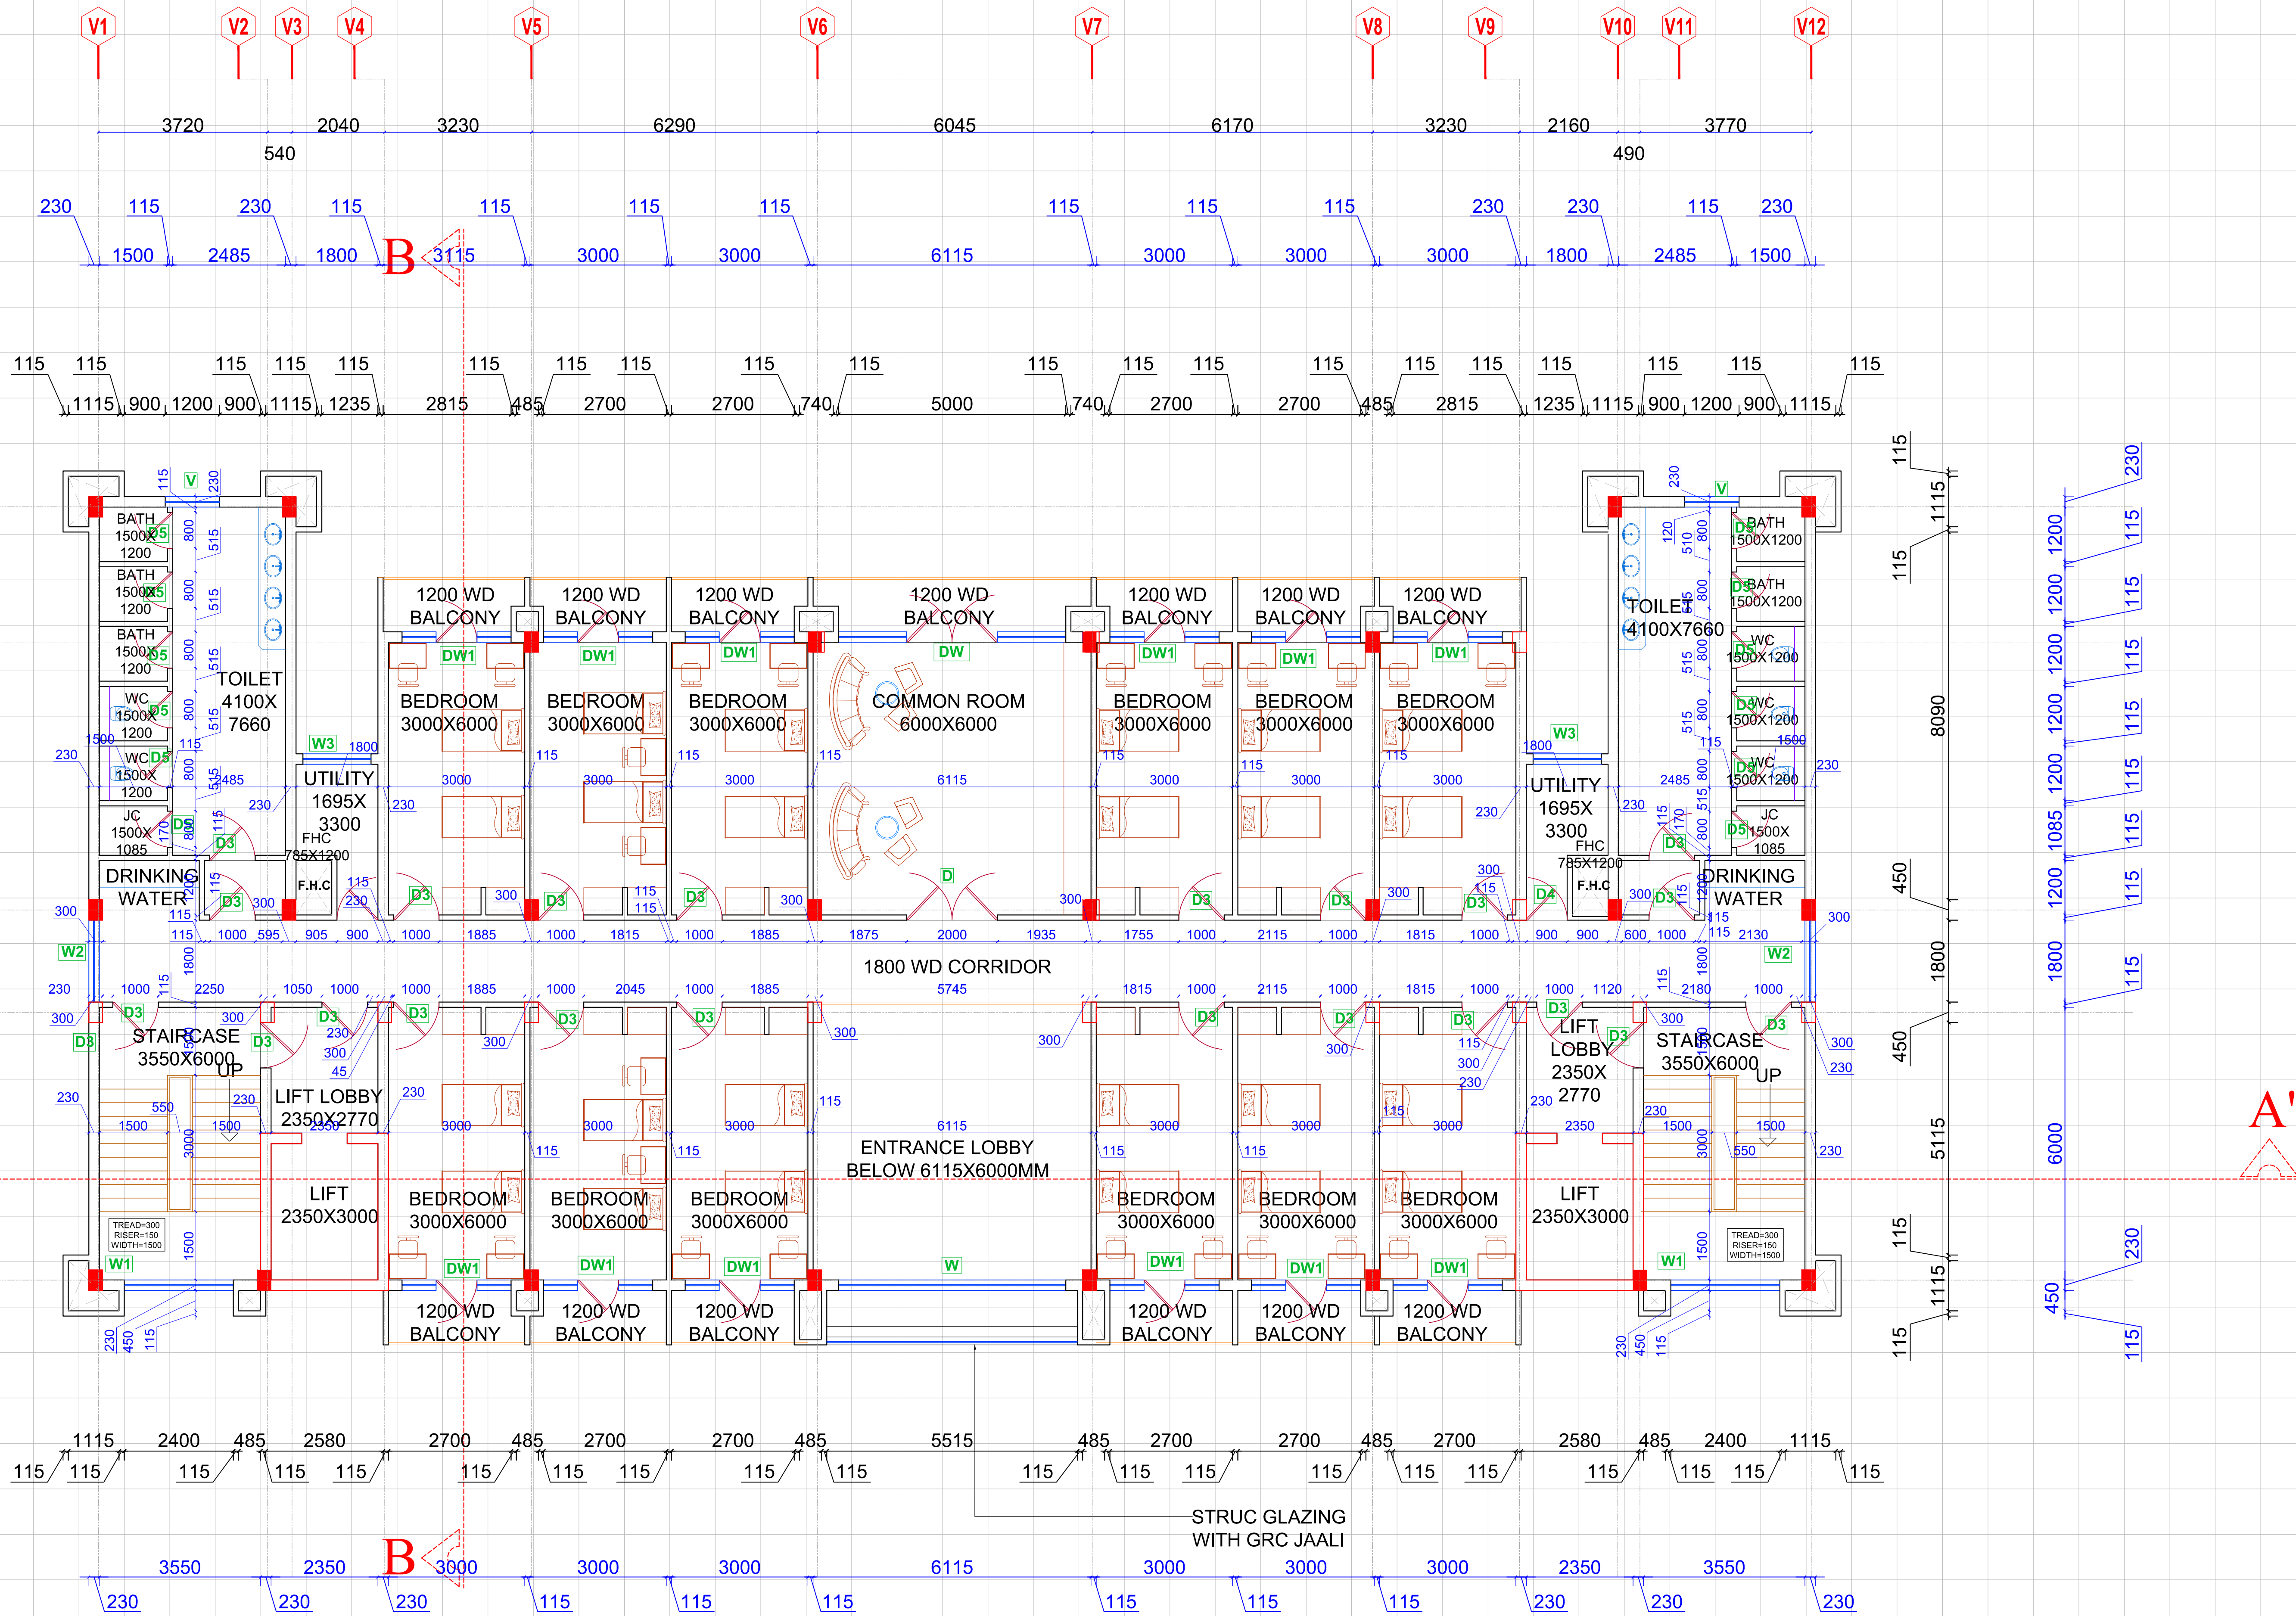

WORKING DRAWING

NOTES -
THIS DRAWING IS CONFIDENTIAL AND SHOULD NOT
BE DISCLOSED, COPIED OR LENT TO A THIRD PARTY
WITHOUT WRITTEN CONSENT OF
SKYLINE INFRAWORLD PVT. LTD.
EXCEPT THE SYSTEM FOR WHICH THE
DRAWING IS MEANT.

DO NOT SCALE DRAWING ONLY WRITTEN DIMENSIONS ARE TO BE FOLLOWED


SCHEDULE OF GIRL'S HOSTEL						
S.NO.	TYPE	OVERALL	DOOR		WINDOW	
			WIDTH	WIDTH	SILL LEVEL	LINTEL
1.	DW	5000X2550	3000	1000X2	900	2550
2.	DW1	2400X2550	900	750X2	900	2550
3.	D	2000X2550	2000	—	—	2550
4.	D1	1500X2550	1500	—	—	2550
5.	D2	1200X2550	1200	—	—	2550
6.	D3	1000X2550	—	—	—	2550
7.	D4	900X2550	900	—	—	2550
9.	D5	800X2100	800	—	—	2550
10.	W	5000X1650	—	5000	900	2550
11.	W1	2400X1500	—	2400	900	2550
12.	W2	1800X1500	—	1800	900	2550
13.	W3	1500X1500	—	1500	—	2550
14.	V	1200X1350	—	1200	1500	2550

REVISIONS

SL. NO.	DESCRIPTION	BY	DATE

CLIENT	BIHAR CRICKET ASSOCIATION
PROJECT	RENOVATION & REDEVELOPMENT OF MOINUL HAQ STADIUM AT PATNA


ARCHITECT

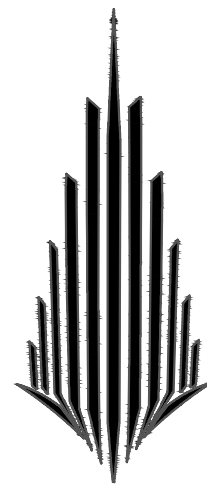

SKYLINE
INFRAWORLD PVT. LTD.
OFFICE : 11th FLOOR, LAXMI VARDAN COMMERCIAL
COMPLEX AT PATRAKARPURAM CROSSING,
GOMTI NAGAR, LUCKNOW, U.P. INDIA
PHONE : 0522-2394123, 2393123, 4044123 fax 0522-2393126
E-MAIL : skyline@skylineinfraworld.in
ARCHITECT : SANJAY & VIJAY SINHA


GIRLS HOSTEL		SCALE:-	DATE
SECOND TO FOURTH TYPICAL FLOOR PLAN		PRFD. BY Zoya	21.07.2025
		CHKD. BY ZOHAIB	21.07.2025
		APPVD. BY ZOHAIB	21.07.2025

DRAWING NO.	SIPL/PATNA STADIUM /GIRL'S HOSTEL /06
SHEET NO.	A3

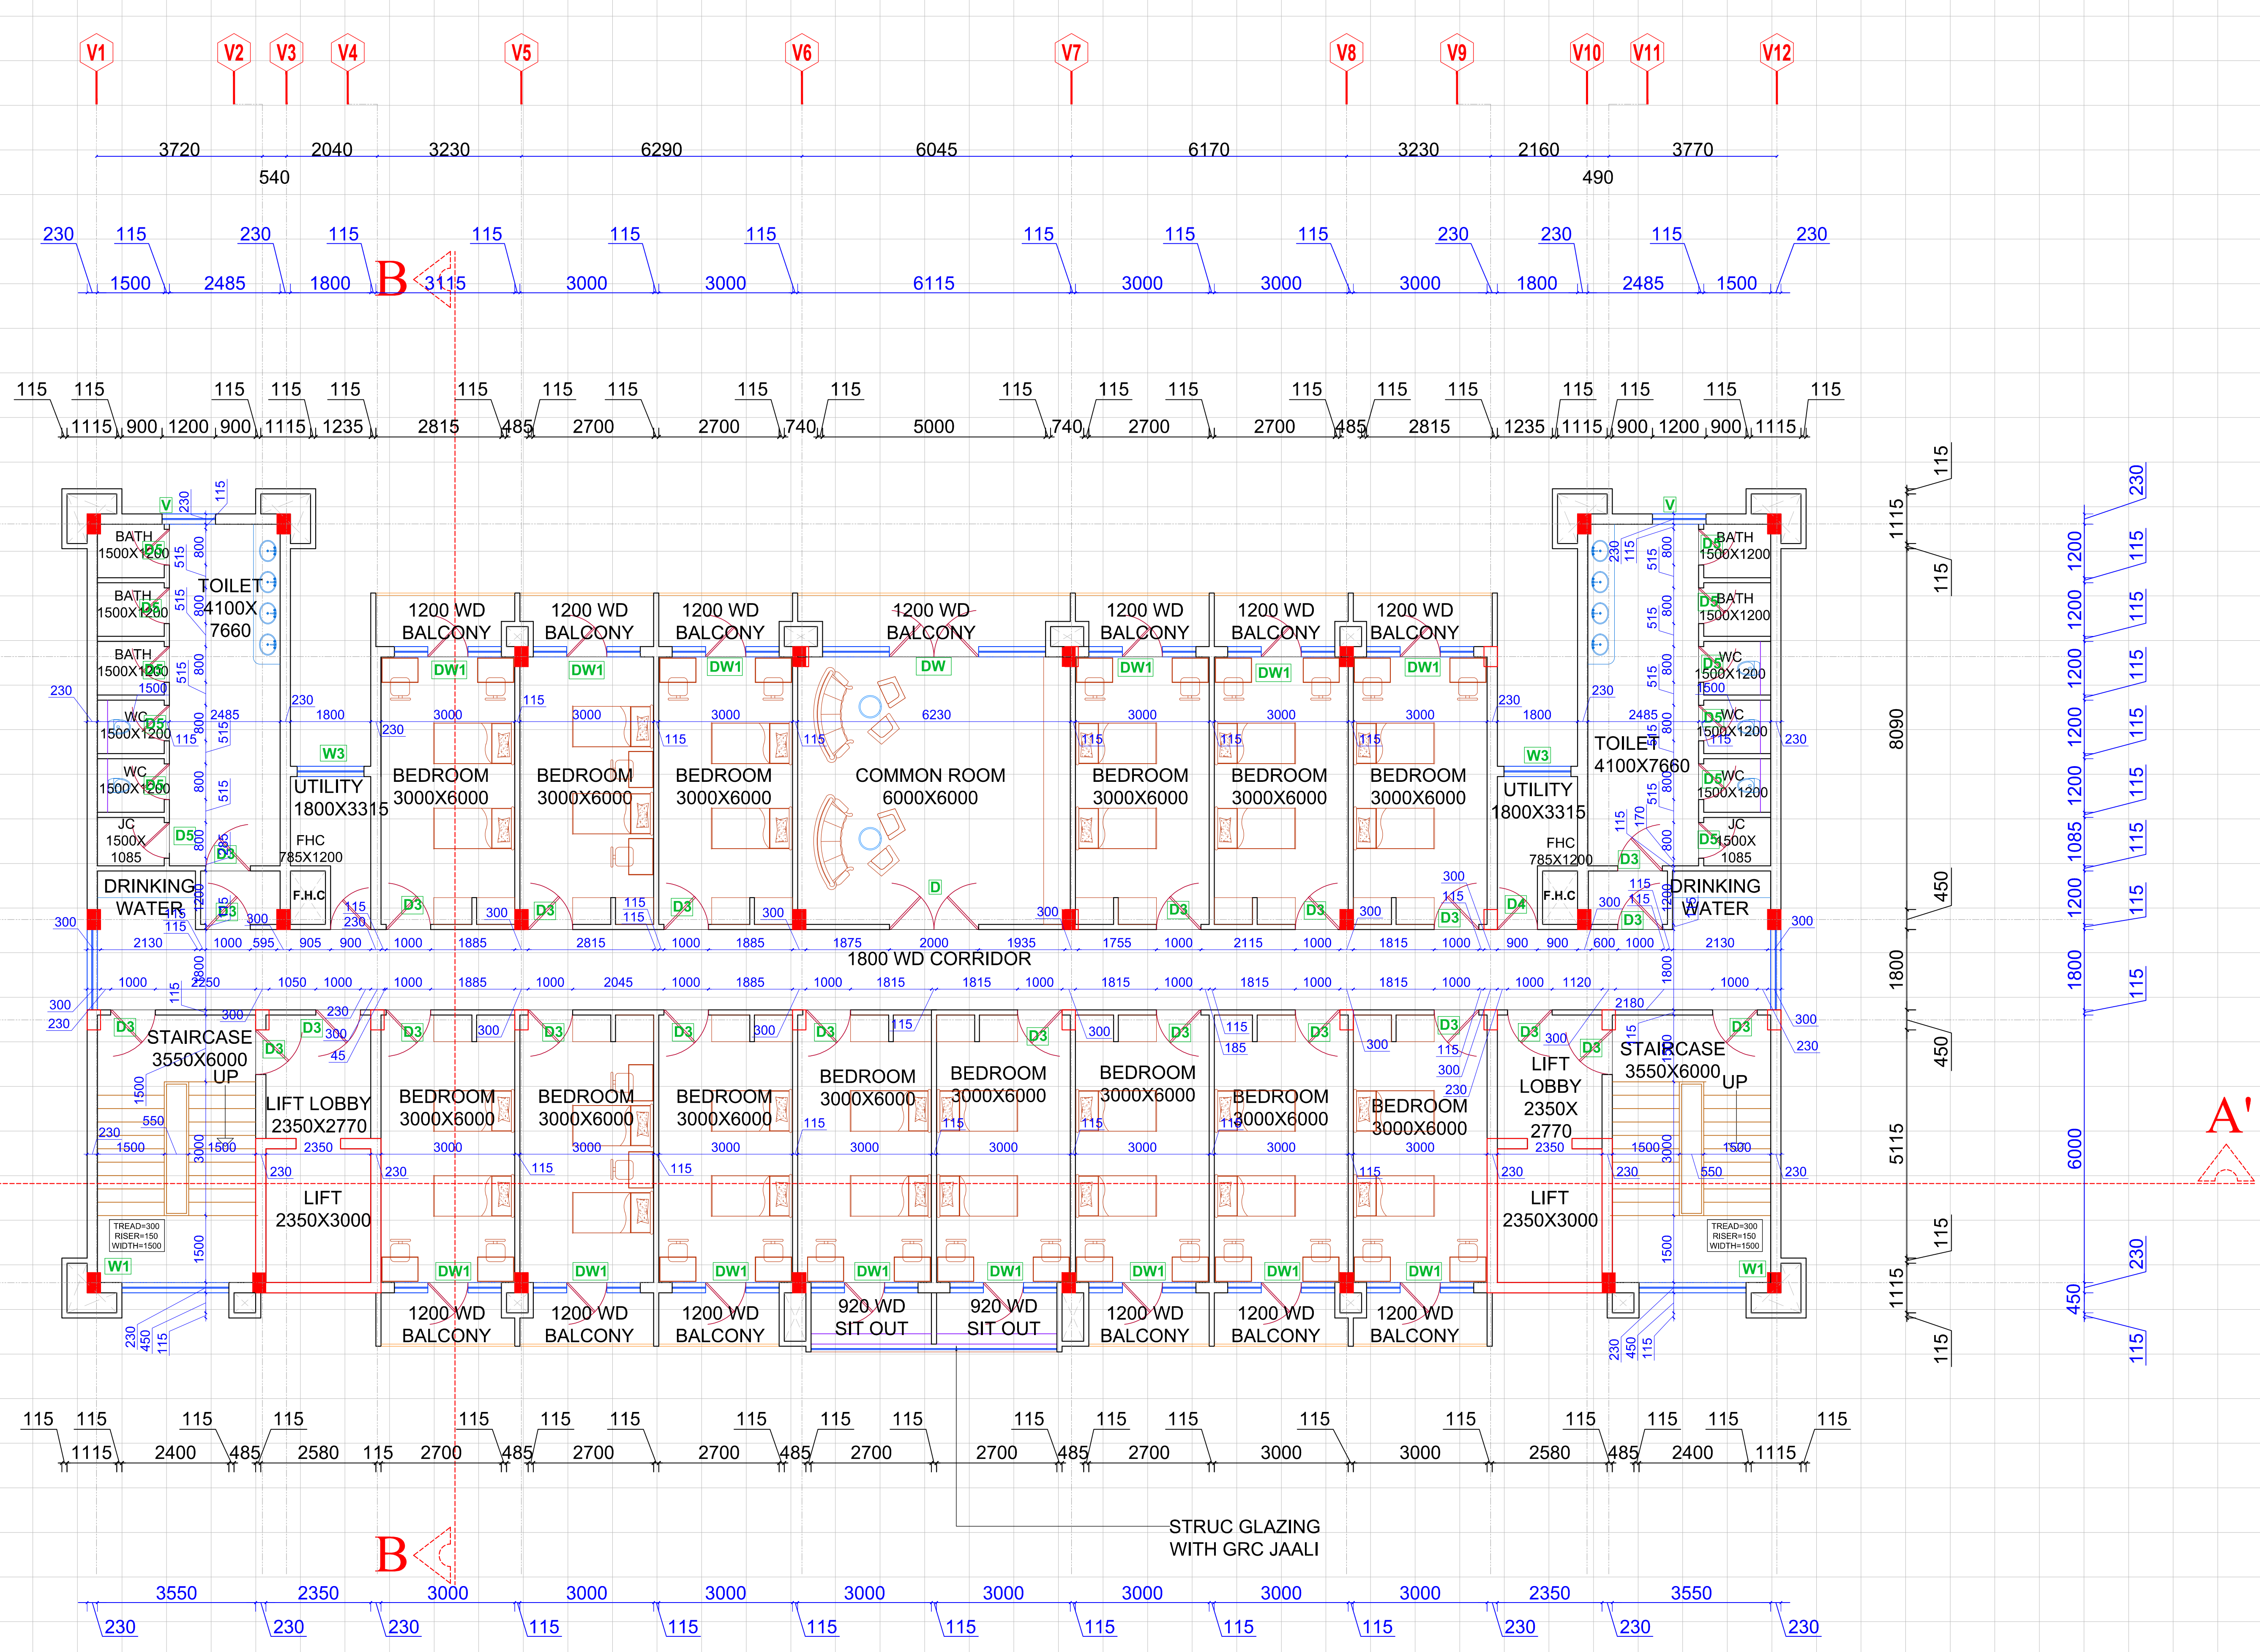


GIRLS HOSTEL-
TYPICAL SECOND TO FOURTH FLOOR
(28 BEDS)

GRID:1000X1000

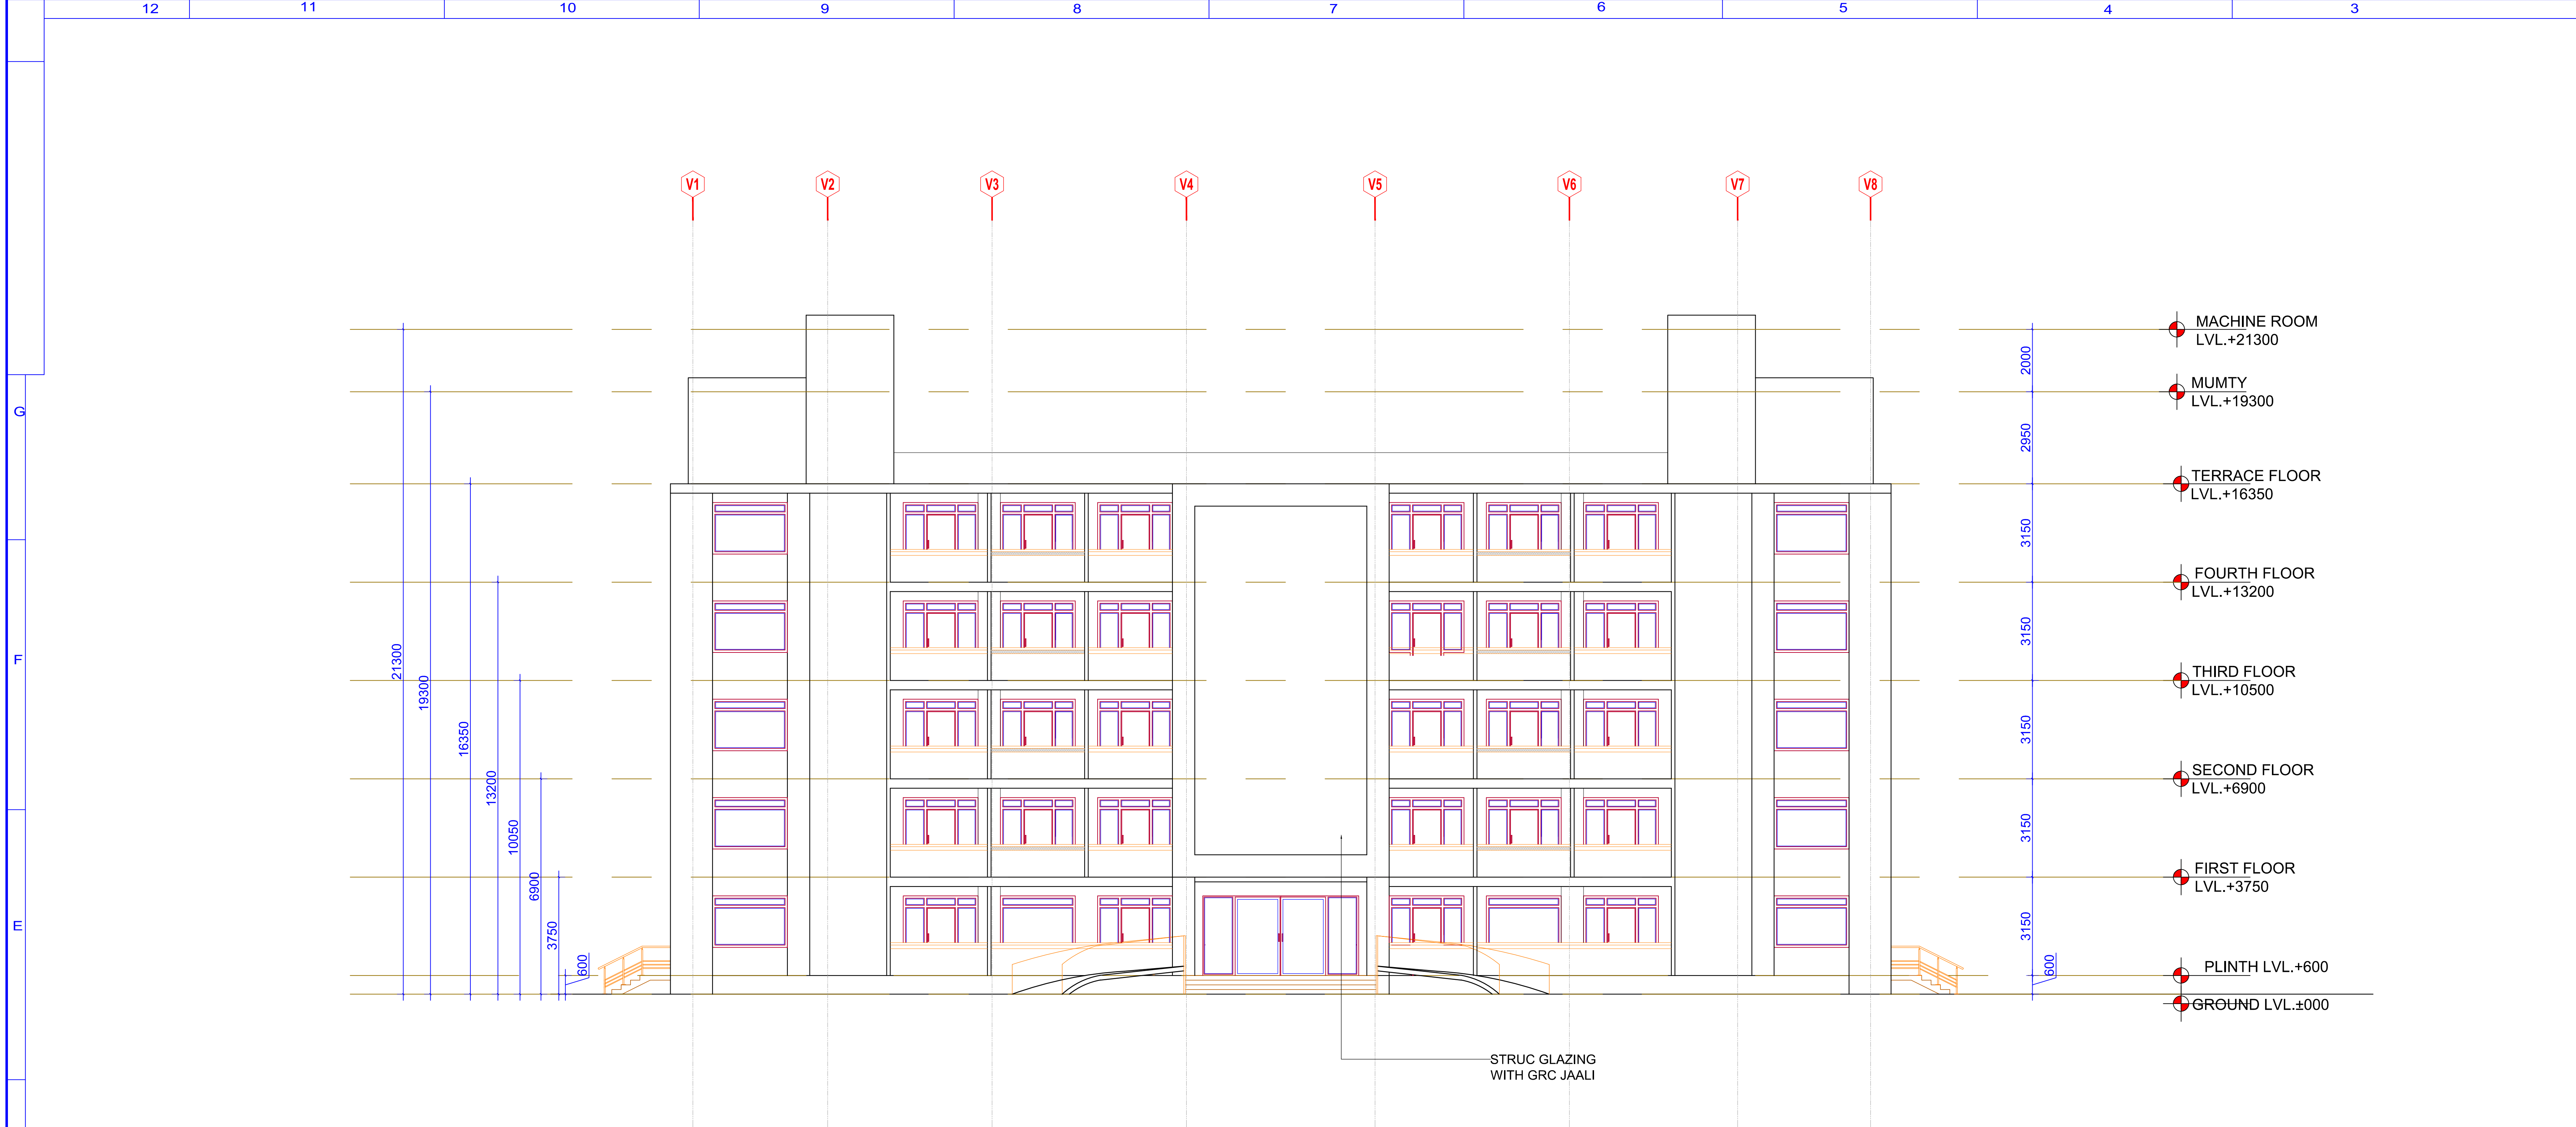

FRONT ELEVATION

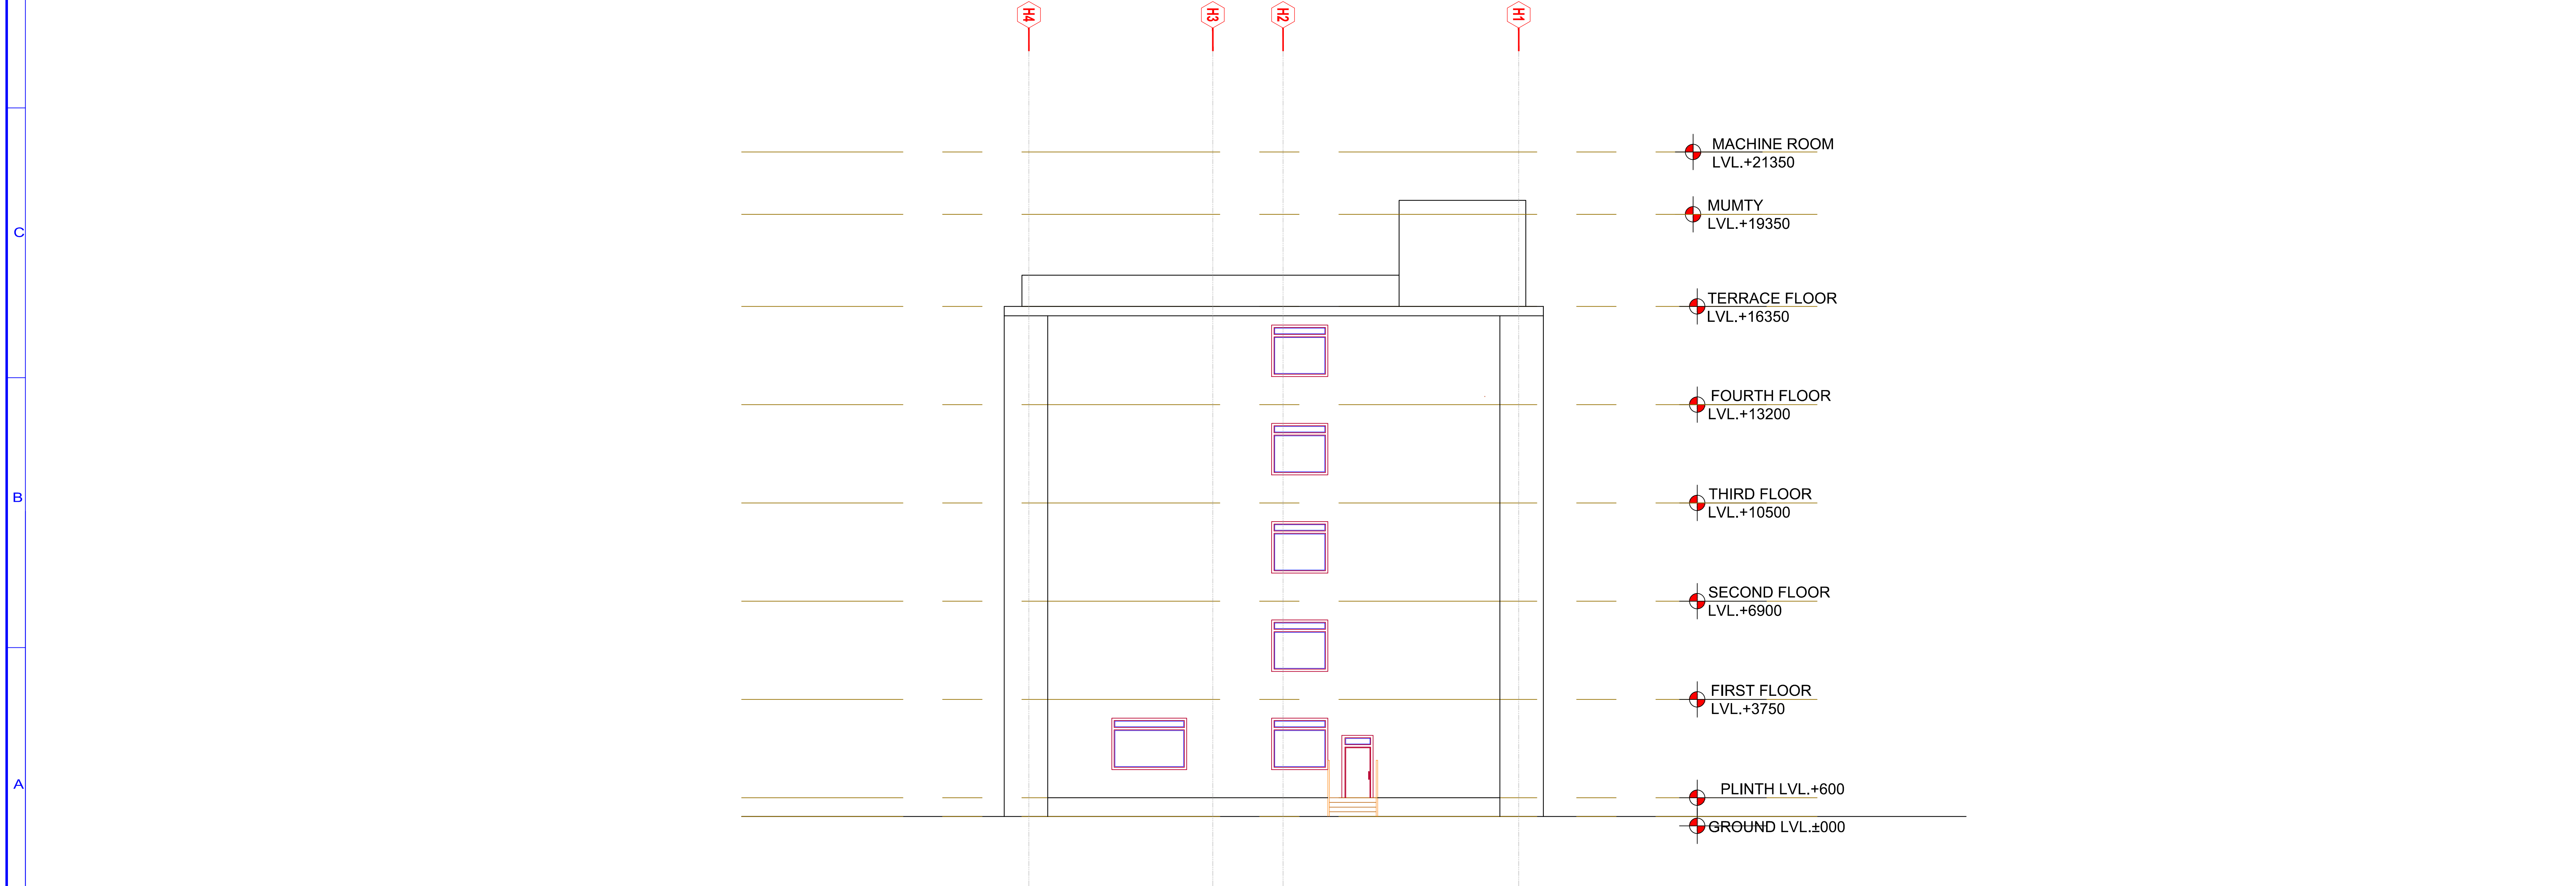

LEFT SIDE ELEVATION

WORKING DRAWING

NOTES -
THIS DRAWING IS CONFIDENTIAL AND SHOULD NOT
BE DISCLOSED, COPIED OR LENT TO A THIRD PARTY
WITHOUT WRITTEN CONSENT OF
SKYLINE INFRAWORLD PVT. LTD.
EXCEPT THE SYSTEM FOR WHICH THE
DRAWING IS MEANT.

DO NOT SCALE DRAWING ONLY WRITTEN DIMENSIONS ARE TO BE FOLLOWED


REVISIONS

SL. NO.	DESCRIPTION	BY	DATE

CLIENT
BIHAR CRICKET ASSOCIATION

PROJECT
**RENOVATION & REDEVELOPMENT OF
MOINUL HAQ STADIUM AT PATNA**

ARCHITECT

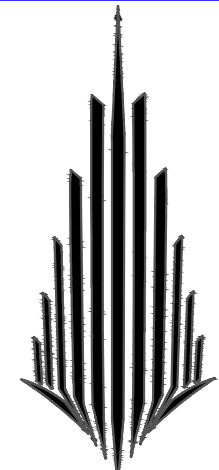

SKYLINE
INFRAWORLD PVT. LTD.

OFFICE : IIIrd FLOOR, LAXMI VARDAN COMMERCIAL
COMPLEX AT PATRAKARPURAM CROSSING,
GOMTI NAGAR, LUCKNOW, U.P. INDIA

PHONE : 0522-2394123, 2393123, 4044123 fax 0522-2393126
E-MAIL : skyline@skylineinfraworld.in

ARCHITECT : SANJAY & VIJAY SINHA

BOYS HOSTEL

ELEVATIONS

SCALE:-
DATE


PRFD.
BY: ZOYA 21.07.2025

CHKD.
BY: ZOHAIB 21.07.2025


APPVD.
BY: ZOHAIB 21.07.2025

DRAWING NO. SIPL/PATNA STADIUM /BOYS HOSTEL /05

SHEET NO. A5

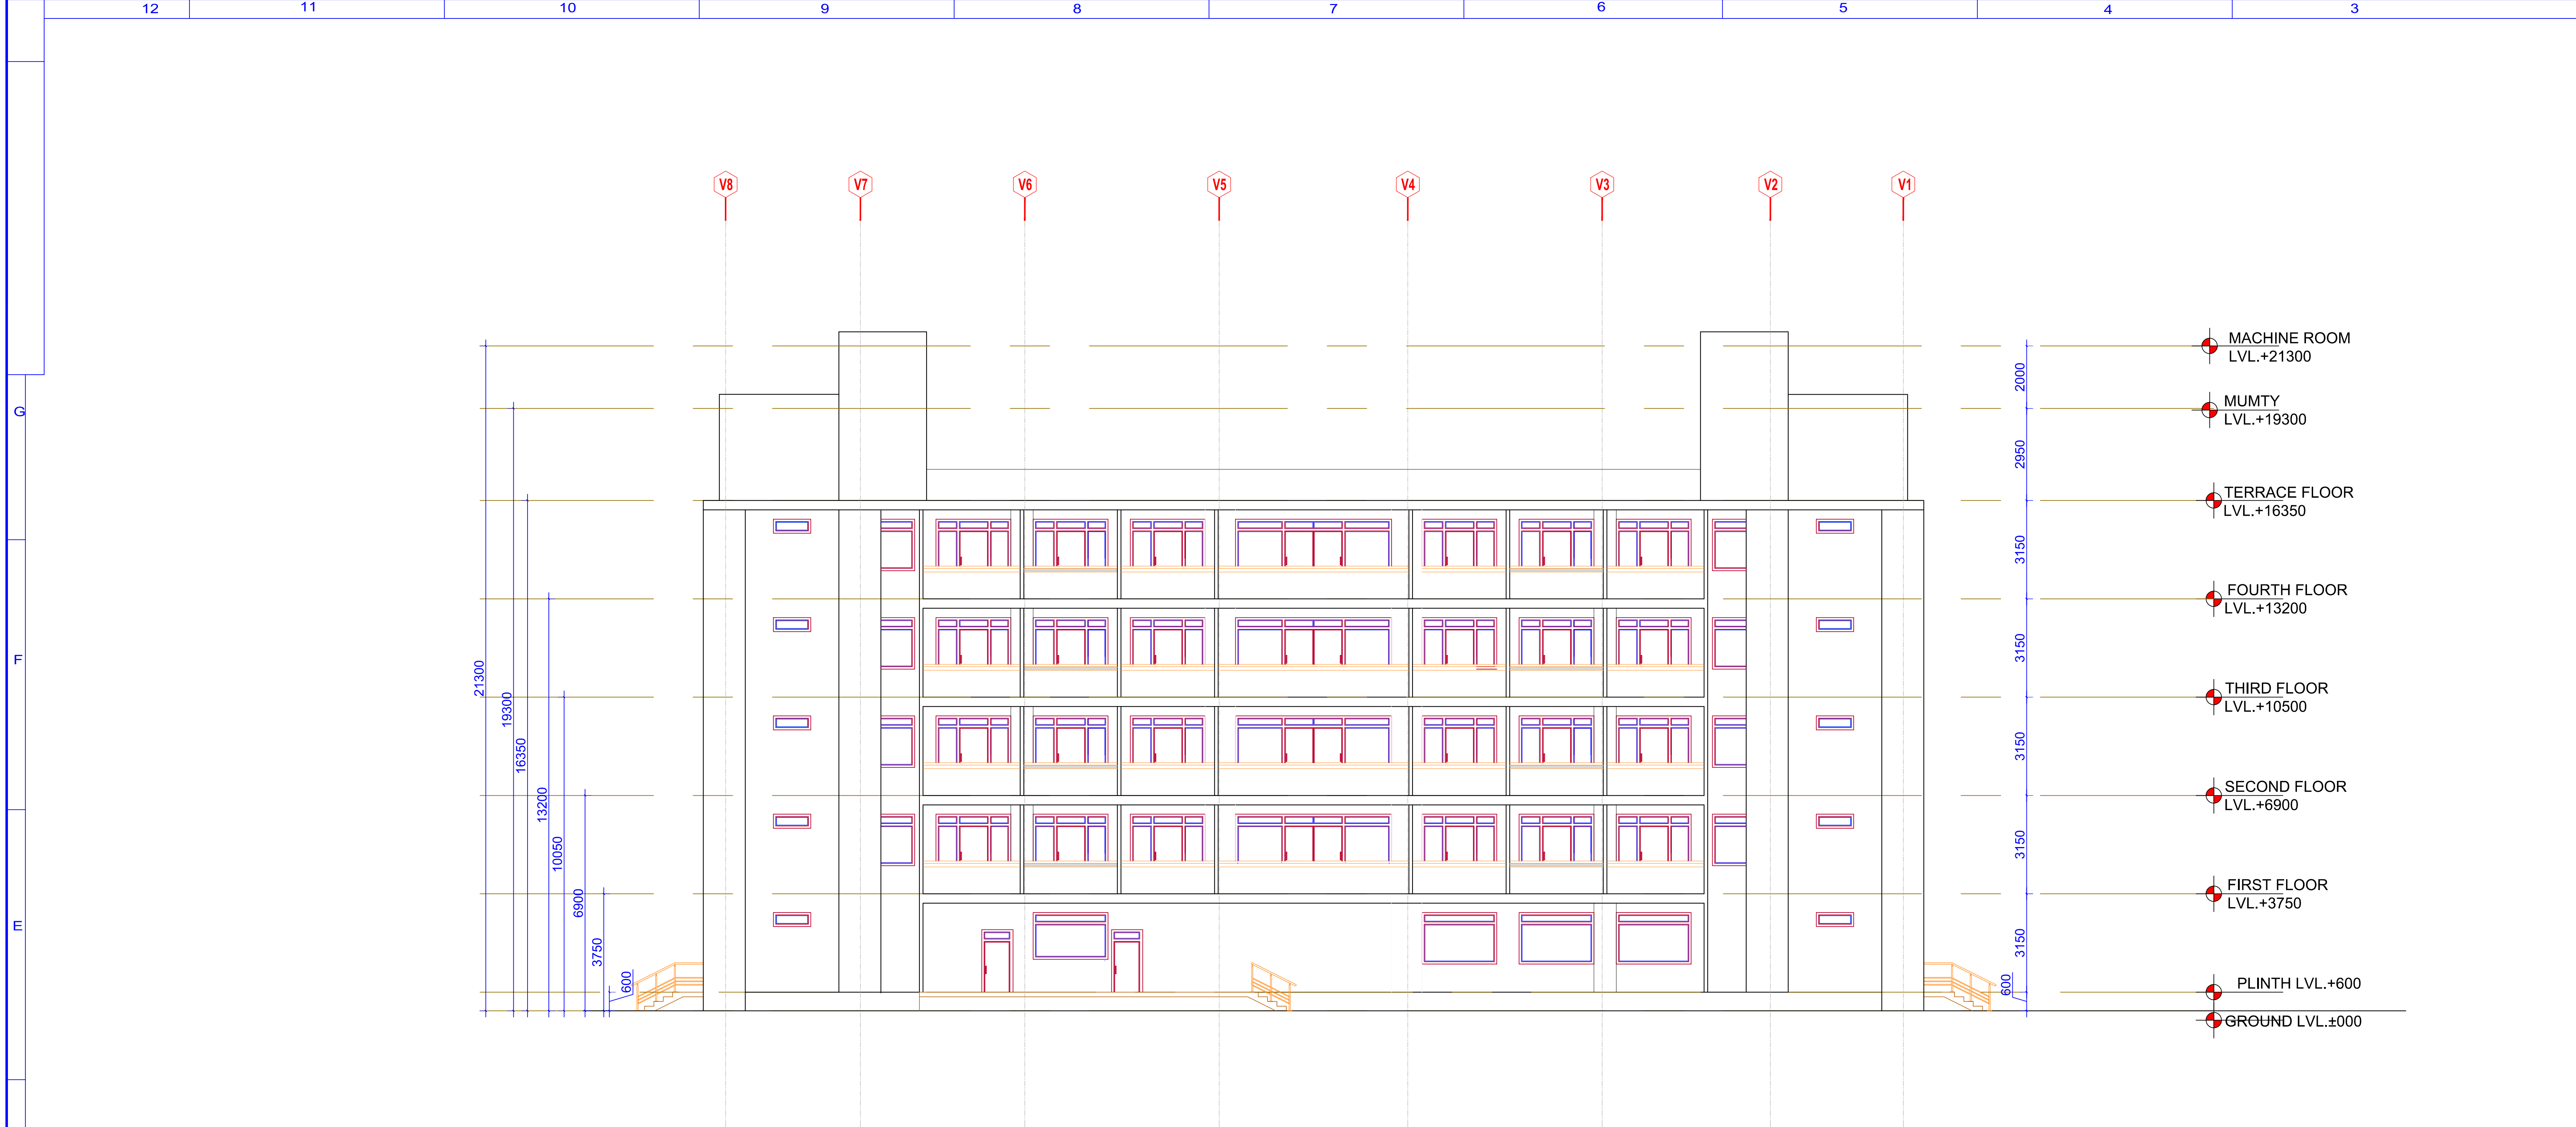

REAR ELEVATION

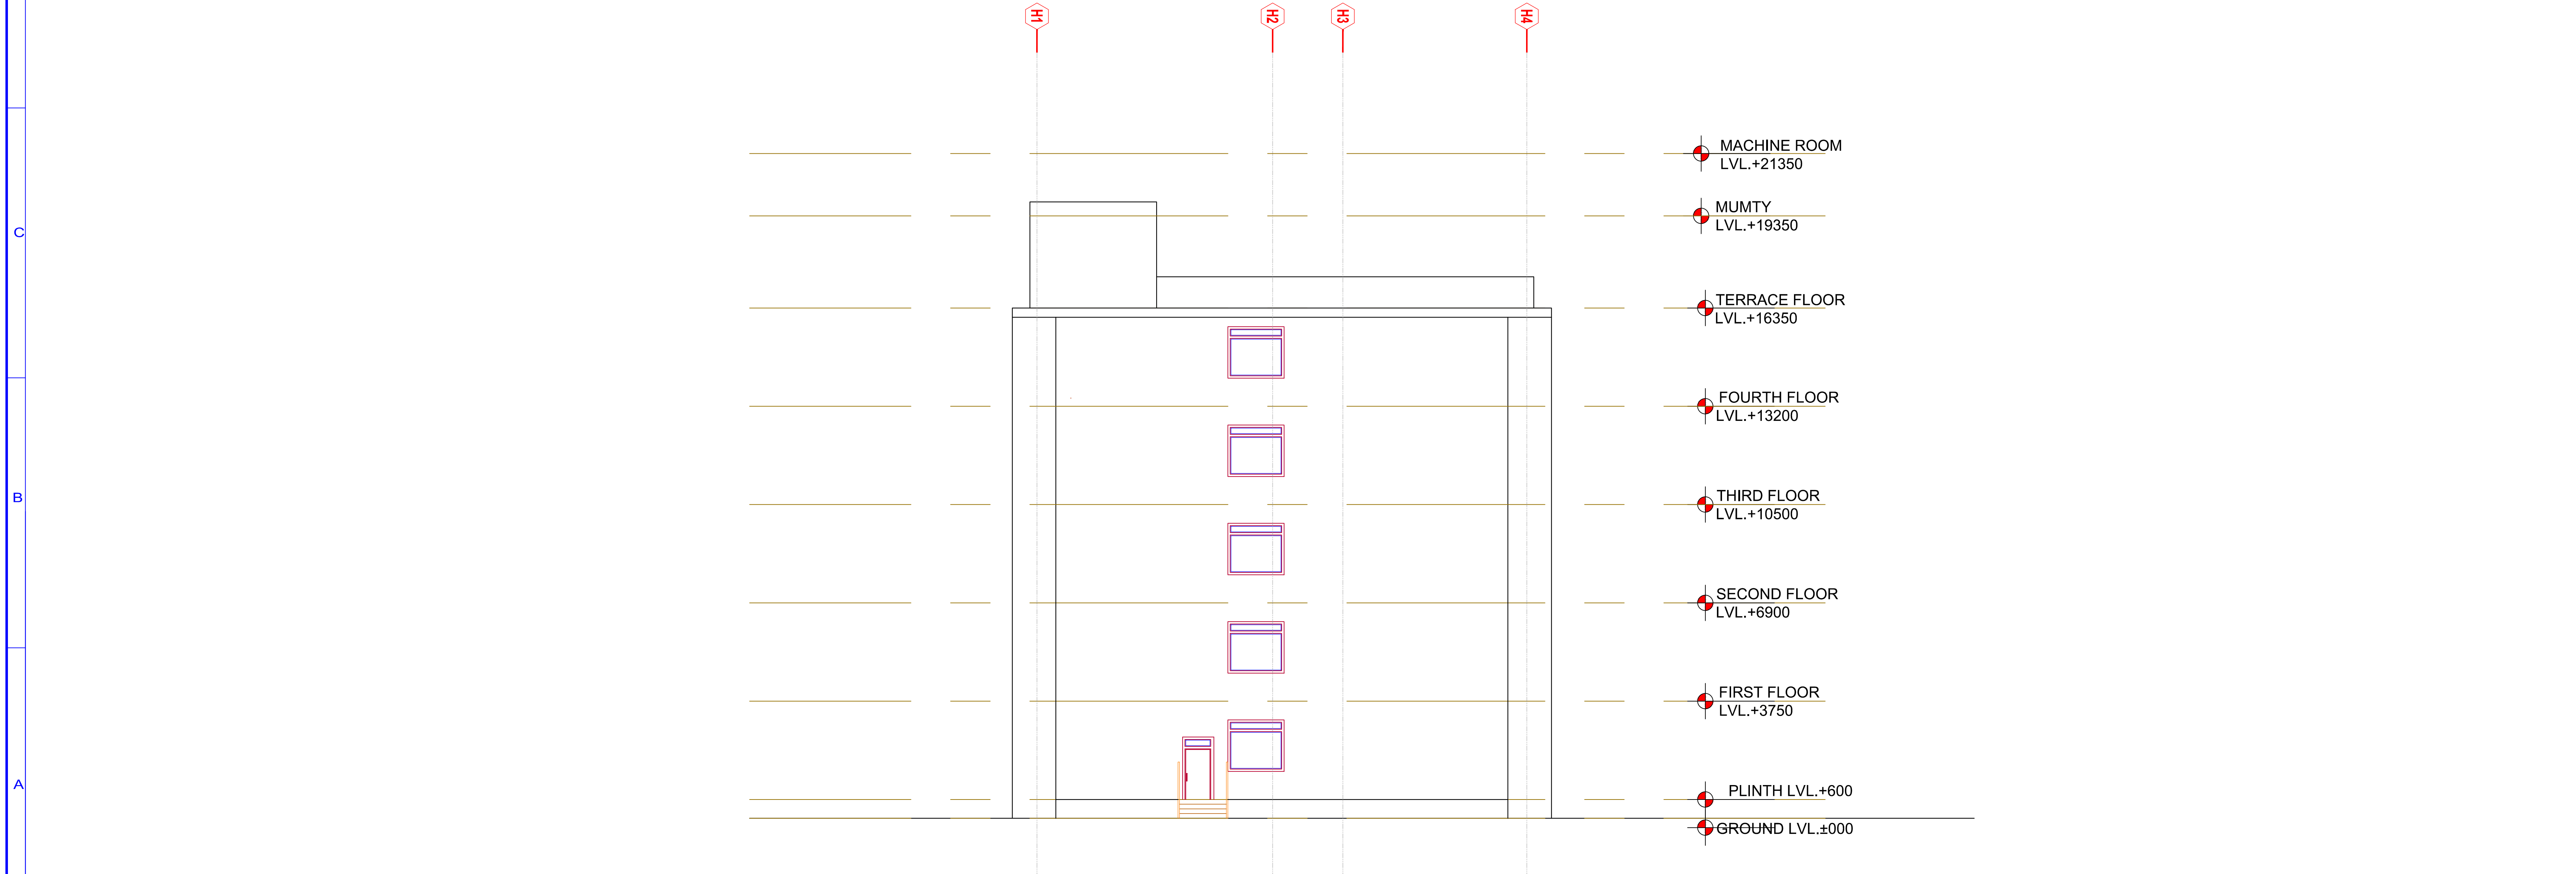

RIGHT SIDE ELEVATION

WORKING DRAWING


NOTES -
THIS DRAWING IS CONFIDENTIAL AND SHOULD NOT BE DISCLOSED, COPIED OR LENT TO A THIRD PARTY WITHOUT WRITTEN CONSENT OF SKYLINE INFRAWORLD PVT. LTD. EXCEPT THE SYSTEM FOR WHICH THE DRAWING IS MEANT.

DO NOT SCALE DRAWING ONLY WRITTEN DIMENSIONS ARE TO BE FOLLOWED

REVISIONS			
SL. NO.	DESCRIPTION	BY	DATE

CLIENT	BIHAR CRICKET ASSOCIATION
PROJECT	RENOVATION & REDEVELOPMENT OF MOINUL HAQ STADIUM AT PATNA

ARCHITECT

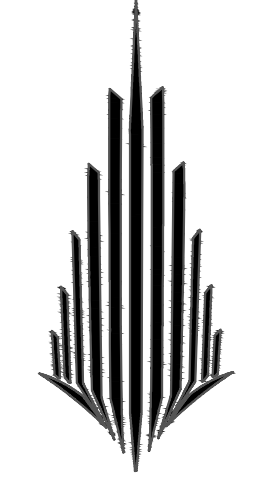

SKYLINE
INFRAWORLD PVT. LTD.

OFFICE : IIIrd FLOOR, LAXMI VARDAN COMMERCIAL COMPLEX AT PATRAKARPURAM CROSSING, GOMTI NAGAR, LUCKNOW, U.P. INDIA


PHONE : 0522-2394123, 2393123, 4044123 fax 0522-2393126

E-MAIL : skyline@skylineinfraworld.in

ARCHITECT : SANJAY & VIJAY SINHA

BOYS HOSTEL		SCALE:-	DATE
ELEVATIONS	PRFD. BY	ZOYA	21.07.2025
	CHKD. BY	ZORAB	21.07.2025
	APPVD. BY	ZORAB	21.07.2025

DRAWING NO.	SIPL/PATNA STADIUM /BOYS HOSTEL /05	
SHEET NO.	A6	

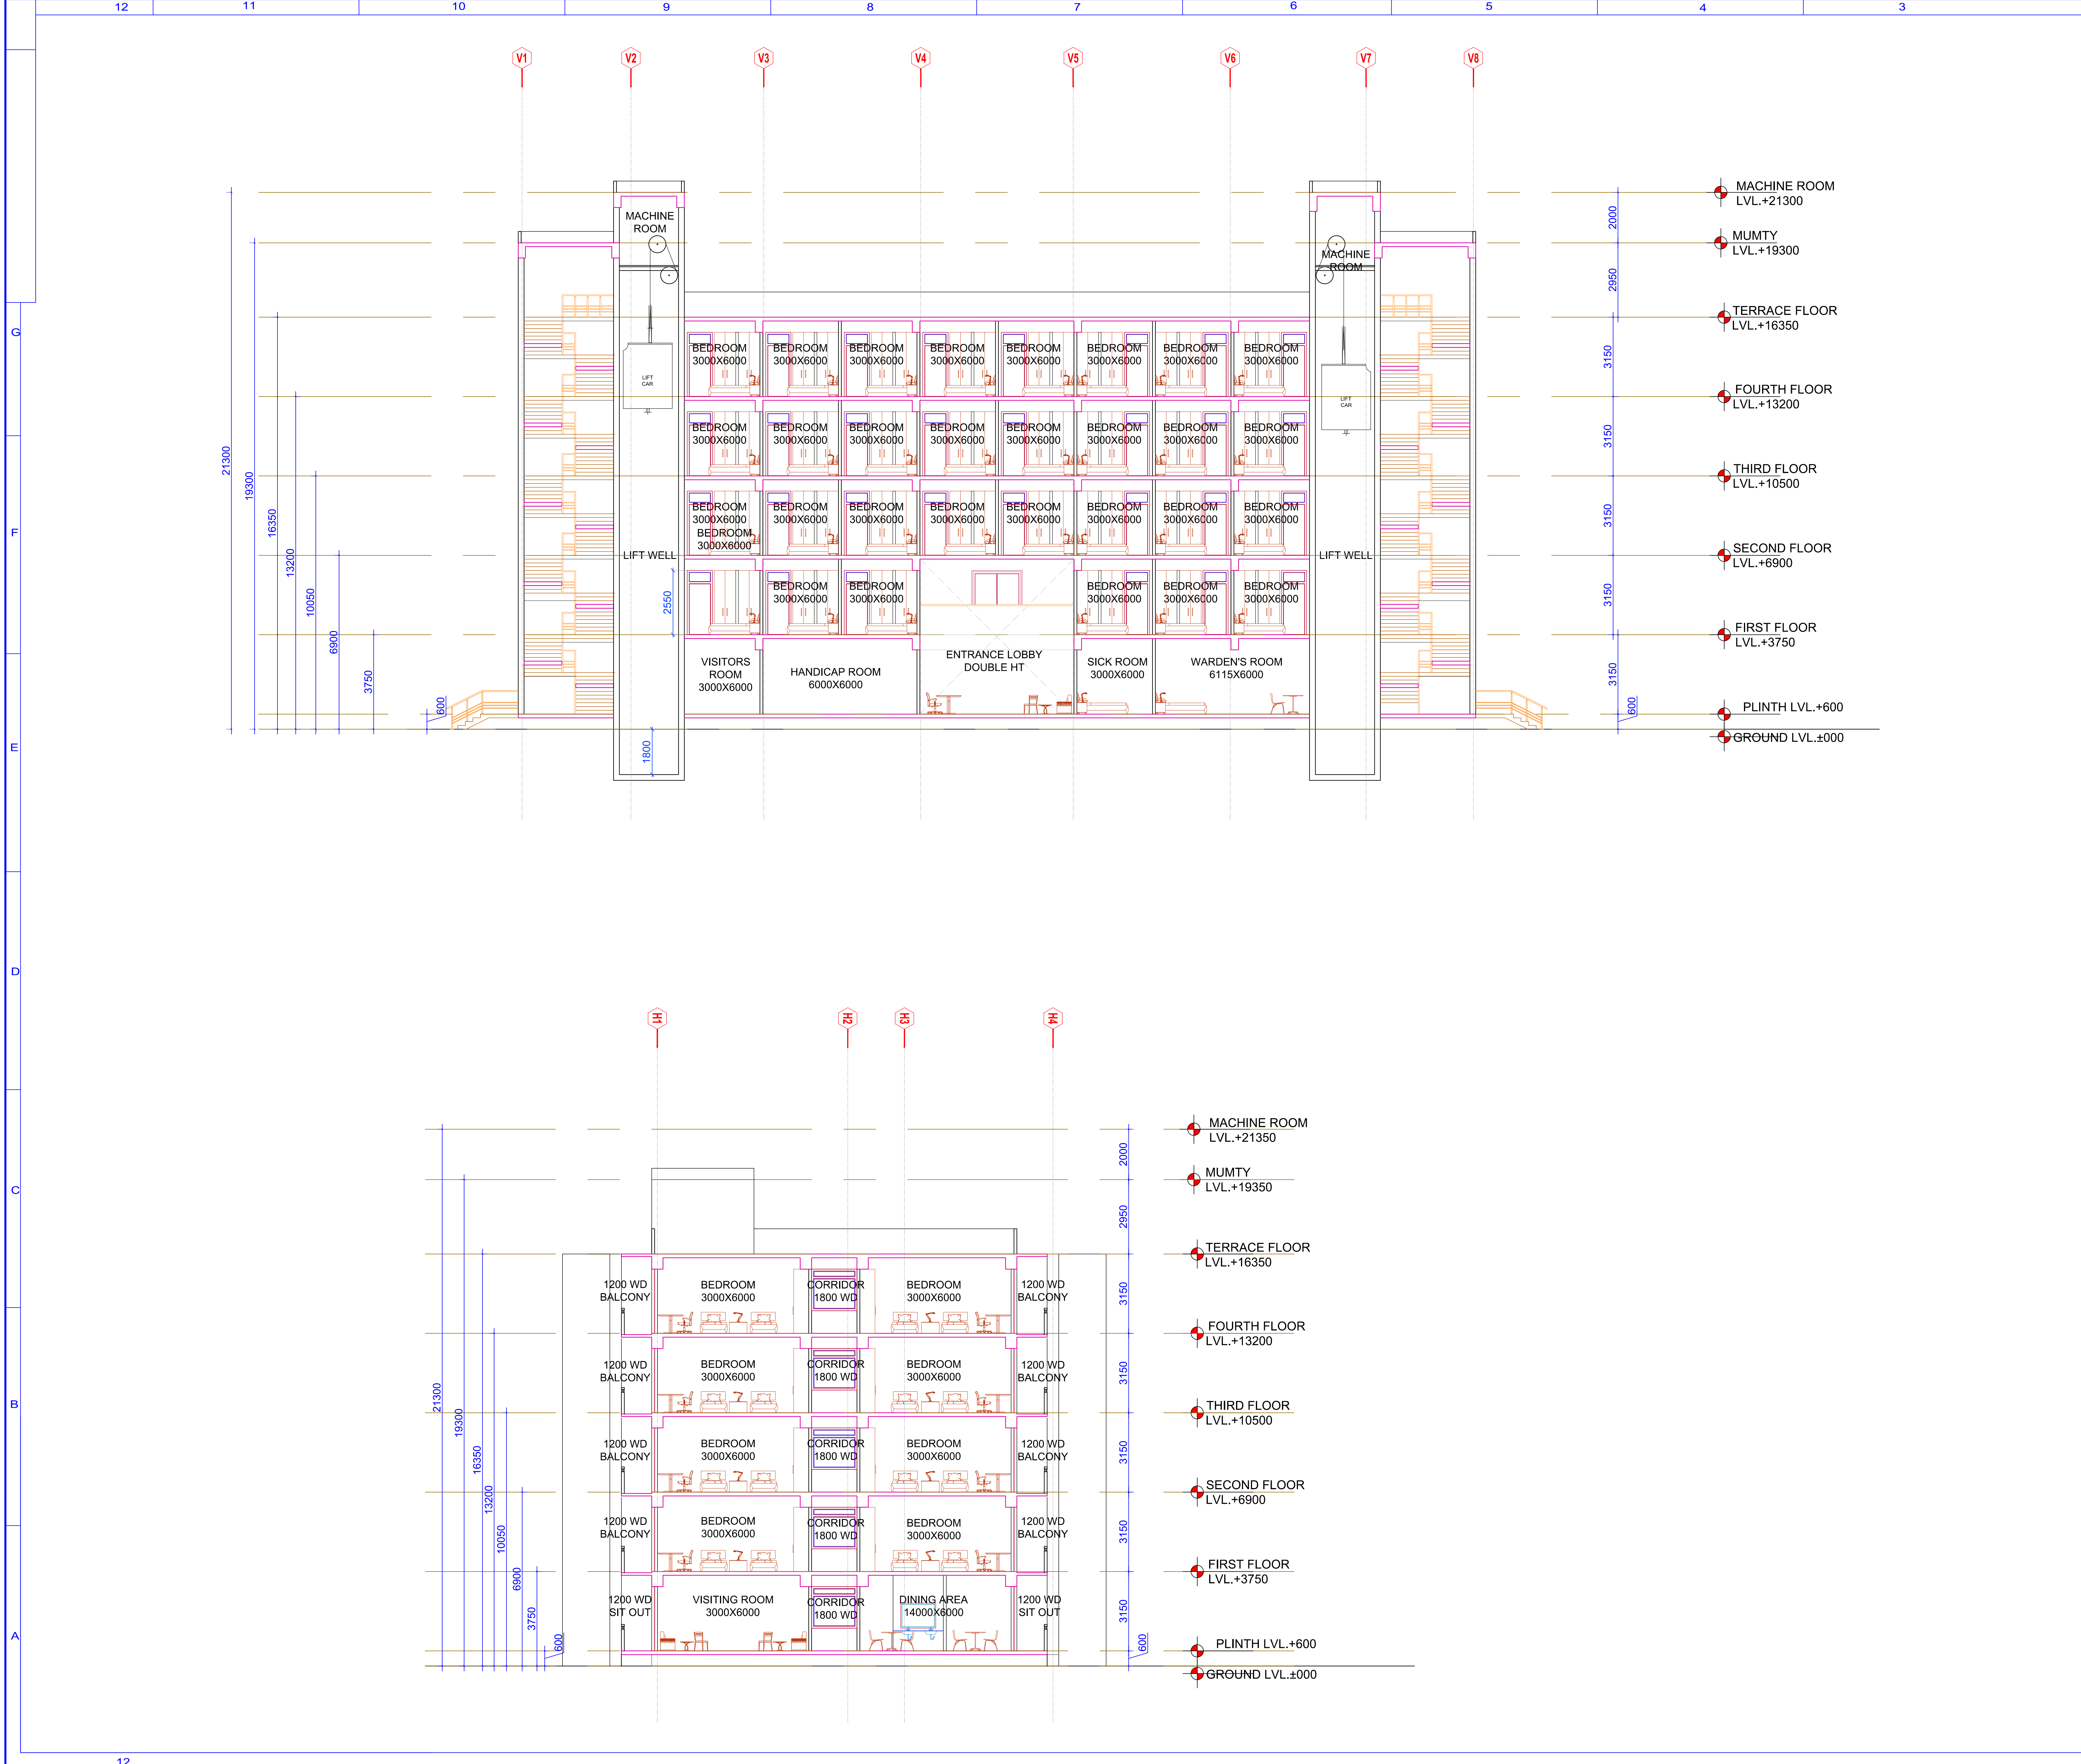

WORKING DRAWING

NOTES -
THIS DRAWING IS CONFIDENTIAL AND SHOULD NOT
BE DISCLOSED, COPIED OR LENT TO A THIRD PARTY
WITHOUT WRITTEN CONSENT OF
SKYLINE INFRAWORLD PVT. LTD.
EXCEPT THE SYSTEM FOR WHICH THE
DRAWING IS MEANT.

DO NOT SCALE DRAWING ONLY WRITTEN DIMENSIONS ARE TO BE FOLLOWED


REVISIONS

SL. NO.	DESCRIPTION	BY	DATE

CLIENT
BIHAR CRICKET ASSOCIATION

PROJECT
**RENOVATION & REDEVELOPMENT OF
MOINUL HAQ STADIUM AT PATNA**

ARCHITECT

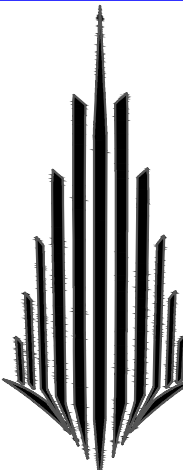

SKYLINE
INFRAWORLD PVT. LTD.

OFFICE : IIIrd FLOOR, LAXMI VARDAN COMMERCIAL
COMPLEX AT PATRAKARPURAM CROSSING,
GOMTI NAGAR, LUCKNOW, U.P. INDIA

PHONE : 0522-2394123, 2393123, 4044123 fax 0522-2393126
E-MAIL : skyline@skylineinfraworld.in

ARCHITECT : SANJAY & VIJAY SINHA

BOYS HOSTEL
**SECTIONS AT AA'&
BB'**

SCALE:-	DATE
PRFD. BY : ZOYA	21.07.2025
CHKD. BY : ZOHAIB	21.07.2025
APPVD. BY : ZOHAIB	21.07.2025

DRAWING NO.	SIPL/PATNA STADIUM /BOYS HOSTEL /05
SHEET NO.	A4